


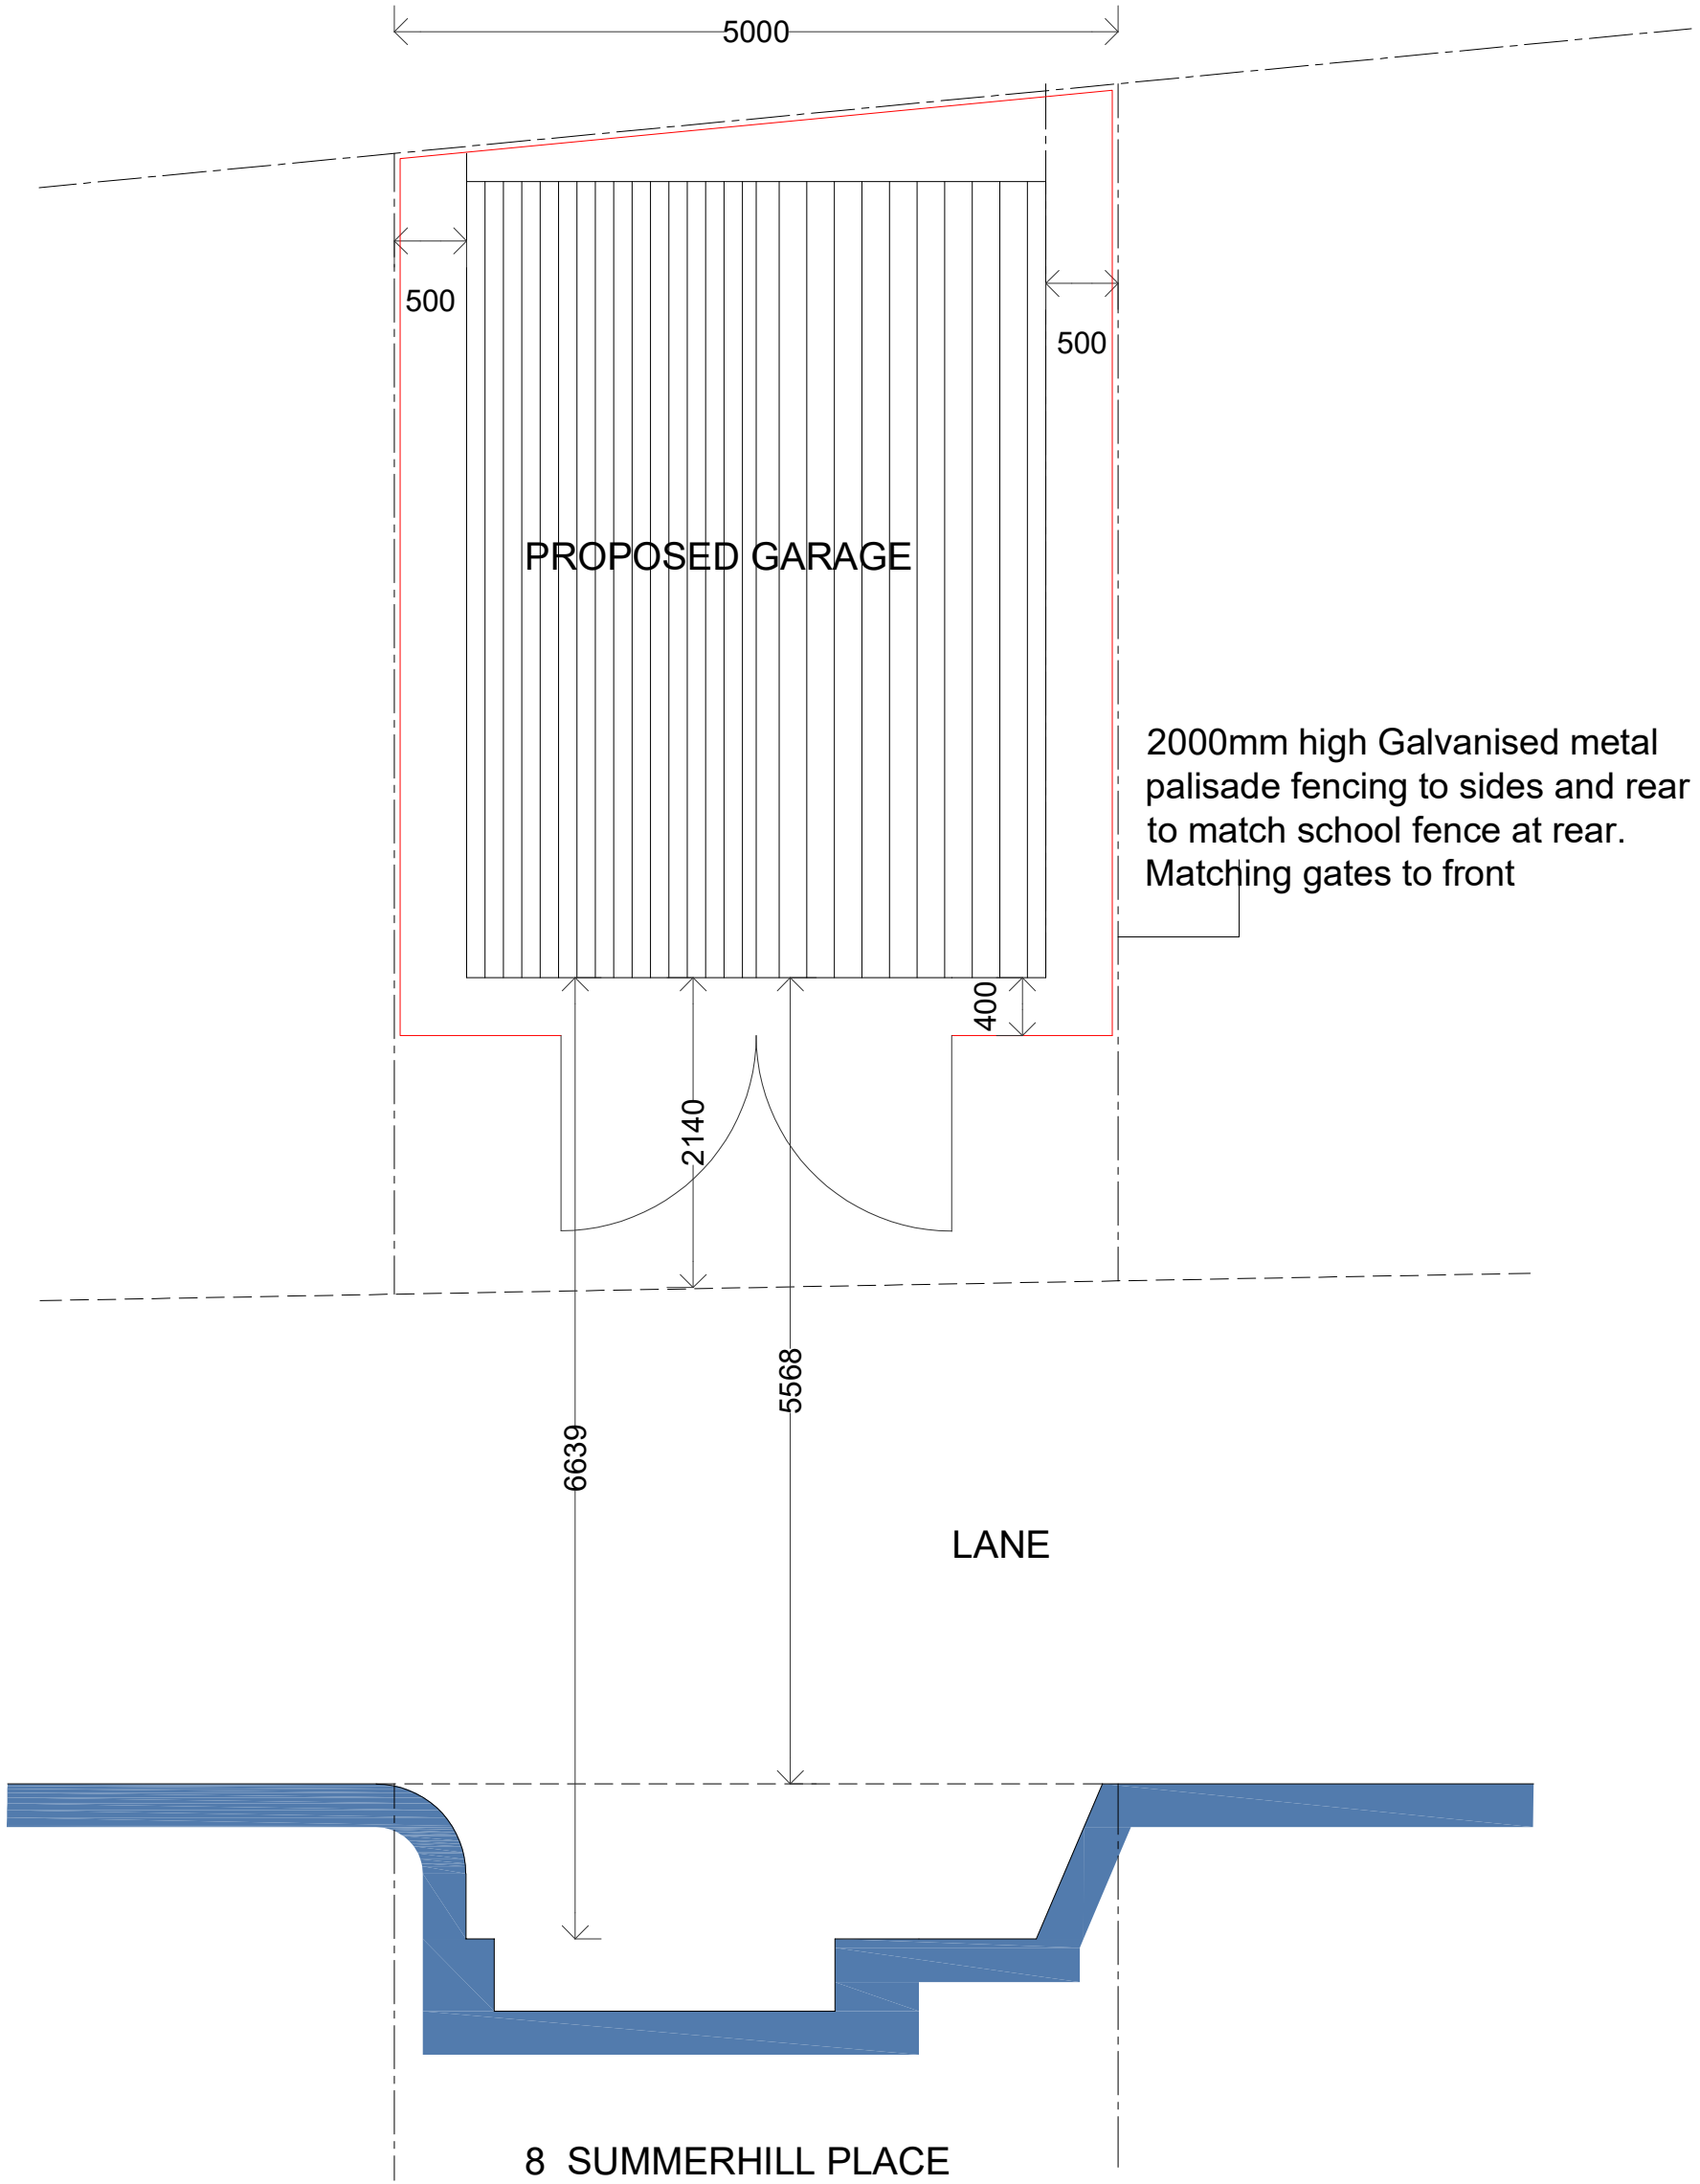

AMENDMENTS : A. Fence added to side and rear. Feb 2020
B. Fence amended. Feb 2020

k.j.lloyd AADip. RIBA CHARTERED ARCHITECT		49 Coed Y Pia, LLanbradach Caerphilly, CF83 3PT	
PROJECT PROPOSED DETACHED GARAGE REAR OF 8 SUMMERHILL PLACE THOMASTOWN MERTHYR TYDFIL CF47 0EY		SCALE 1:50 @ A3 DRAWN KL	DATE FEB 2020 DRG.NO. L.01
DRAWING BLOCK PLAN			

THIS DRAWING IS COPYRIGHT