


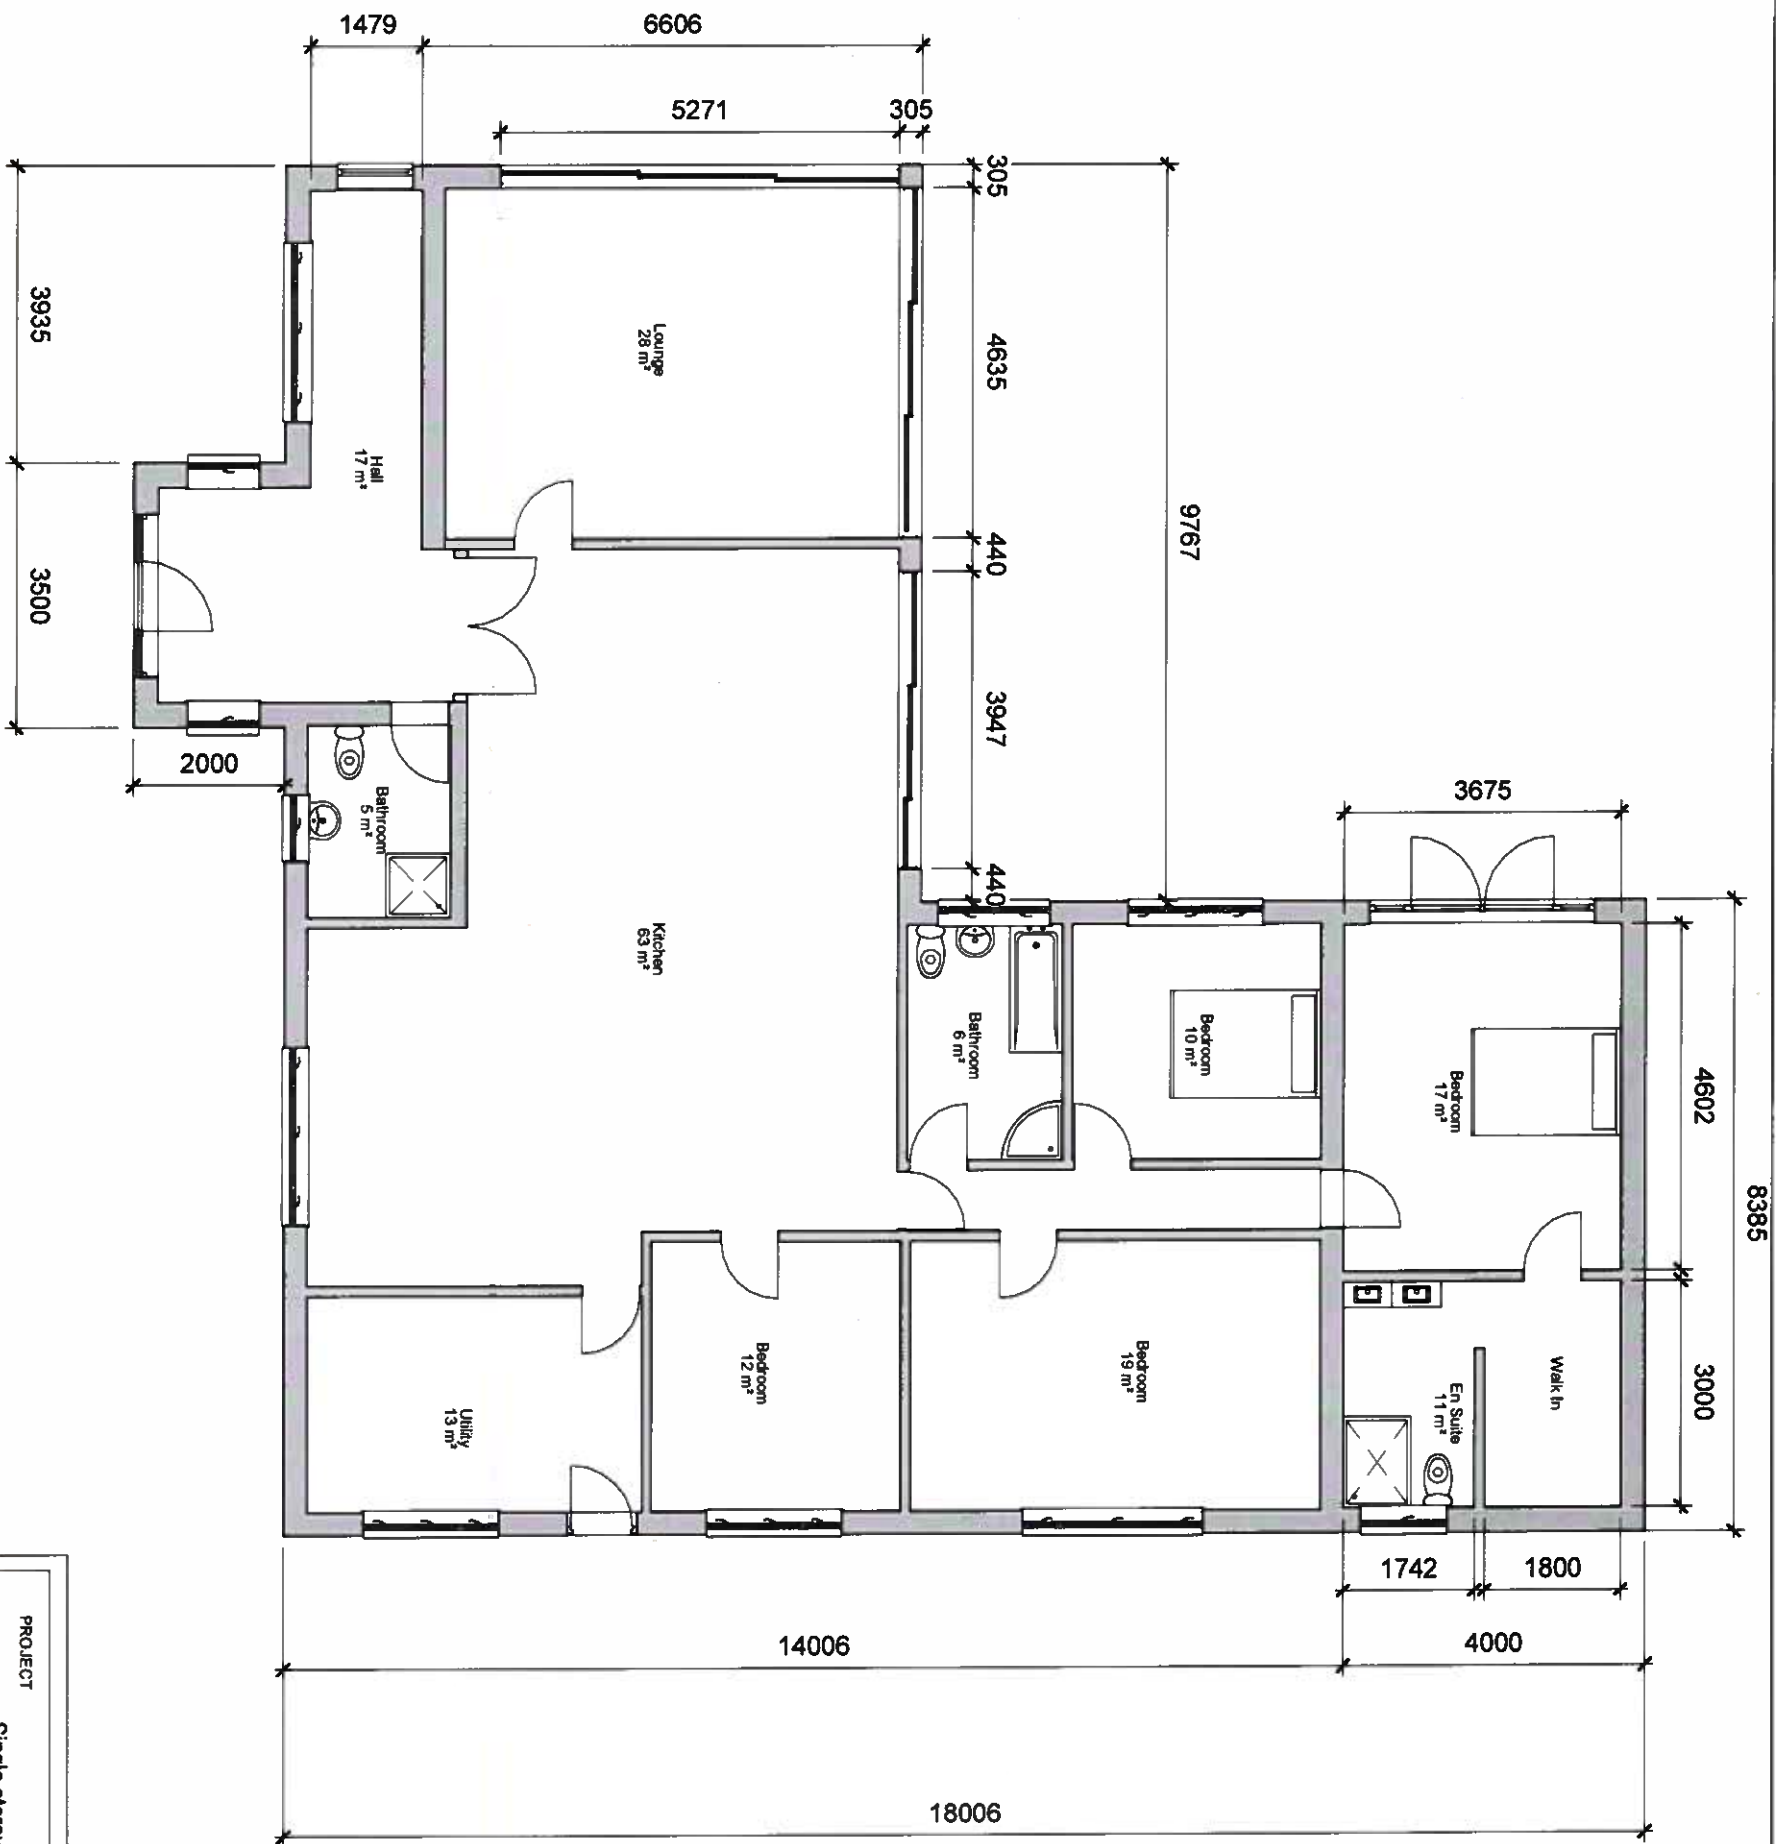

1 Proposed Ground Floor
1 : 100

PROJECT		SHEET	
Single storey extension to rear		Proposed Plan	
INDIGO DESIGN (Part of 3dcadwales Ltd) 5 Ashtea Drive, Merthyr Tydfil, CF47 0NY Tel: 01685 385746 Mob - 07940913216 Email: philip@3dcadwales.co.uk		Address Prospect Bungalow, Slip Road, Cwm Blacks Merthyr Tydfil CF48 4AJ	
This Drawing is Copyright, Dimensions to be checked on site and not scaled from this drawing		Checked by JH	Drawn by PH
PURPOSE OF ISSUE Planning Approval		DRAWING NUMBER PB-01	
Rev No A		Date 10/01/2022	