



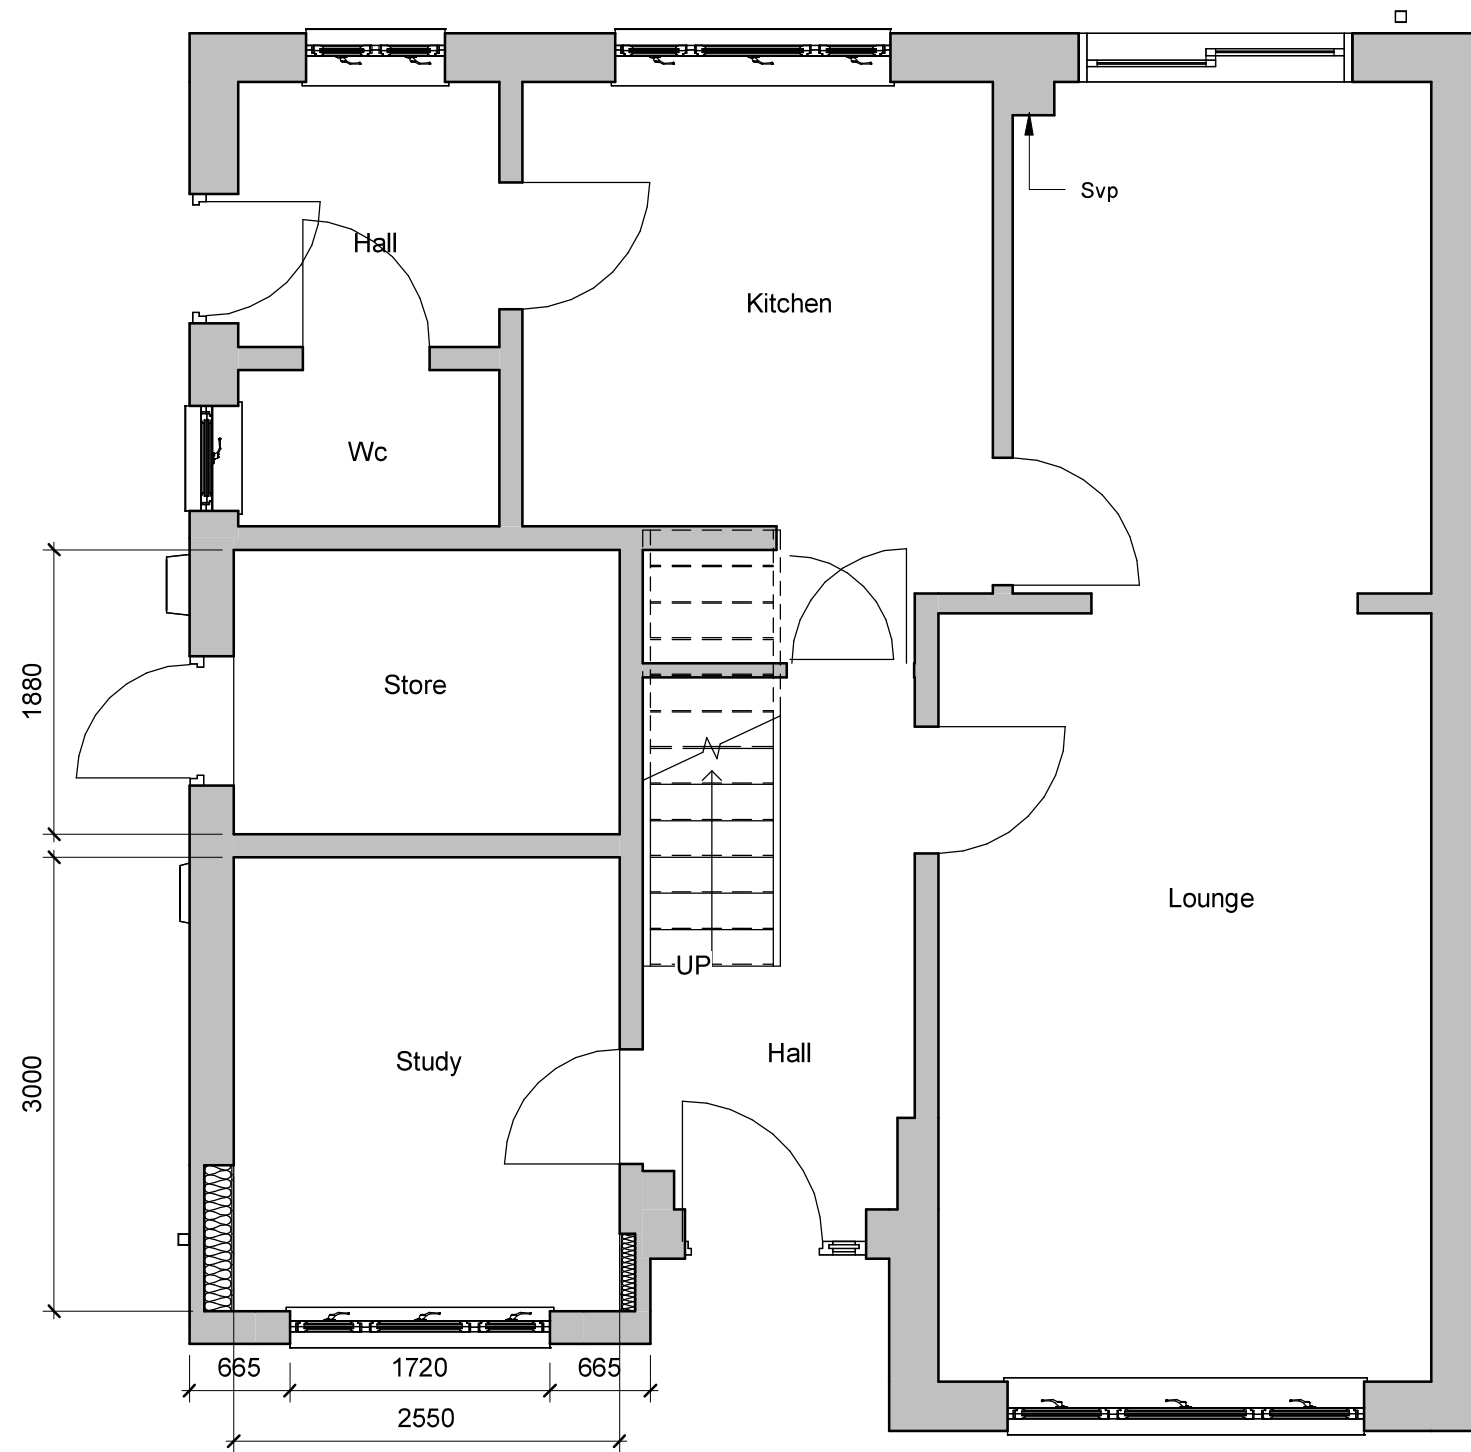

1 Proposed Ground Floor
1 : 50

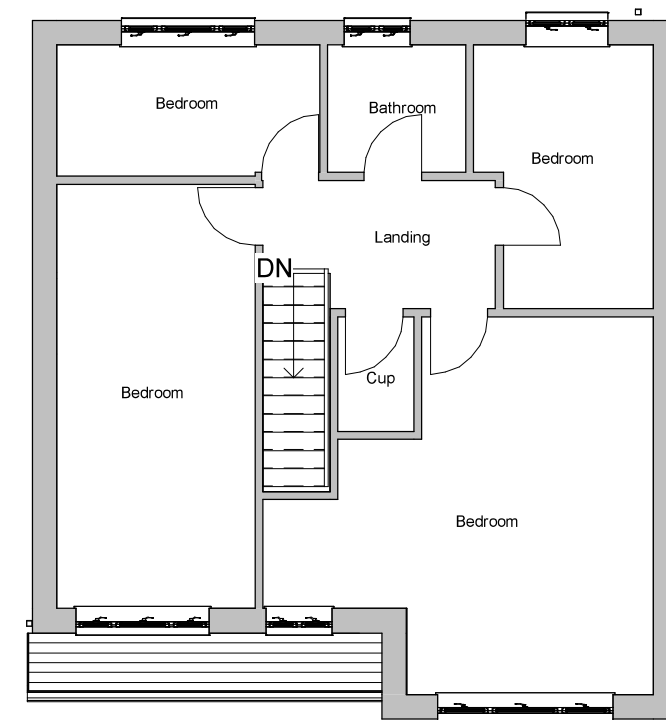

2 Proposed First Floor
1 : 100

INDIGO DESIGN (Part of 3dcadwales Ltd) 5 Ashlea Drive, Merthyr Tydfil, CF47 0NY Tele 01685 385746 Mob - 07940913216 Email: philip@3dcadwales.co.uk		
This Drawing is Copyright, Dimensions to be checked on site and not scaled from this drawing		 Indigo 3d Design
PURPOSE OF ISSUE	DRWAING NUMBER	
Planning Approval	DPV-02	
PROJECT		
Garage Conversion		
SHEET		
Proposed Plans		
Address 38 Dan Y Parc View, Incline Top, Merthyr Tydfil. CF47 0GF.		
Checked by JH	Drawn by PH	Scale (@ A3) As indicated
Rev No	Description	Date
A	Issue	15/07/2023