


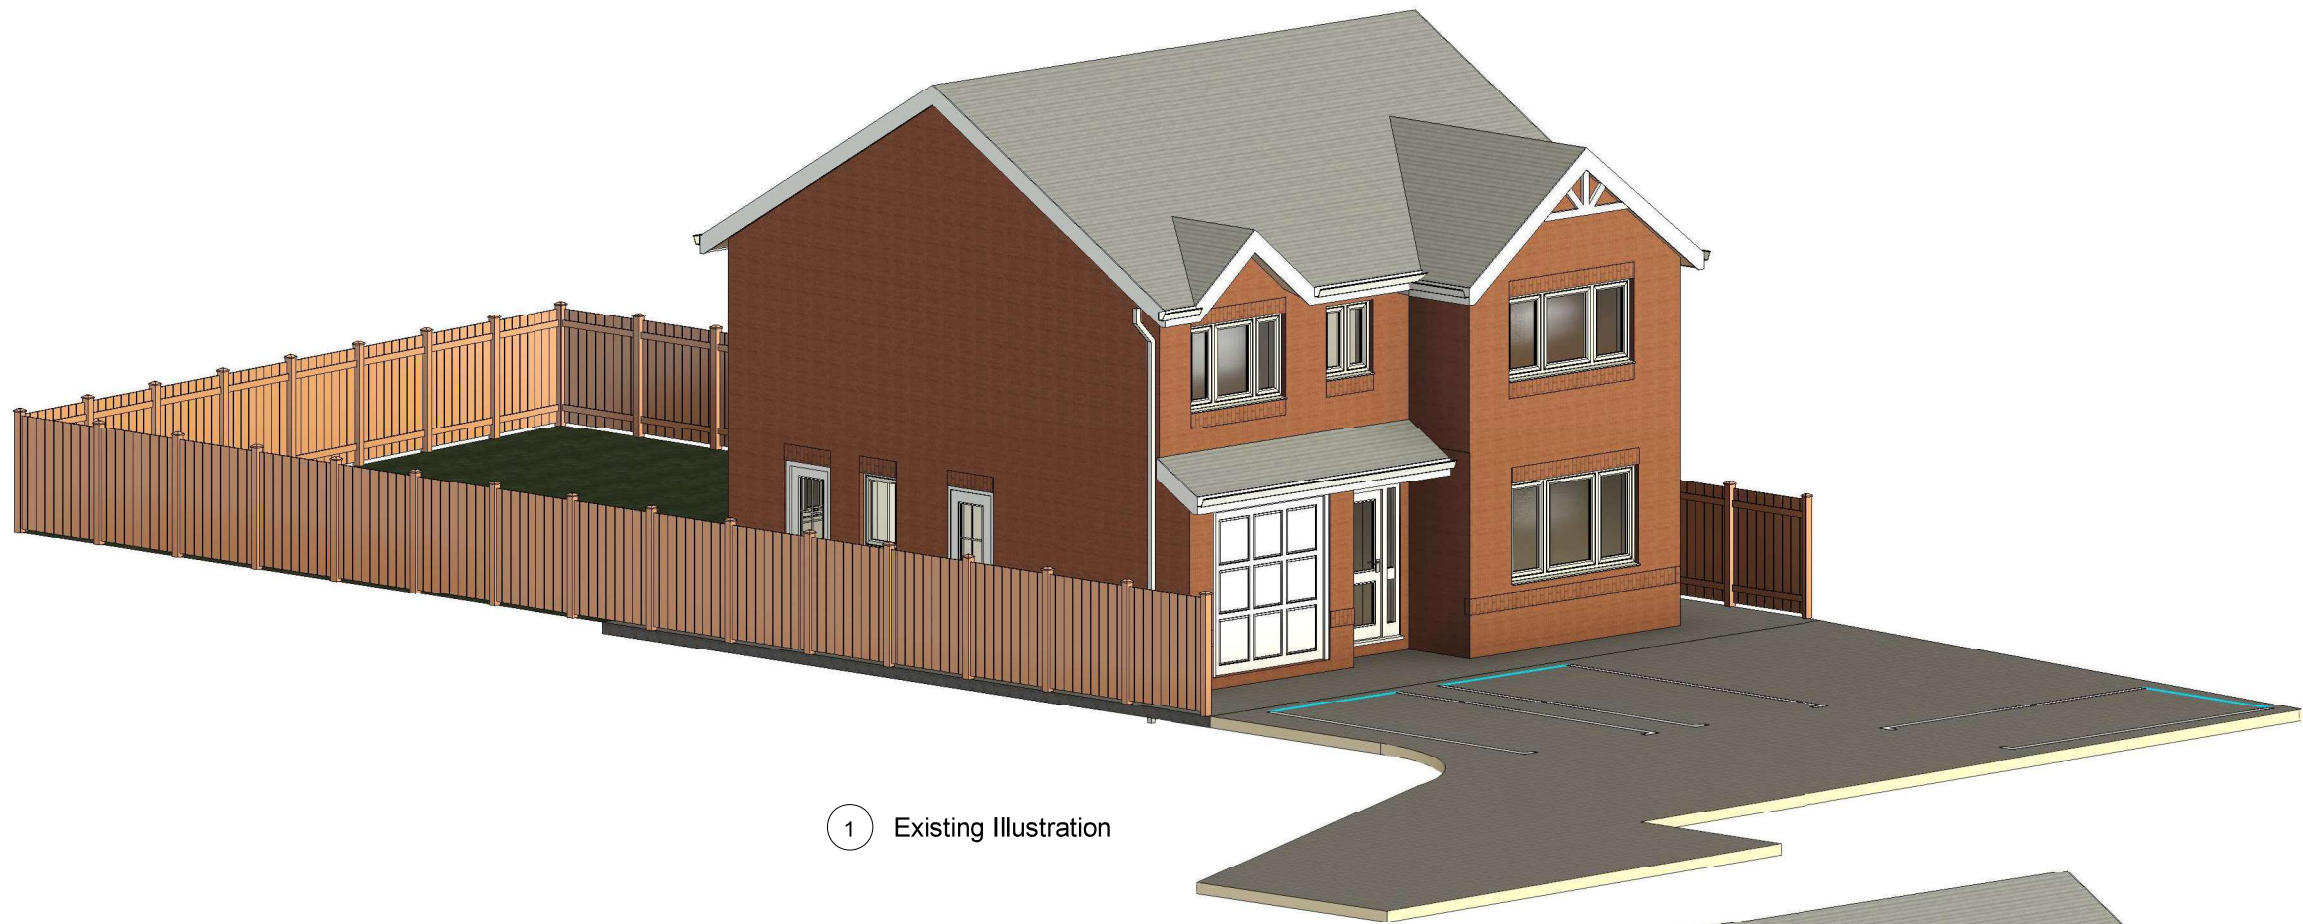

1 Existing Illustration



2 Proposed Illustration

PROJECT		SHEET		This Drawing is Copyright, Dimensions to be checked on site and not scaled from this drawing		Checked by JH		Drawn by PH		Scale (@ A3)	
Garage Conversion		Illustrations				Rev No		Description		Date	
INDIGO DESIGN (Part of 3dcadwales Ltd) 5 Ashlea Drive, Merthyr Tydfil, CF47 0NY Tele 01685 385746 Mob - 07940913216 Email: philip@3dcadwales.co.uk		Address		PURPOSE OF ISSUE	DRWAING NUMBER	A		Issue		15/07/2023	
		38 Dan Y Parc View, Incline Top, Merthyr Tydfil. CF47 0GF.		Planning Approval	DPV-06						