

Millimetres

0 10 100

Topsoil Planting Depth - 400mm (Min.) (Existing topsoil to be used on site. Imported topsoil to make up the difference).

Botanical Name	Common Name	Supply Size	Age	Girth	Height	Root	Quantity
Betula pendula	Silver birch	Standard	2x	8-10cm	250-300cm	Bareroot(BR)	3nr

Topsoil Planting Depth - 400mm (Min.)(Existing topsoil to be used on site. Imported topsoil to make up the difference).

Plants to be grouped in swathes of single species blocks.

Botanical Name	Common Name	Supply Height	Pot	Position	Density
Astrantia major 'Large White'	Masterwort 'Large White'	60-90cm	2L	Shaded Aspect	5/m²
Beesia calthifolia	Marigold-leaved beesia	25-30cm	2L		5/m²
Pachysandra terminalis	Japanese spurge	25-30cm	2L		5/m²
Polystichum polyblepharum	Japanese tassel fern	30-40cm	2L		5/m²
Nepeta x faassenii	Garden catmint	30-60cm	2L		5/m²
Echinacea paradoxa	Yellow coneflower	60-90cm	3L		5/m²
Foeniculum vulgare 'Purpureum'	Bronze fennel	60-90cm	3L	Sunny Aspect	5/m²
Geum coccineum 'Borisii'	Chilean avens	25-30cm	2L		5/m²
Helictotrichon sempervirens	Blue oat grass	30-60cm	2L		5/m²
Hemerocallis 'Stella de Oro'	Daylily 'Stella de Oro'	25-30cm	2L		5/m²
Libertia formosa	Chilean iris	30-40cm	2L		5/m²
Stipa tenuissima	Mexican Feather Grass	30-60cm	2L		5/m²
Verbena bonariensis	Purple top	60-90cm	3L		5/m²

Topsoil Planting Depth - 400mm (Max.) of topsoil to be included to the seed, the rest to be sub-soil.

Botanical Name	Common Name	Supply Height	Pot	Density
<i>Polystichum setiferum</i>	Soft shield fern	30-40cm	3L	5/m ²
<i>Deschampsia cespitosa</i>	Tufted hair grass	40-60cm	3L	5/m ²
<i>Carex divulsa</i>	Grey sedge	30-40cm	3L	5/m ²
<i>Lavandula angustifolia</i> 'Hidcote'	English lavender	40-60cm	3L	5/m ²
<i>Thymus vulgaris</i>	Garden Thyme	25-30cm	3L	5/m ²

Topsoil Planting Depth - 400mm (Max.) of topsoil to be included to the seed, the rest to be sub-soil.

Botanical Name	Common Name	Supply Height	Pot	Density
Carex acutiformis	Lesser pond sedge	40-60cm	2L	4/m ²
Deschampsia cespitosa	Tufted hair grass	60-80cm	2L	4/m ²
Festuca arundinacea	Tall fescue	40-60cm	2L	4/m ²
Juncus effusus	Soft rush	40-60cm	2L	4/m ²
Molinia caerulea	Purple moor grass	40-60cm	2L	4/m ²

Clean Subsoil or Low Fertility Topsoil Depth - 150mm(Min.) of soil to be included to the seed.

Supplier	Rate
Emorsgate or similar approved -EM8	4g/m ²

Clean Subsoil or Low Fertility Topsoil Depth - 150mm(Min.) of soil to be included to the seed.

Supplier	Rate
Emorsgate or similar approved -EM2 / EL1	4g/m ²

Topsoil Depth - 150mm (Min.) (Existing topsoil to be used on site. Imported topsoil to make up the difference).


Supplier	Rate
Emorsgate or similar approved -EG22	25g/m ²

Topsoil Planting Depth - 150mm(Min.)


Botanical Name	Common Name	Specification	Density
<i>Narcissus pseudonarcissus</i>	Wild Daffodil	Size 1: British Native-Origin	9/m ²
<i>Anemone nemorosa</i>	Wood Anemone	Size 1: British Native-Origin	9/m ²
<i>Colchicum autumnale</i>	Autumn Crocus	Size 1: British Native-Origin	9/m ²

DO NOT SCALE

SCALE-1:20

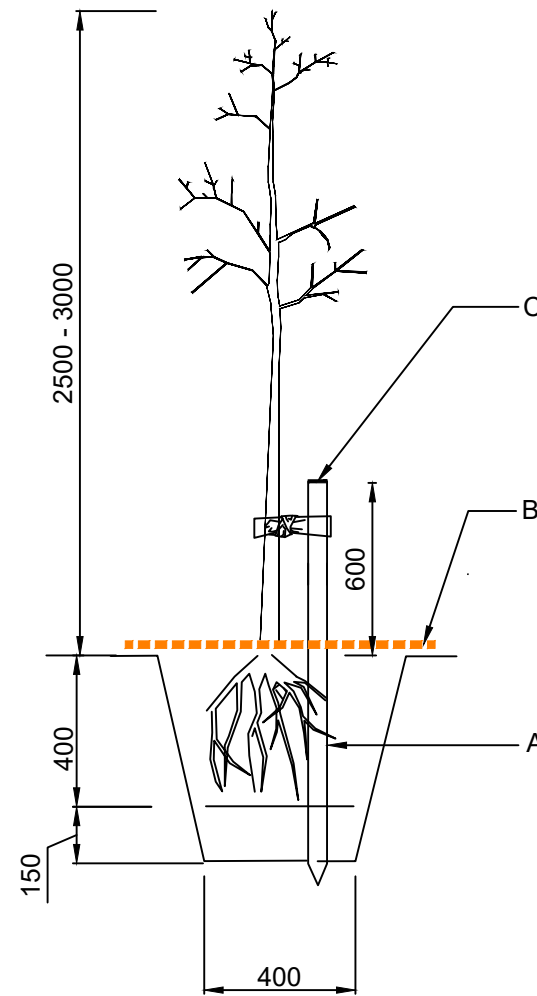

SCALE-1:50

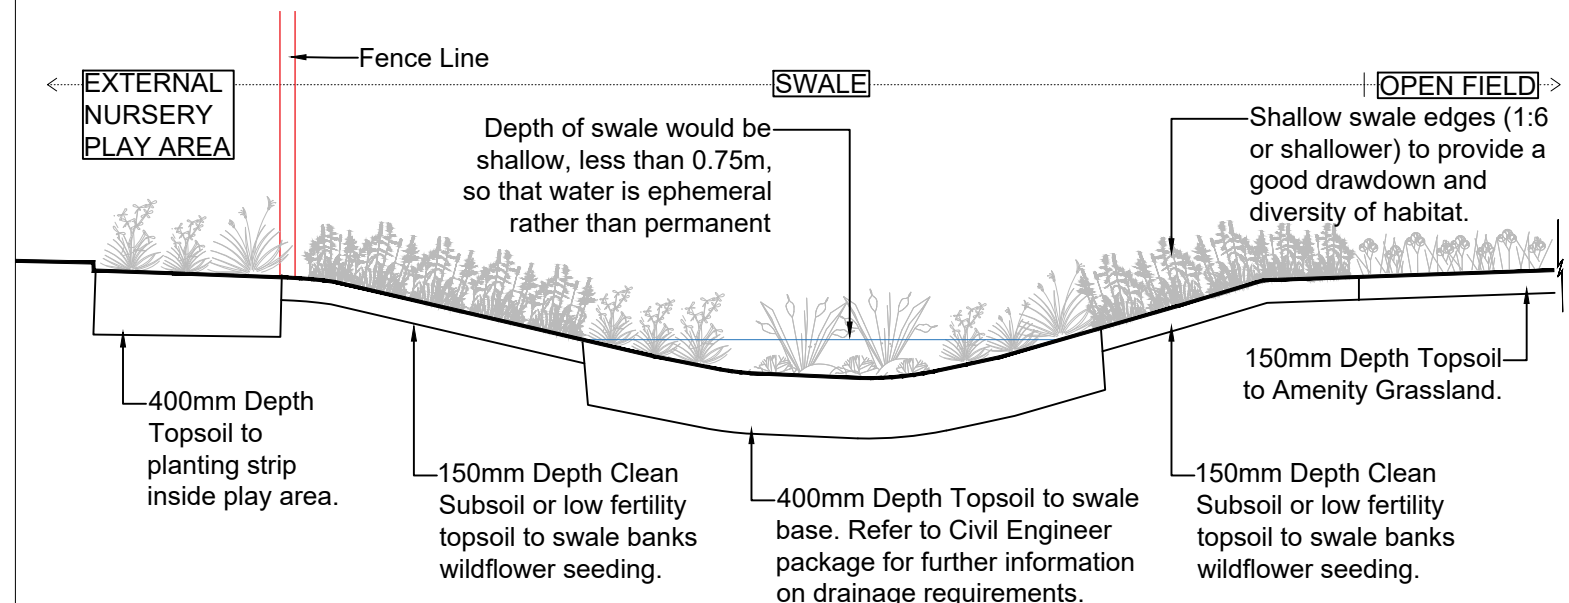

						Drawing Status			FOR INFORMATION			Suitability			Project Title				
									S2			YSGOL RHYD Y GRUG							
									AtkinsRéalis			2 Capital Quarter, Tyndall St, Cardiff CF10 4BZ							
												Tel: +44 (0)1454 662000 Fax: +44 (0)1454 663333 www.atkinglobal.com							
									Client			LANDSCAPE DETAILS AND PLANTING SCHEDULE							
									MERTHYR TYDFIL COUNTY BOROUGH COUNCIL			Scale AS SHOWN							
												Designed MM		Drawn EV		Checked JM		Authorised MGB	
												Original Size A3		Date 22/01/2025		Date 14/02/2025		Date 14/02/2025	
												Drawing Number RYG-ATR-XX-XX-D-L-434001							
												Revision P01							
P01 14/02/2025 FIRST ISSUE						MM JM MGB													
Rev.		Date		Description		By		Chk'd		App'd									