




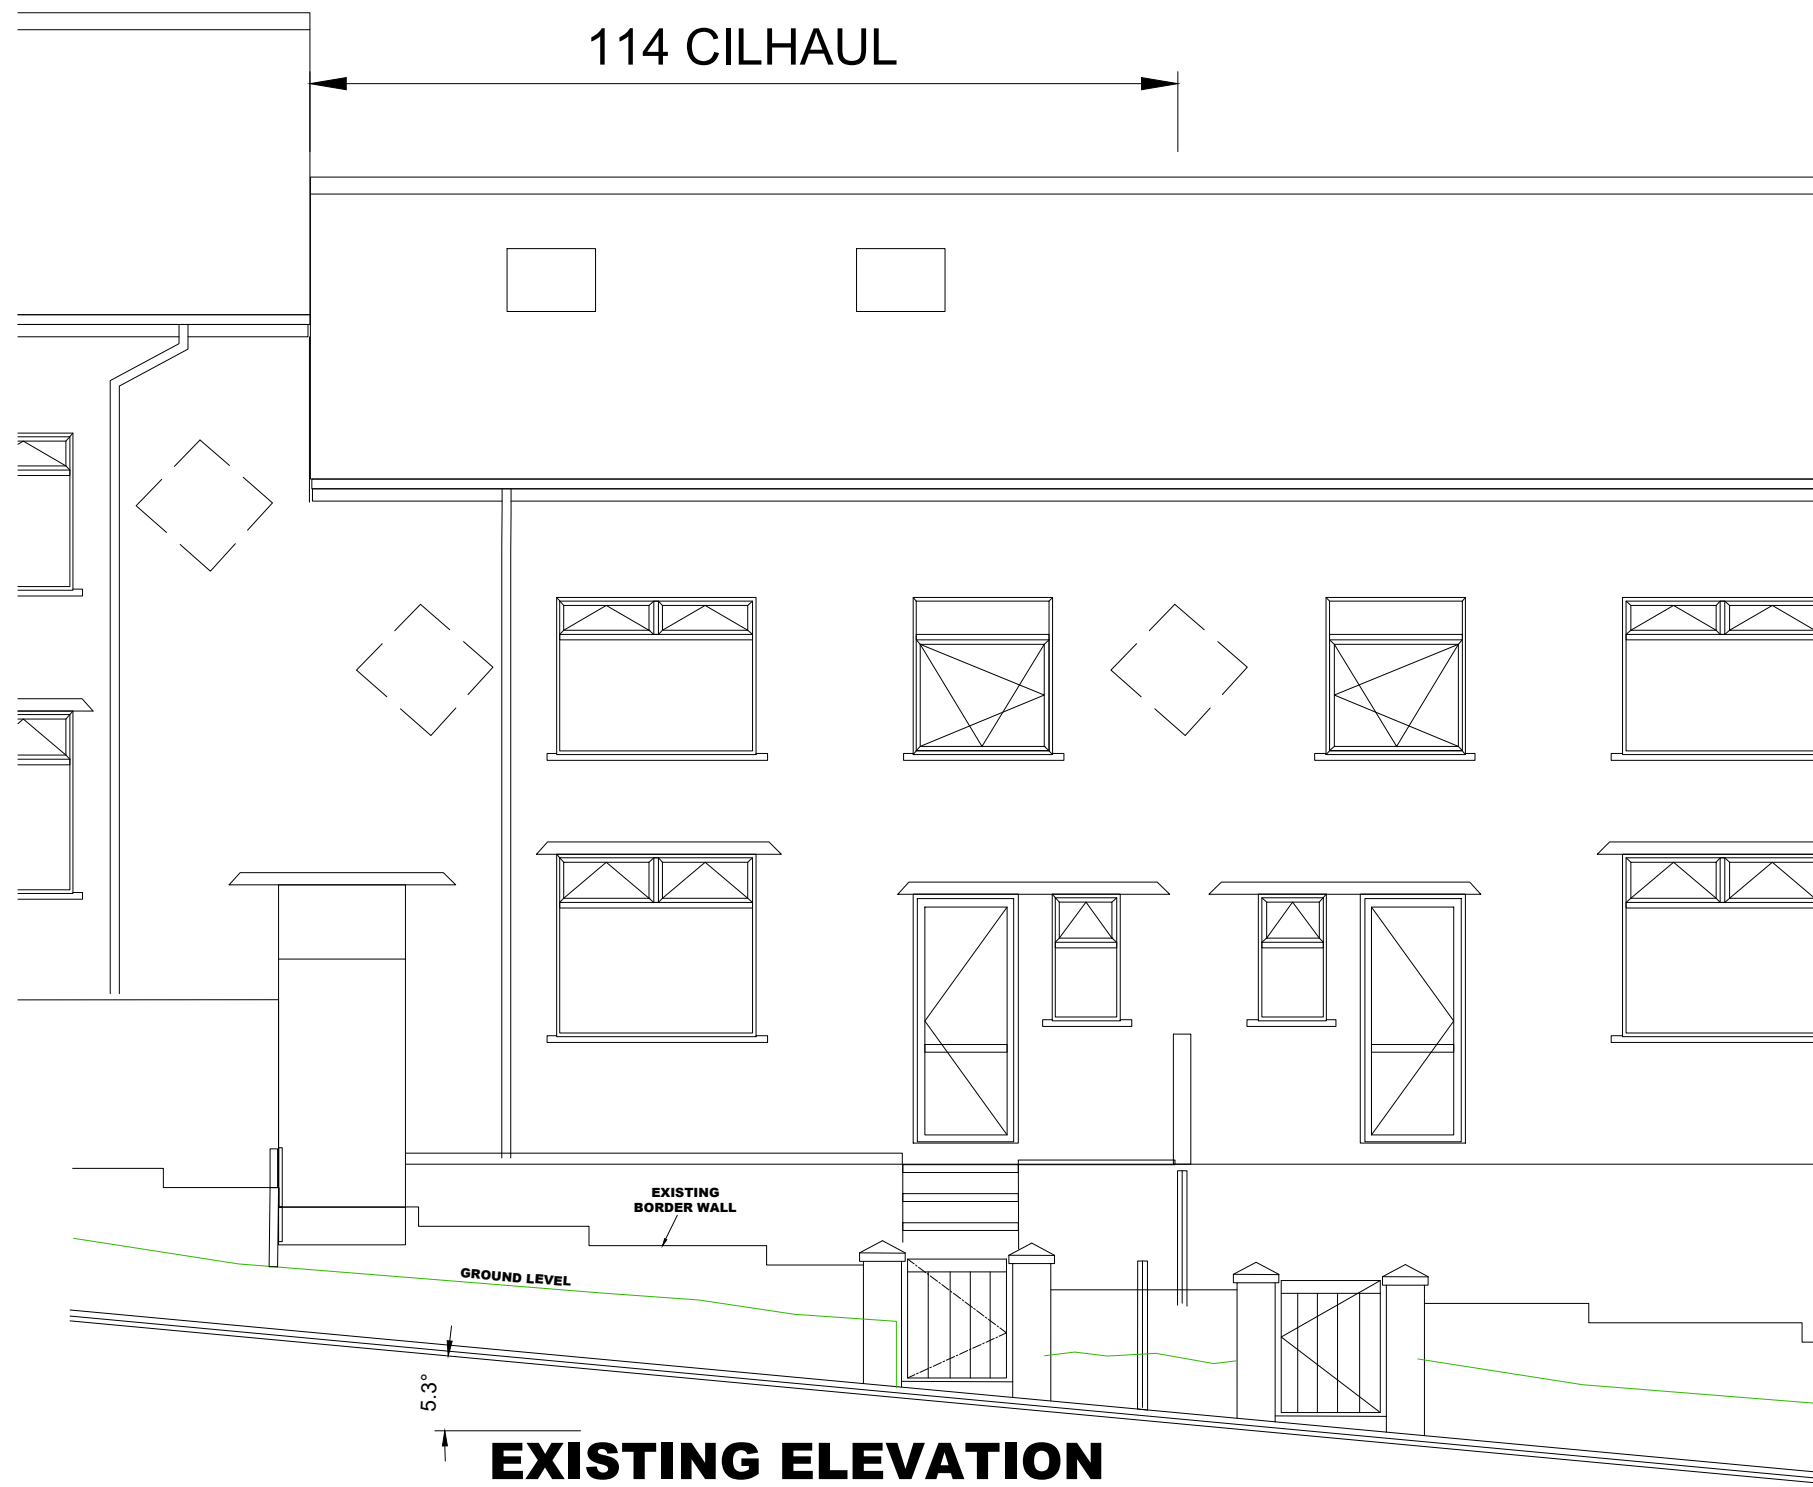


EXISTING ELEVATION

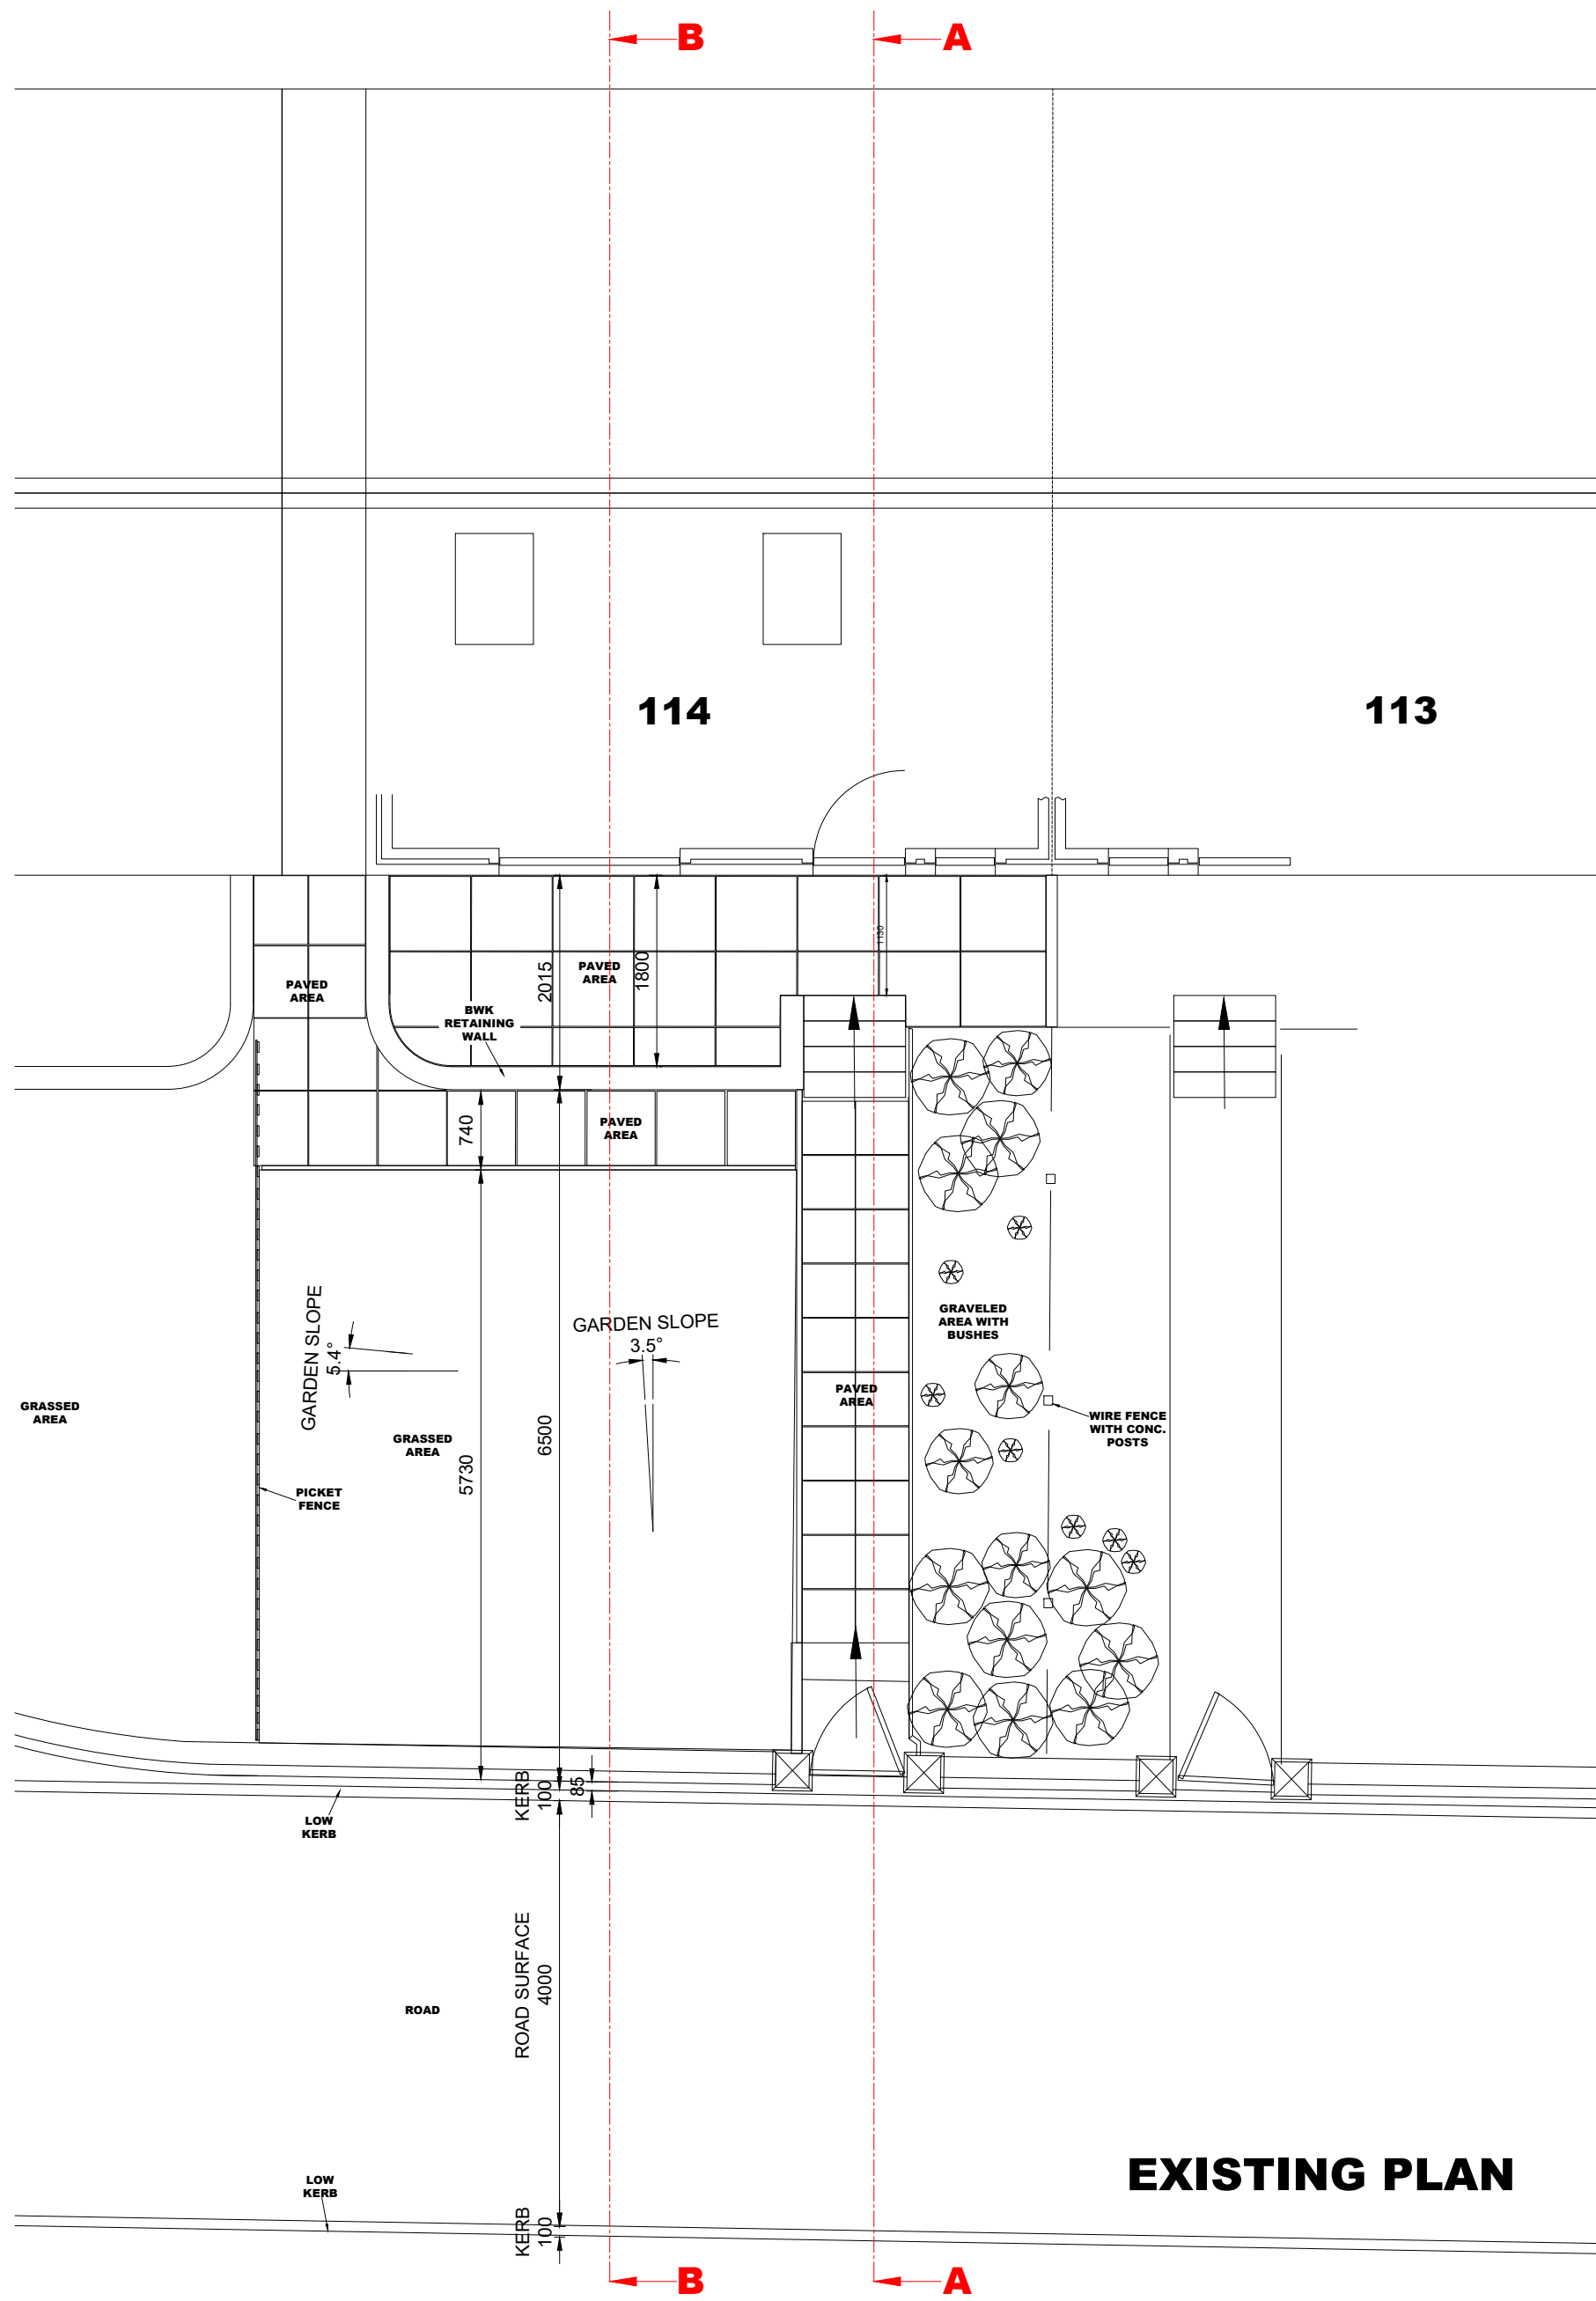

EXISTING PLAN

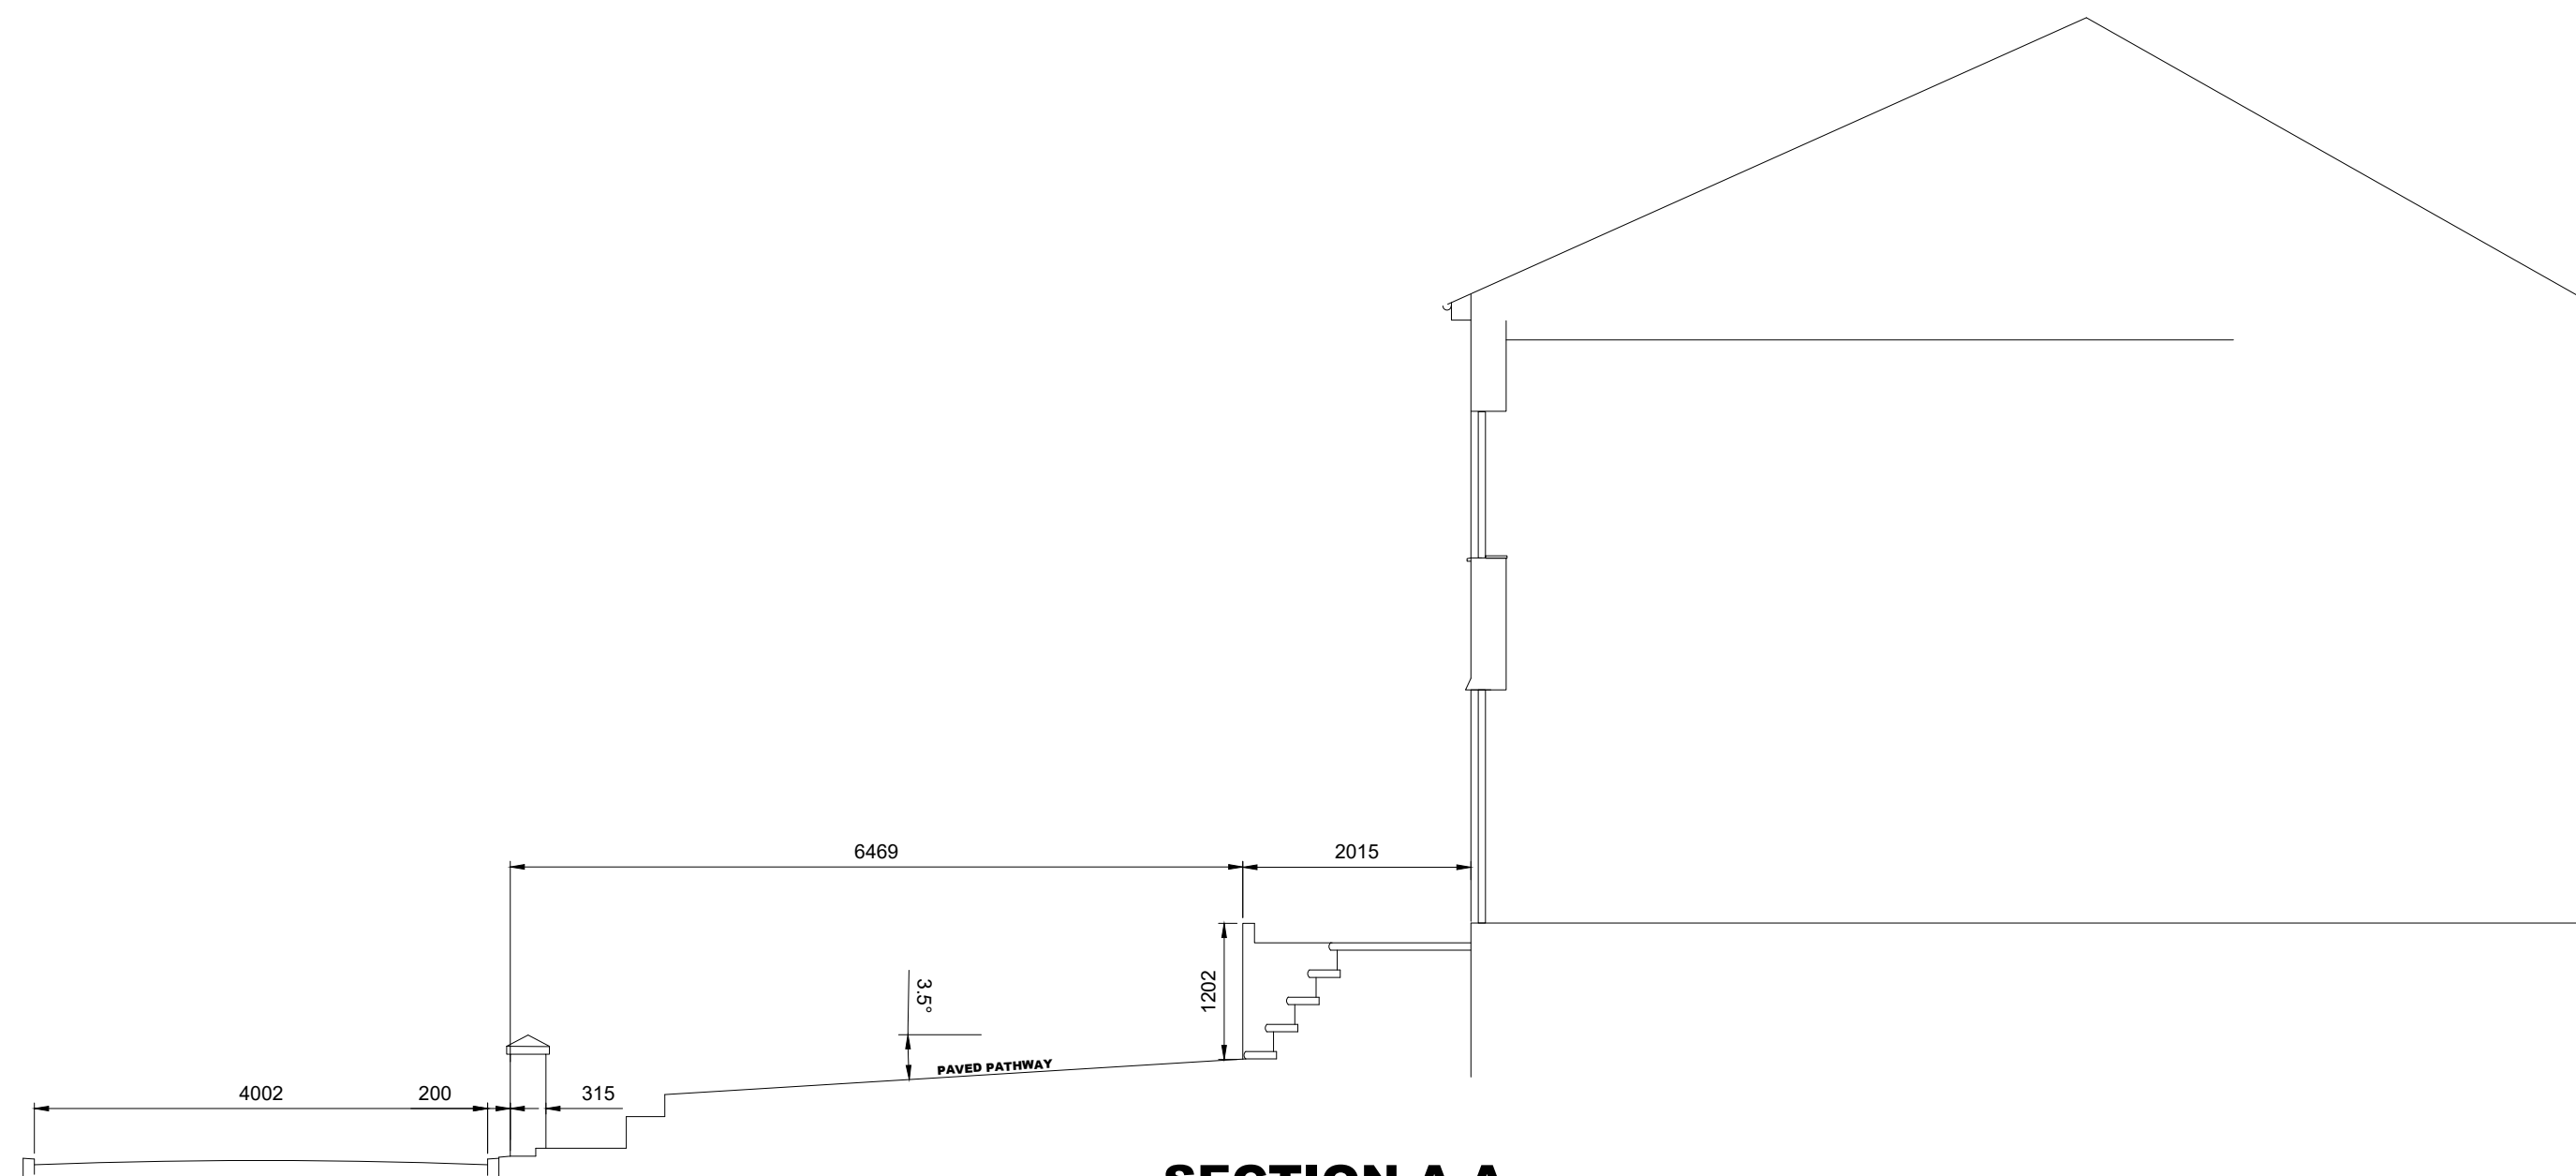

SECTION A-A

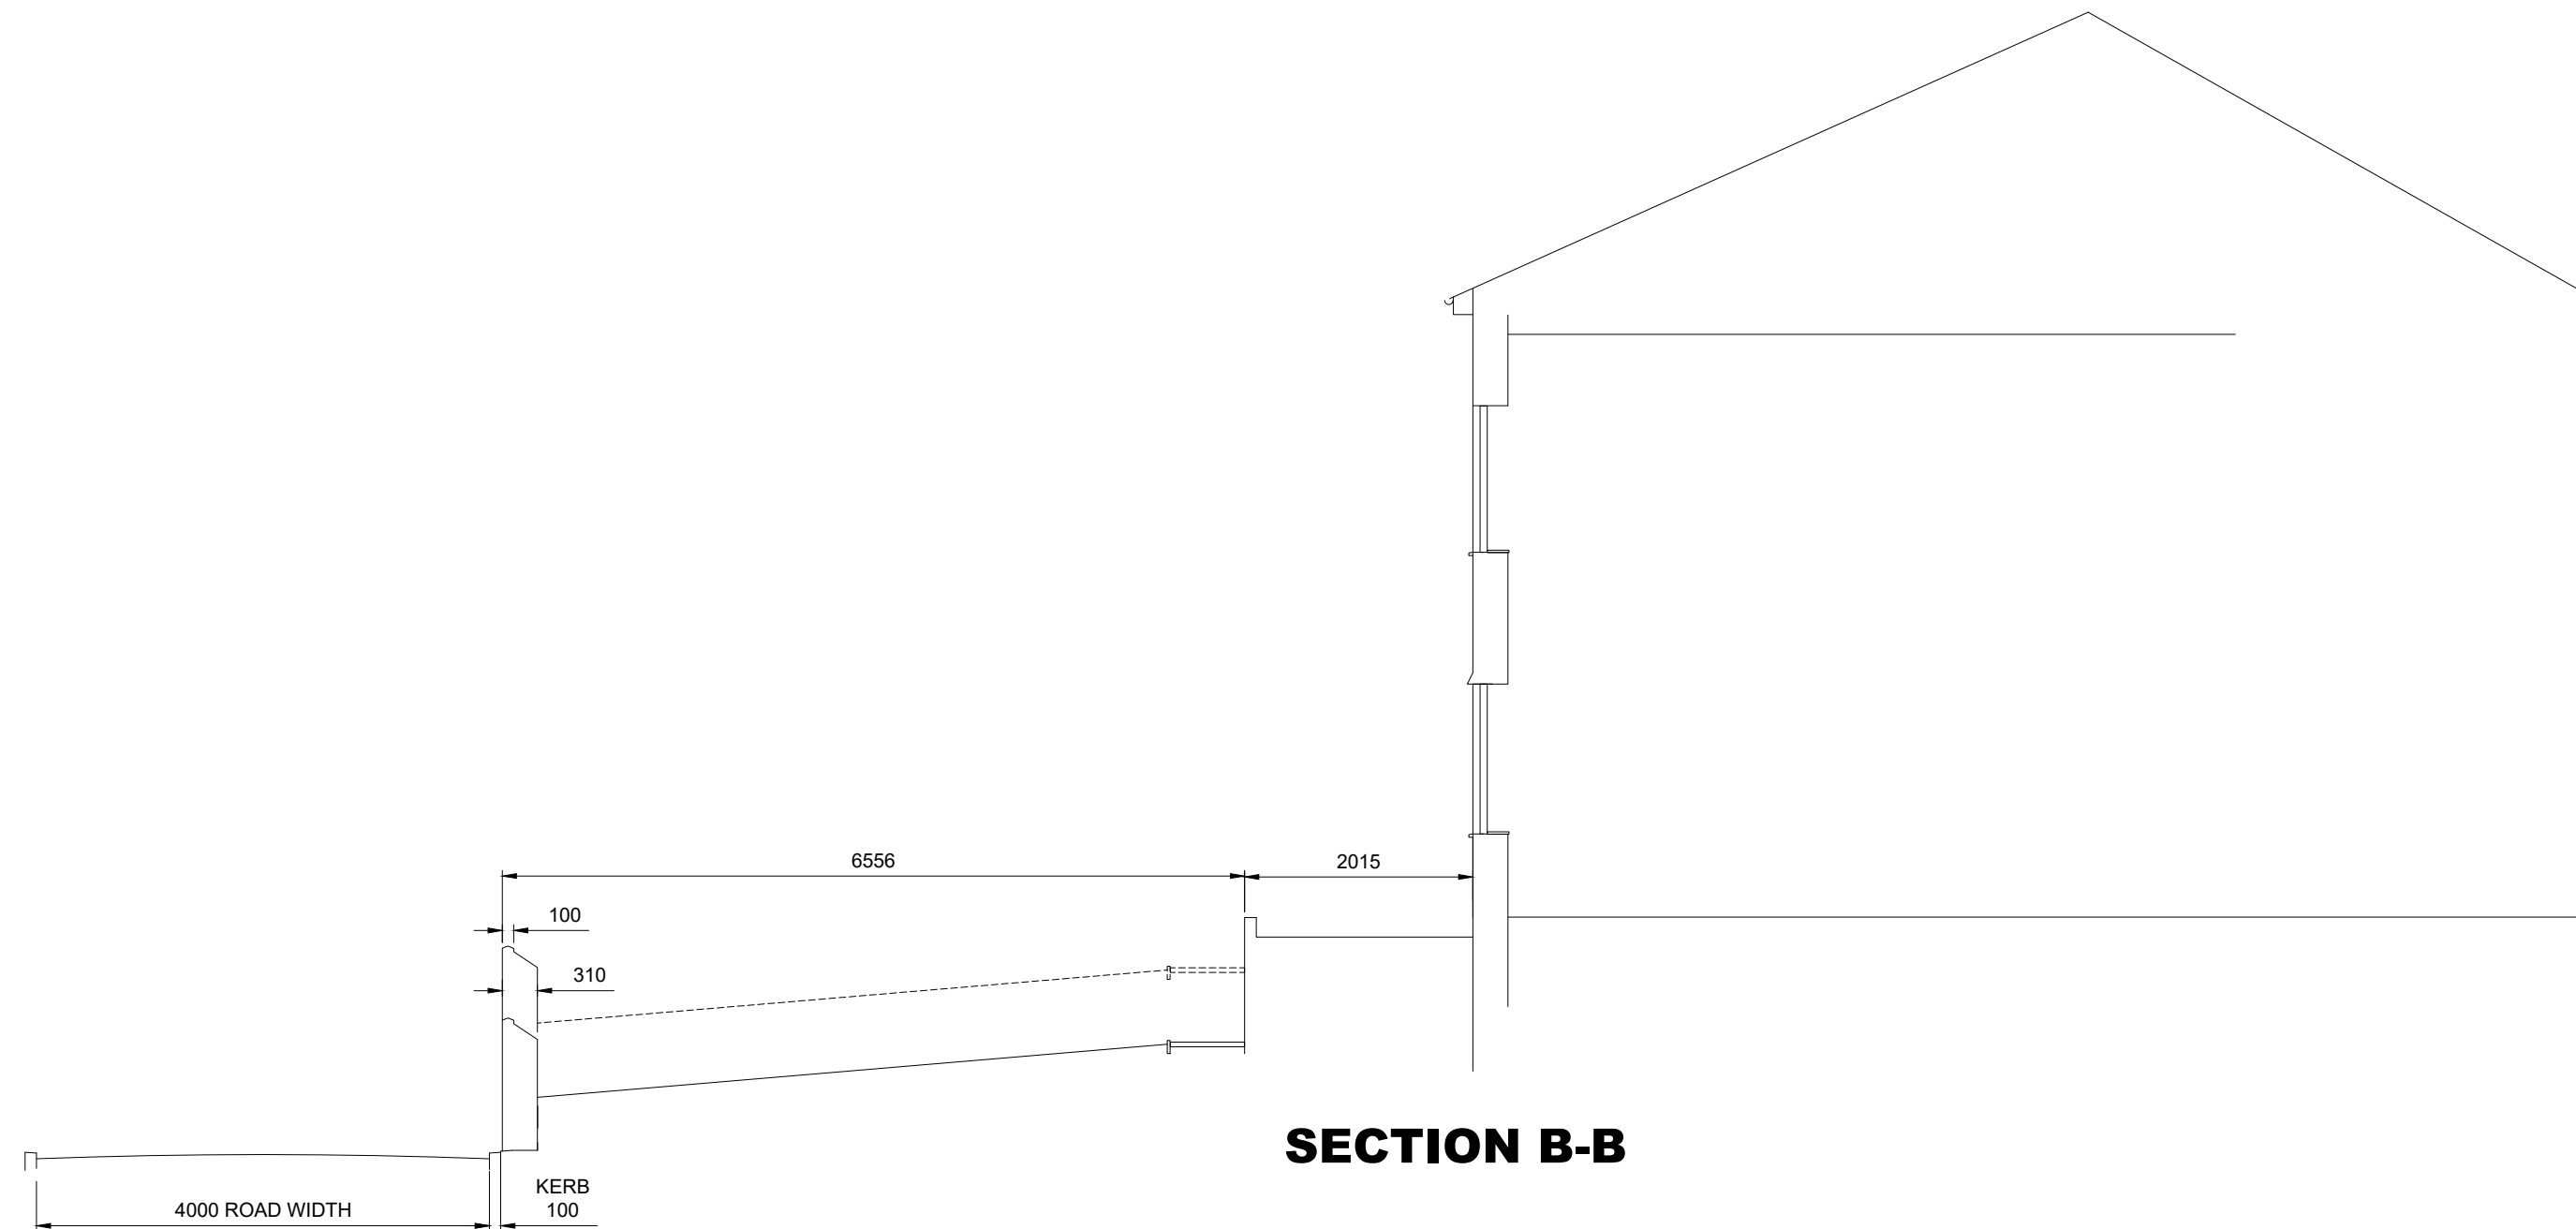

SECTION B-B



Rev	Amendments	Date
Client: Peter Phare		
Job Title: 114 CILHAUL, TREHARRIS.		
Drg Title: EXISTING ELEVATIONS & PLAN.		
Drawn By: PMP		Scale: 1:60 / A1
Date: 15/06/25		Checked:
Drg No: 001		
PMP Designs 50, Twyn-y-garreg, Treharris, Mid-Glamorgan CF46 5RL. Tel: & fax: 01443 411405 e-mail pmpdesignsltd@aol.com 		

