
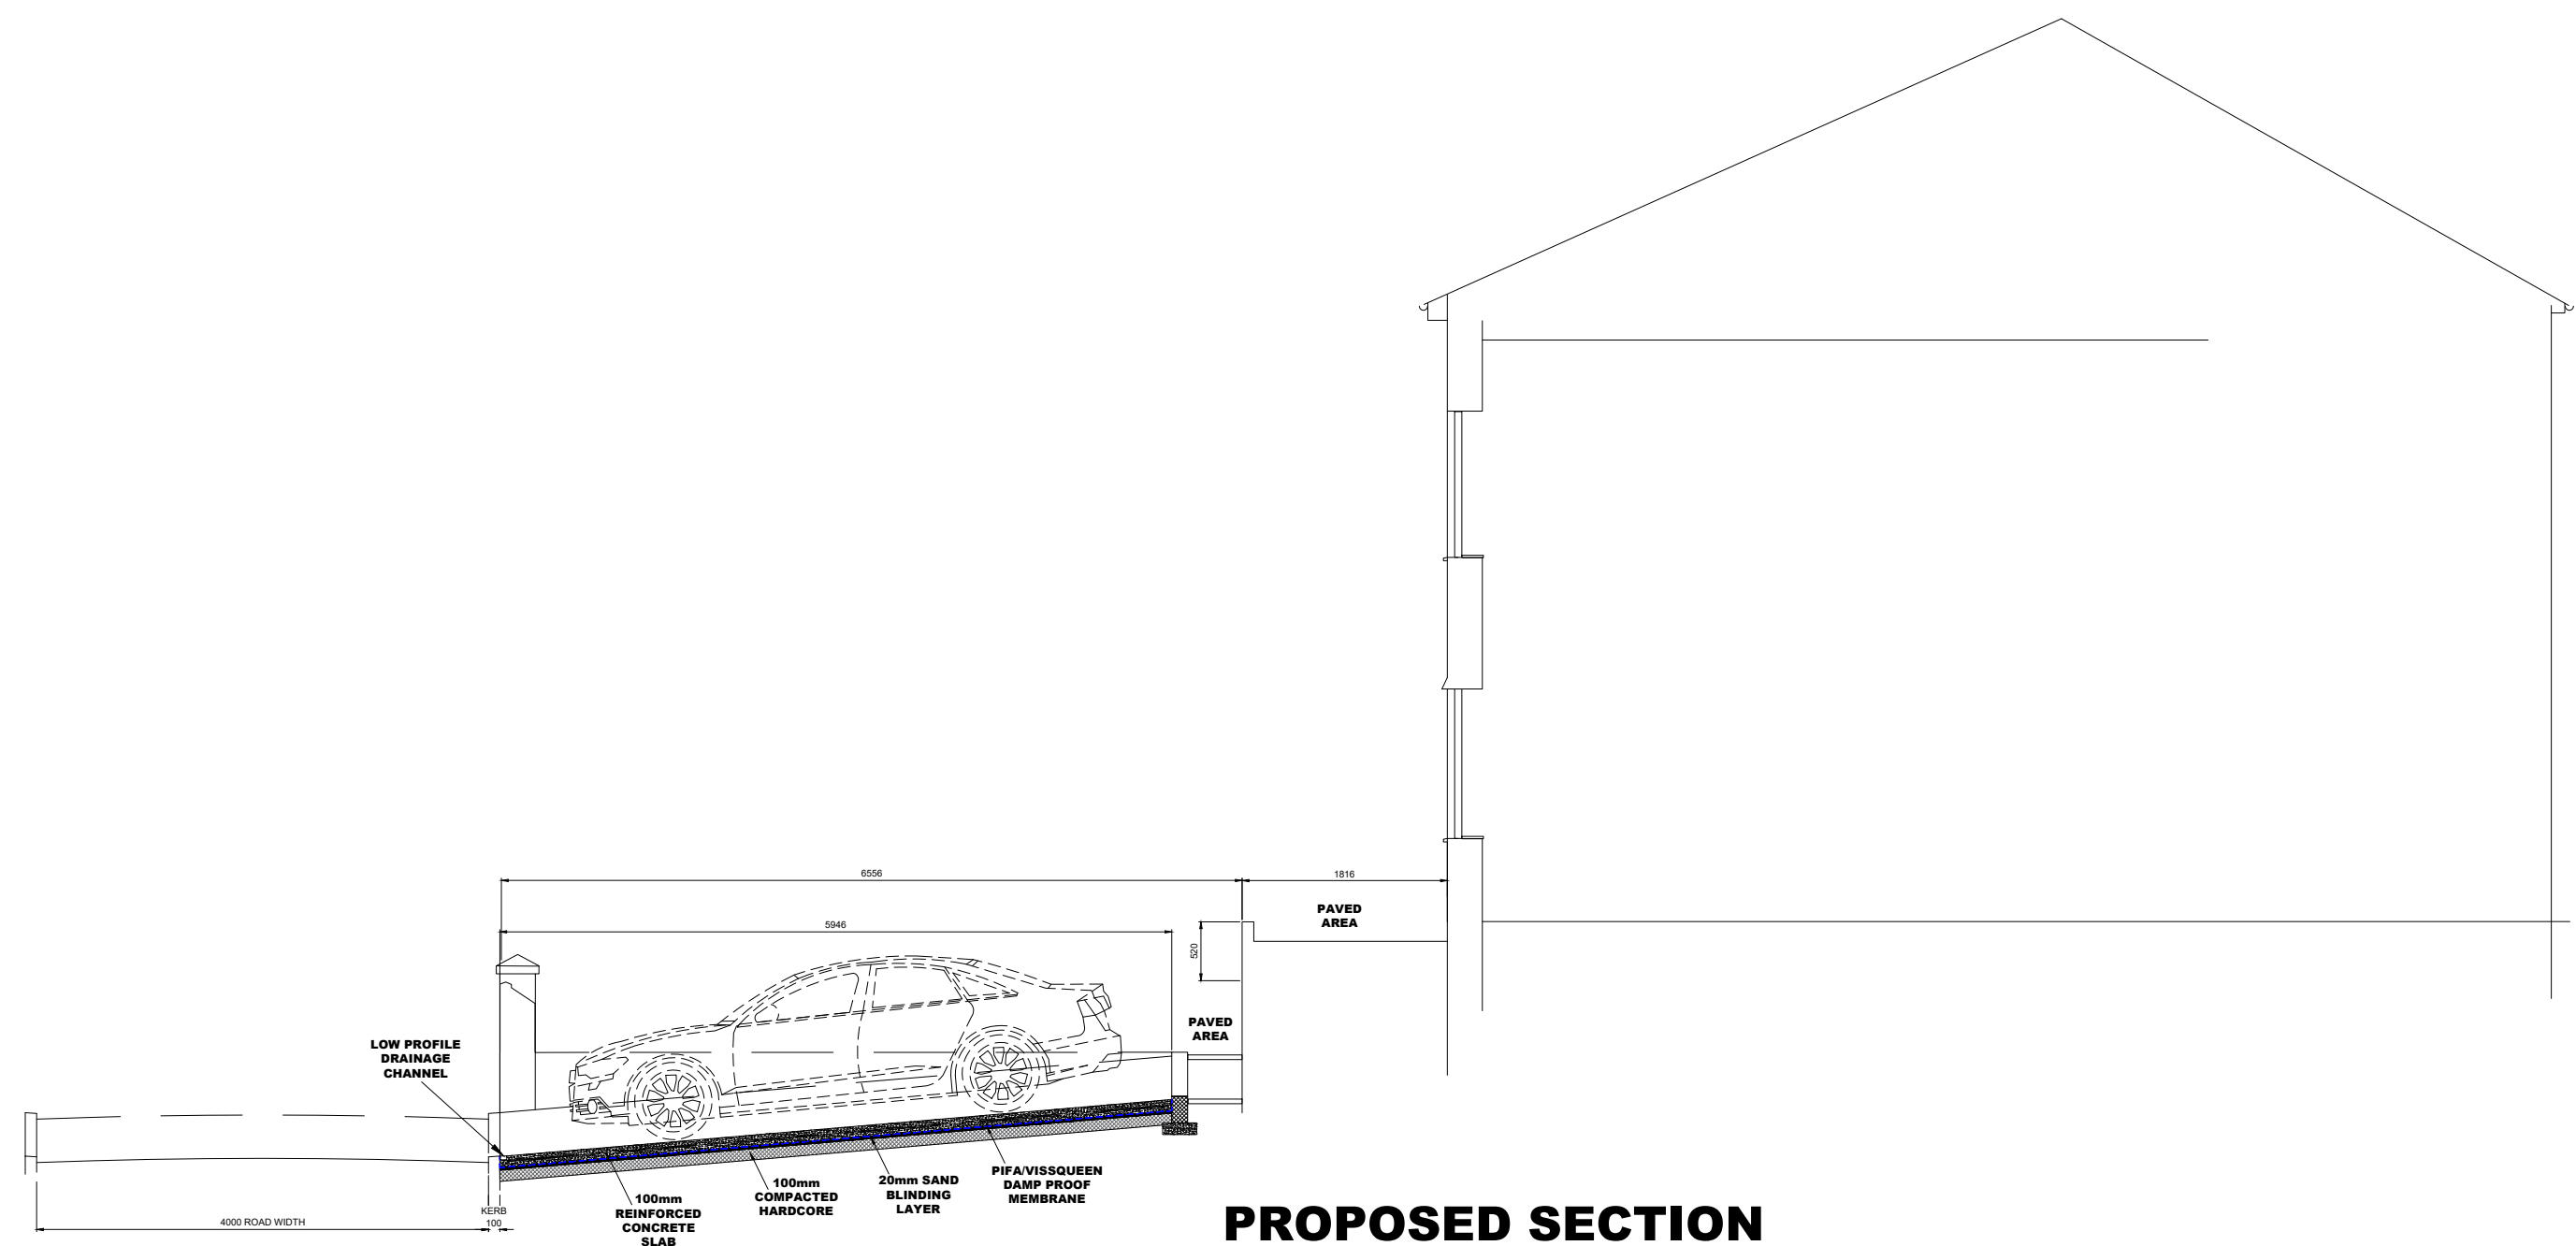


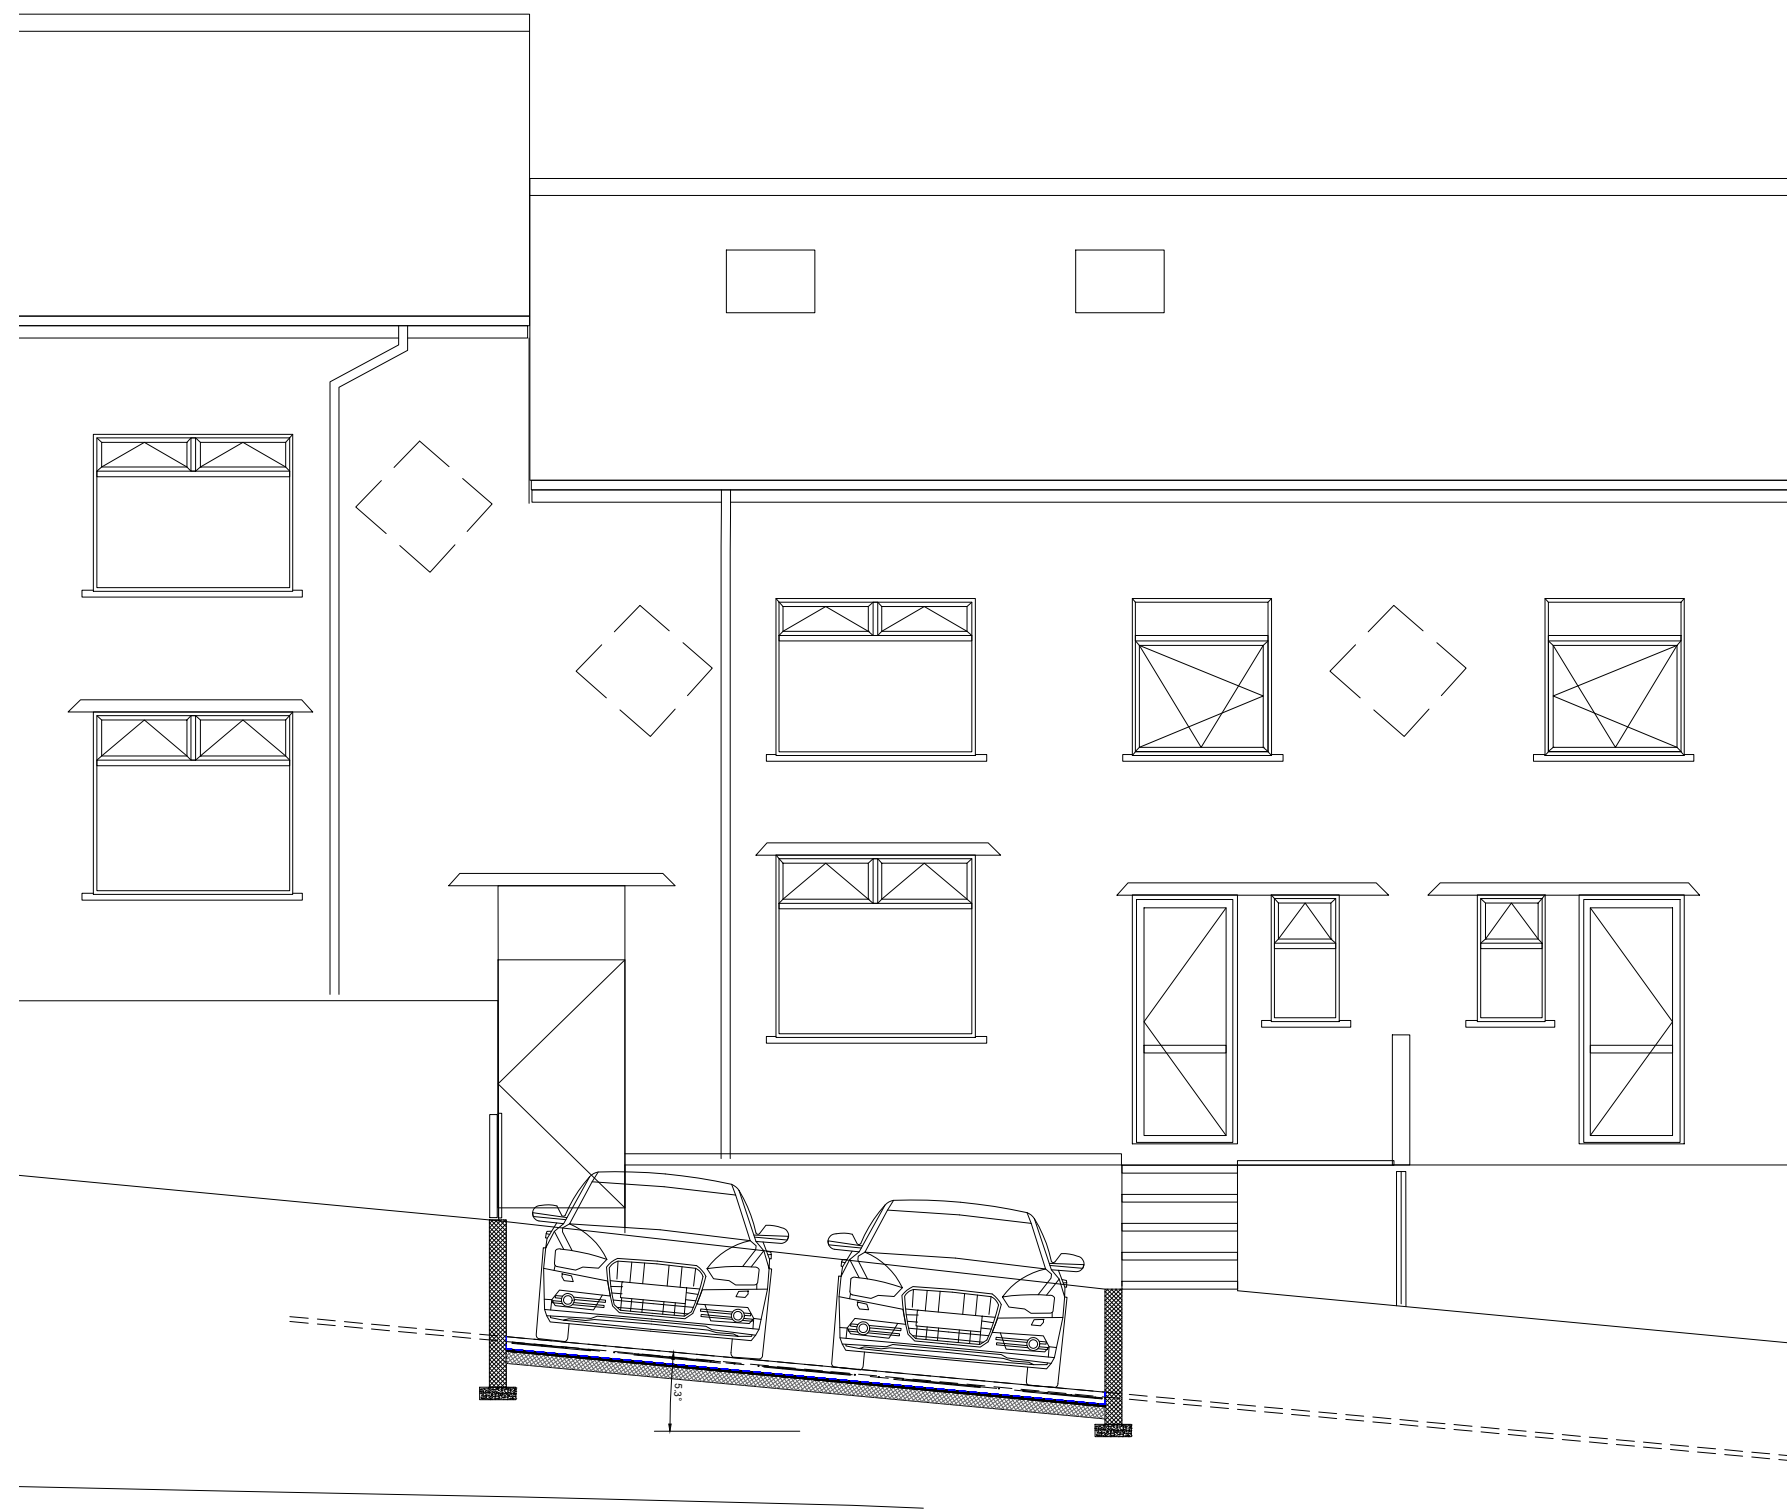


PROPOSED SECTION

116

115

114

113

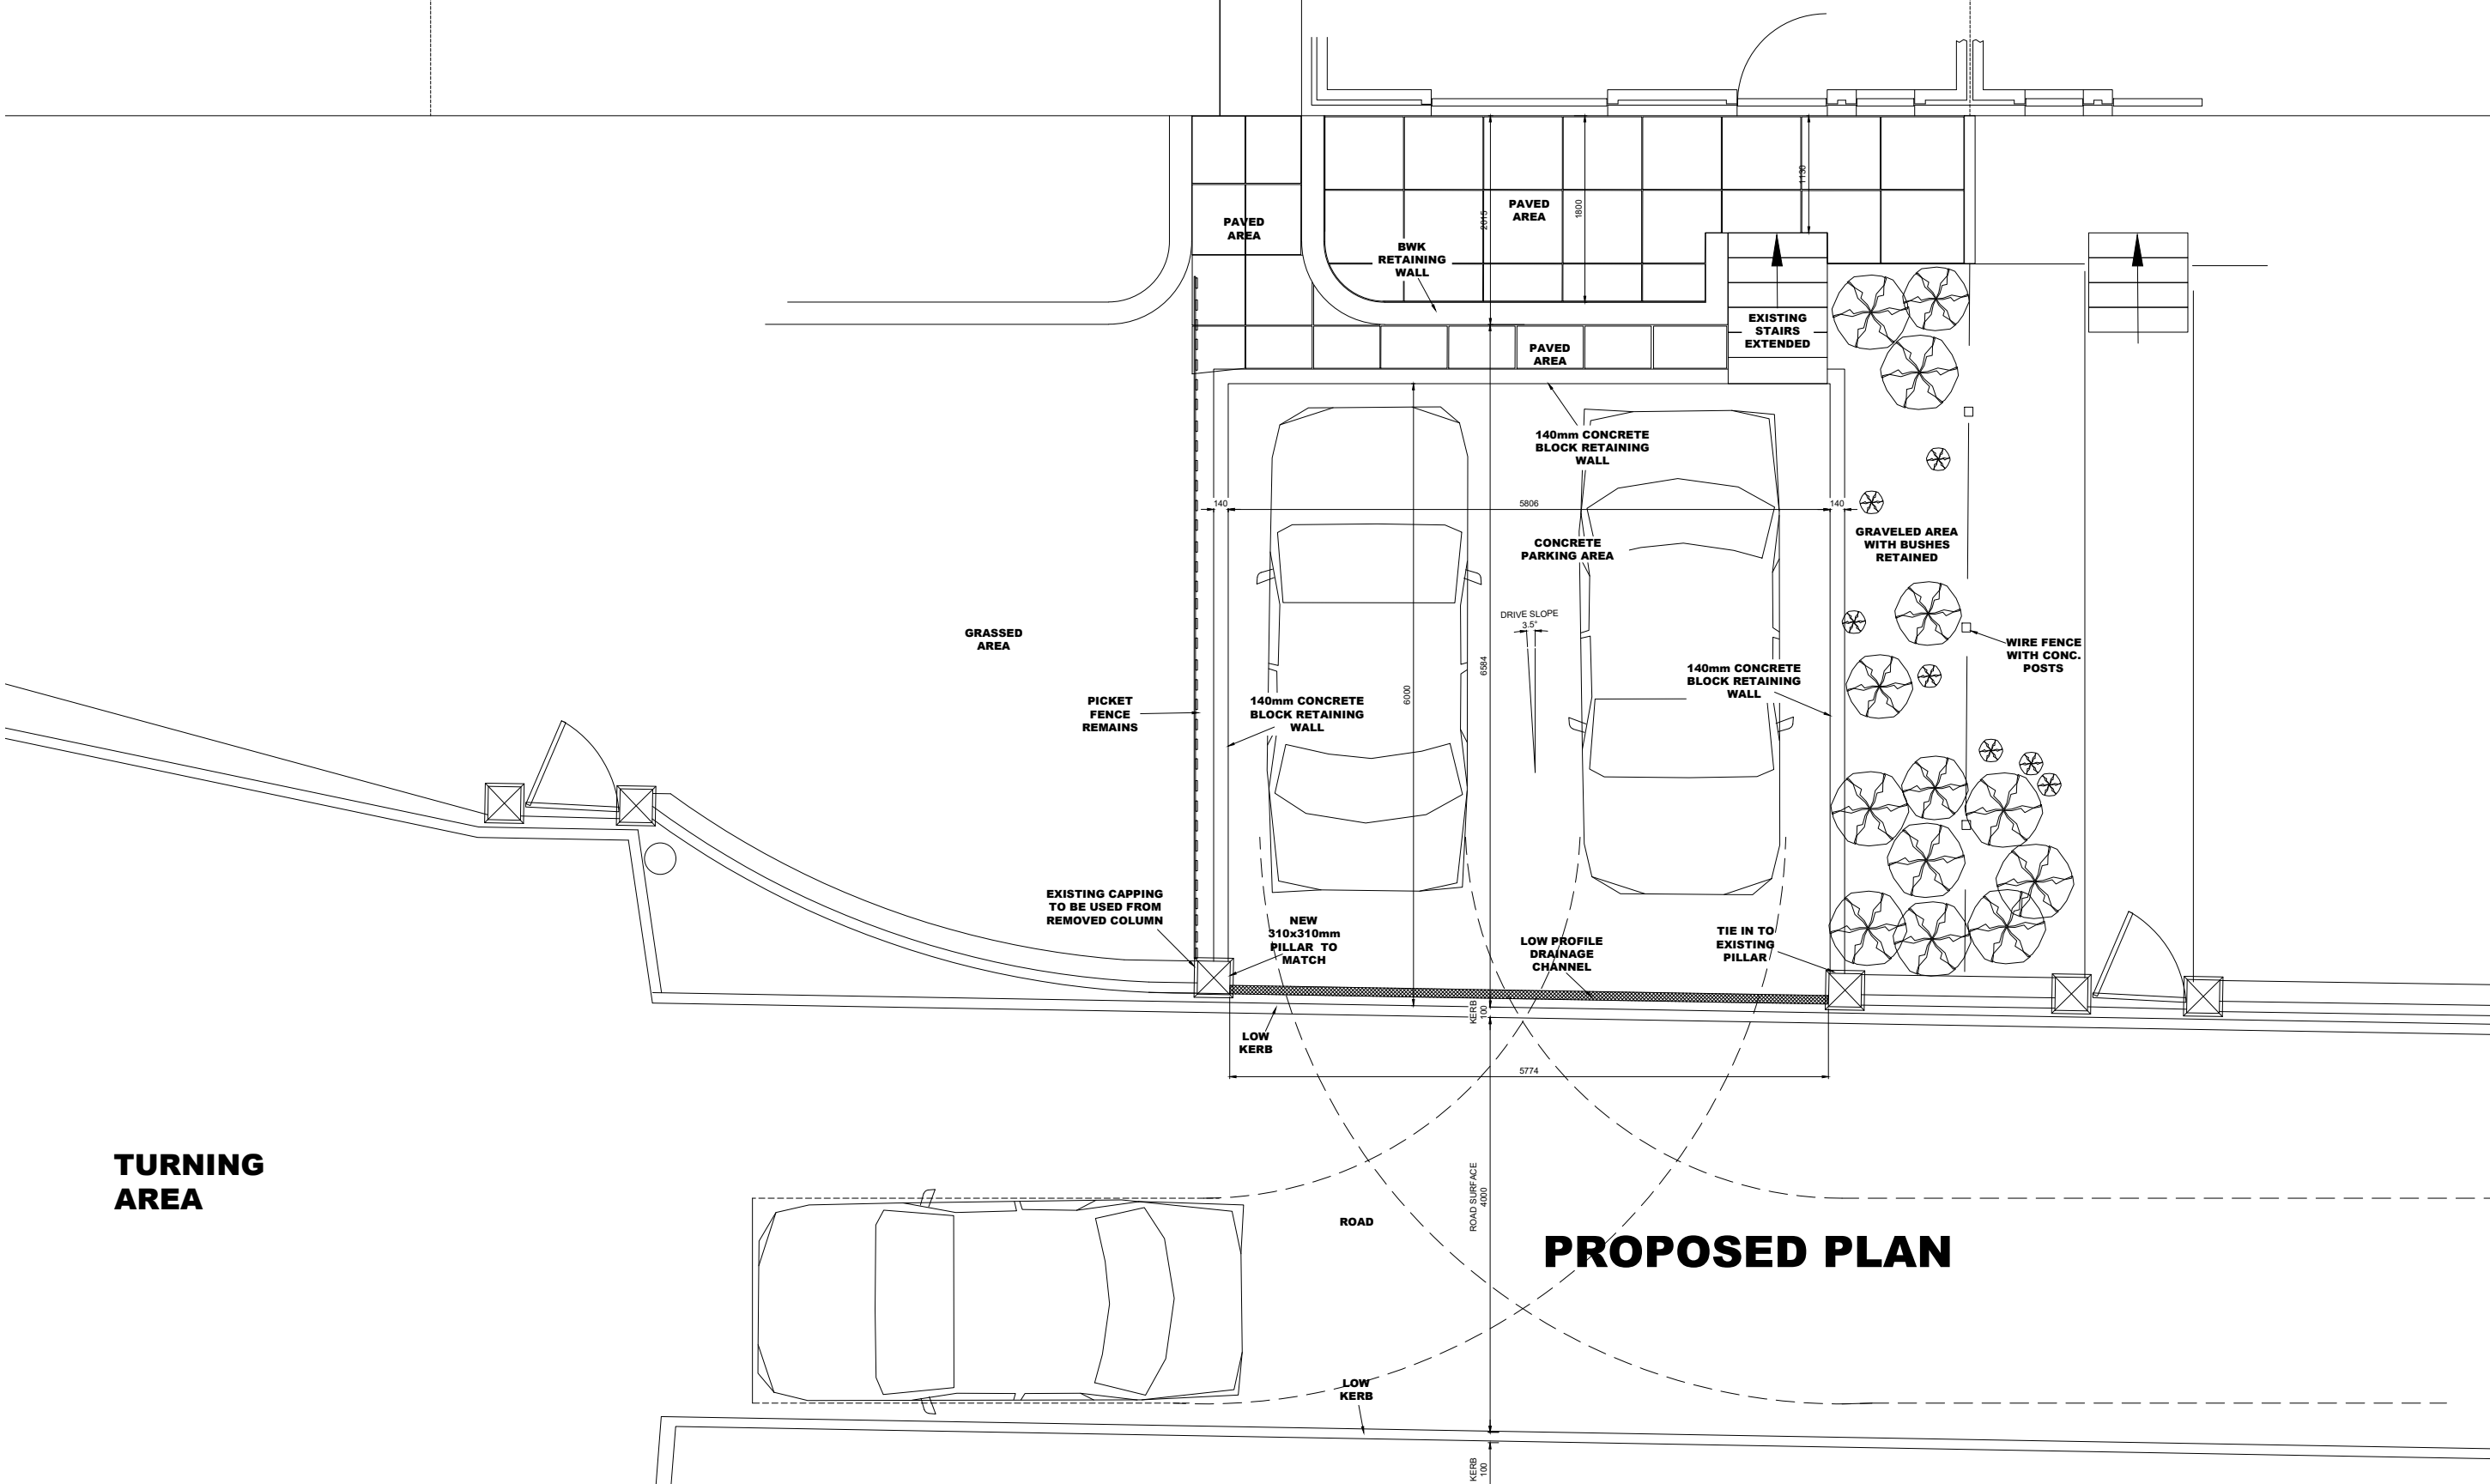

PROPOSED PLAN

Rev	Amendments	Date
Client: Peter Phare		
Job Title: 114 CILHAUL, TREHARRIS.		
Drg Title: PROPOSED ELEVATIONS & PLAN.		
Drawn By: PMP	Scale: 1:60 / A1	
Date: 15/06/25	Checked:	
Drg No: 002		
PMP Designs 50, Twyn-y-garreg, Treharris, Mid-Glamorgan CF46 5RL. Tel: & fax: 01443 411405 e-mail pmpdesignsltd@aol.com		

