


2 Existing North Elevation
1 : 100

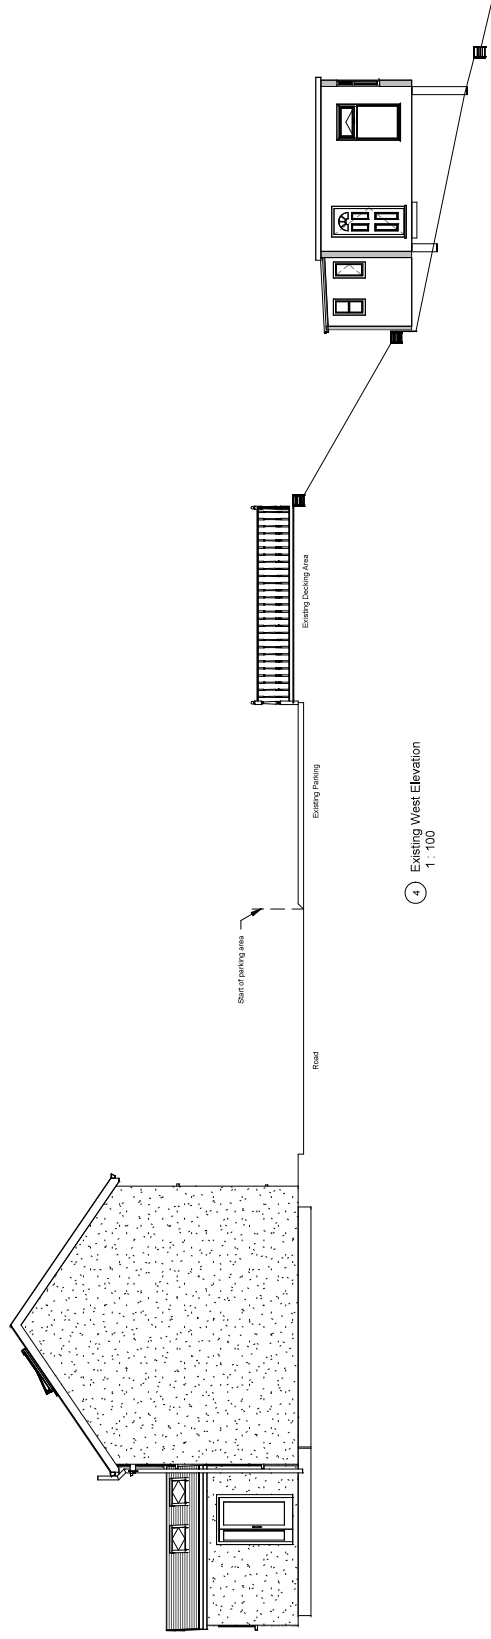

4 Existing West Elevation
1:100