


IN CASE OF DOUBT OR DISCREPANCIES PLEASE REFER TO ARCHITECT FOR INSTRUCTIONS.
USE GIVEN DIMENSIONS ONLY. DO NOT SCALE
THIS DRAWING IS COPYRIGHT.

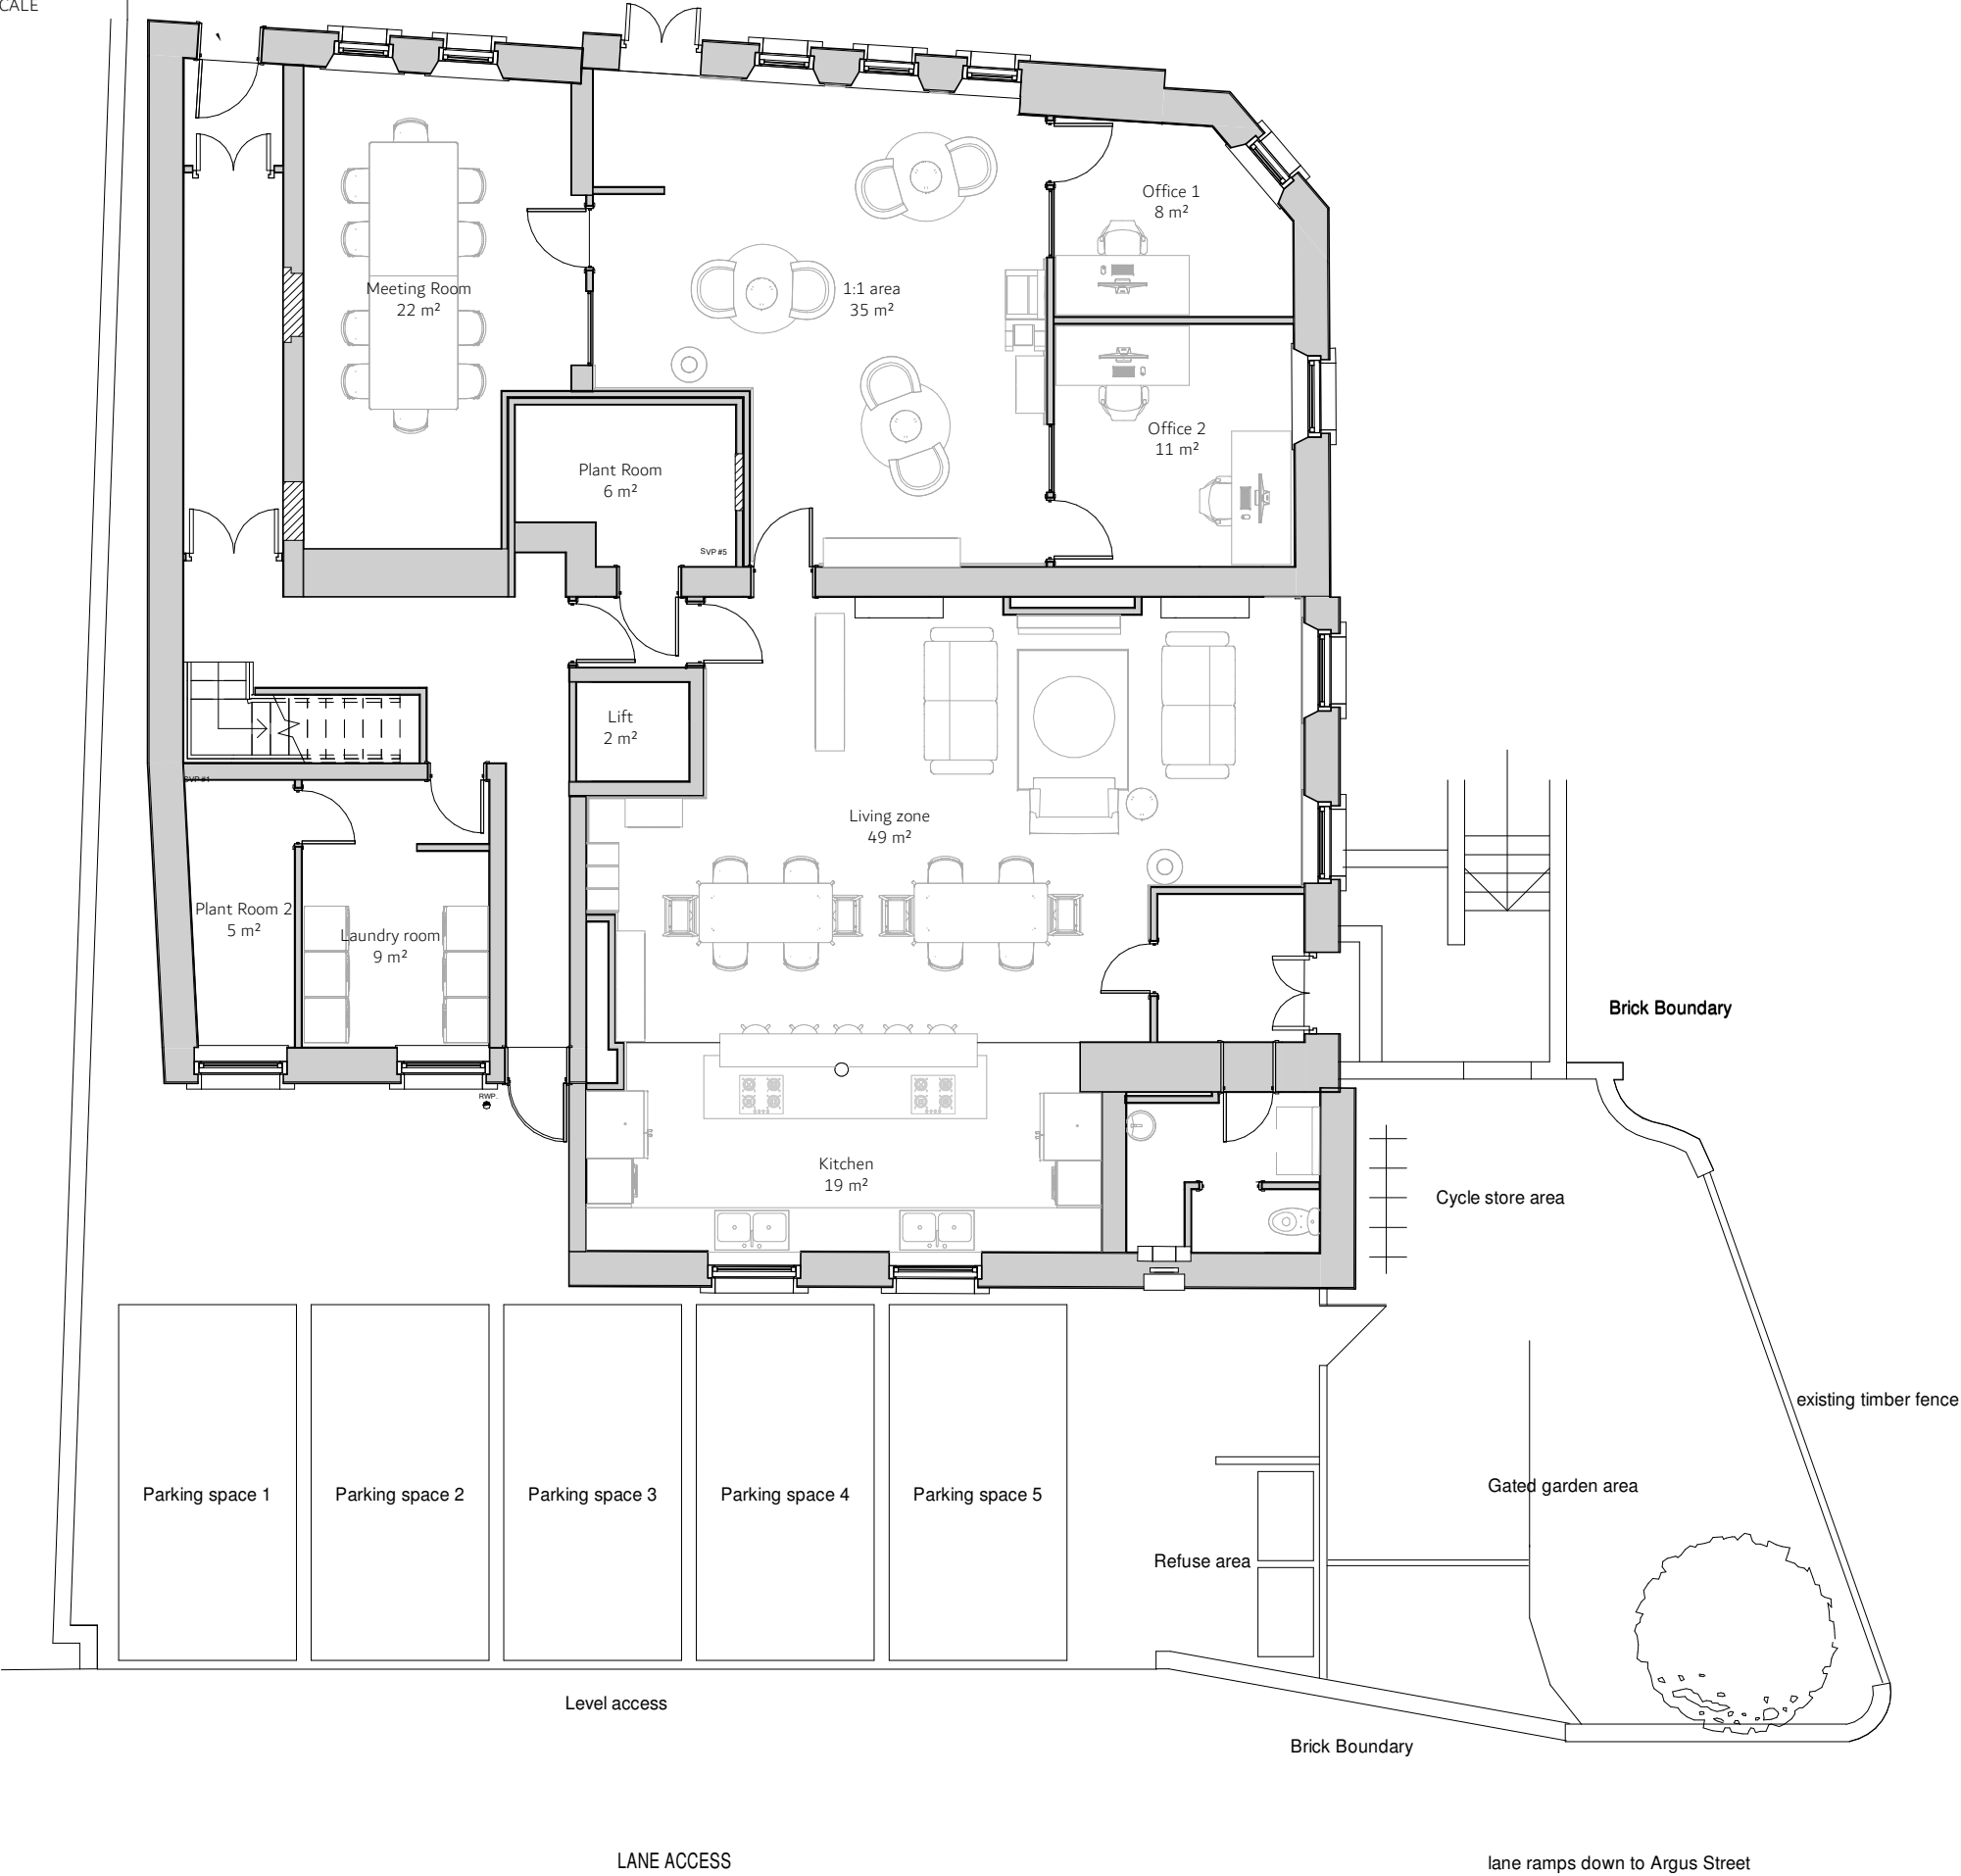

Purpose of Drawing: **PLANNING**

Stanwell Architects

Project **The Mackintosh**

Date Sept 21	Drawing No. F102	Drawn by GCP	Scale (@ A3) 1 : 100
Client Linda Hamer	Drawing Name Ground Floor Proposed		REV

gary@stanwellarchitects.co.uk M:07980865879
Company No.:13506844 Reg address:7 Herbert Terrace, Penarth, CF64 2AH