


GENERAL NOTES

1. This drawing is to be read in conjunction with and checked against all other drawings, engineering details, specifications and any structural, geotechnical or other specialist document provided.

2. This drawing is schematic for clarity only, positions of pipe runs and manholes may vary on site due to site conditions.


3. Any anomaly or contradictions between any of the above is to be reported immediately to QuadConsult Ltd.

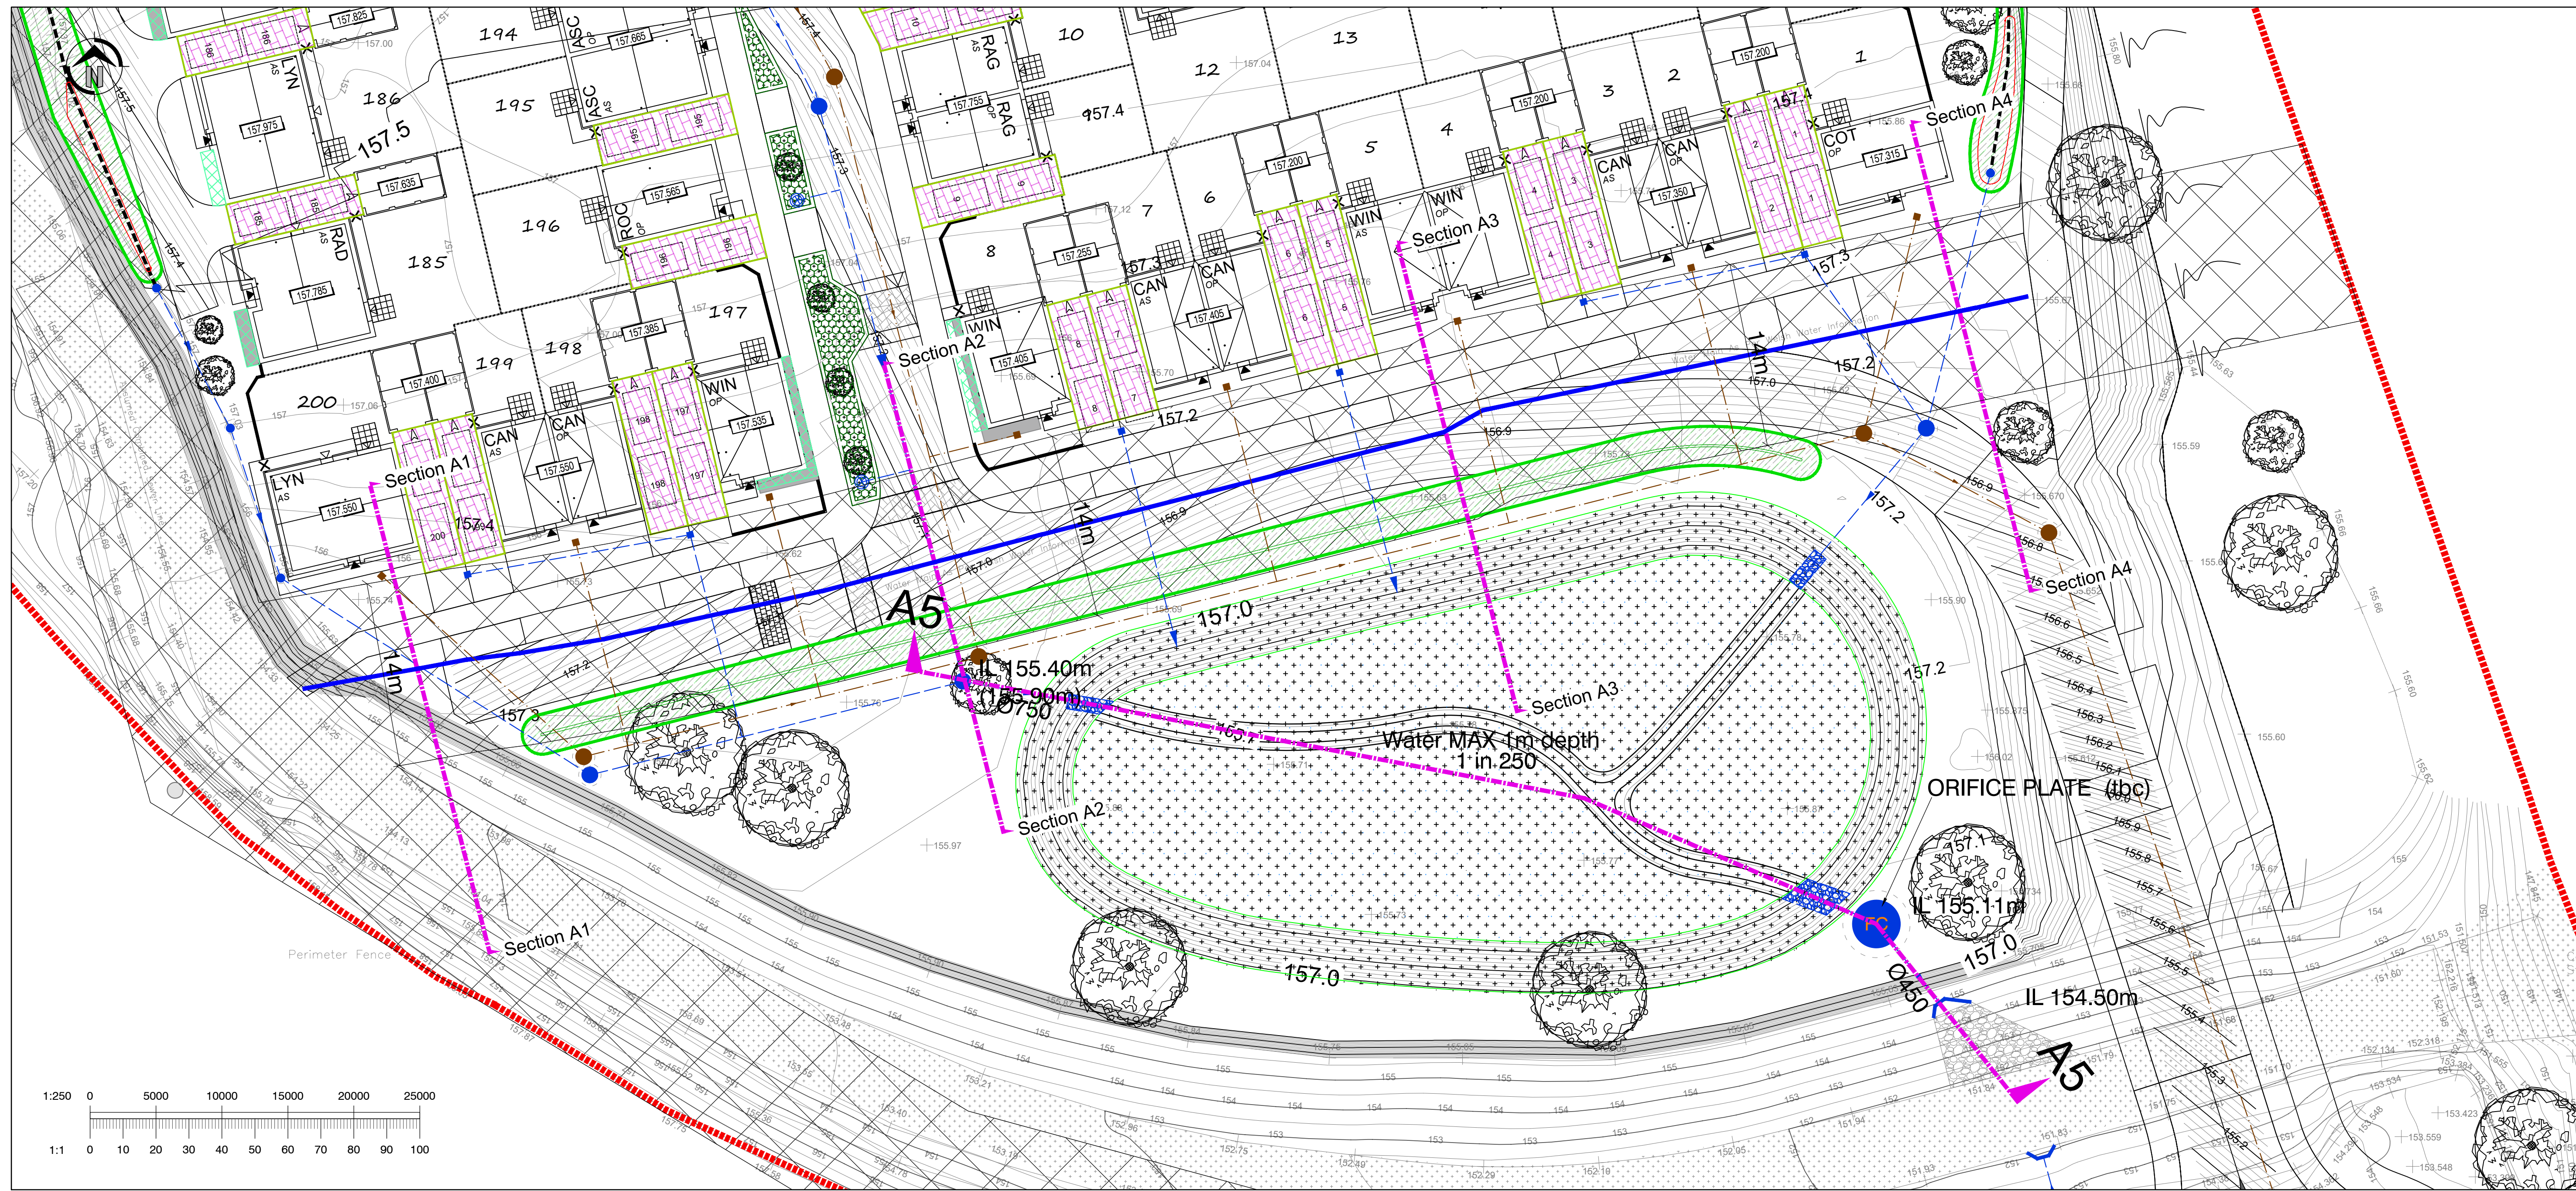


LAYOUT KEY:

- ADOPTABLE FW (DC/WW)
- ADOPTABLE SW (SAB)
- MANHOLE CHAMBERS
- INSPECTION CHAMBERS
- DC/WW Water Main
- PRIVATE PERMEABLE PAVING
- RAINGARDEN
- SWALE
- DETENTION BASIN
- 14m EASEMENT


SECTION A1 - LONGSECTION
SCALE: H 1:250,V 1:250. DATUM: 150.000

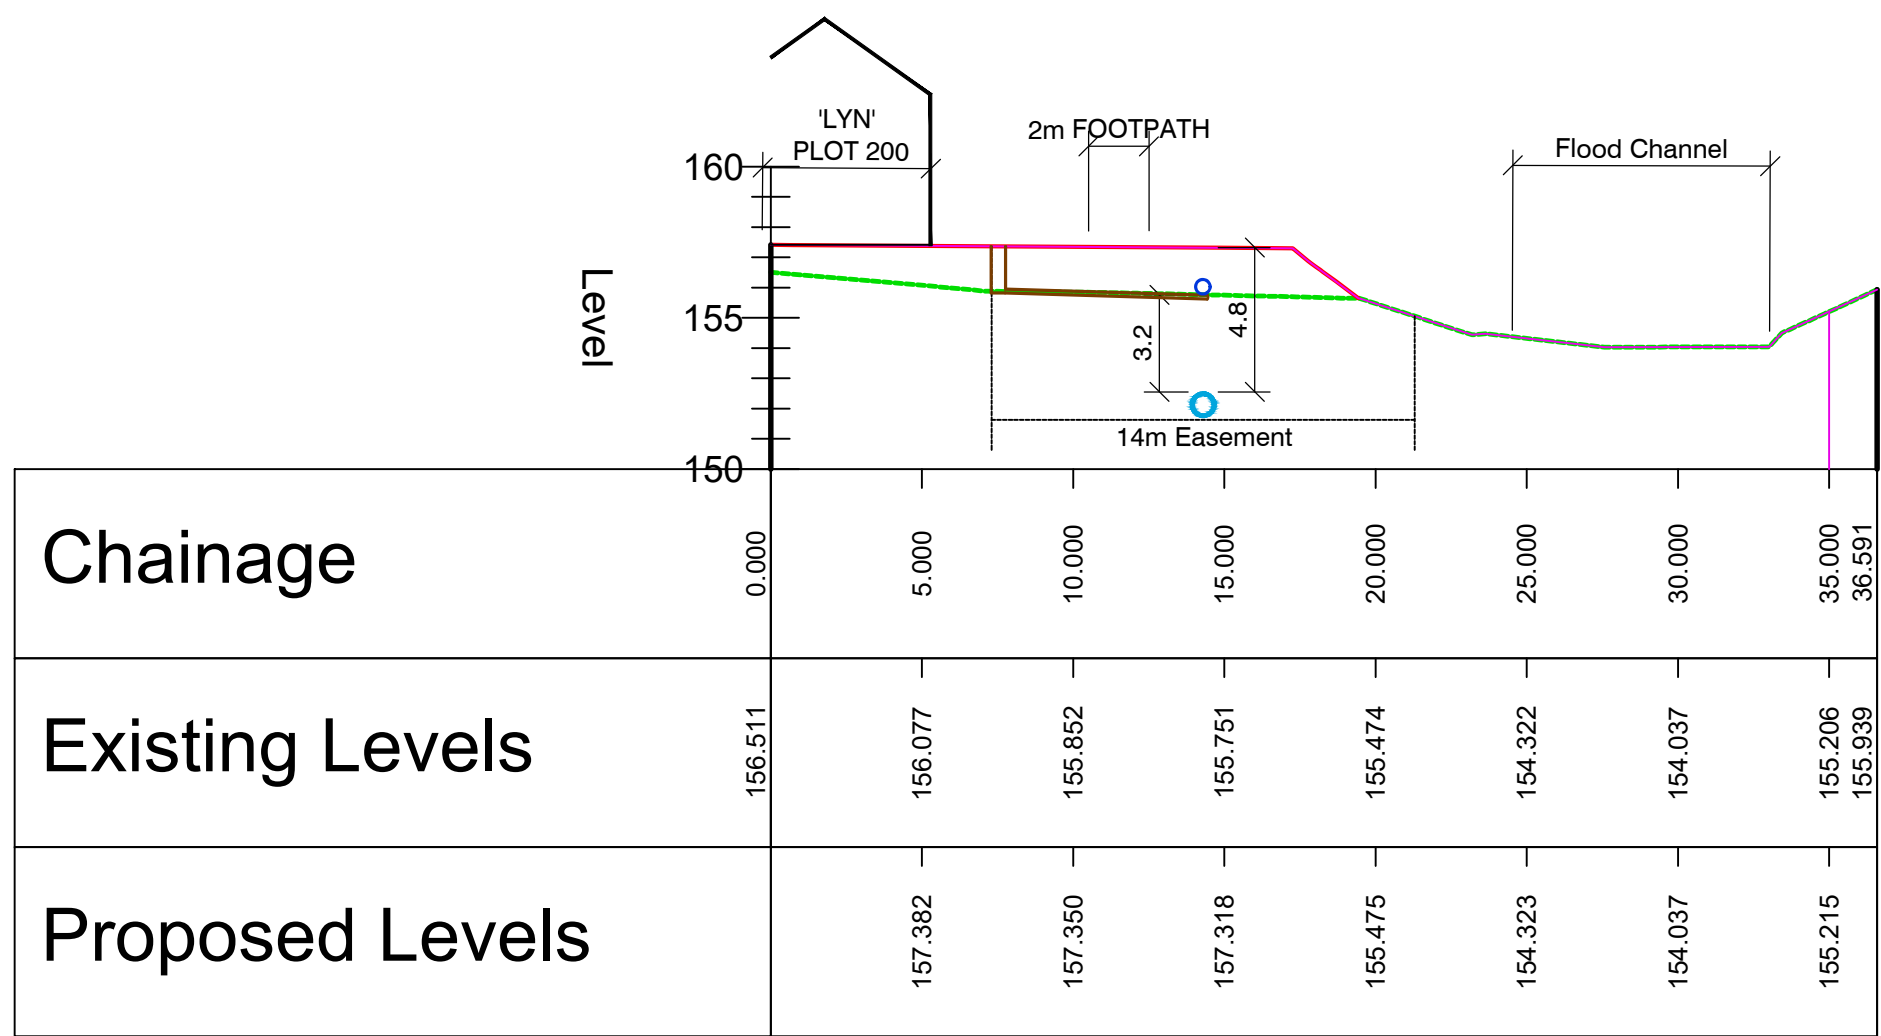


SECTION A2 - LONGSECTION
SCALE: H 1:250,V 1:250. DATUM: 150.000

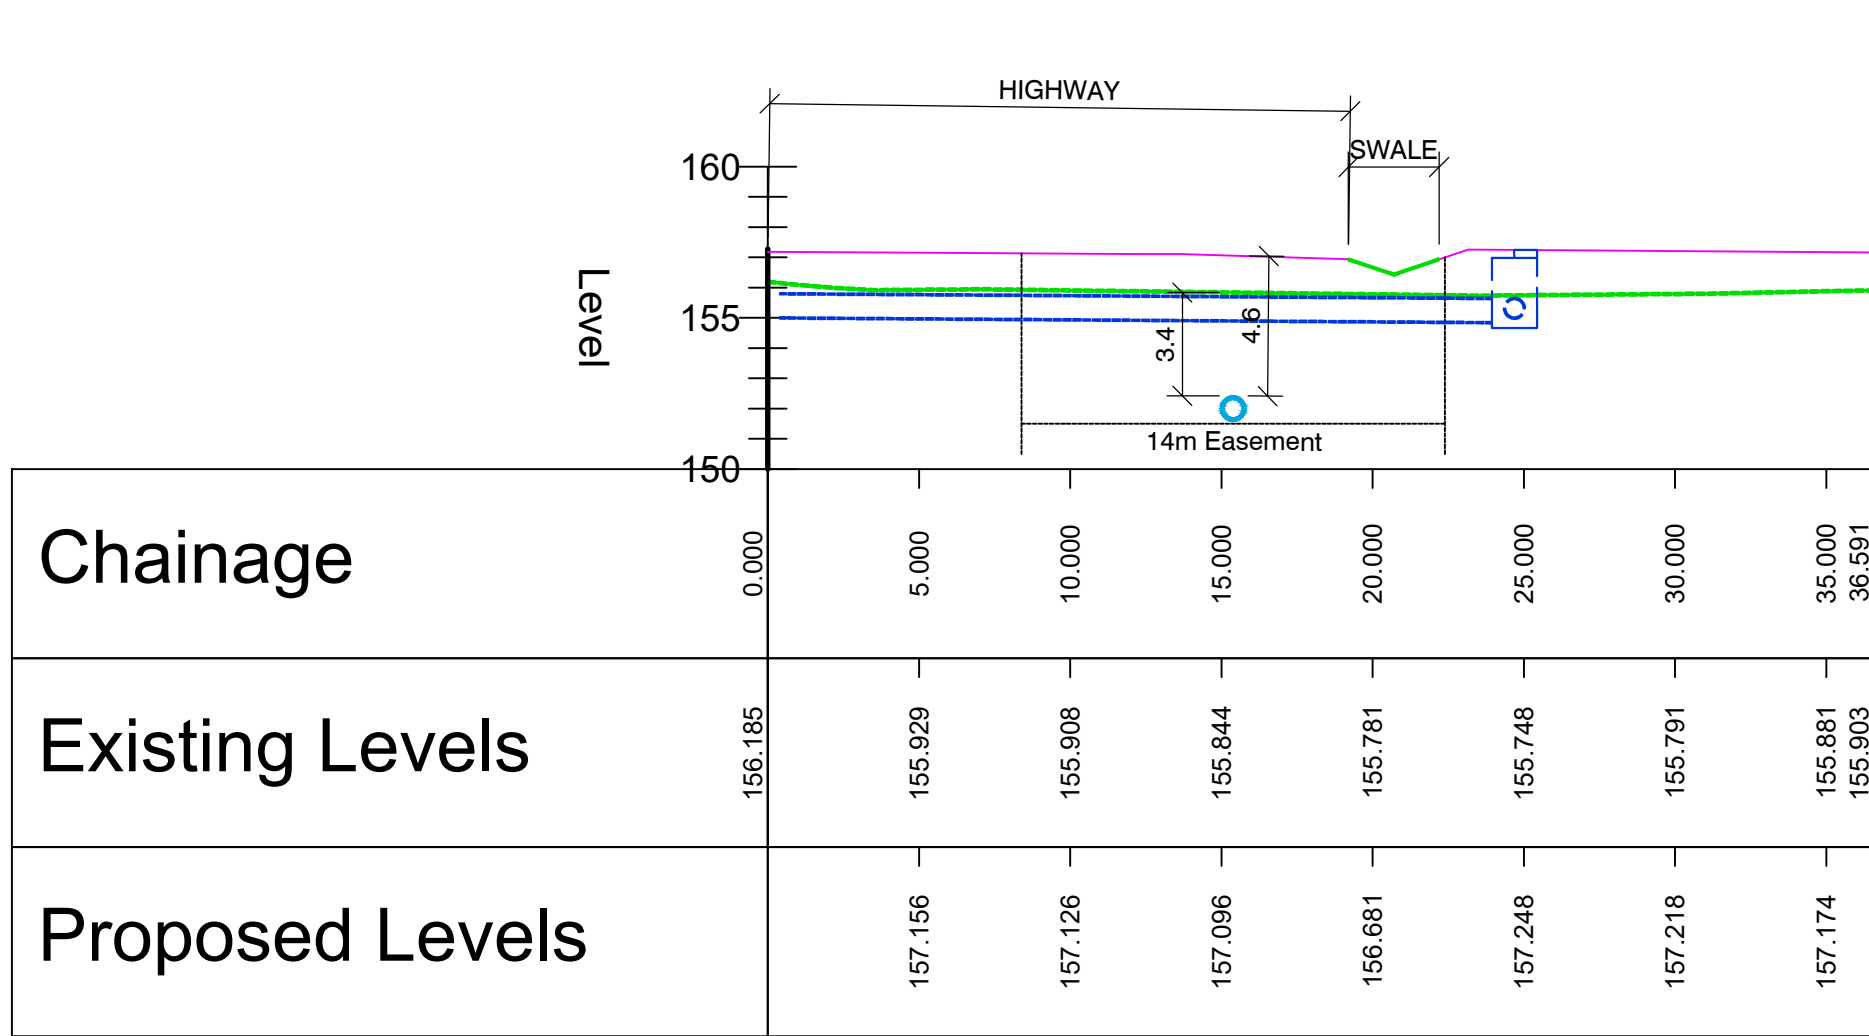

SECTION A3 - LONGSECTION
SCALE: H 1:250,V 1:250. DATUM: 150.000

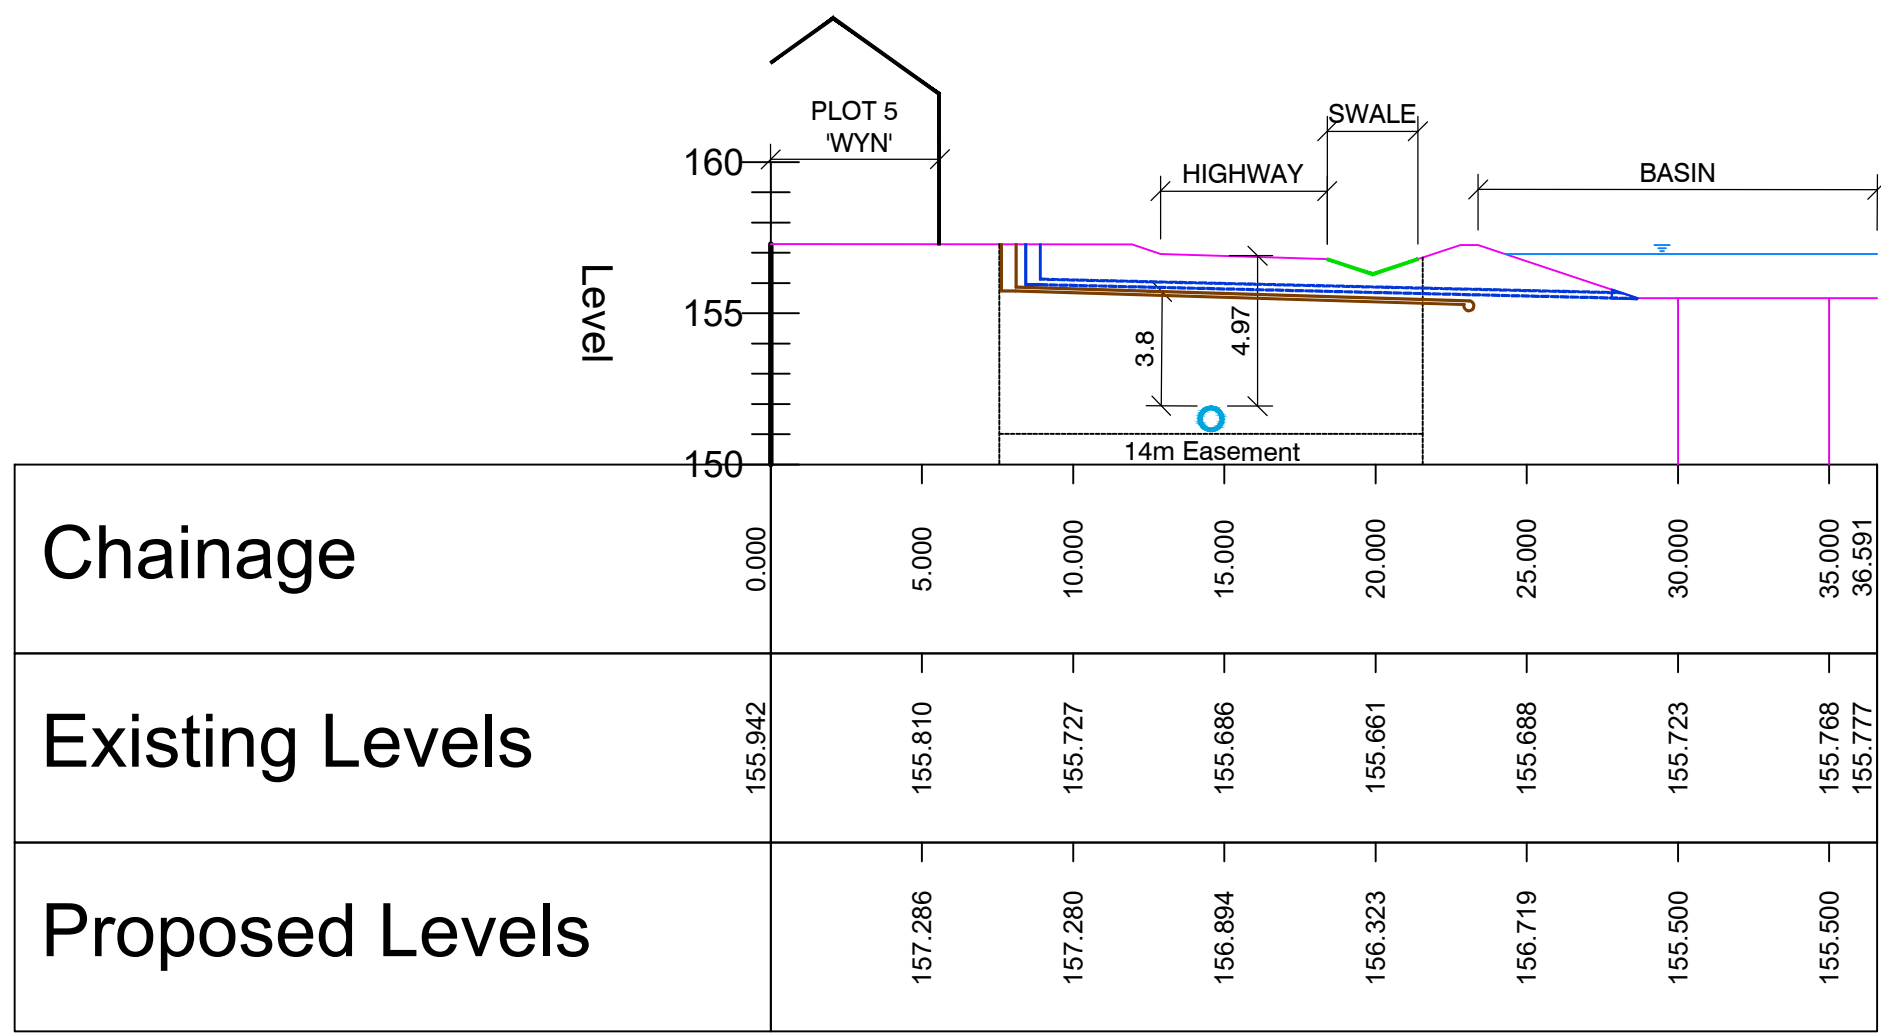

SECTION A4 - LONGSECTION
SCALE: H 1:250,V 1:250. DATUM: 150.000

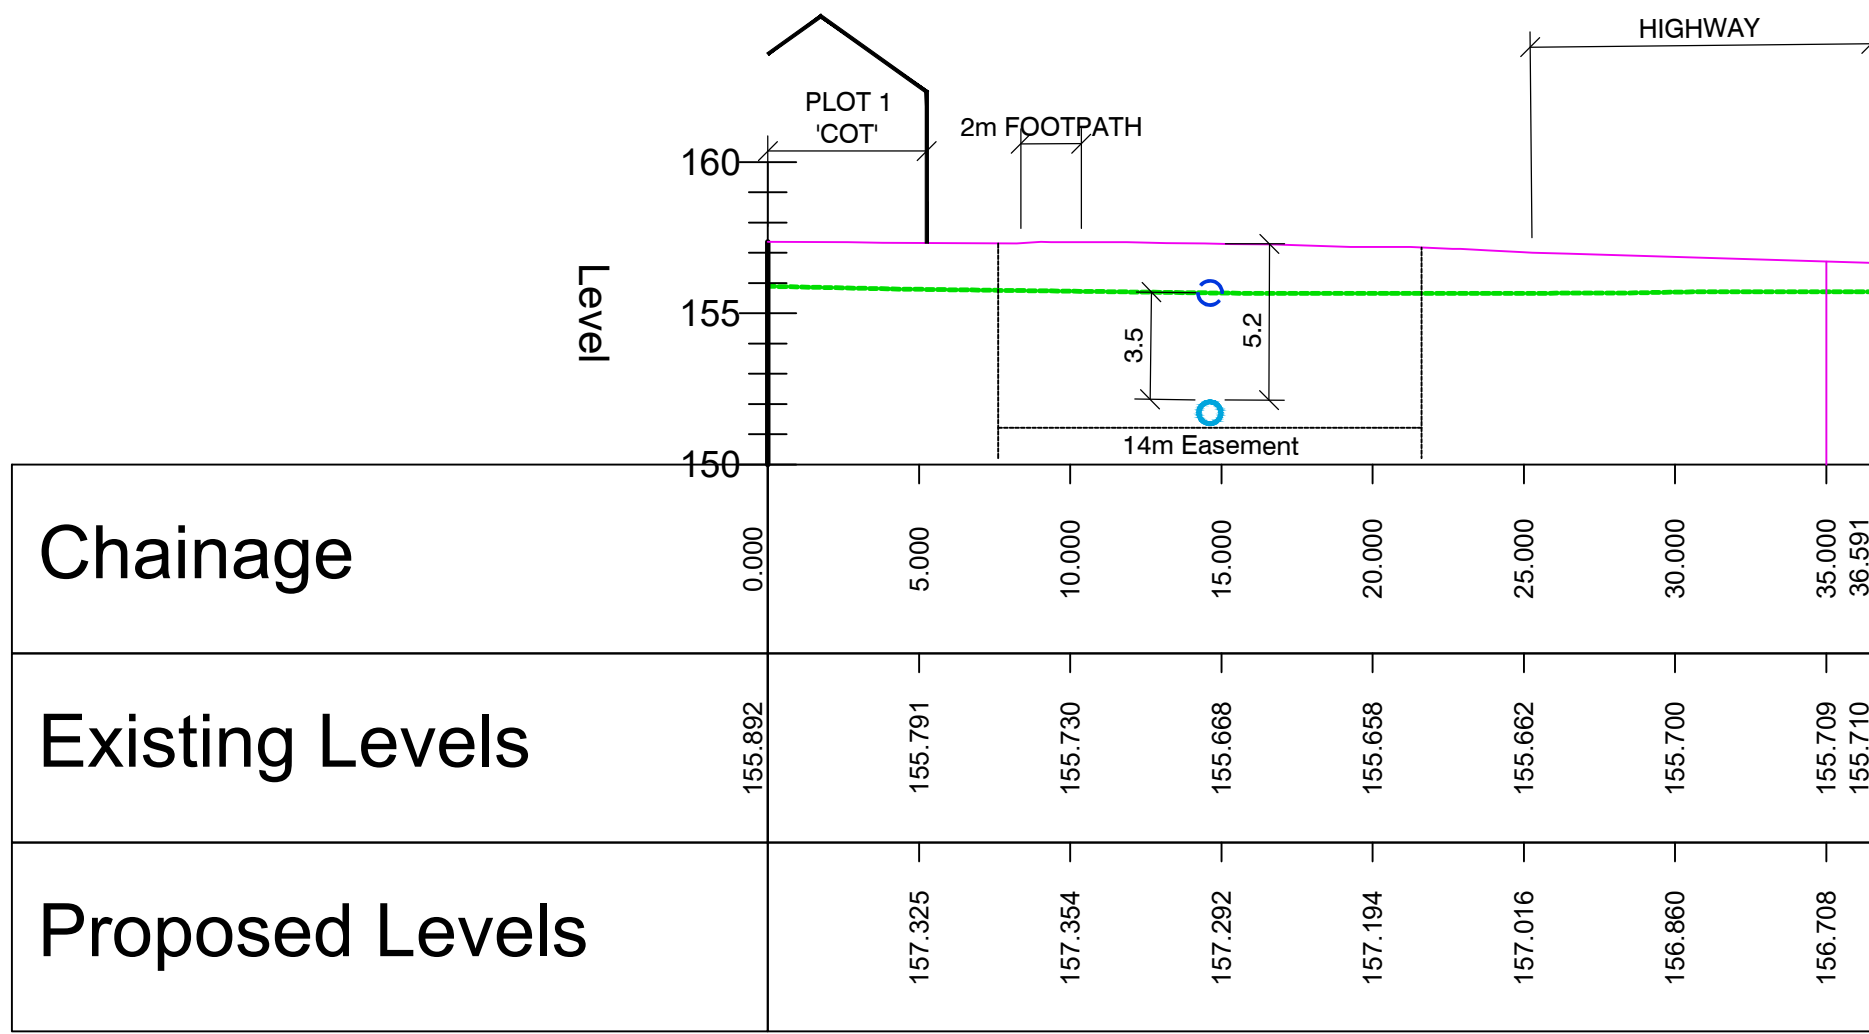

SECTION KEY:

- Existing Ground
- Proposed Ground
- Potential Water Level
- Prop SW Drainage
- Prop FW Drainage

INFORMATION

B	16.04.20	PROPOSED LEVELS CORRECTED	RMH
A	23.02.20	PLOT DRAINAGE ADDED	RMH

Dimensions to be verified on site.
This drawing should not be scaled. Use figure dimensions only.
Any discrepancies should be referred to the Engineer prior to work being put in hand.
This drawing is copyright.

QuadConsult Limited
Colchester House, Village Way
Greenmeadow Business Park
Coffey
CP15 7NE
1000 2017 9644
contactus@quadconsult.co.uk
www.quadconsult.co.uk

QuadConsult
ENGINEERS IN PARTNERSHIP
Consulting Civil & Structural Engineers

Client
DAVIES HOMES

Project
DRAGON PARC

Title
DC/WW EASEMENT CROSS SECTIONS

INFORMATION

Designed by	Drawn by	Checked by	Date	Scale & A4 size
IMH	IMH	--	FEB 23	1:250

Drawing No
21566-SK-906-B