


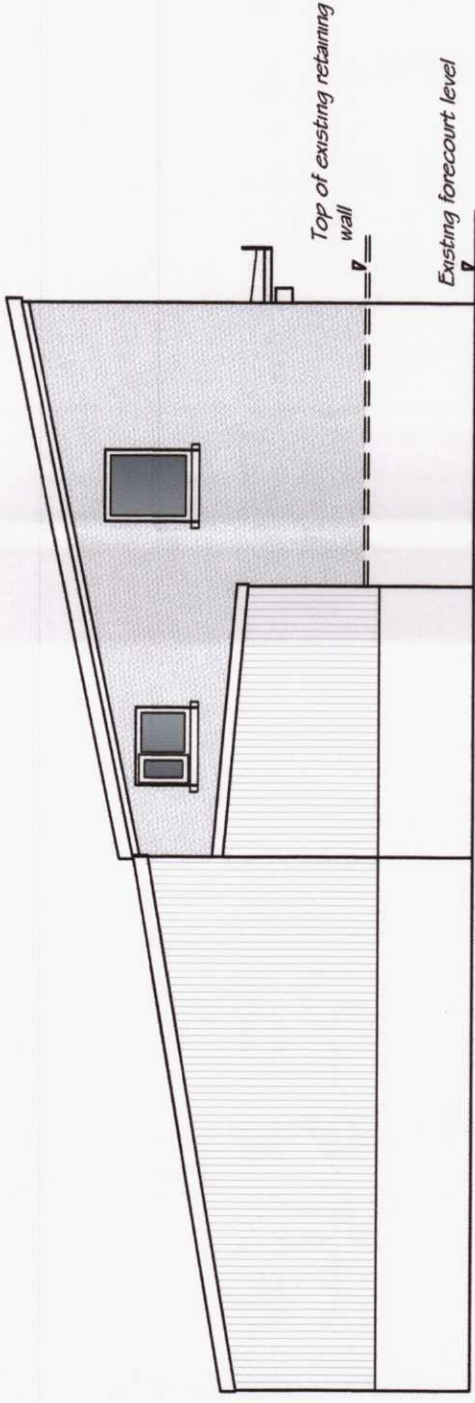


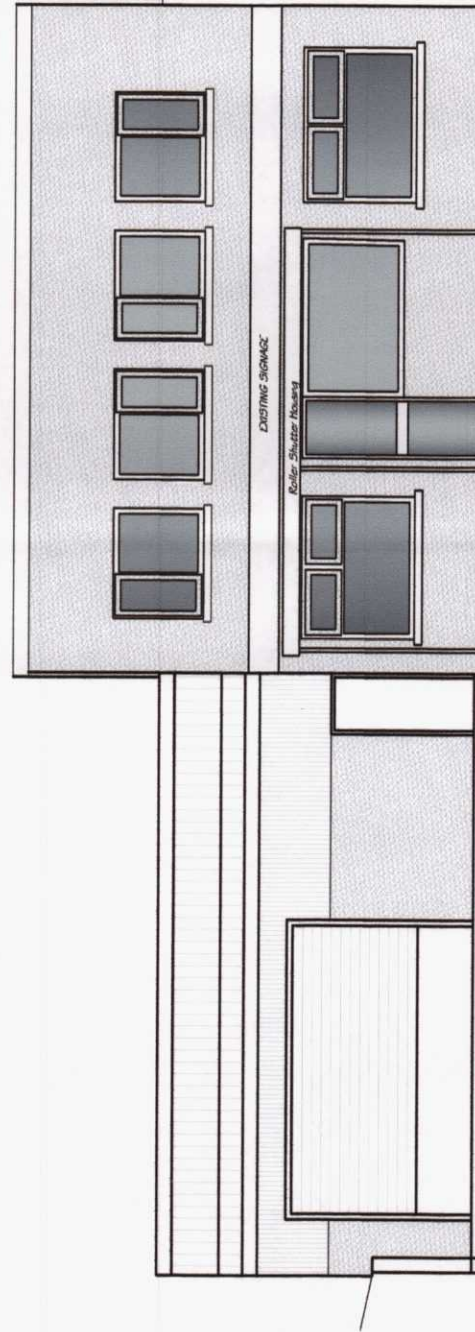

PROPOSED SIDE ELEVATION 1:100

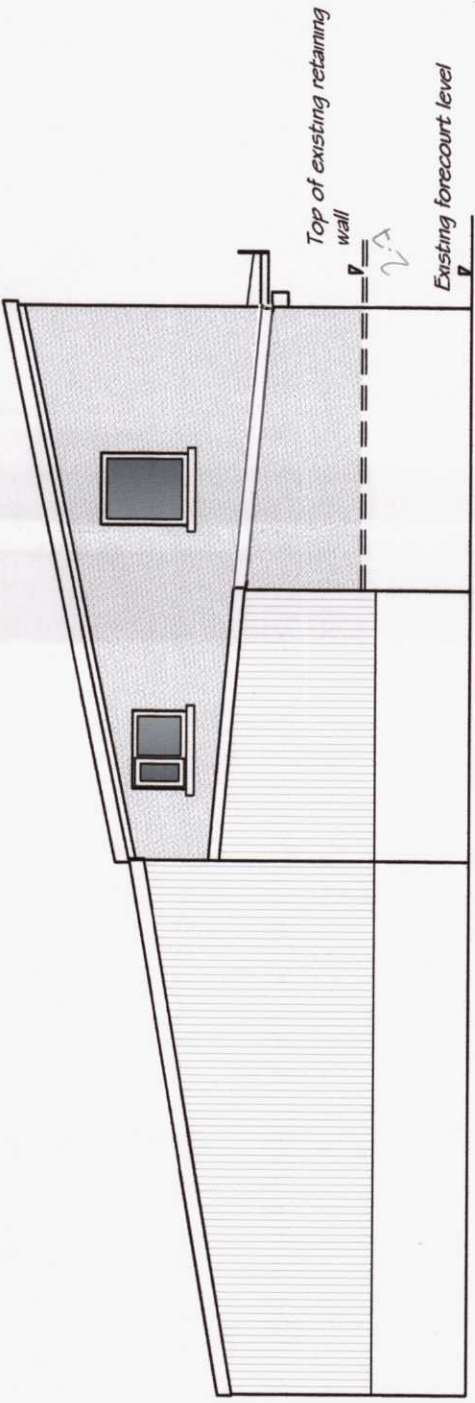


PROPOSED FRONT ELEVATION 1:100

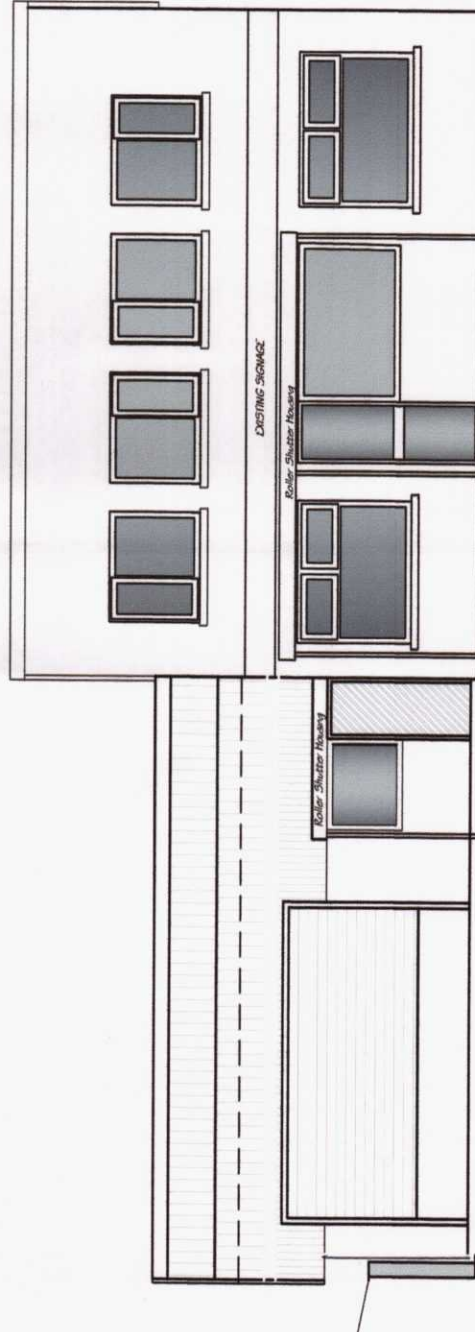


EXTERNAL FINISHES
ROOF:
GALVANISED STEEL PROFILE SHEETS. COLOUR GREY.
WALLS:
DENSE CONCRETE BLOCKWORK WITH SIC RENDER
AND PAINTED TO MATCH THE EXISTING.
ROLLER SHUTTER DOORS:
GALVANISED STEEL TO MATCH THE EXISTING.
PEDESTRIAN DOOR:
STEEL WITH STEEL FRAME.



LOCATION PLAN 1:1250

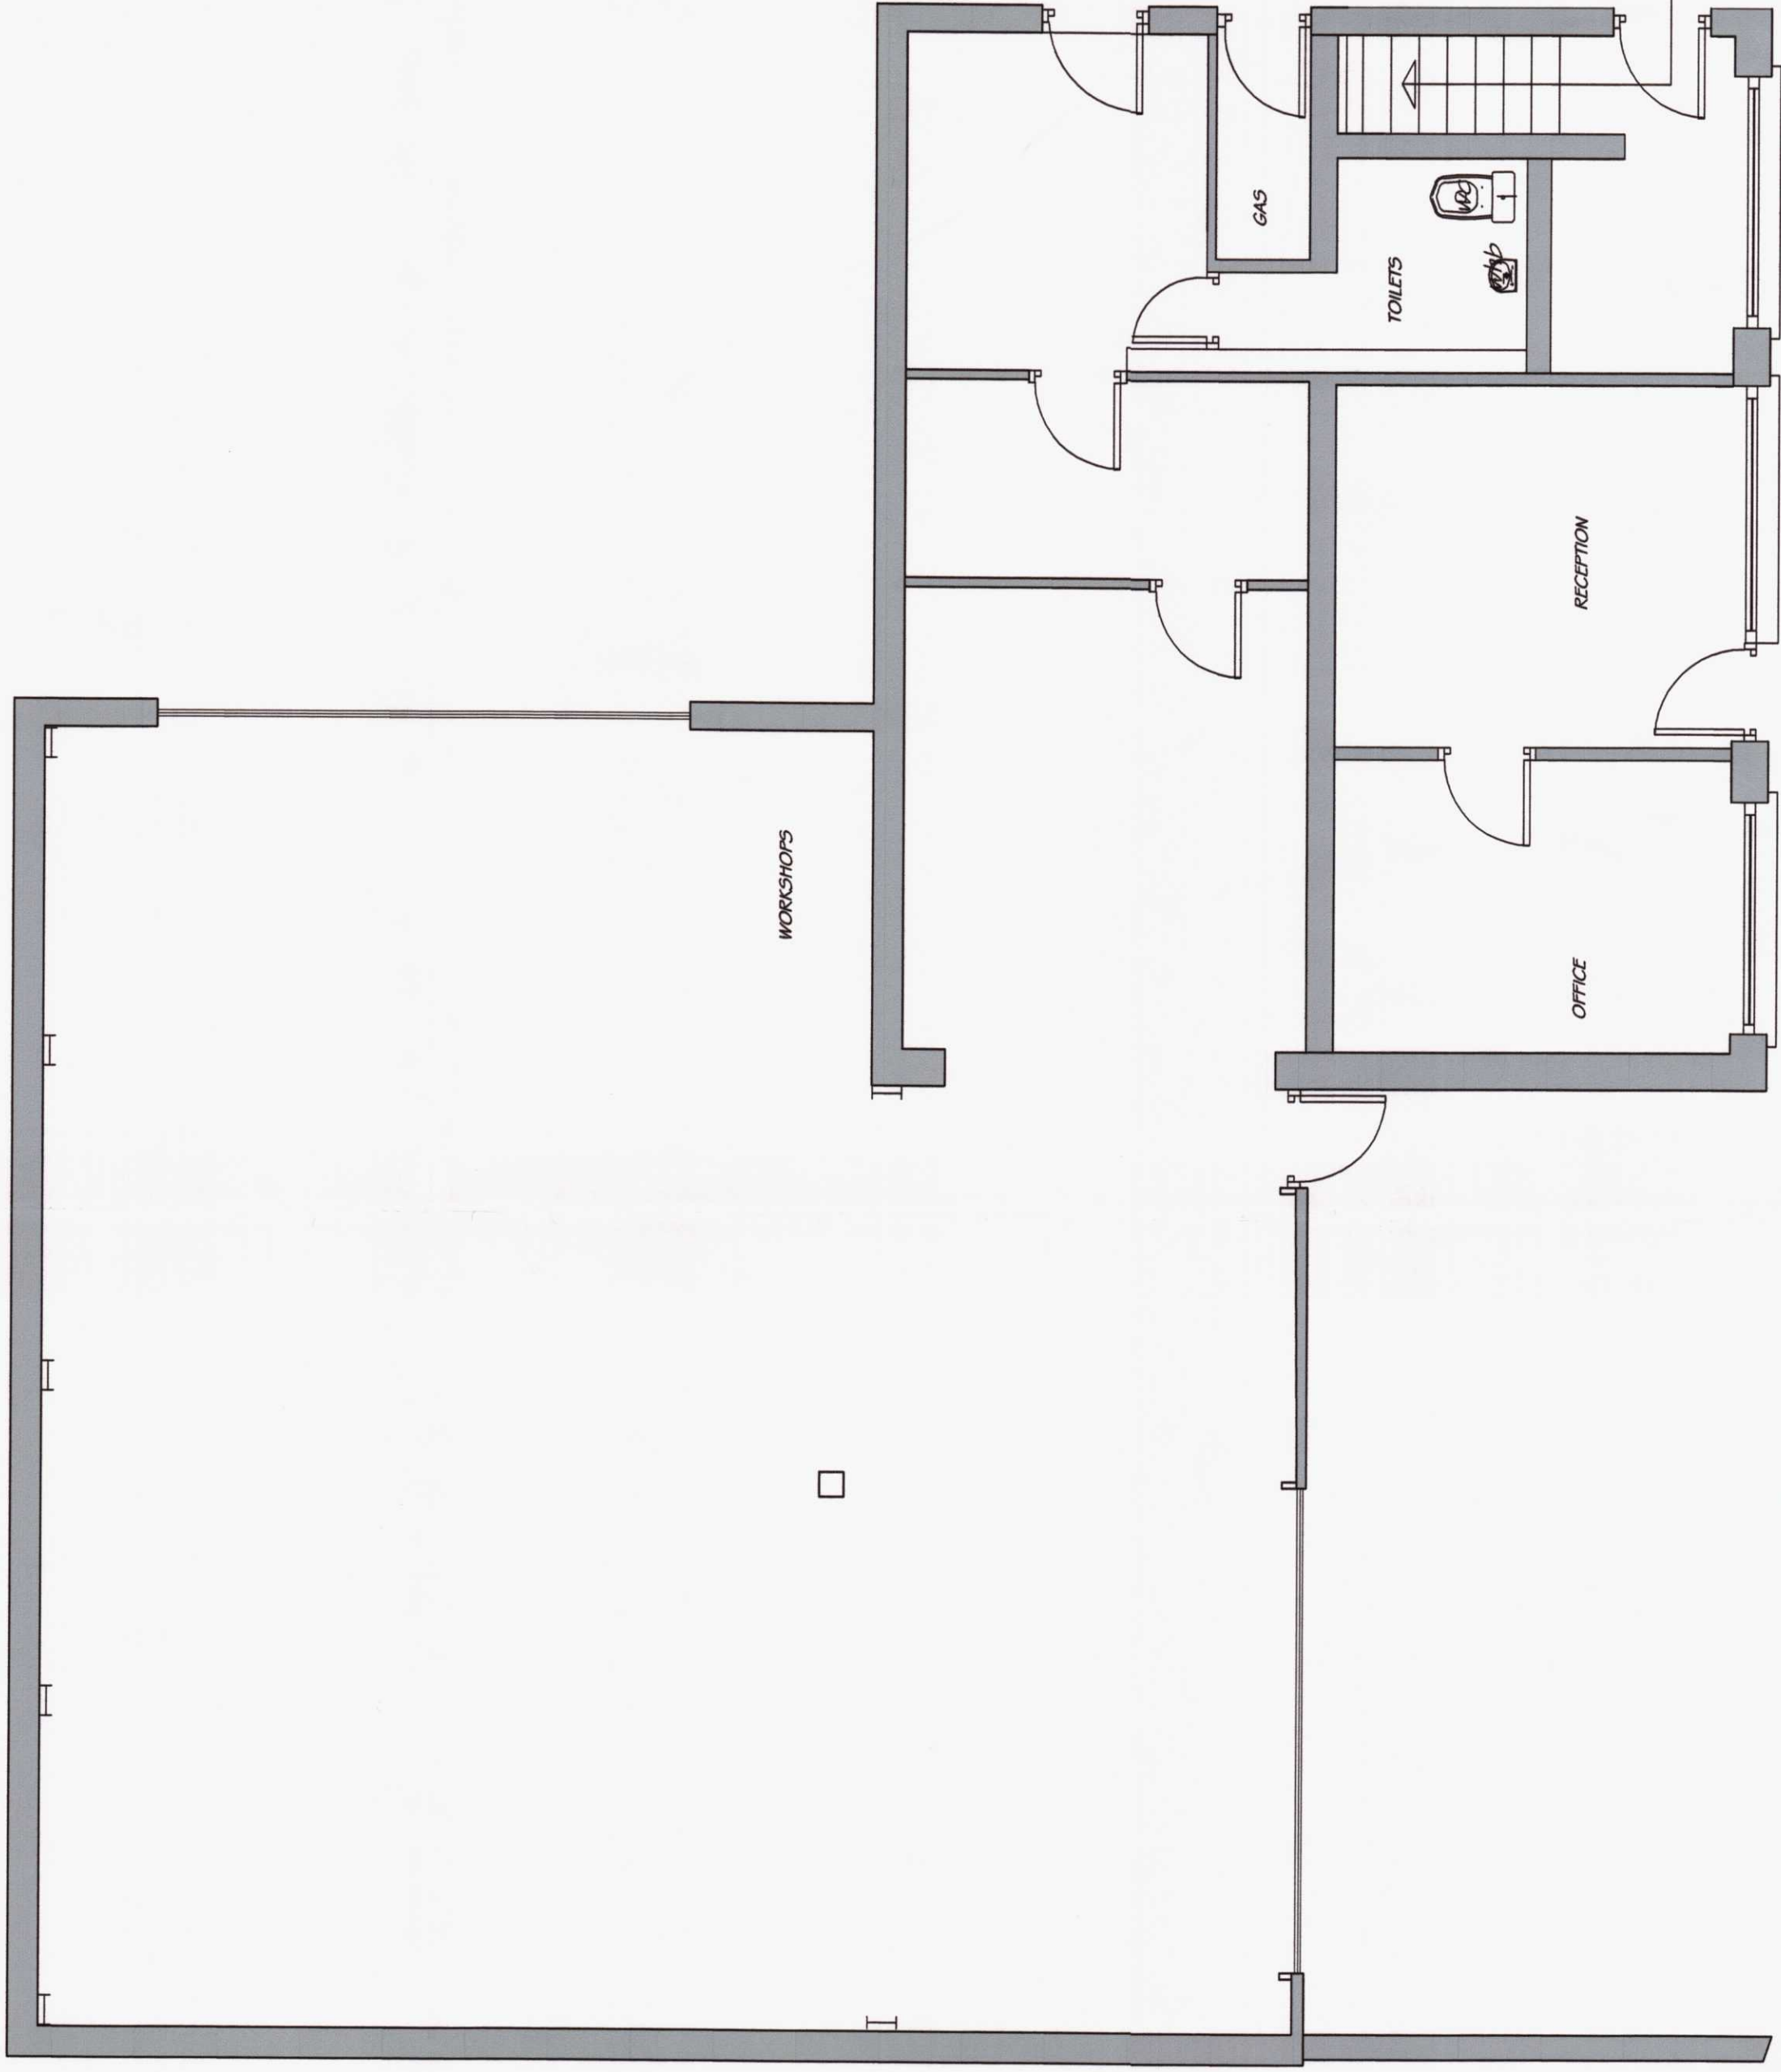

EXISTING GROUND FLOOR PLAN 1:50

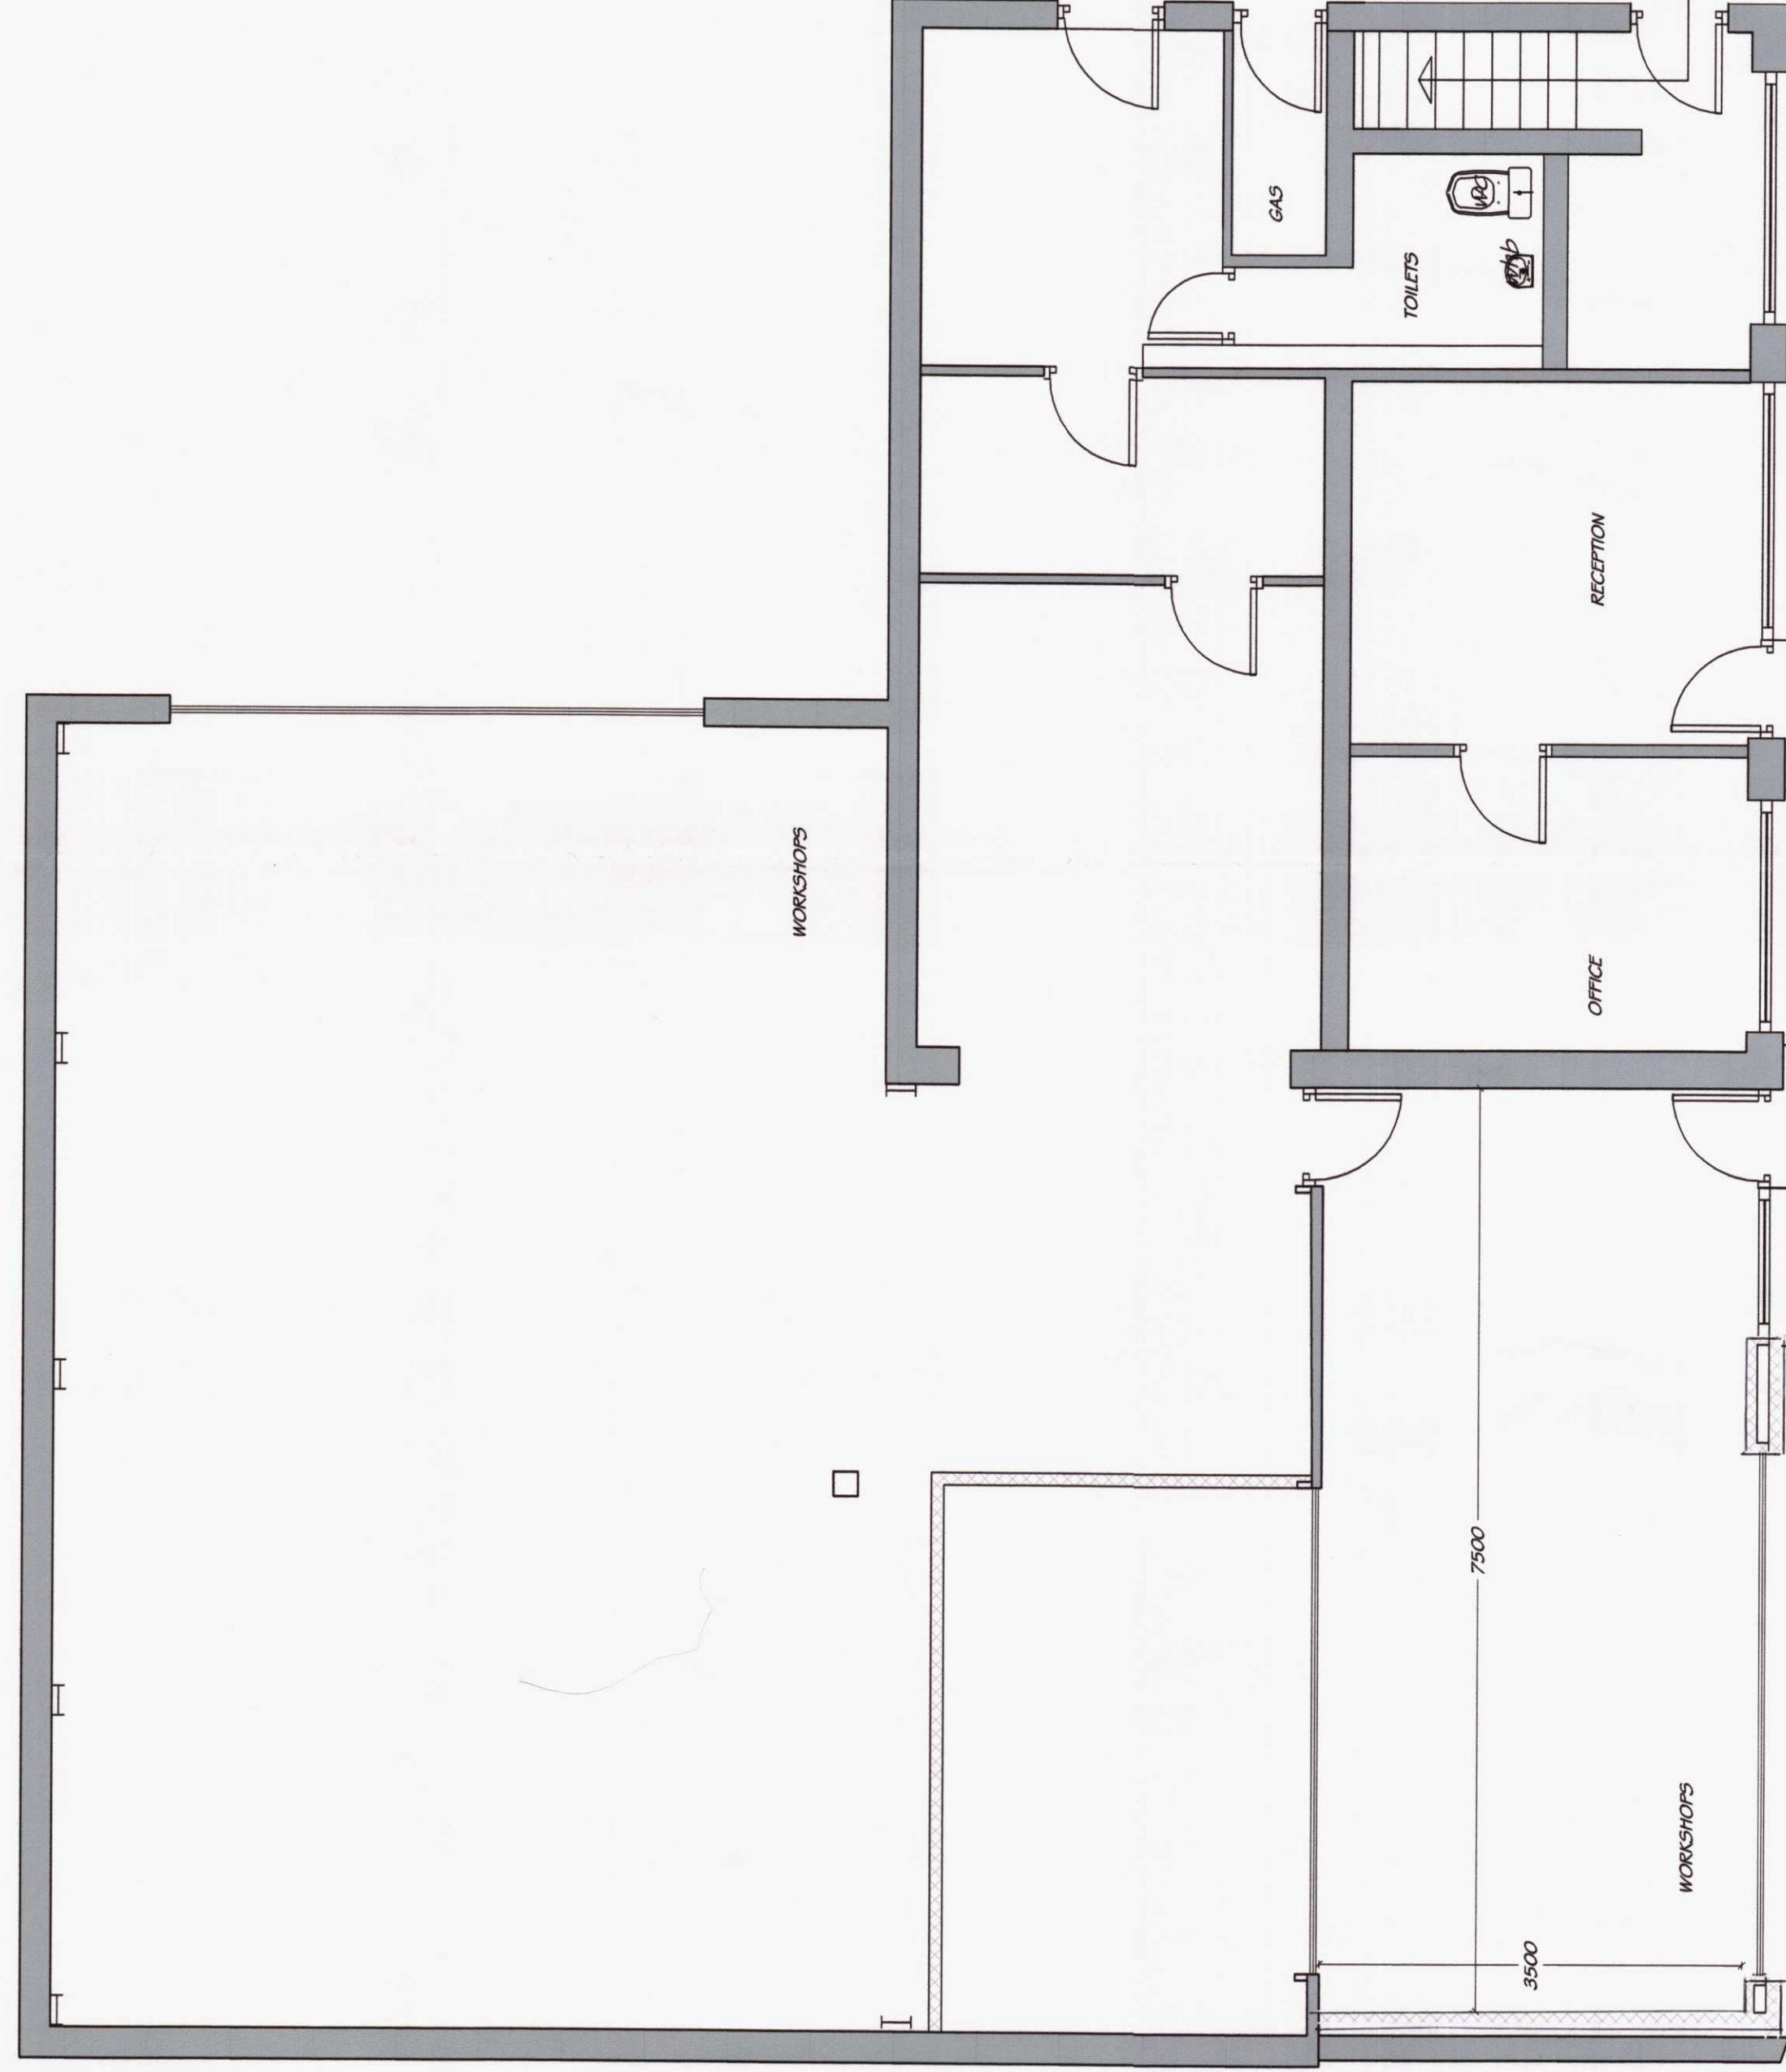

PROPOSED GROUND FLOOR PLAN 1:50

Client:
ANTHONY TANNER

Project:
PROPOSED WORKSHOP EXTENSION AT: ROCK GARAGE, QUAKERS YARD, MERTHYR TYDFIL. CF46 5EH

Drawing Title:
EXISTING & PROPOSED PLANS & ELEVATIONS

Date:
DEC 2019

PLANNING SUBMISSION