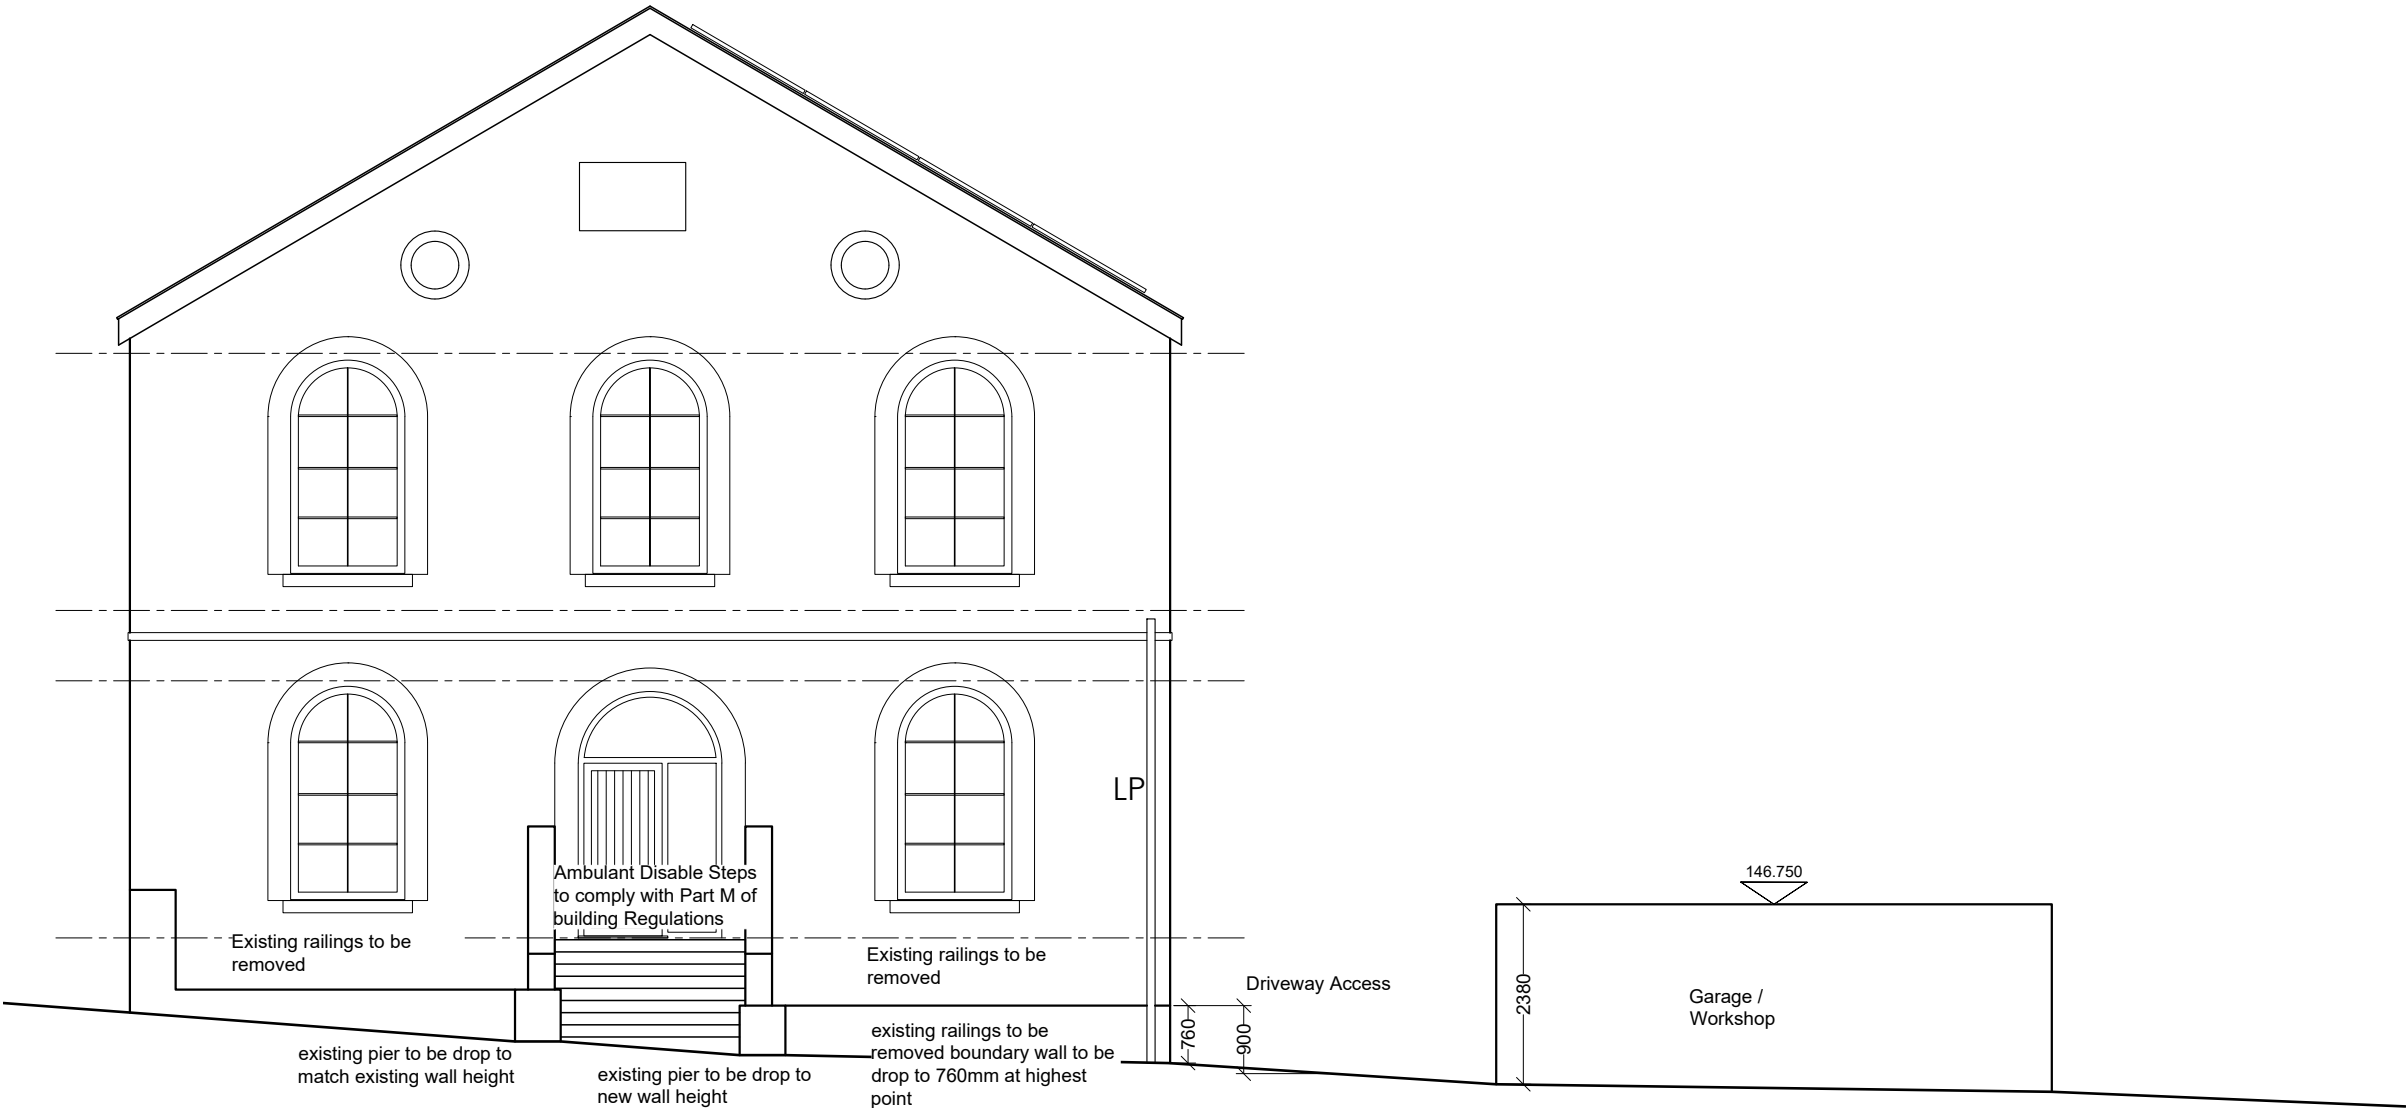


|                                                                                       |              |                                               |           |
|---------------------------------------------------------------------------------------|--------------|-----------------------------------------------|-----------|
| Brynhyfryd Chapel<br>Treharris                                                        |              | Job No.<br>25_061                             | Rev.<br>A |
| Title<br>Front Elevation showing Driveway Access                                      |              |                                               |           |
| Date<br>19/06/2026                                                                    | Drawn<br>*** | Scale<br>1:100 @ A3                           |           |
|  |              | Town planners<br>Environmental & Urban design |           |
| Unit 1A, Compass Business Park,<br>Pacific Road, Cardiff. CF24 5HL                    |              | www.cjarchitects.co.uk<br>tel: 029 20452100   |           |