
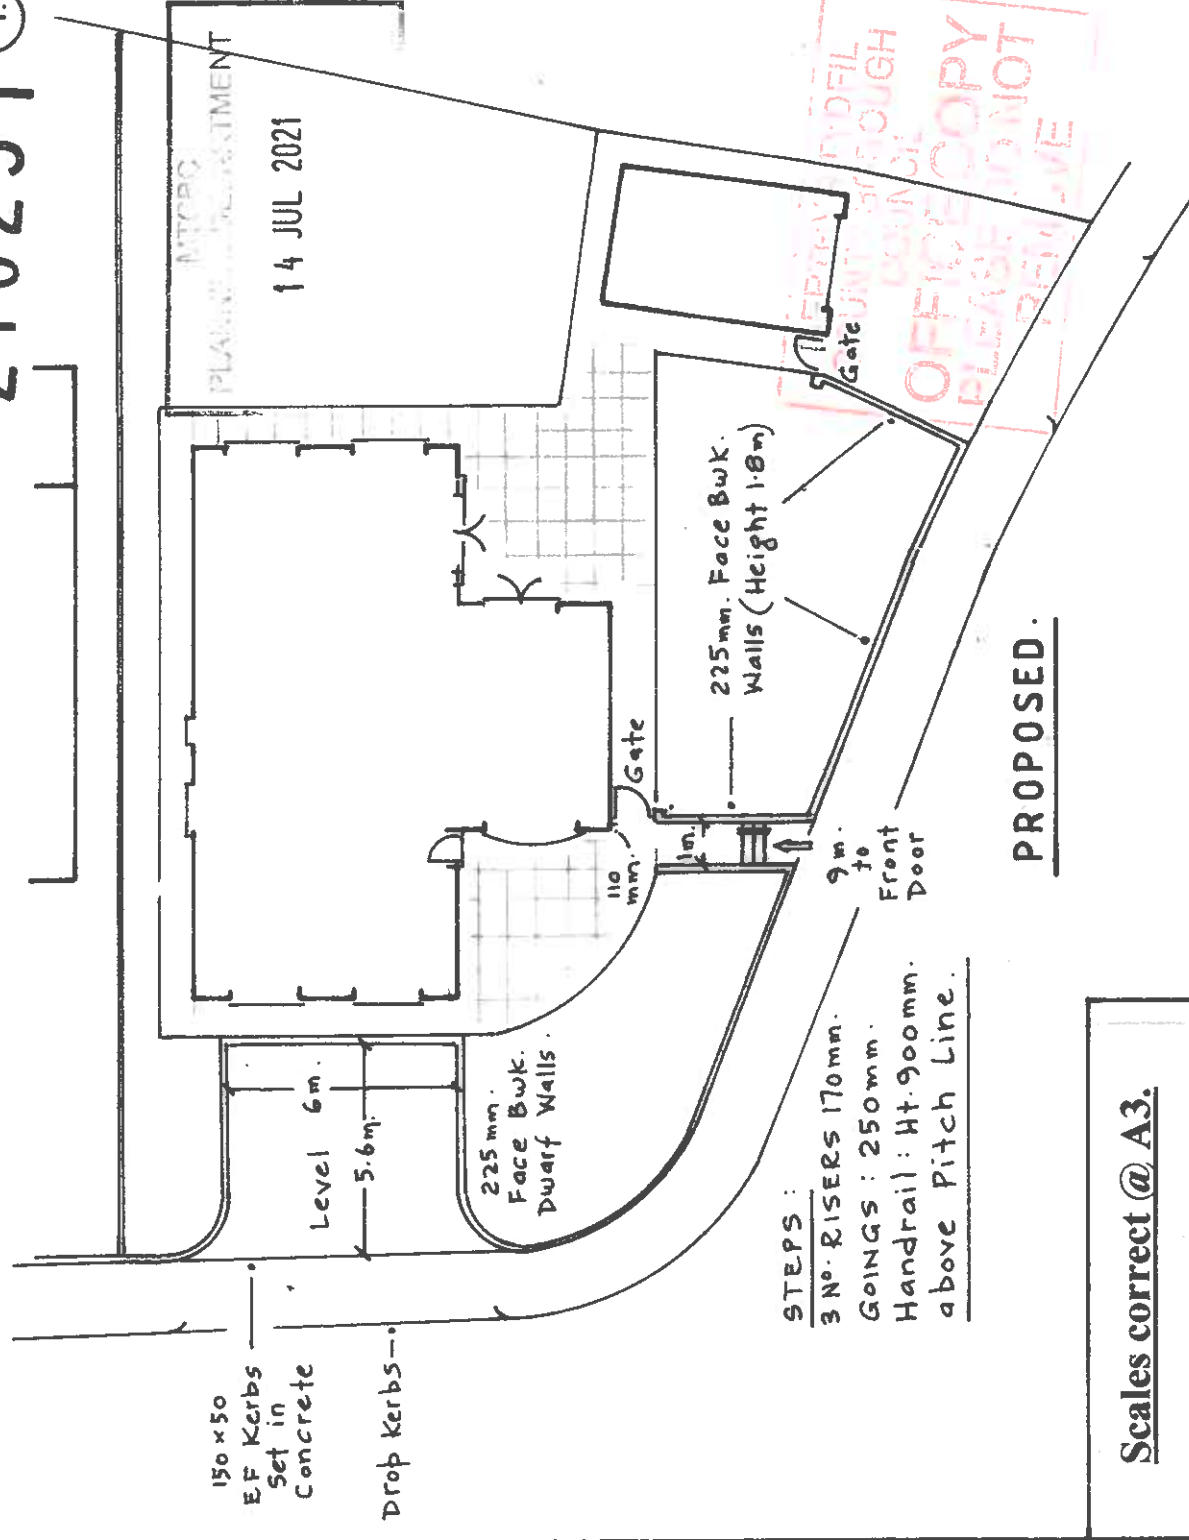
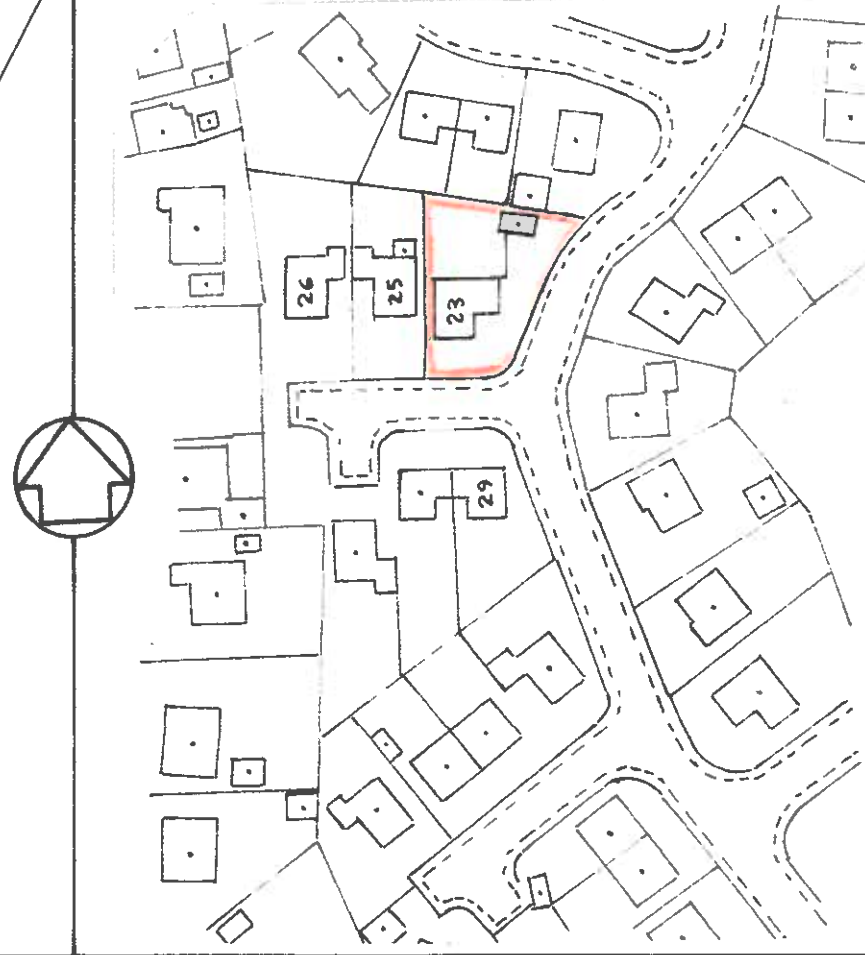


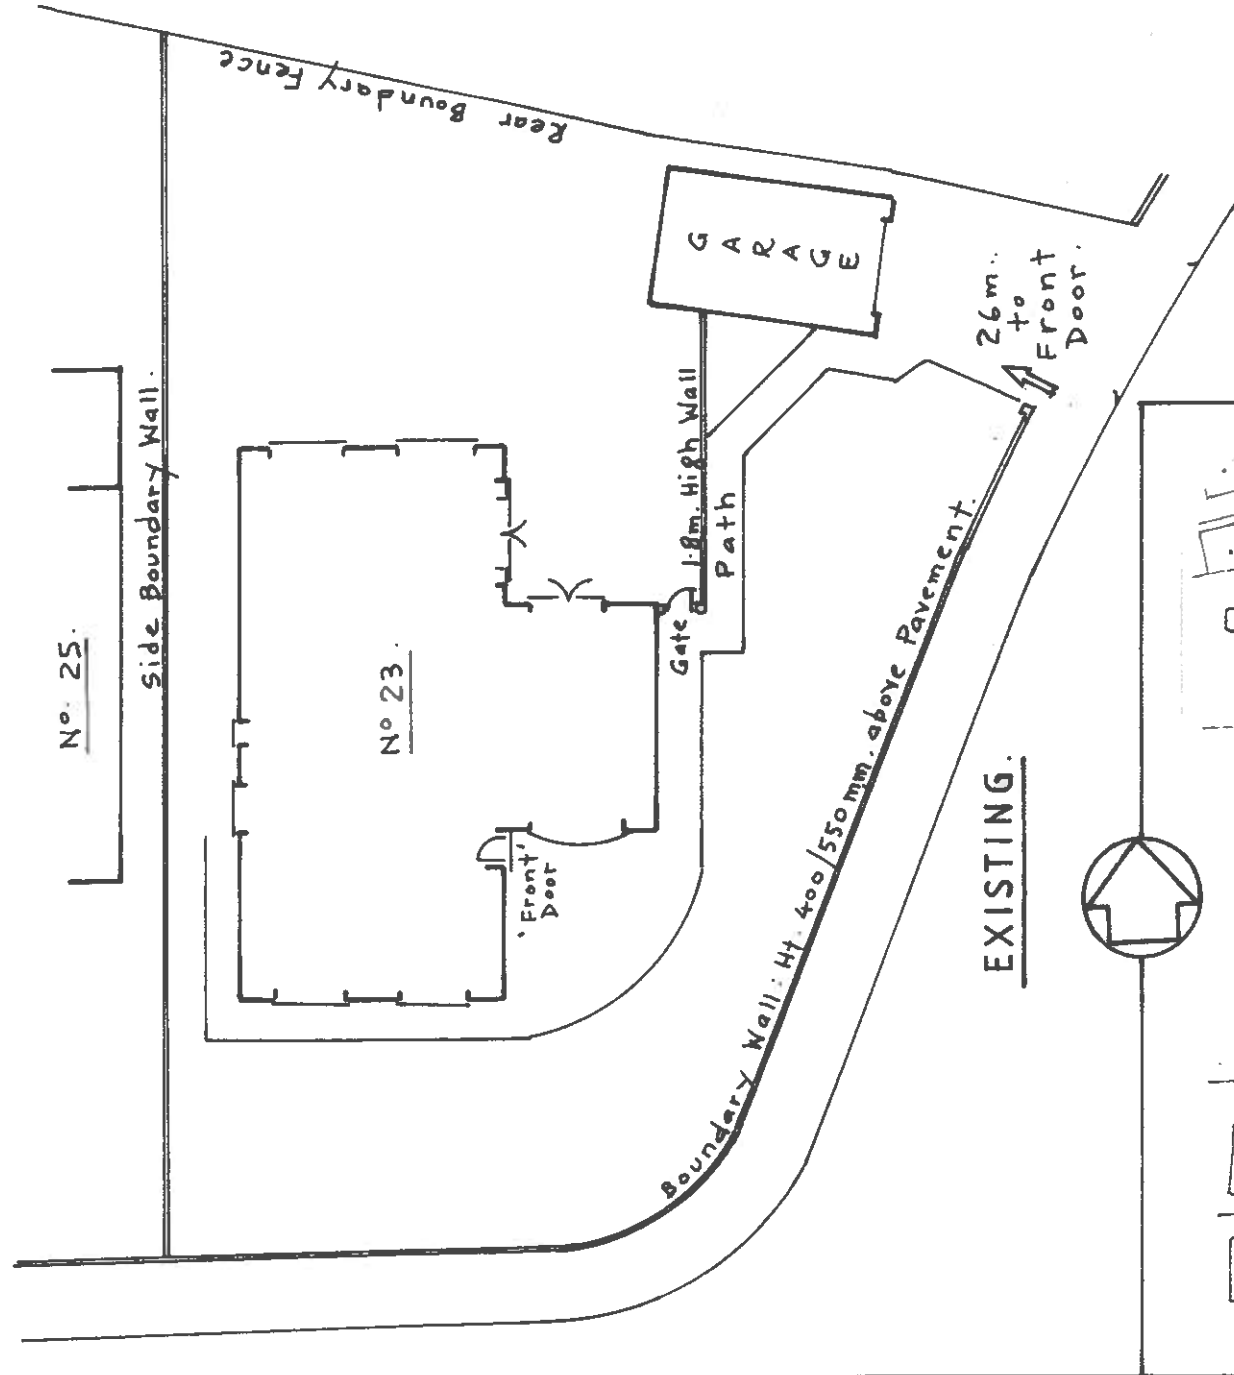

Scales correct @ A3:

All construction work regarding the pavement and the kerbside to comply with current MTCBC highways standards and the work is to be carried out by The Local Authority or Approved Contractors.

Walls to be built in Face Brickwork to match existing, 225 mm. thick with the side walls, enclosing garden, at a maximum height of 1.8 m. above pavement level.

The Party Wall, etc. Act 1996 :

The owners of No. 25 are to be informed of the proposals and to be notified at least one month before commencement on site.

**PROPOSED HARDSTAND &
ALTERATIONS to BOUNDARY WALLS**
at

23 THE HOLLIES, QUAKERS YARD,
TREHARRIS, CF46 5PP.

Applicant : Mr Graham Cox.

Mobile: 07974 007 289.

Email : richardcoxe@btinternet.com

EXISTING & PROPOSED SITE LAYOUTS.

SCALE : 1 / 200. Sheet 1 of 2.