



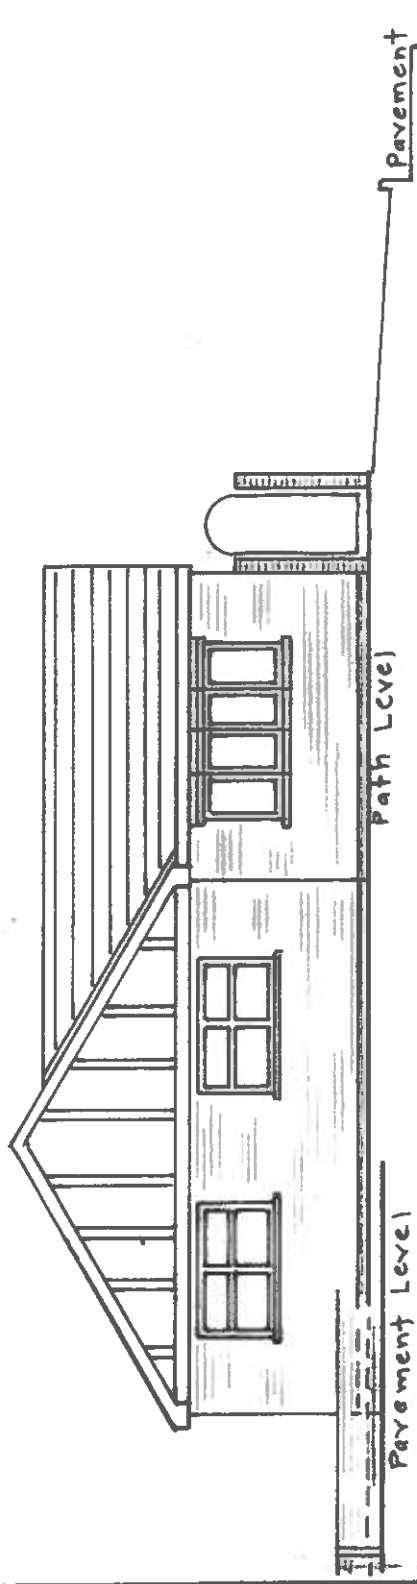


FRONT.

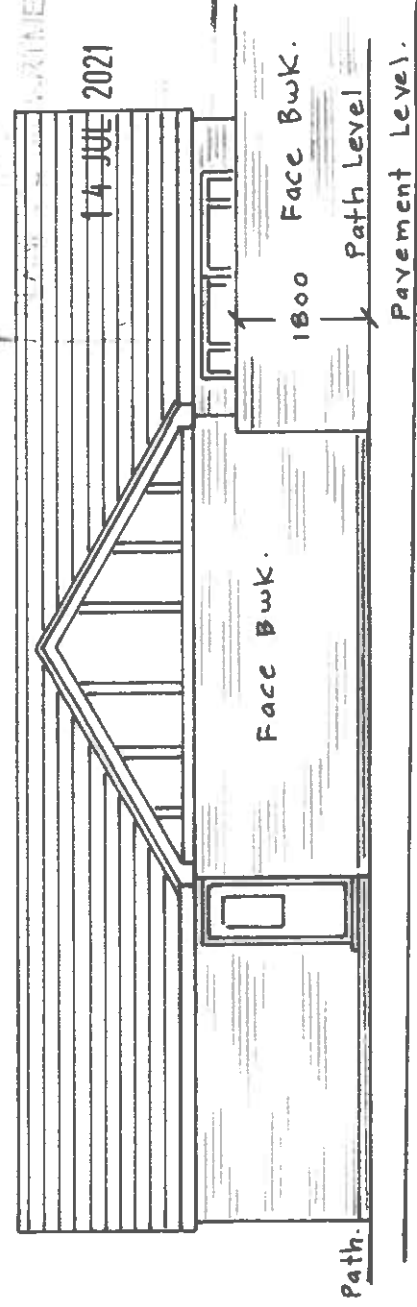


SIDE.

MEET WITH
COUNCIL
OFFICE COPY
PLANNING


PROPOSED ELEVATIONS

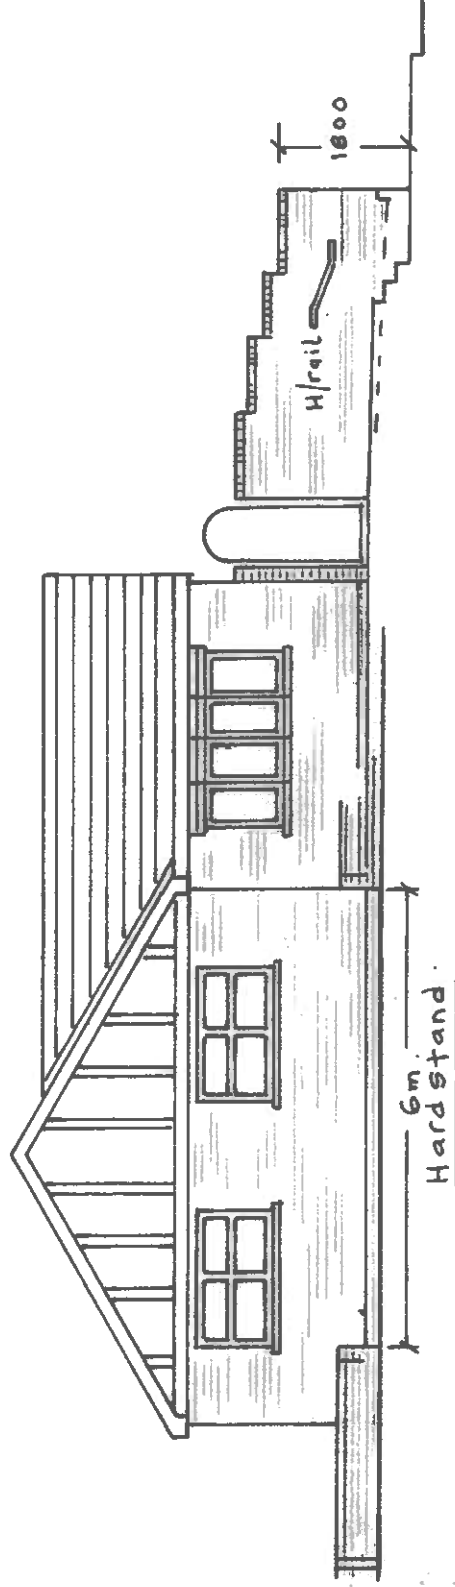

FRONT.

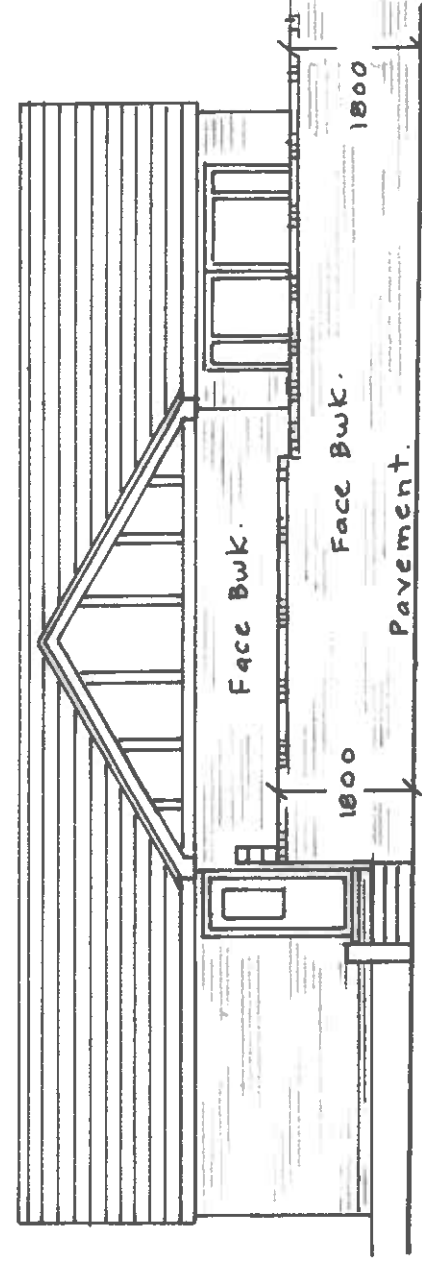

SIDE.

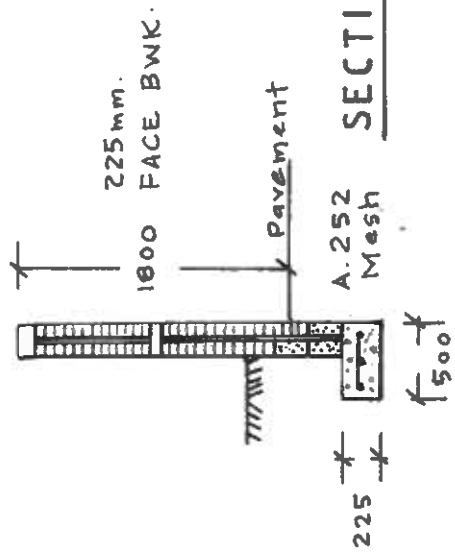

SECTION.

Wall Foundations : Mass concrete strip foundations with A.252 mesh centrally placed (50 mm. end cover). Depth determined on site.

23 THE HOLLIES, QUAKERS YARD ;
HARDSTAND & BOUNDARY WALLS.

ELEVATIONS.

Scale : 1 / 100. Sheet 2 of 2.