



17 Heather Court, Quakers Yard. CF46 5RP
Scale 1:1250 @ A3

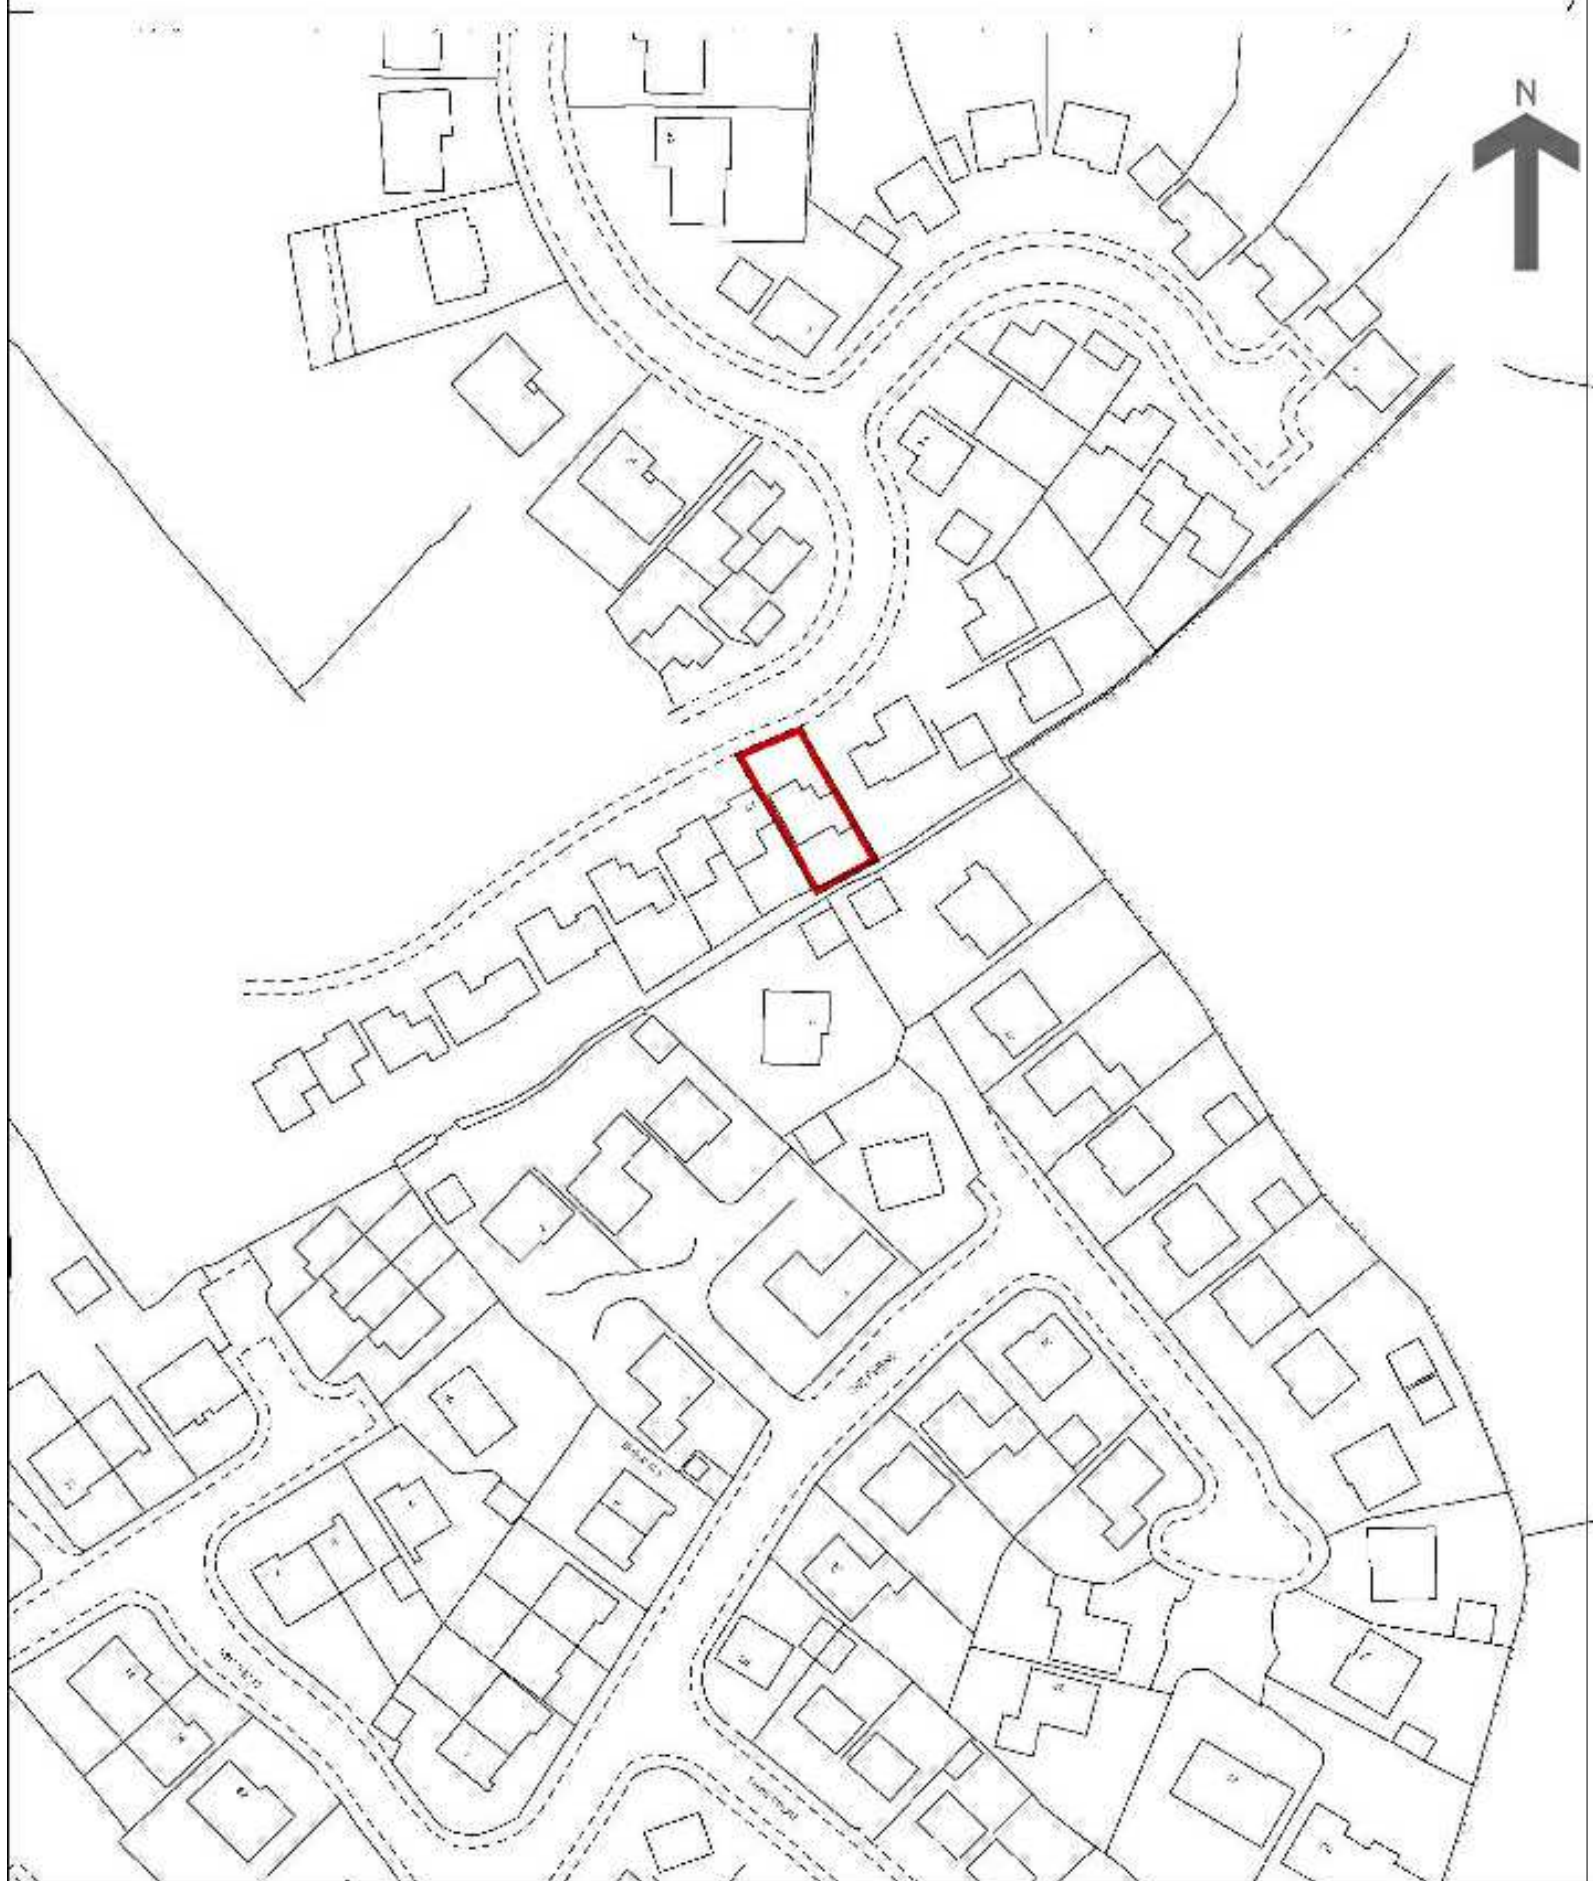

1 Location Plan
1 : 1250

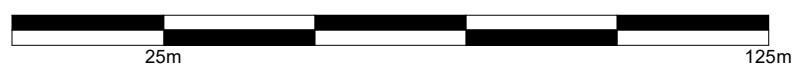

INDIGO DESIGN (Part of 3dcadwales Ltd) 5 Ashlea Drive, Merthyr Tydfil, CF47 0NY Tele 01685 385746 Mob 07940913216 Email: philip@3dcadwales.co.uk		
This Drawing is Copyright, Dimensions to be checked on site and not scaled from this drawing		
PURPOSE OF ISSUE	DRAWING NUMBER	
Planning Approval	HC-06	
PROJECT	Extend existing garge to front and first floor extension above	
SHEET	Location Plan	
Address	17 Heather Court, Quakers Yard. Merthyr Tydfil.	
Checked by	Drawn by	Scale (@ A3)
JH	PH	1 : 1250
Rev No	Description	Date
A	Issue	04/10/2021