
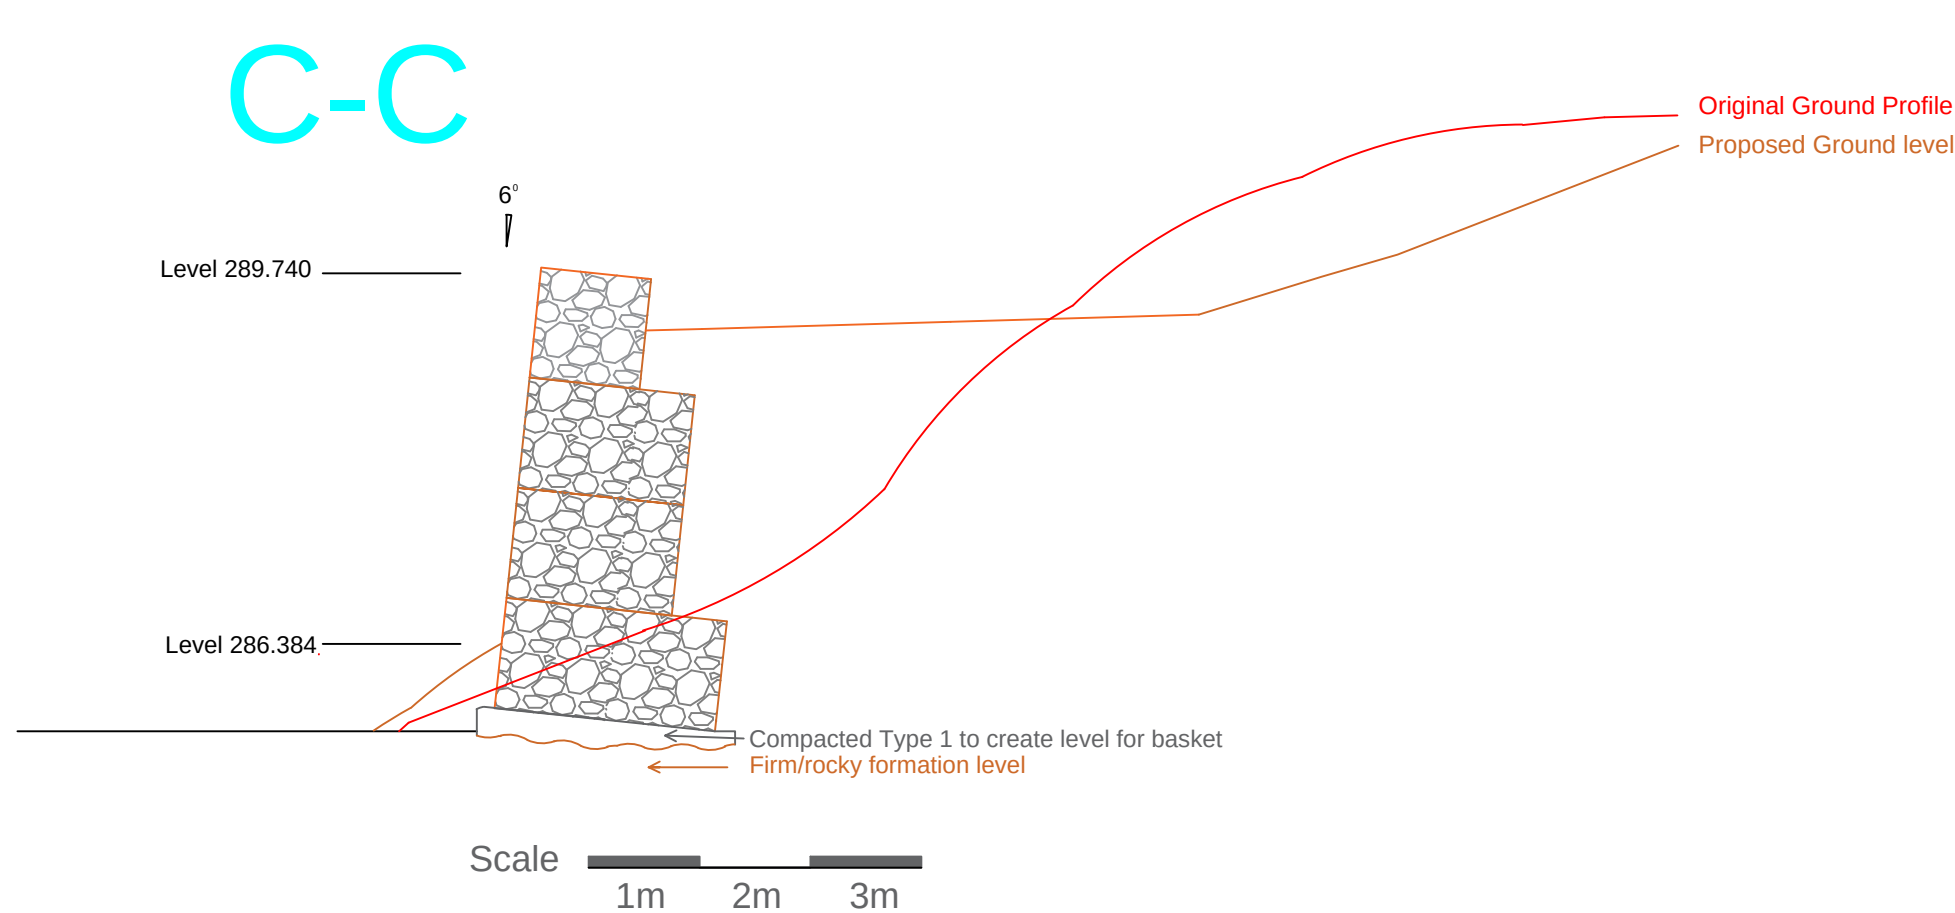
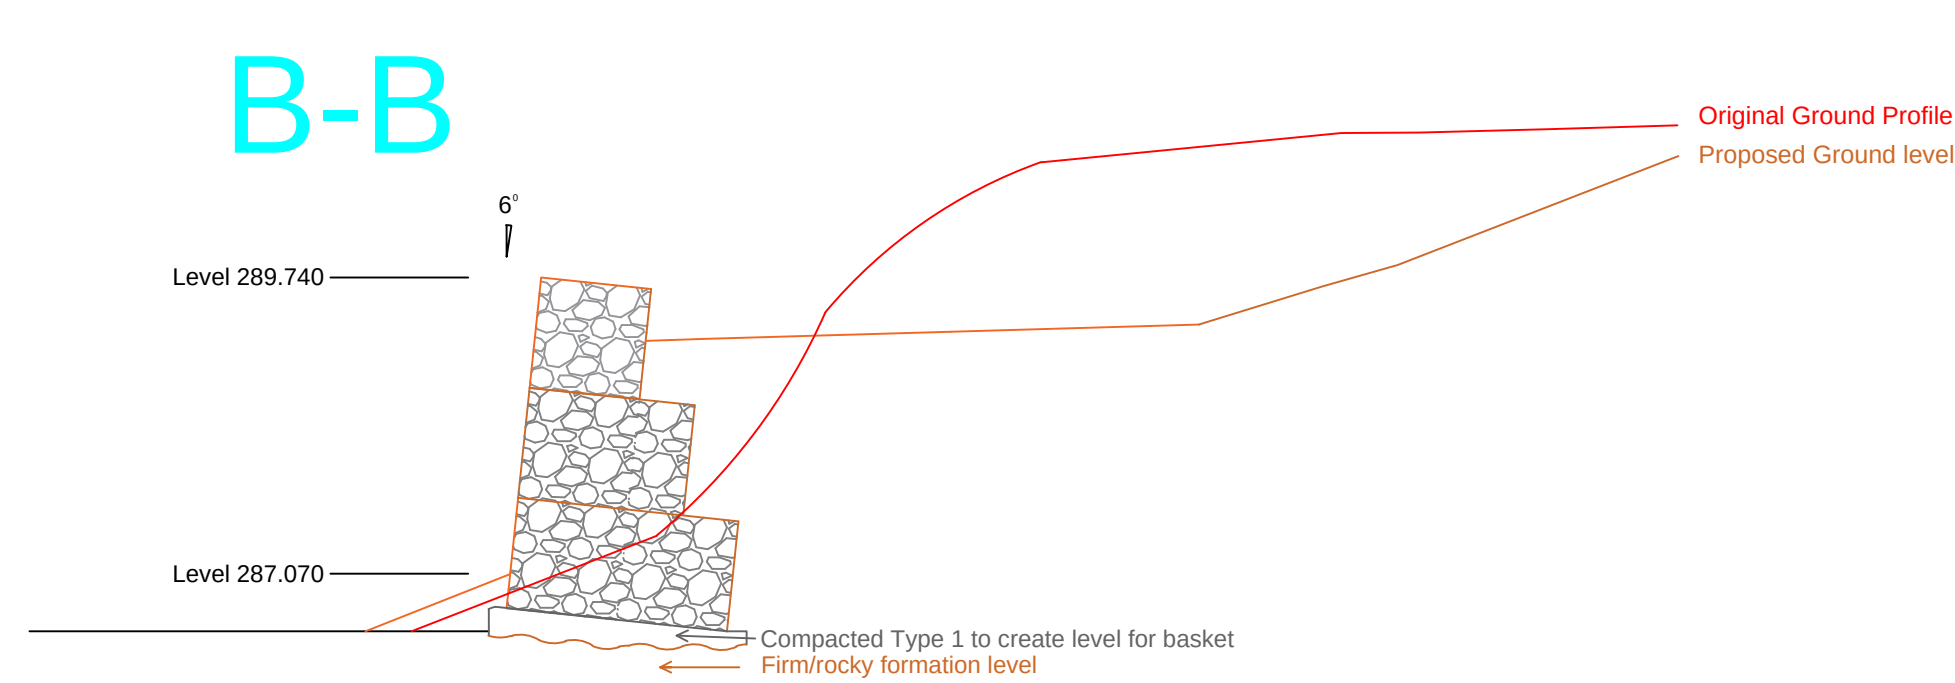
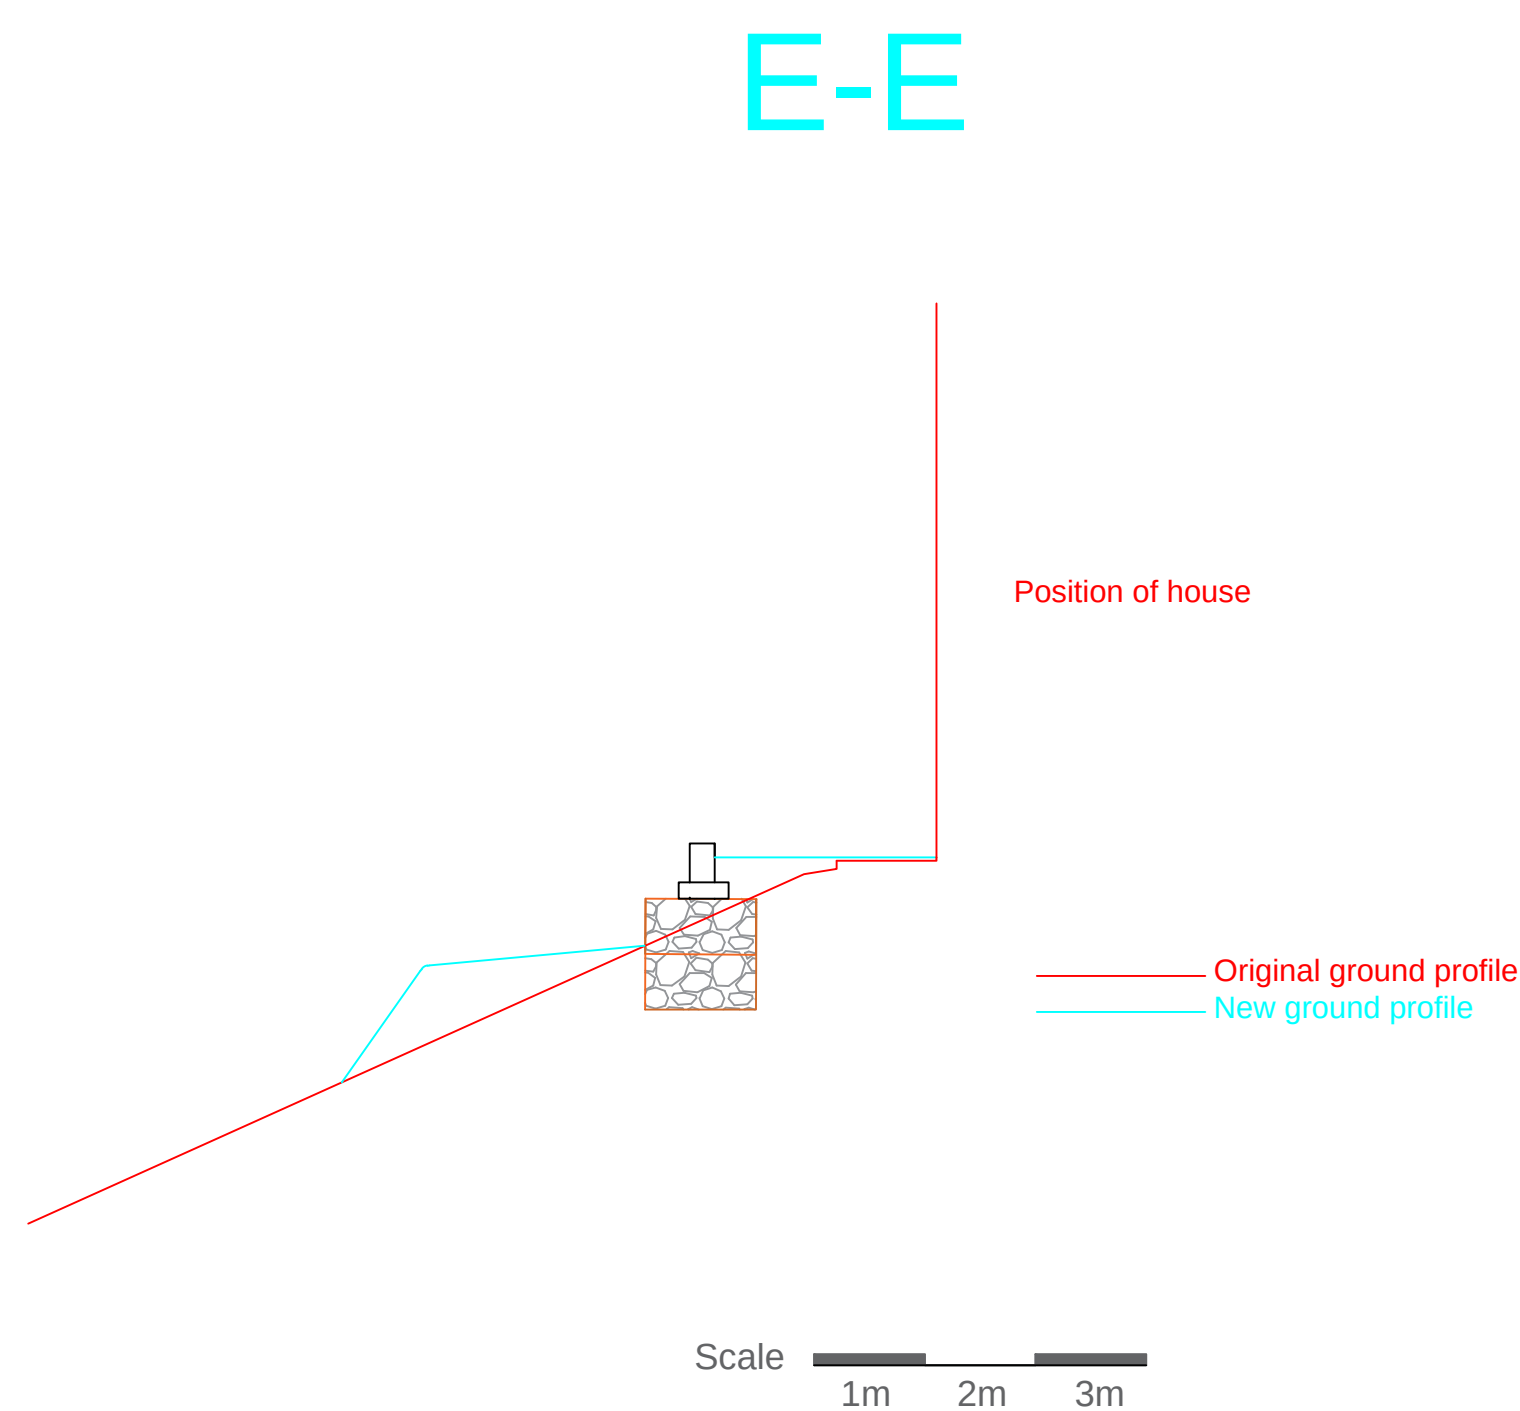
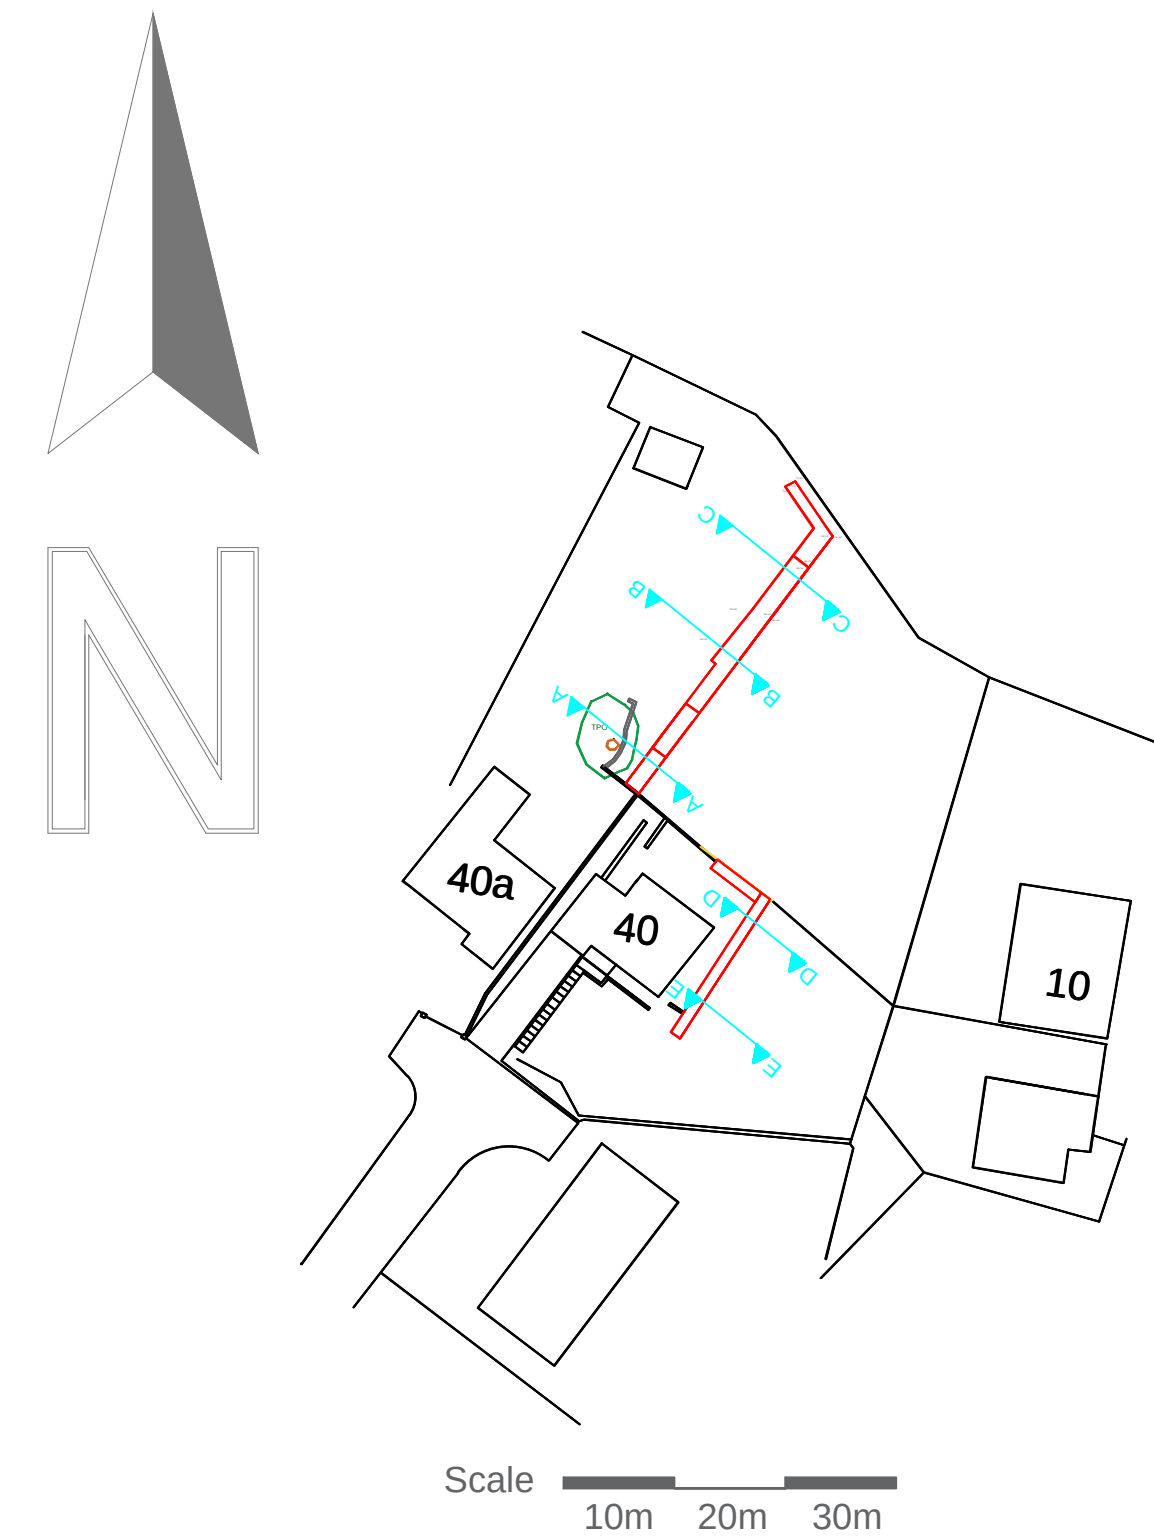
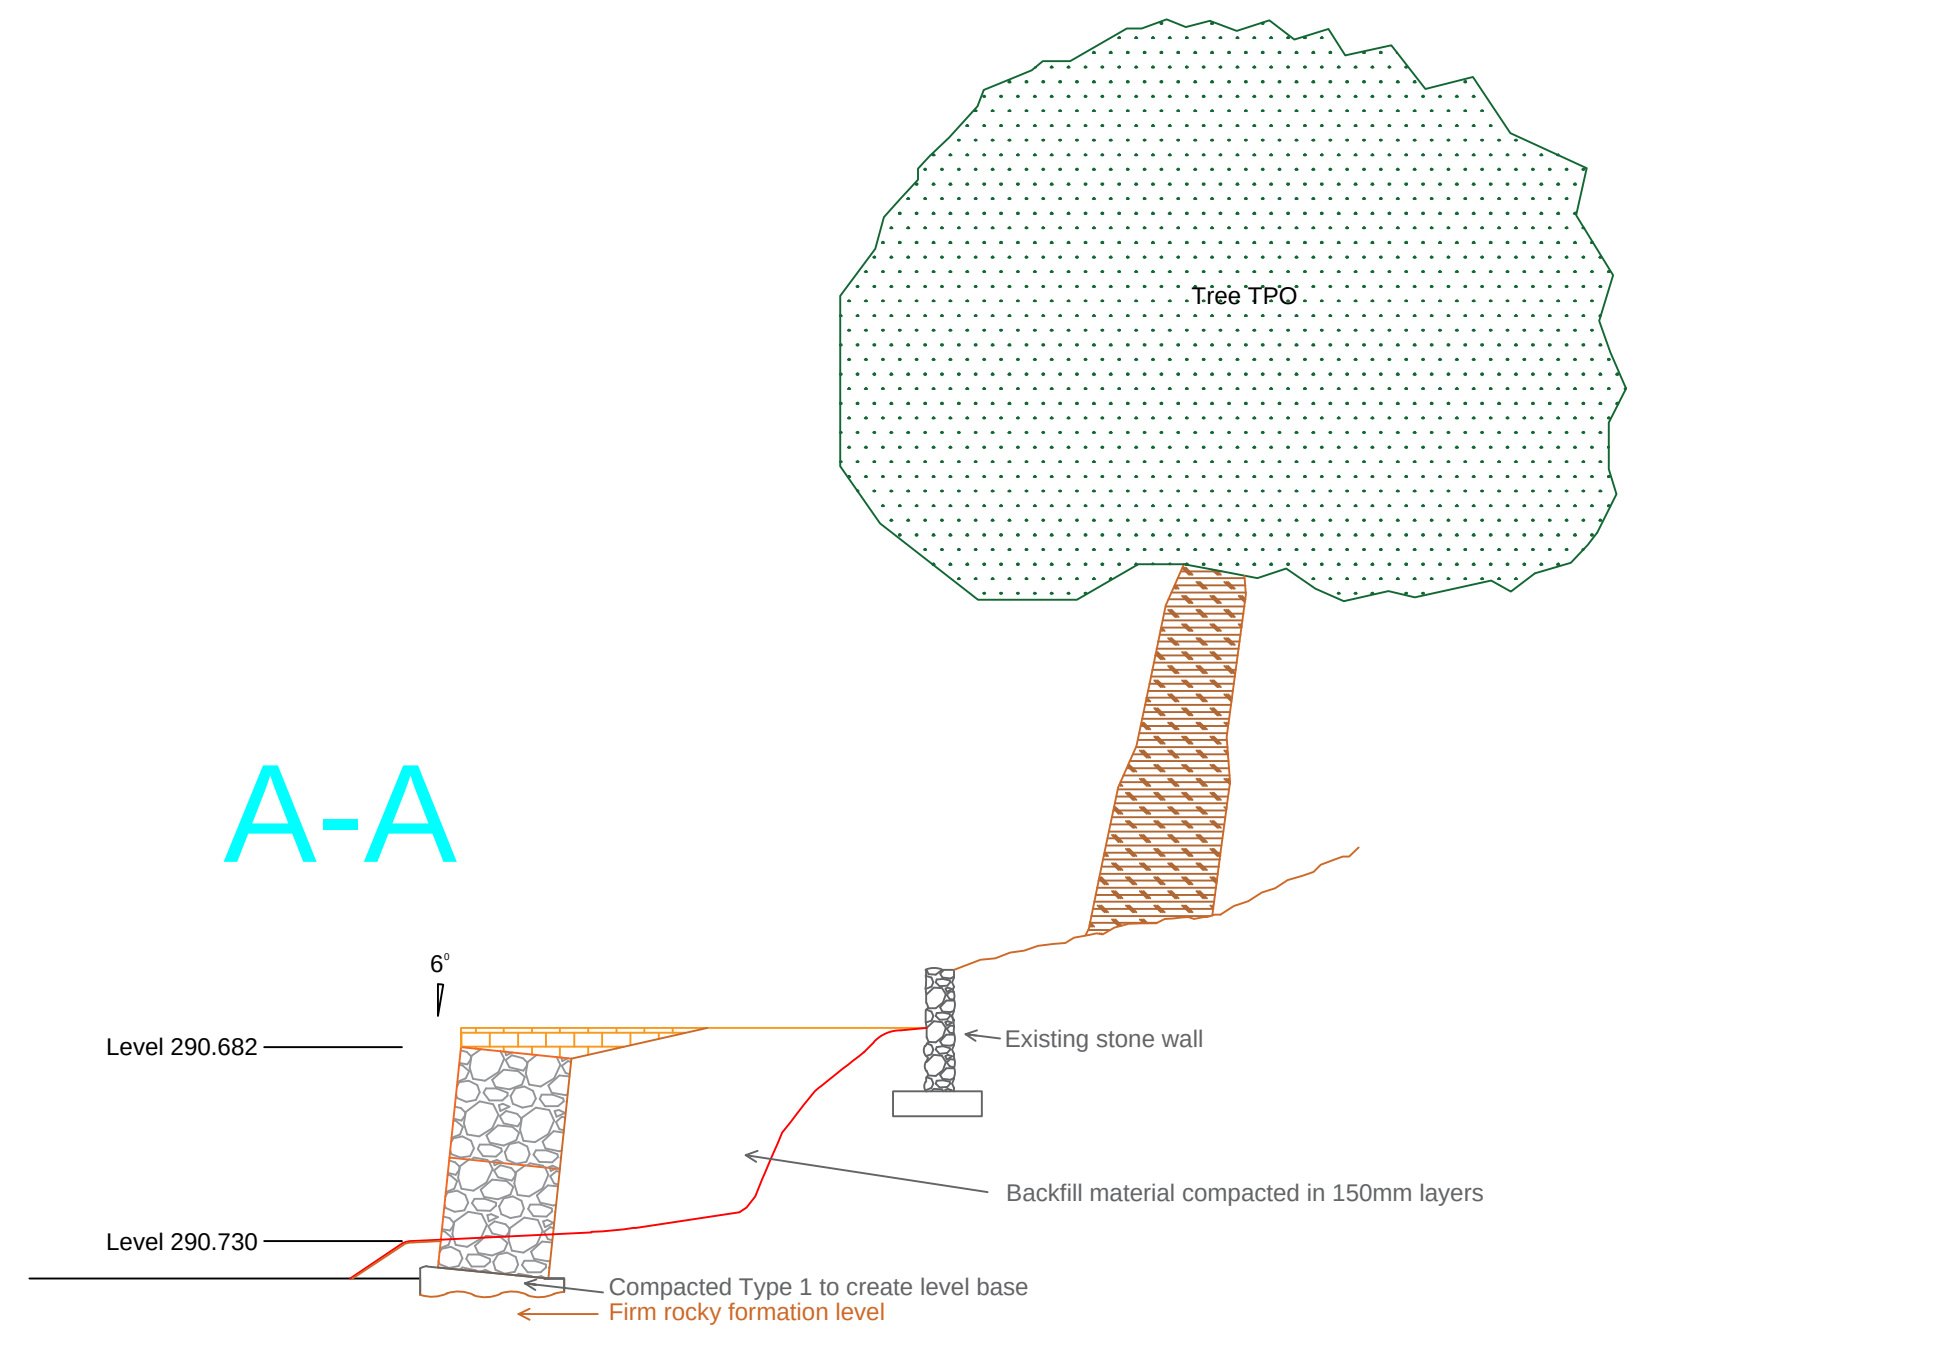


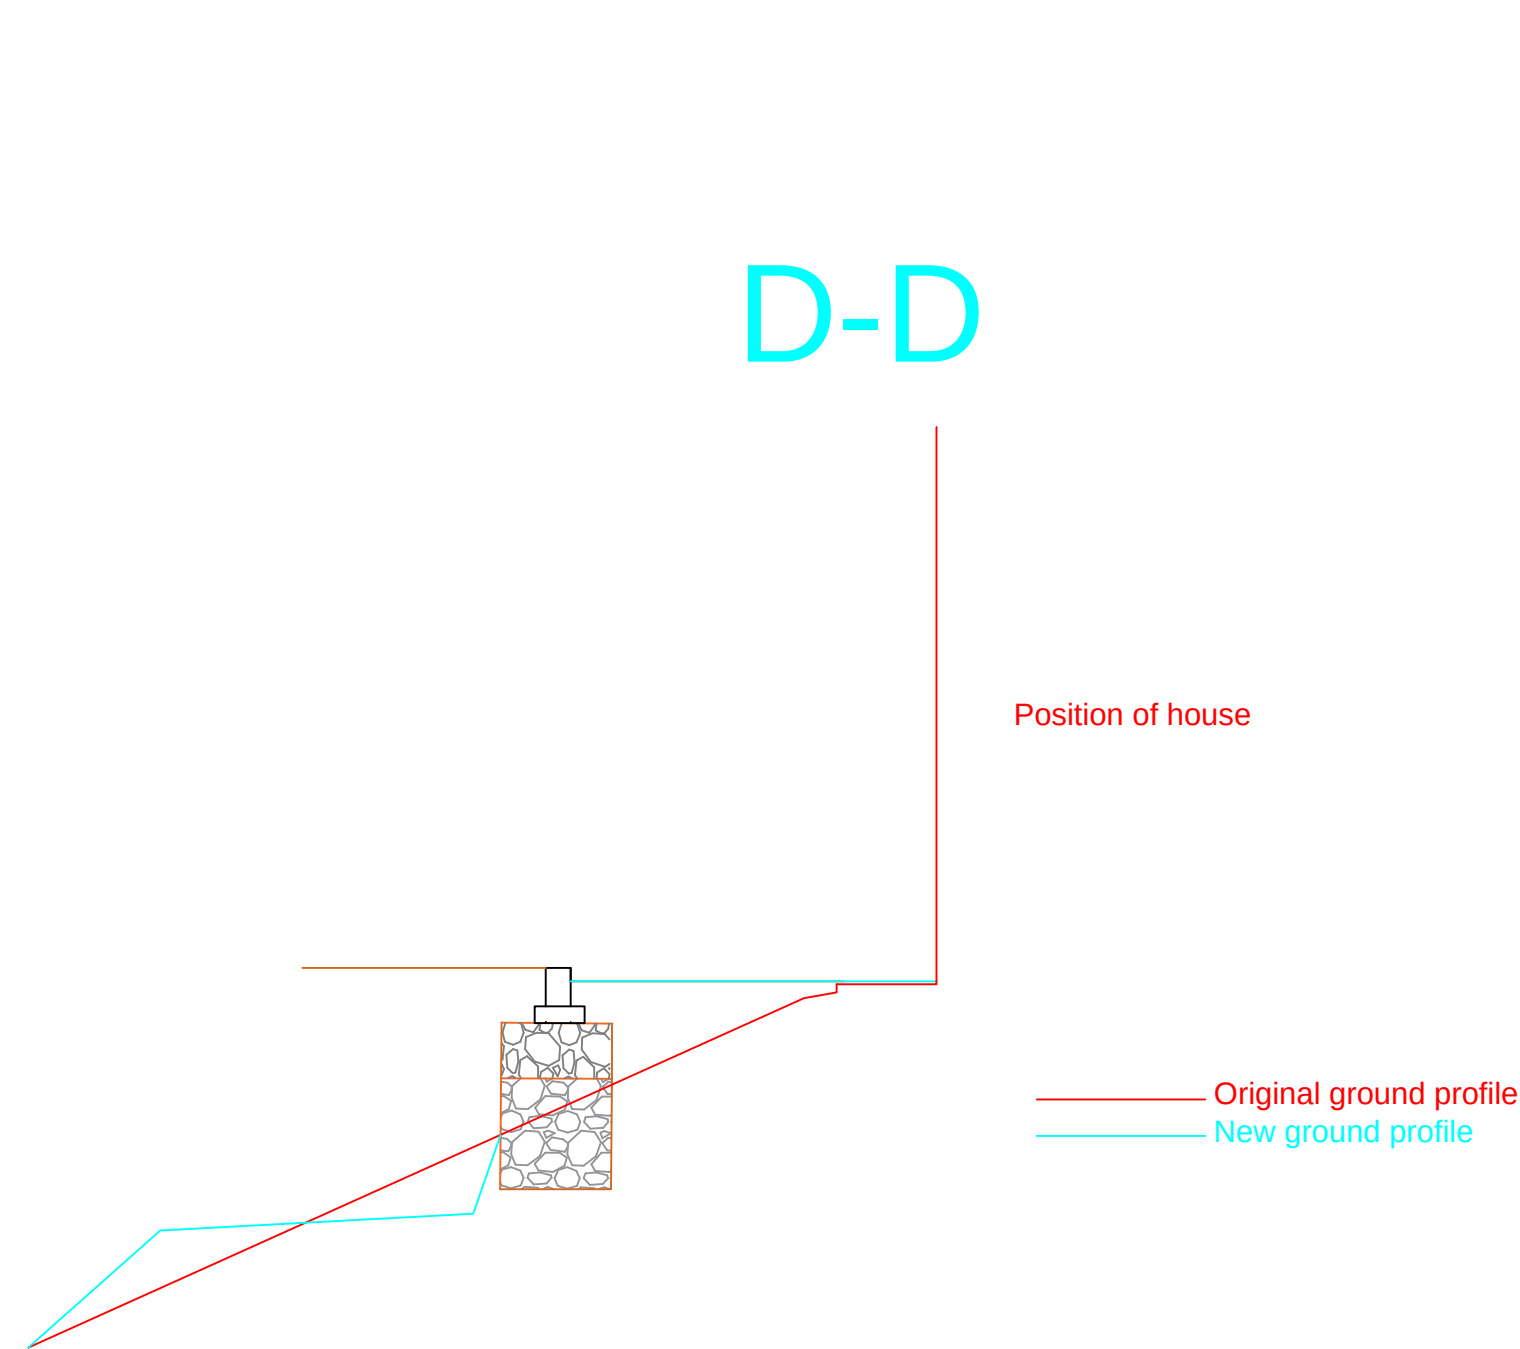

MJ Civil Engineering

Client

Matthew Jones & Jennifer Murdoch

Job Title

Garden Alterations

Drawing Title

Gabion Sections

Scale: As Drawn

Date: May 2025

Drawing No.

3105254

Drawn By: MAJ

Rev.

-