




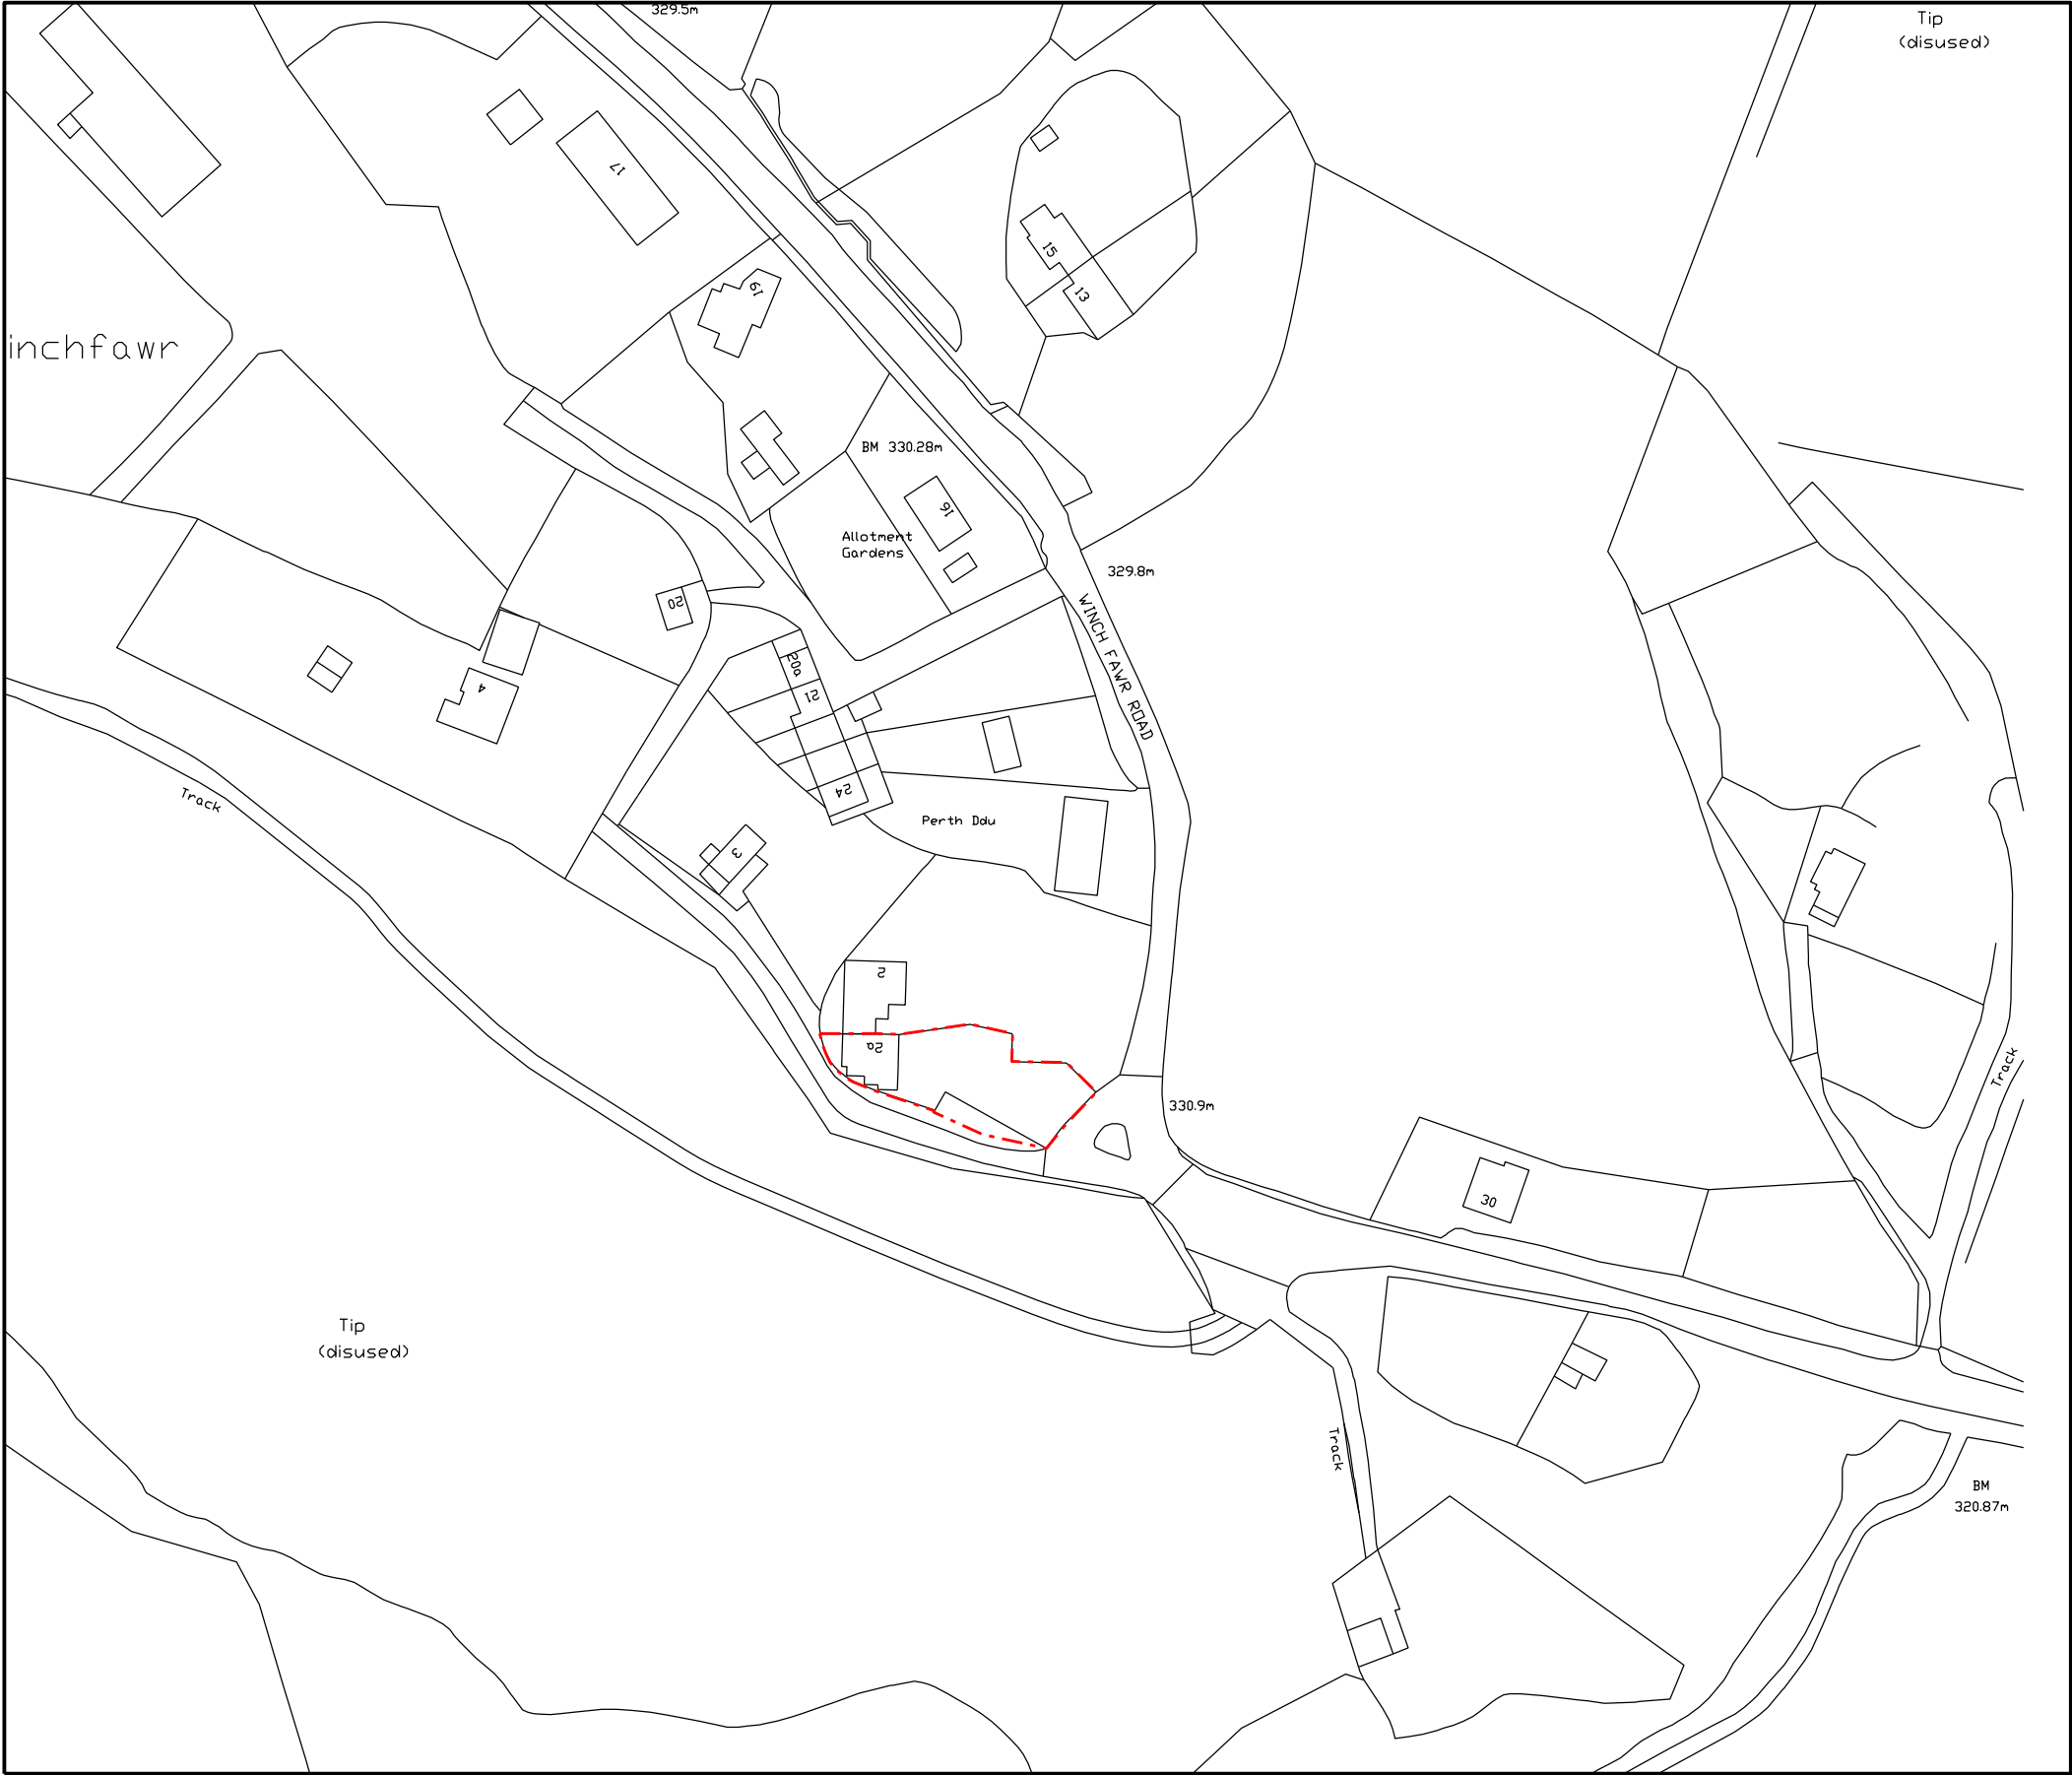


Site Location Plan - 1:1250

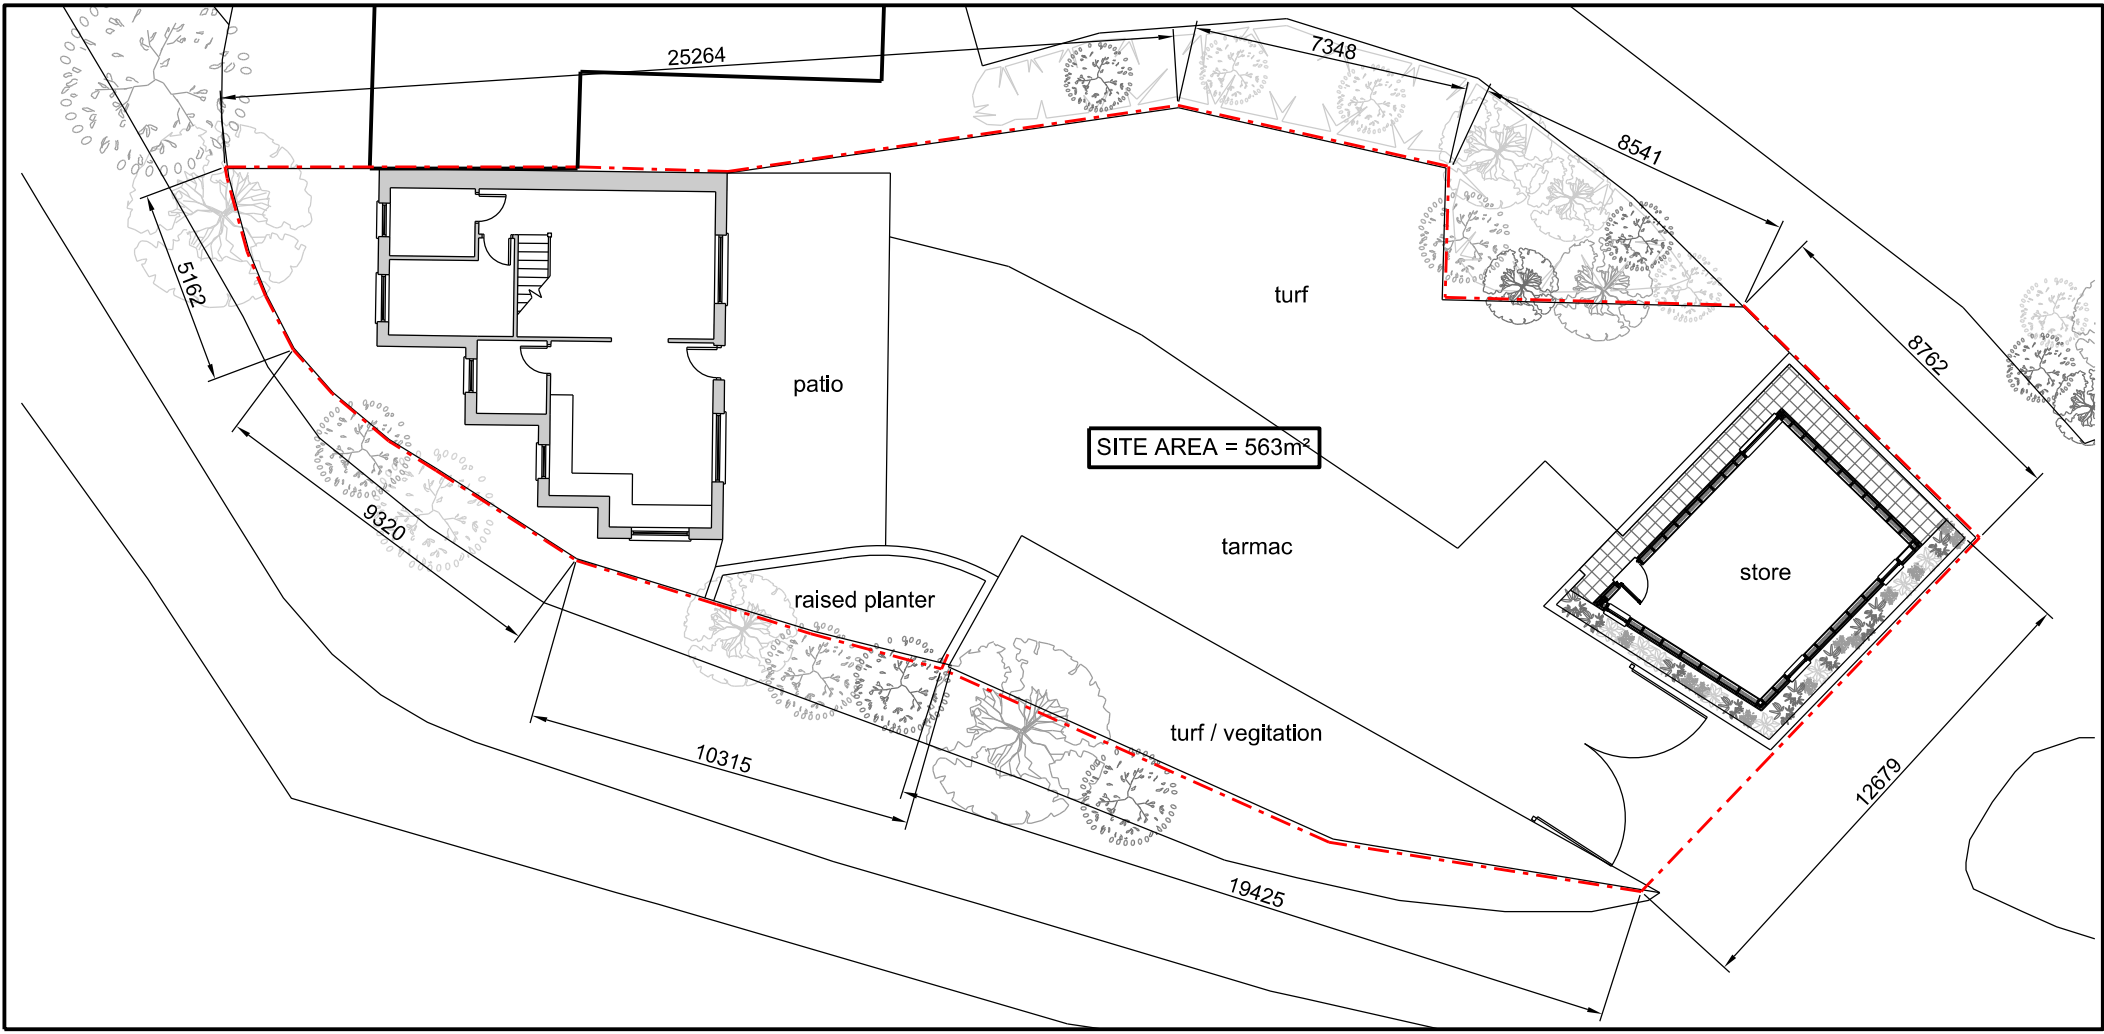


Existing Site Plan - 1:200

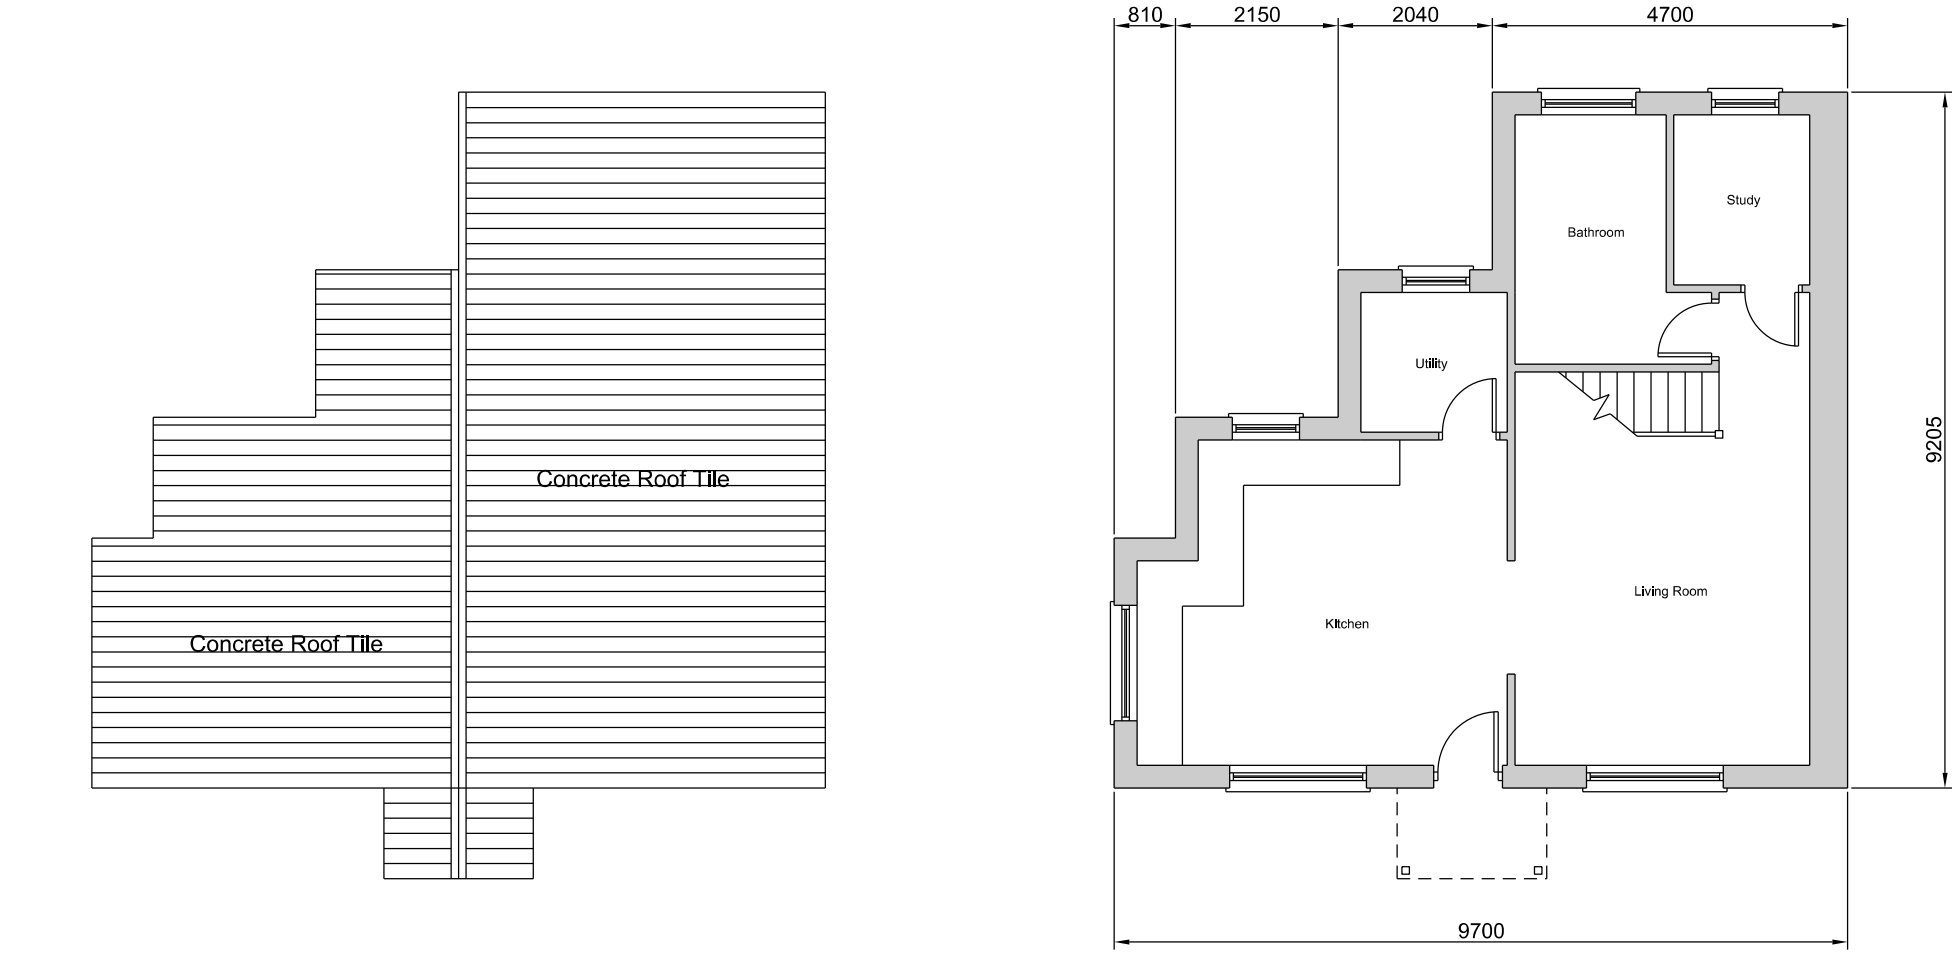

Existing Plans & Elevations - 1:100

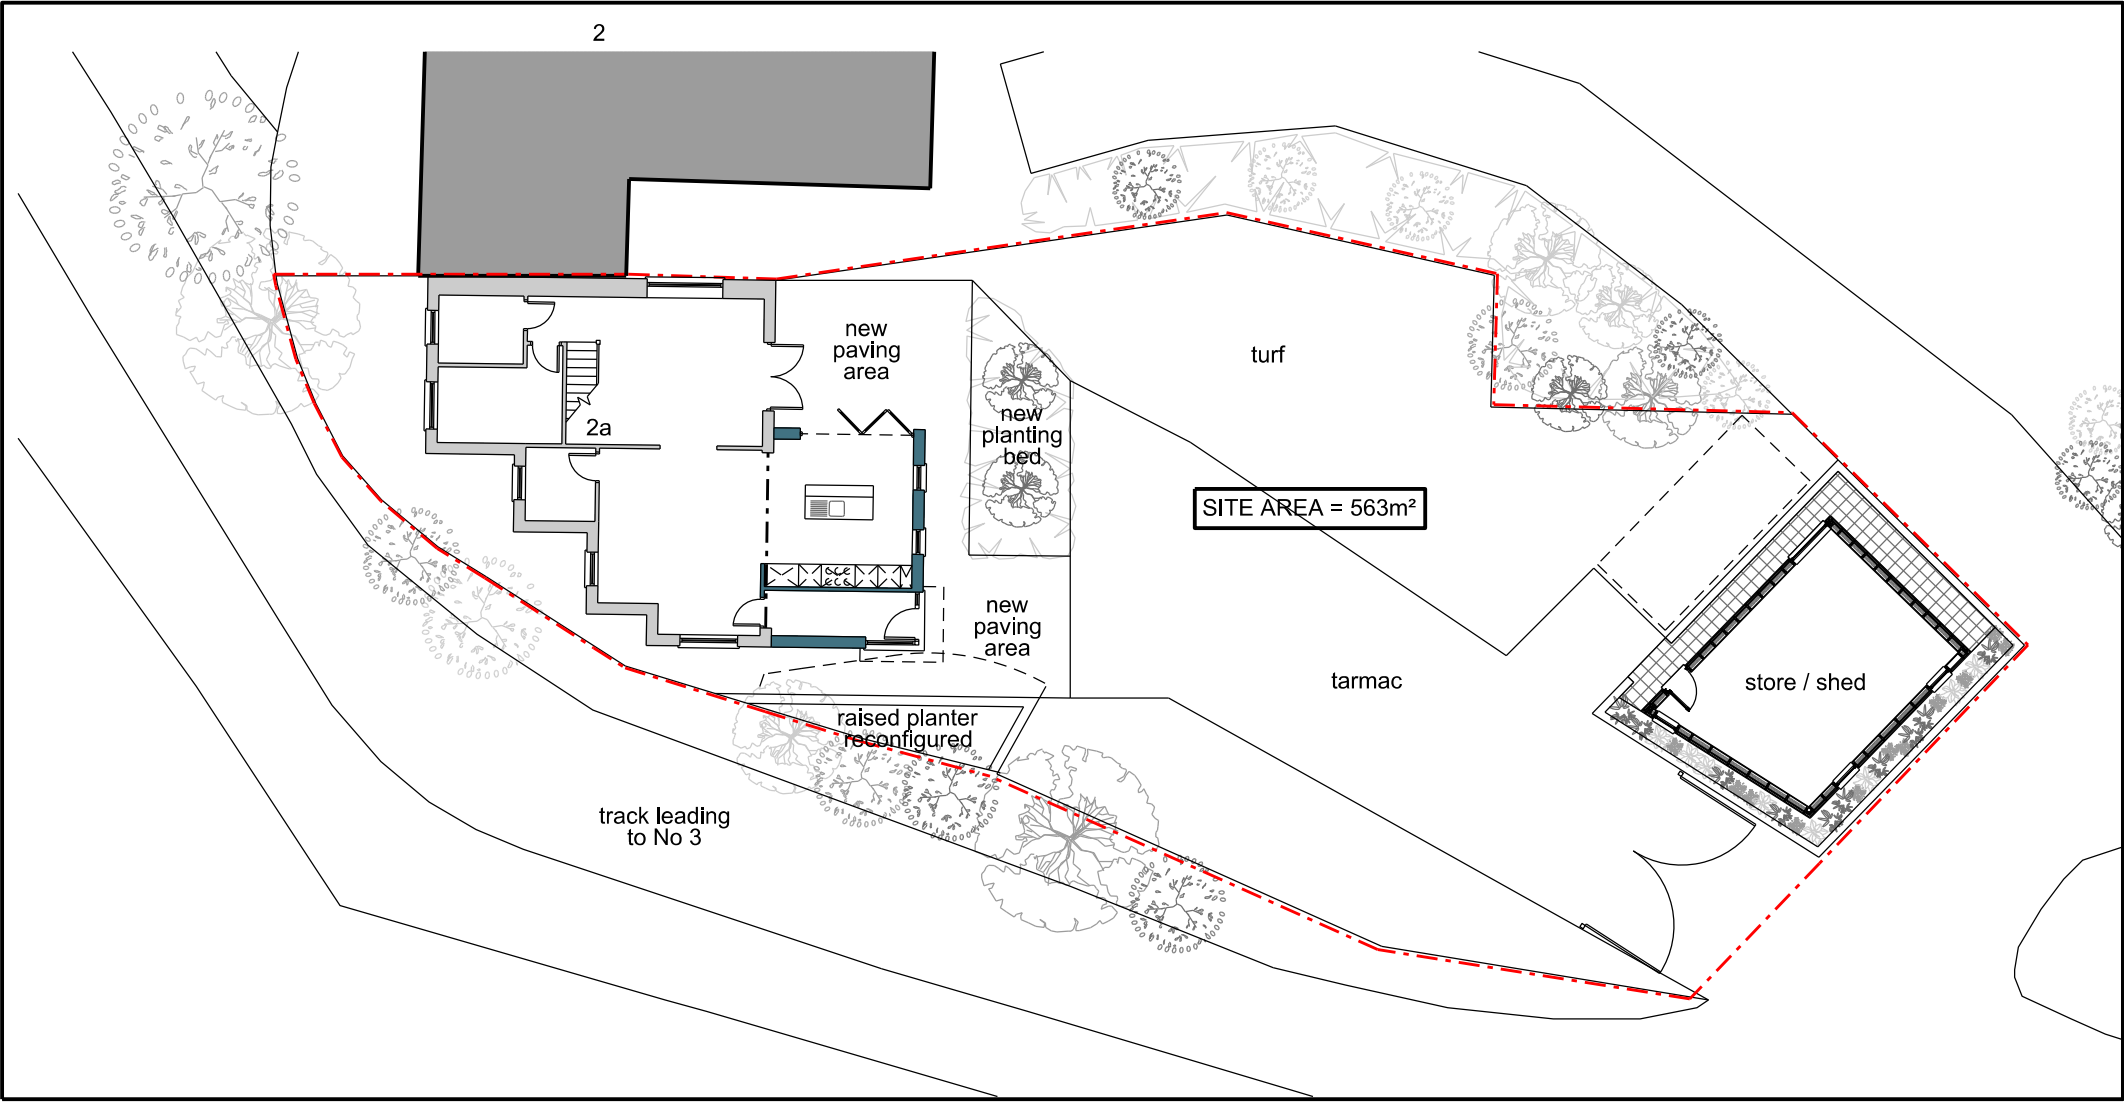

Proposed Site Plan - 1:200

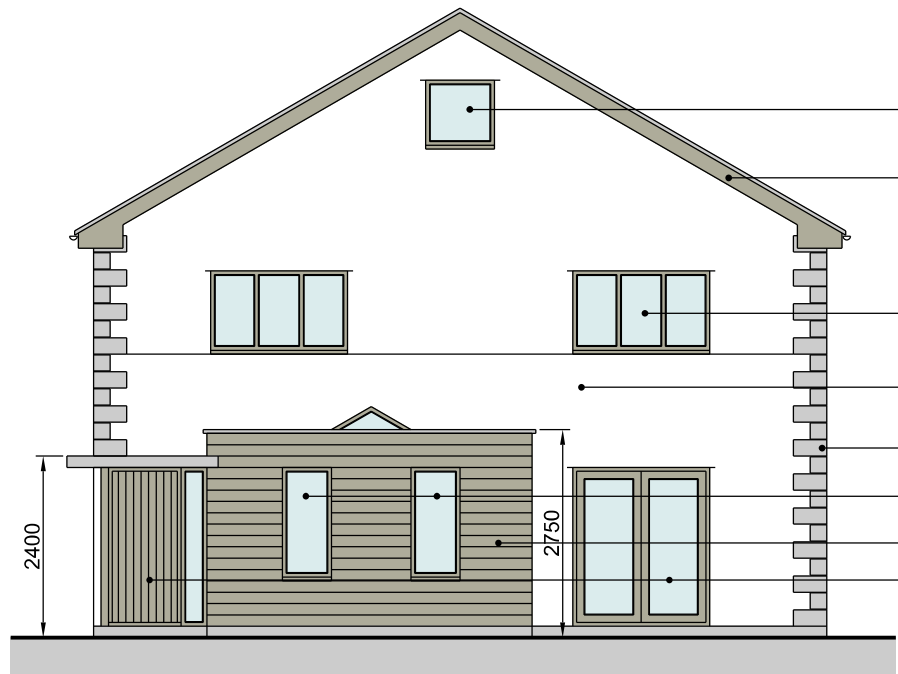


Proposed Elevations - 1:100




Proposed Section through Extension - 1:100




Proposed Section through Extension - 1:100

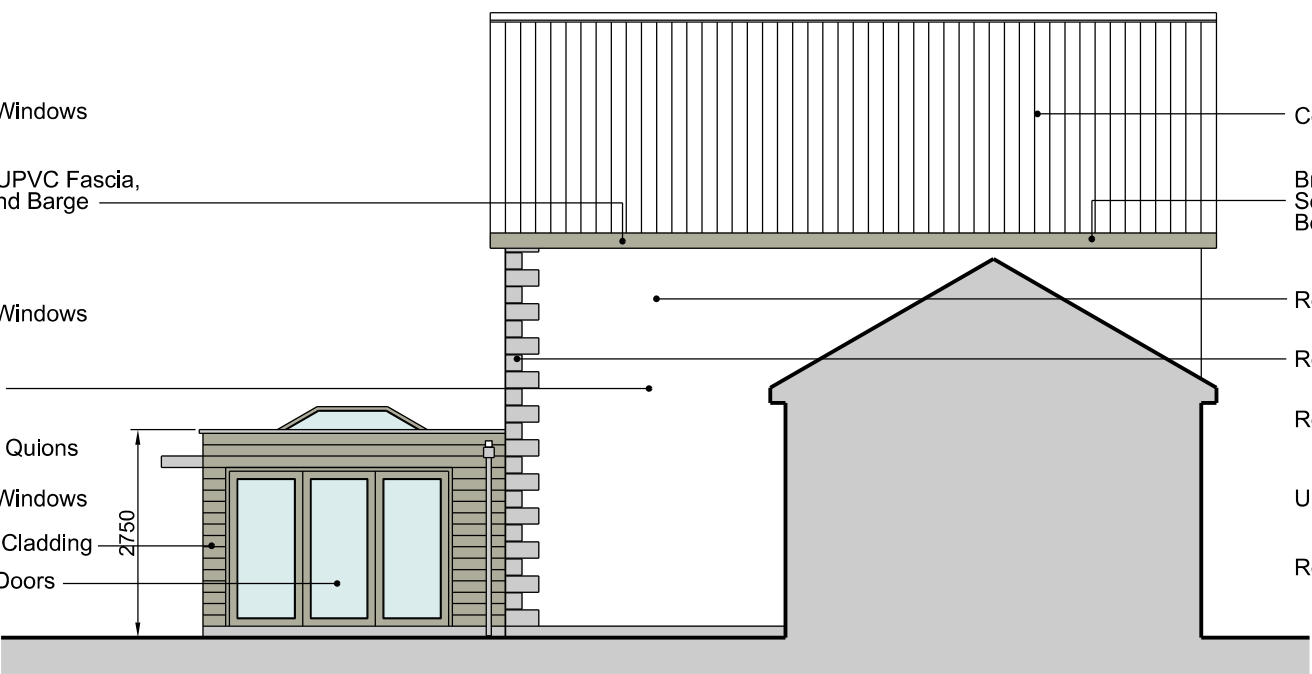


Proposed Material Palette

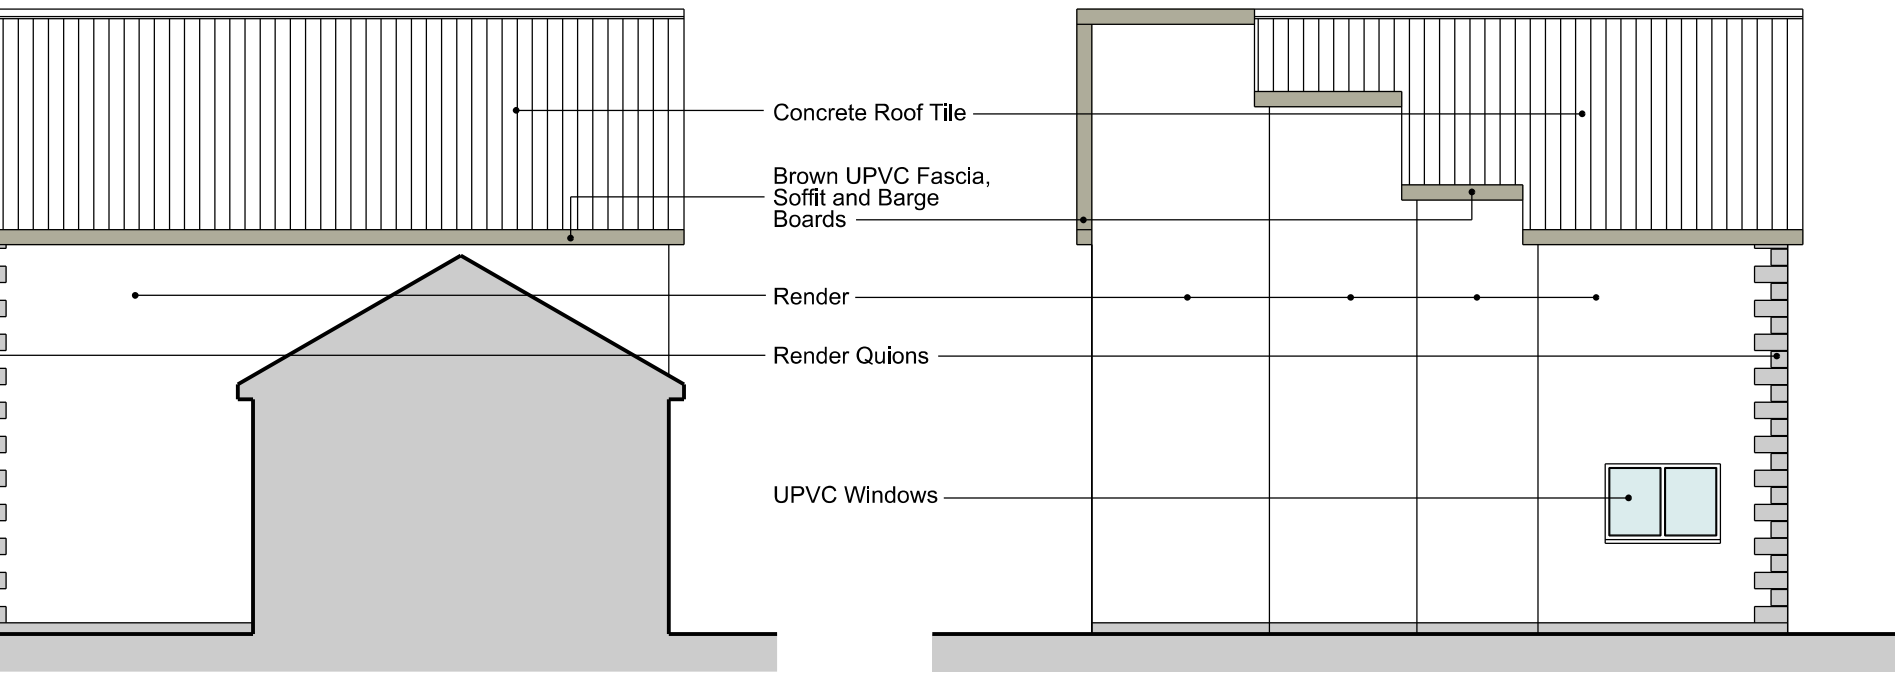

Proposed Material Palette

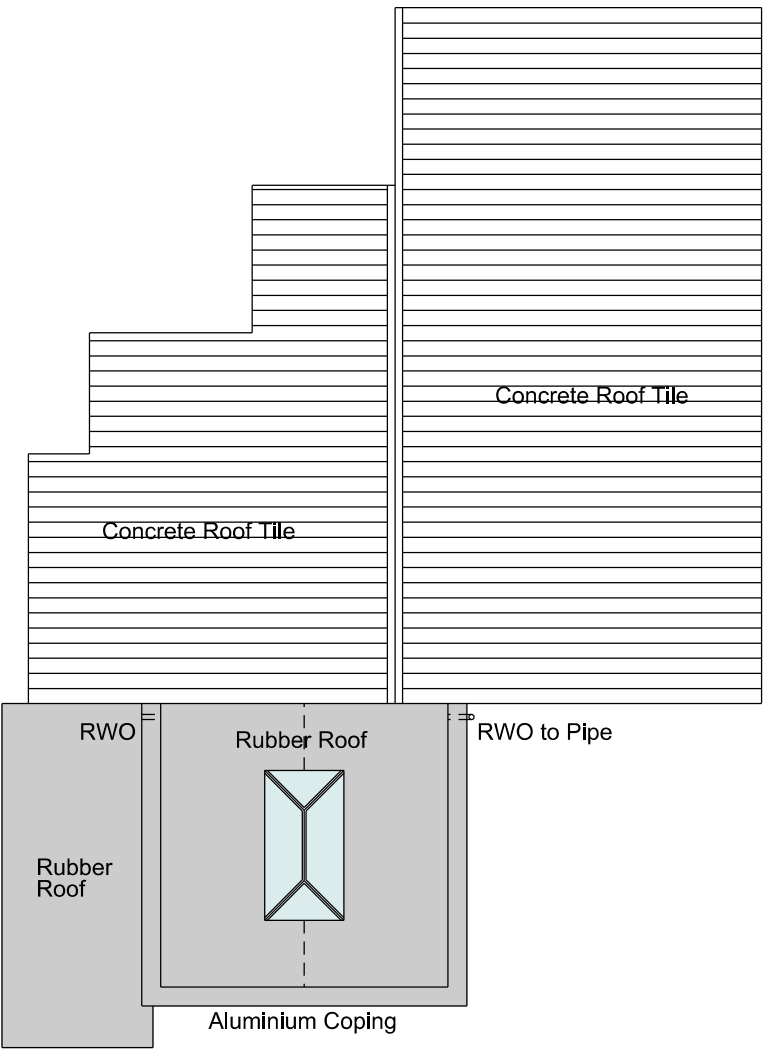

Proposed Roof Plan - 1:100

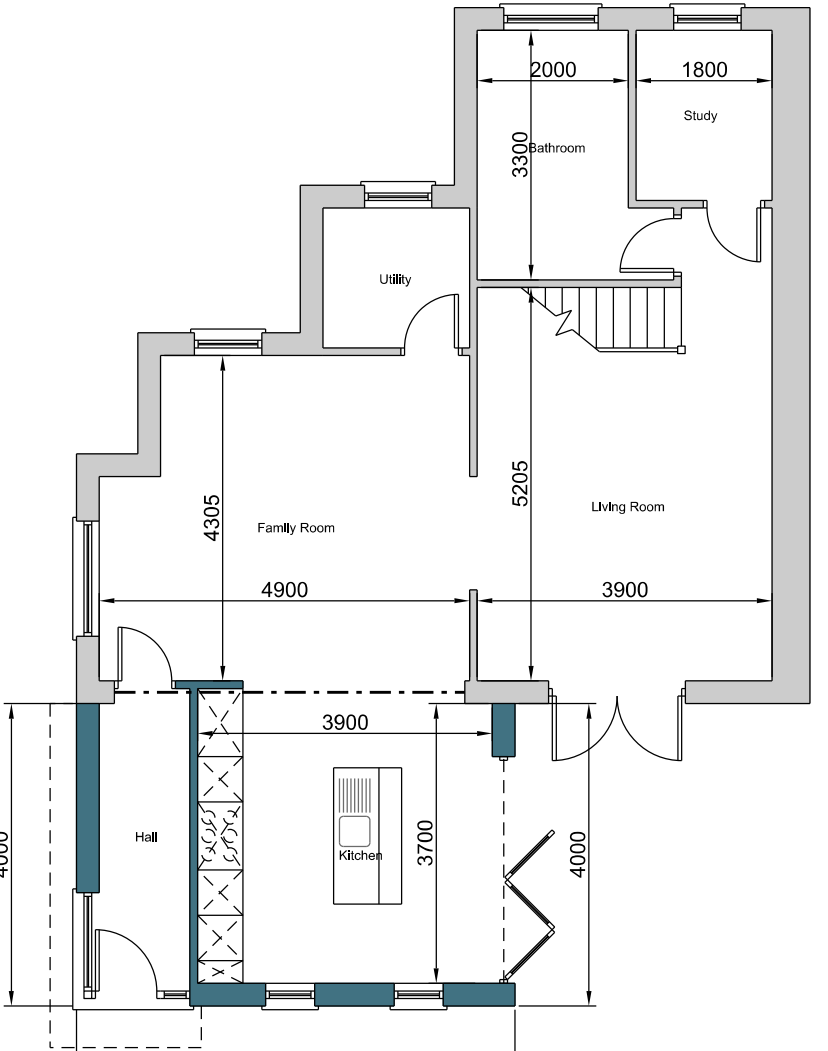

Proposed Ground Floor Plan - 1:100



Photograph of Existing Property from Main Road

PLANNING APPLICATION

2a Winchfawr, Heolgerrig, Merthyr Tydfil CF48 1RD
Survey as Existing and Proposed Information for New Single Storey Extension
Scale - As Shown
Drwg No - WF/777-001