




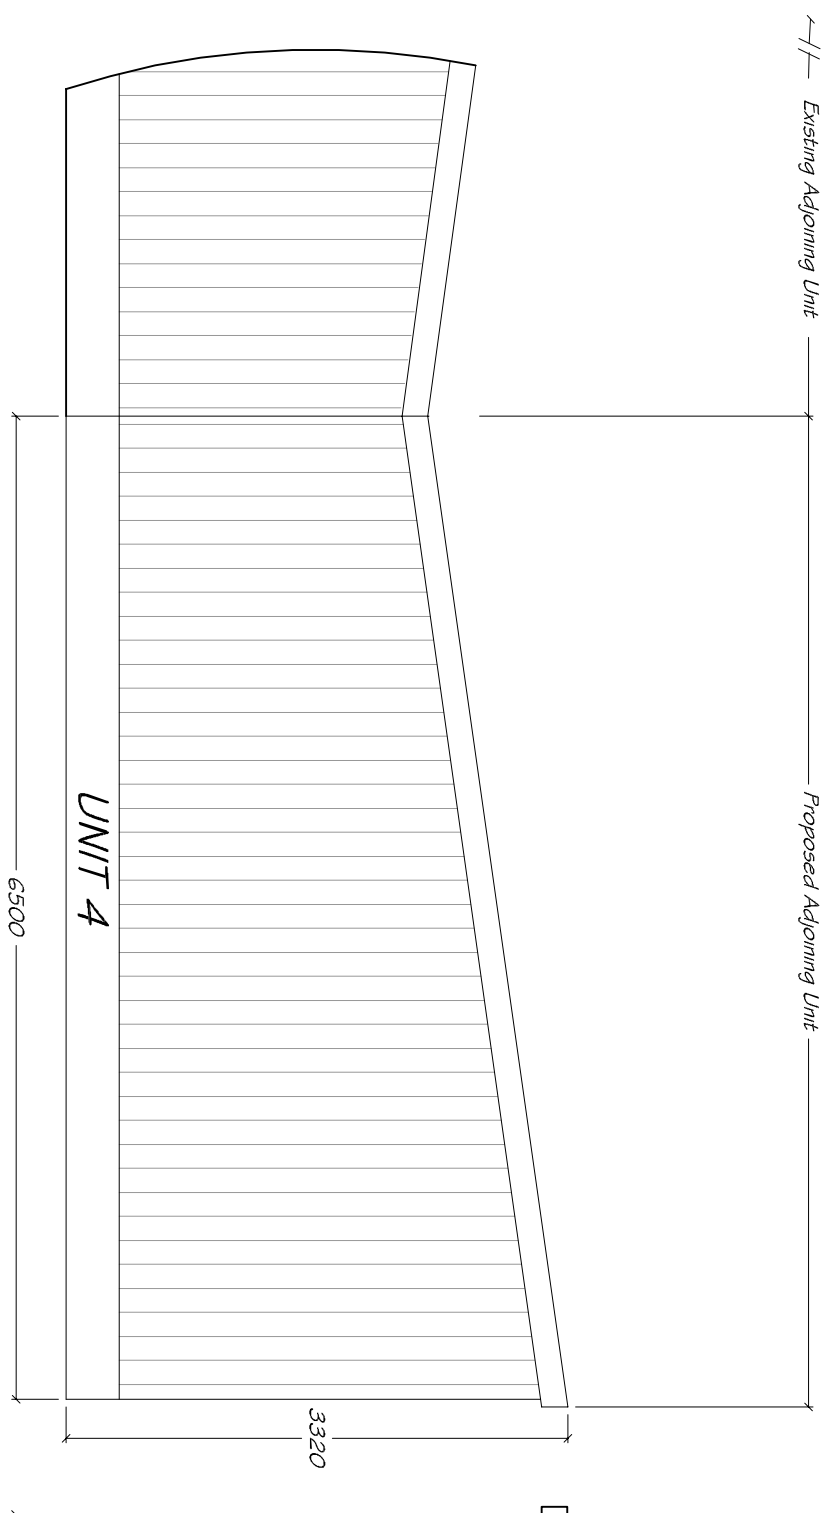


SIDE ELEVATION OF ADJOINING UNITS (13 TO 16) 1:50

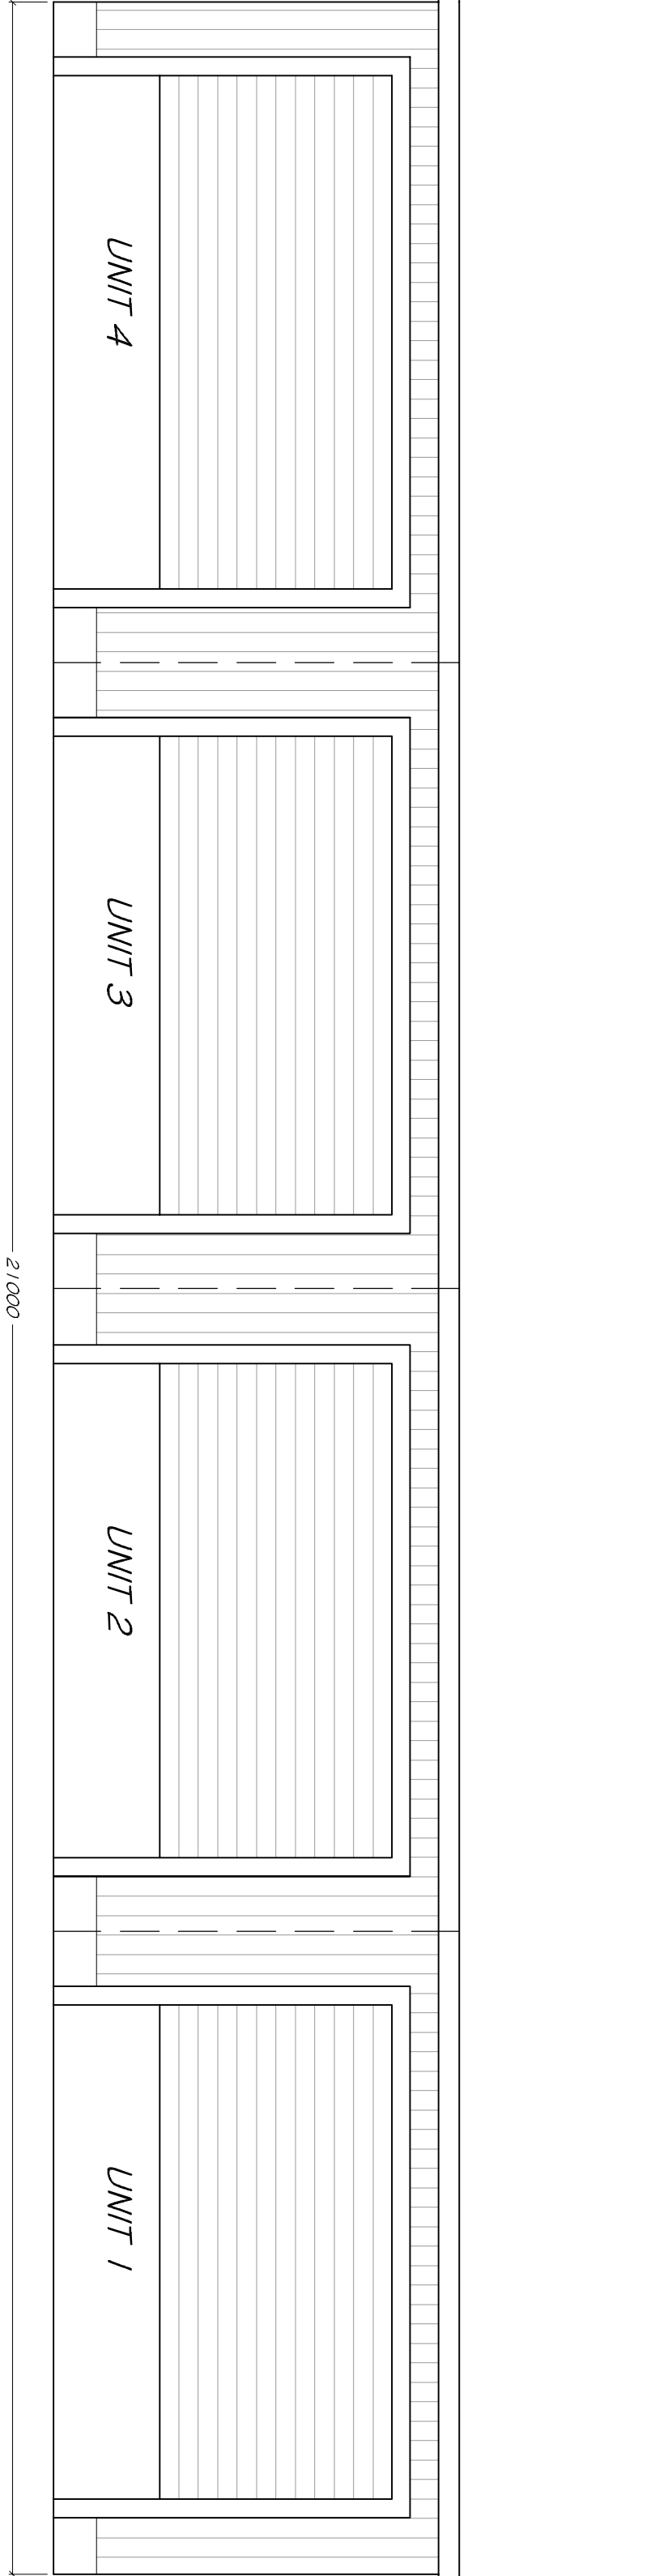


FRONT ELEVATION OF UNITS (13 TO 16) 1:50

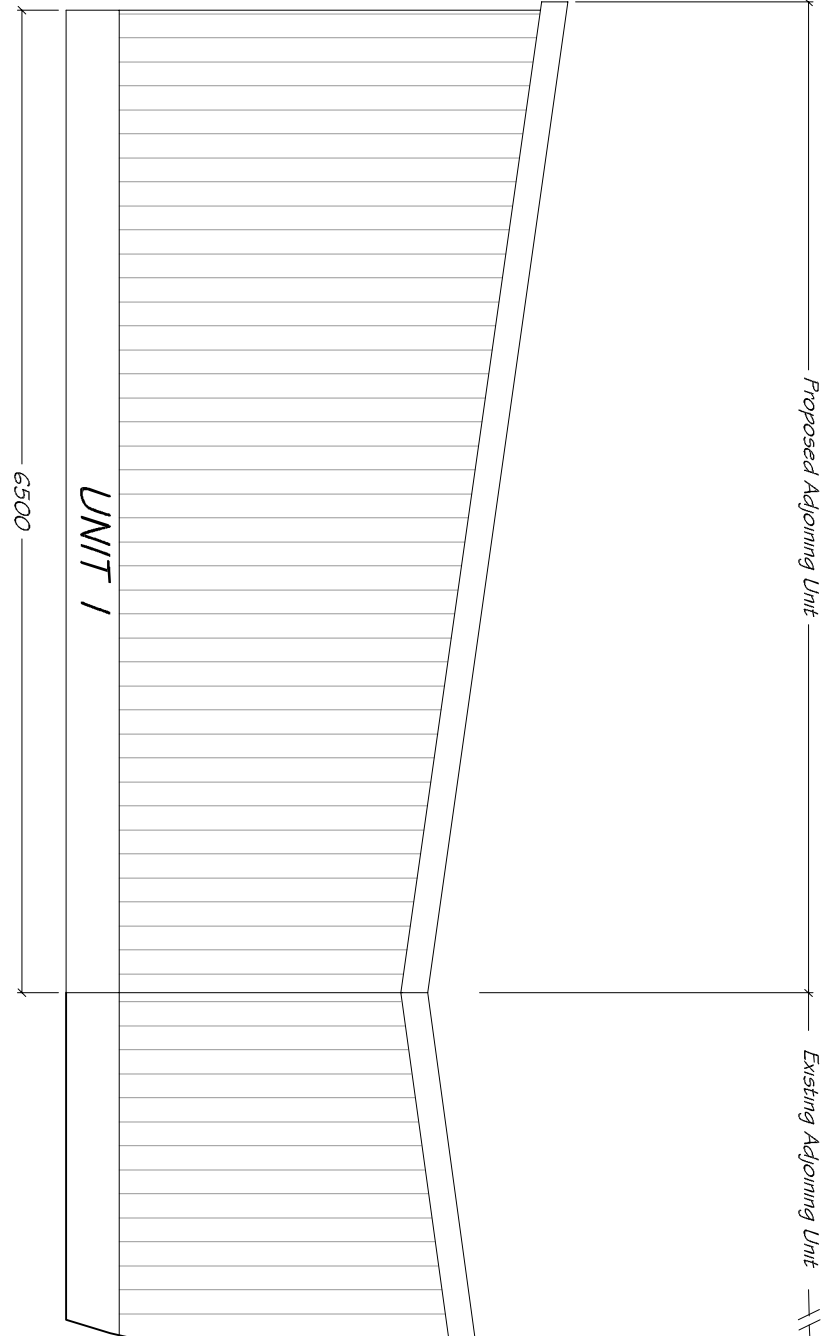


SIDE ELEVATION OF ADJOINING UNITS (13 TO 16)1:50

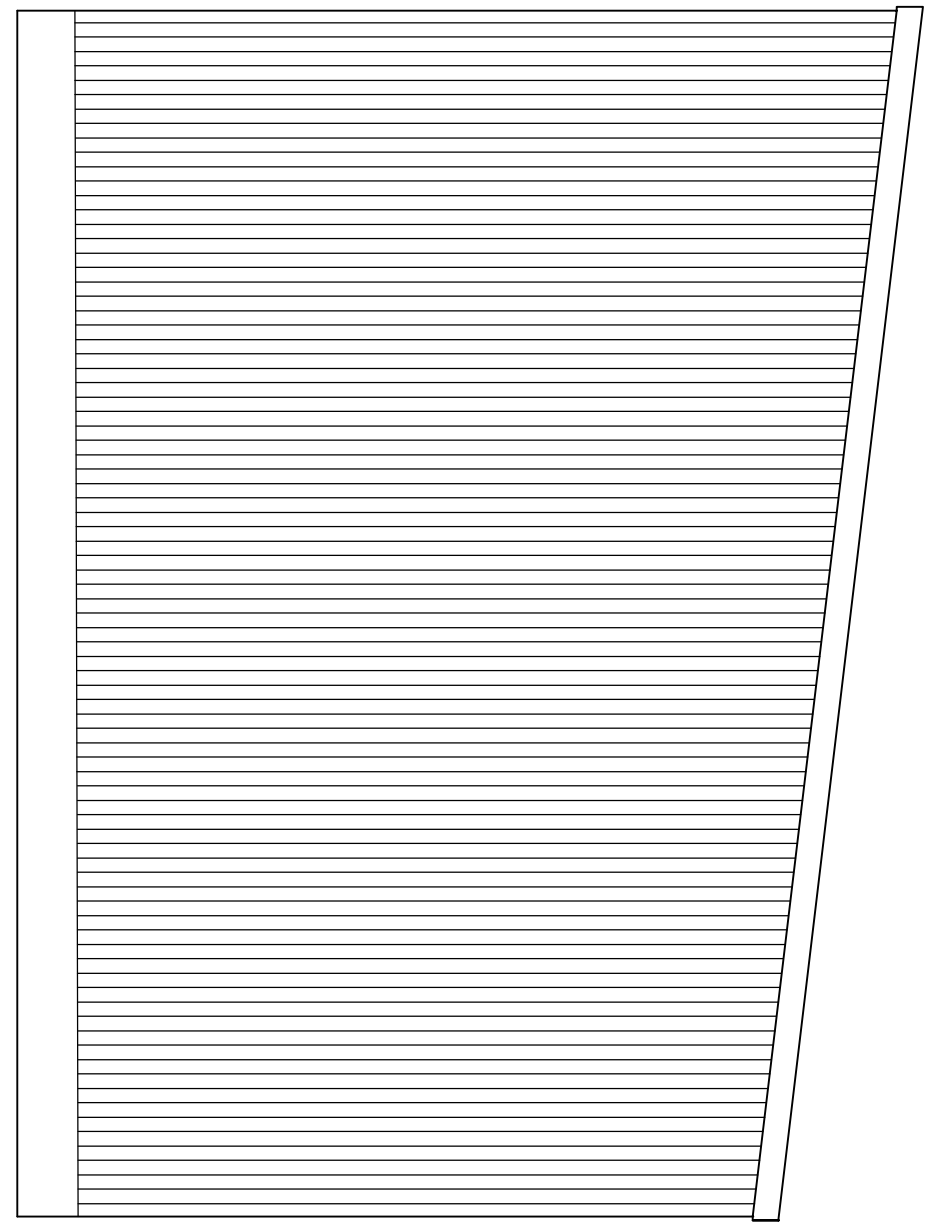


SIDE ELEVATION OF UNITS (17 & 18) 1:50

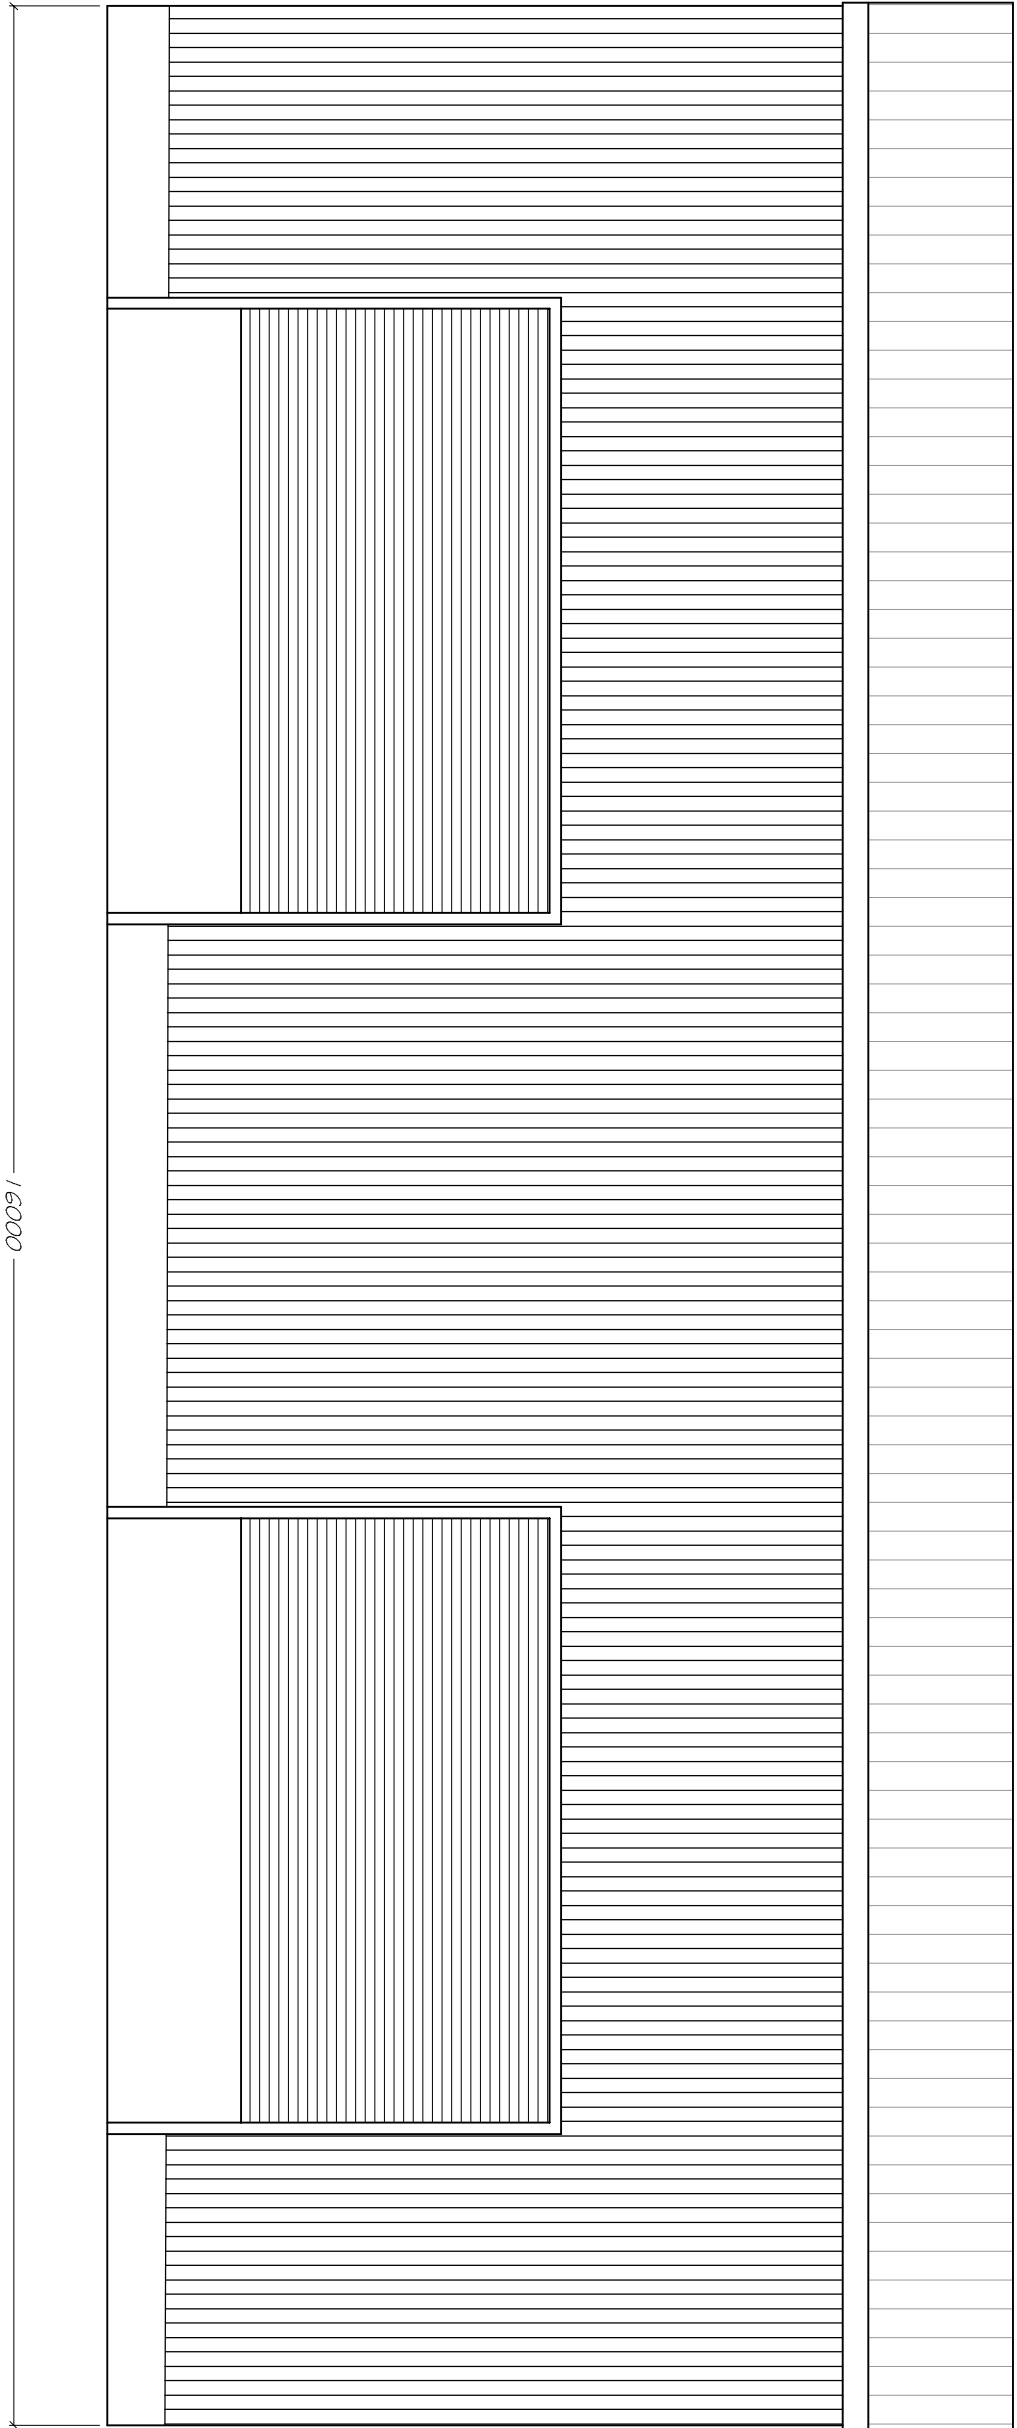


FRONT ELEVATION OF UNITS (17 & 18) 1:50

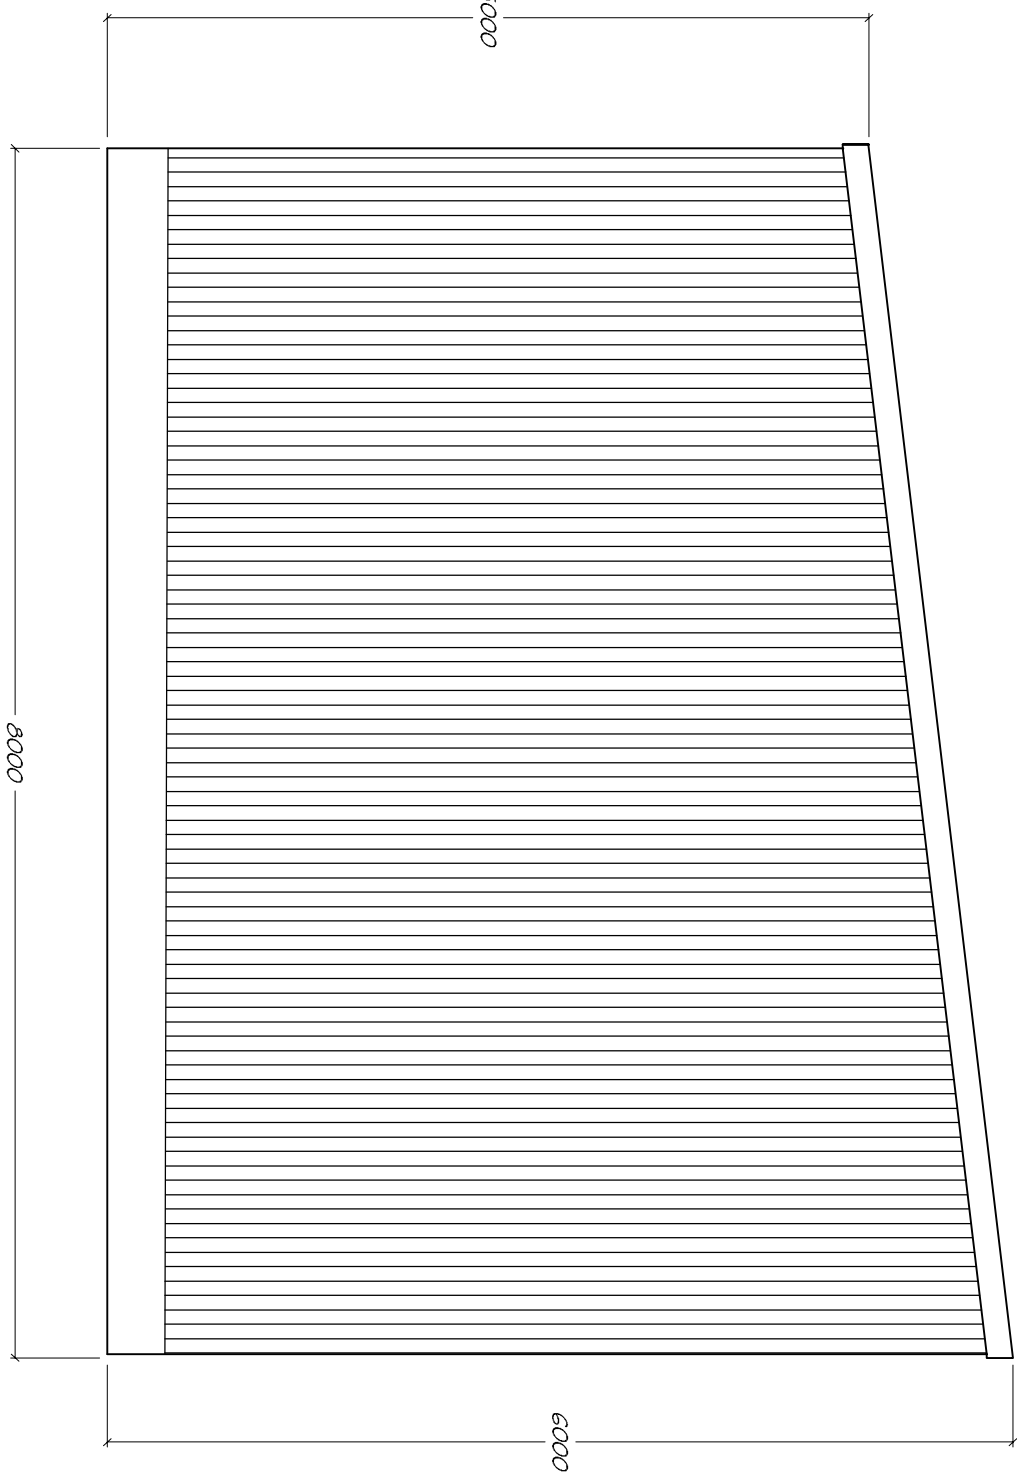


SIDE ELEVATION OF UNITS (17 & 18) 1:50

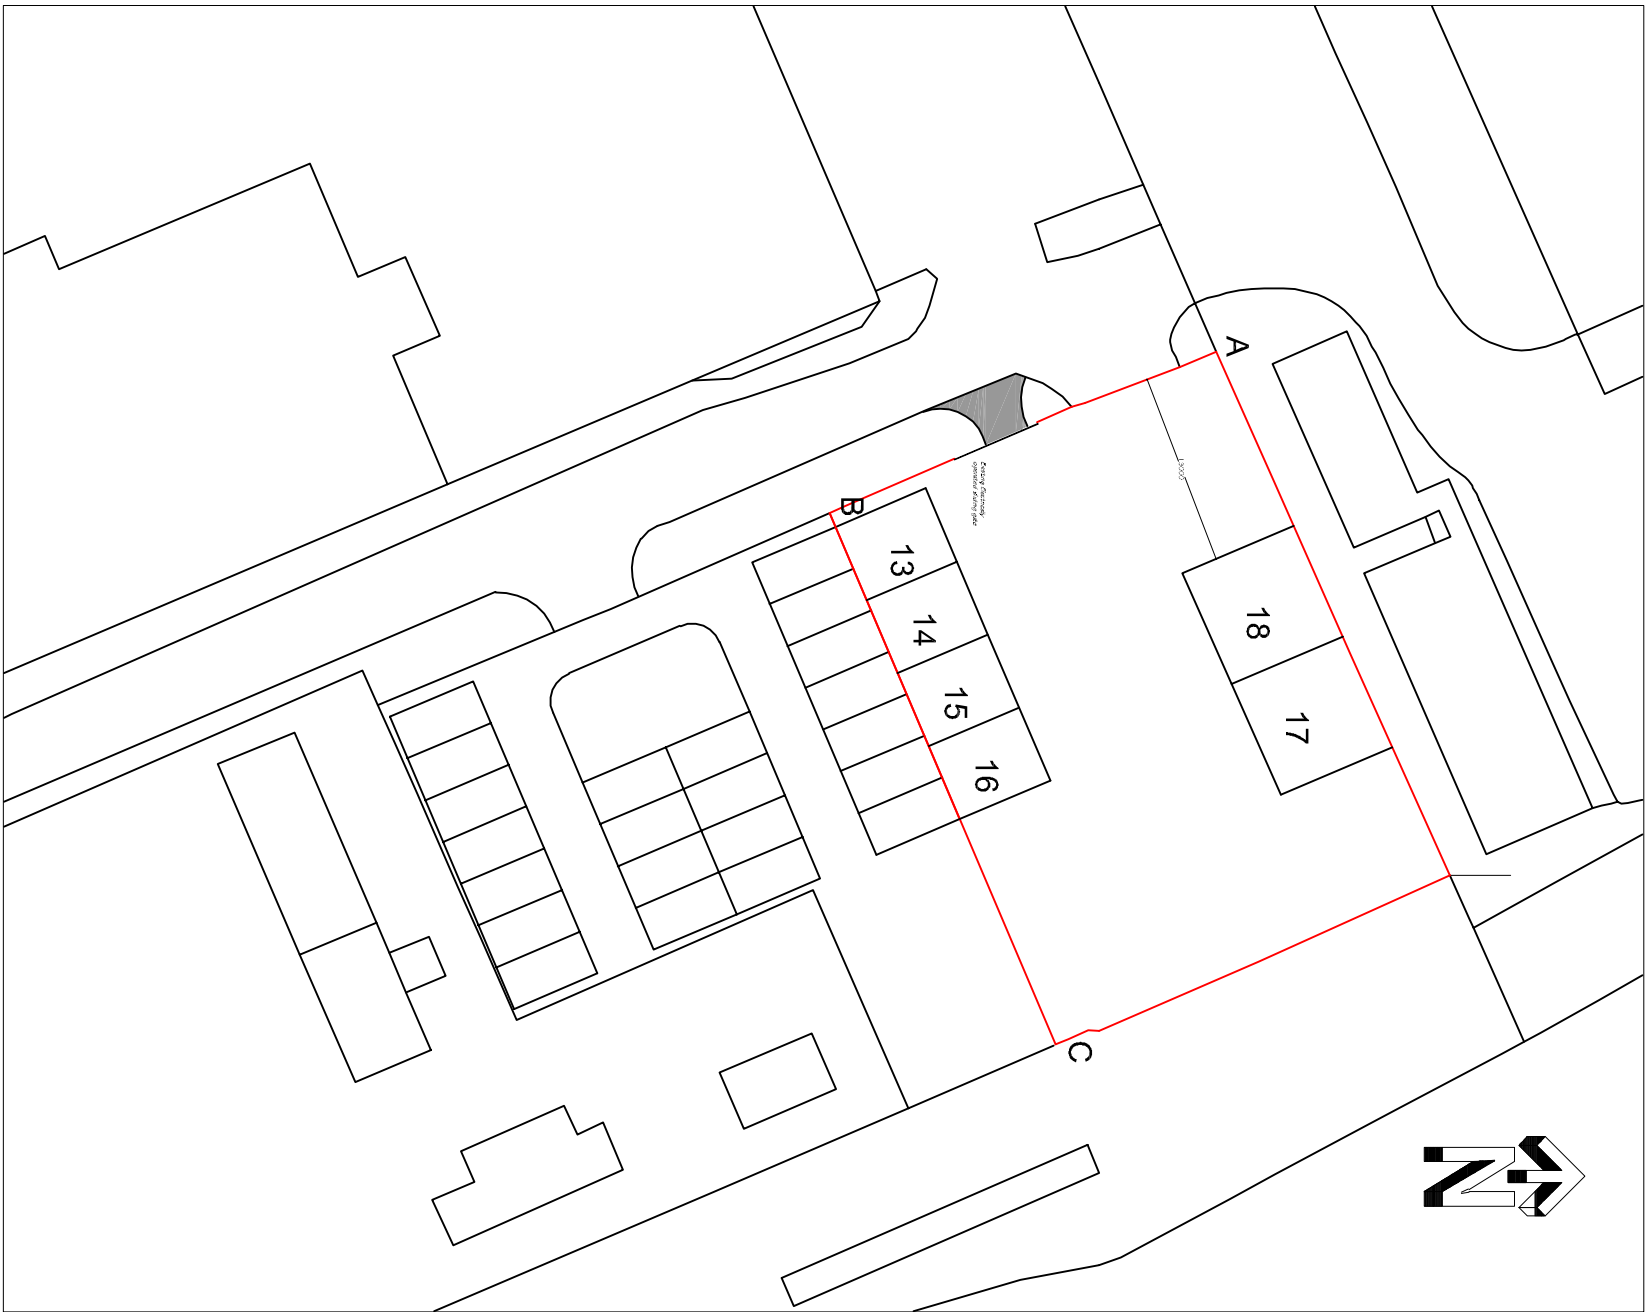

SITE PLAN 1:500

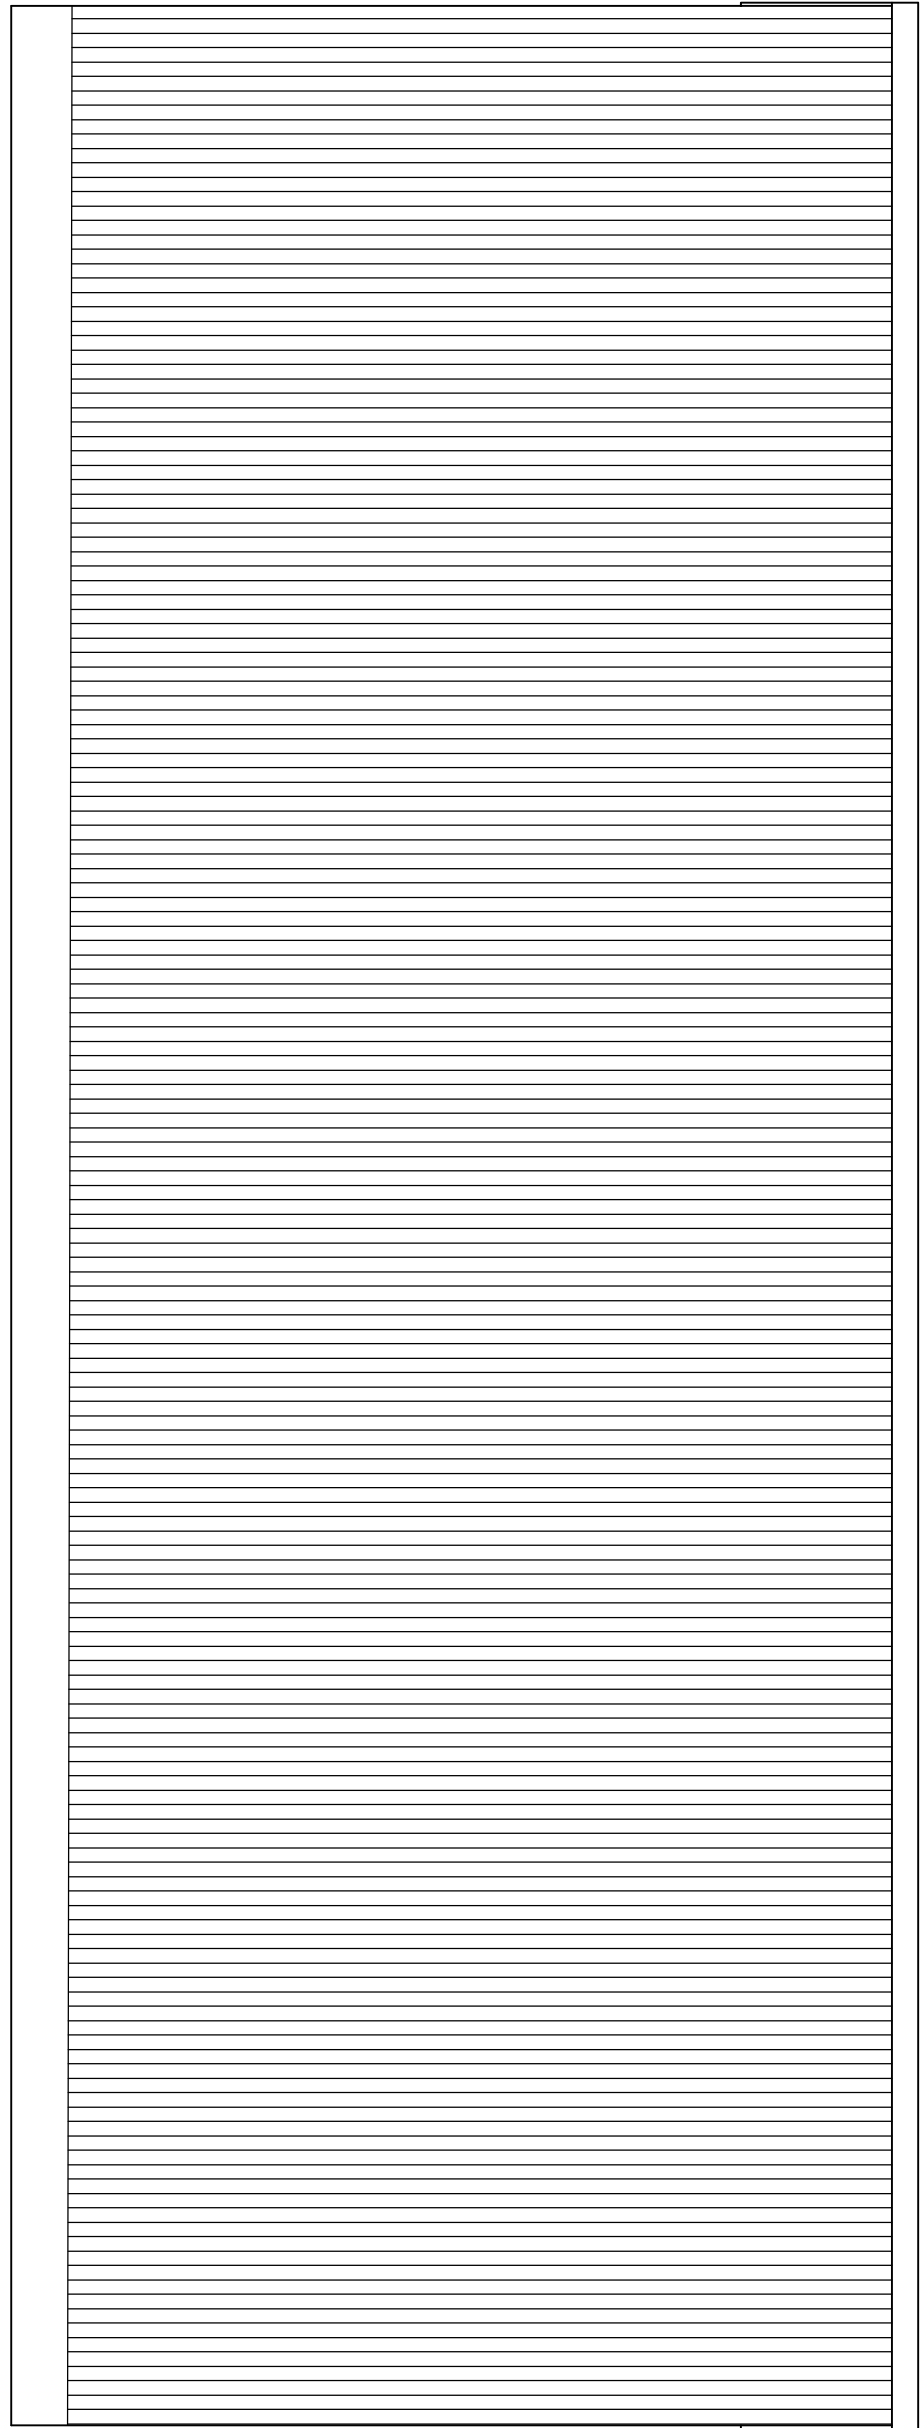

REAR ELEVATION OF UNITS (17 & 18) 1:50

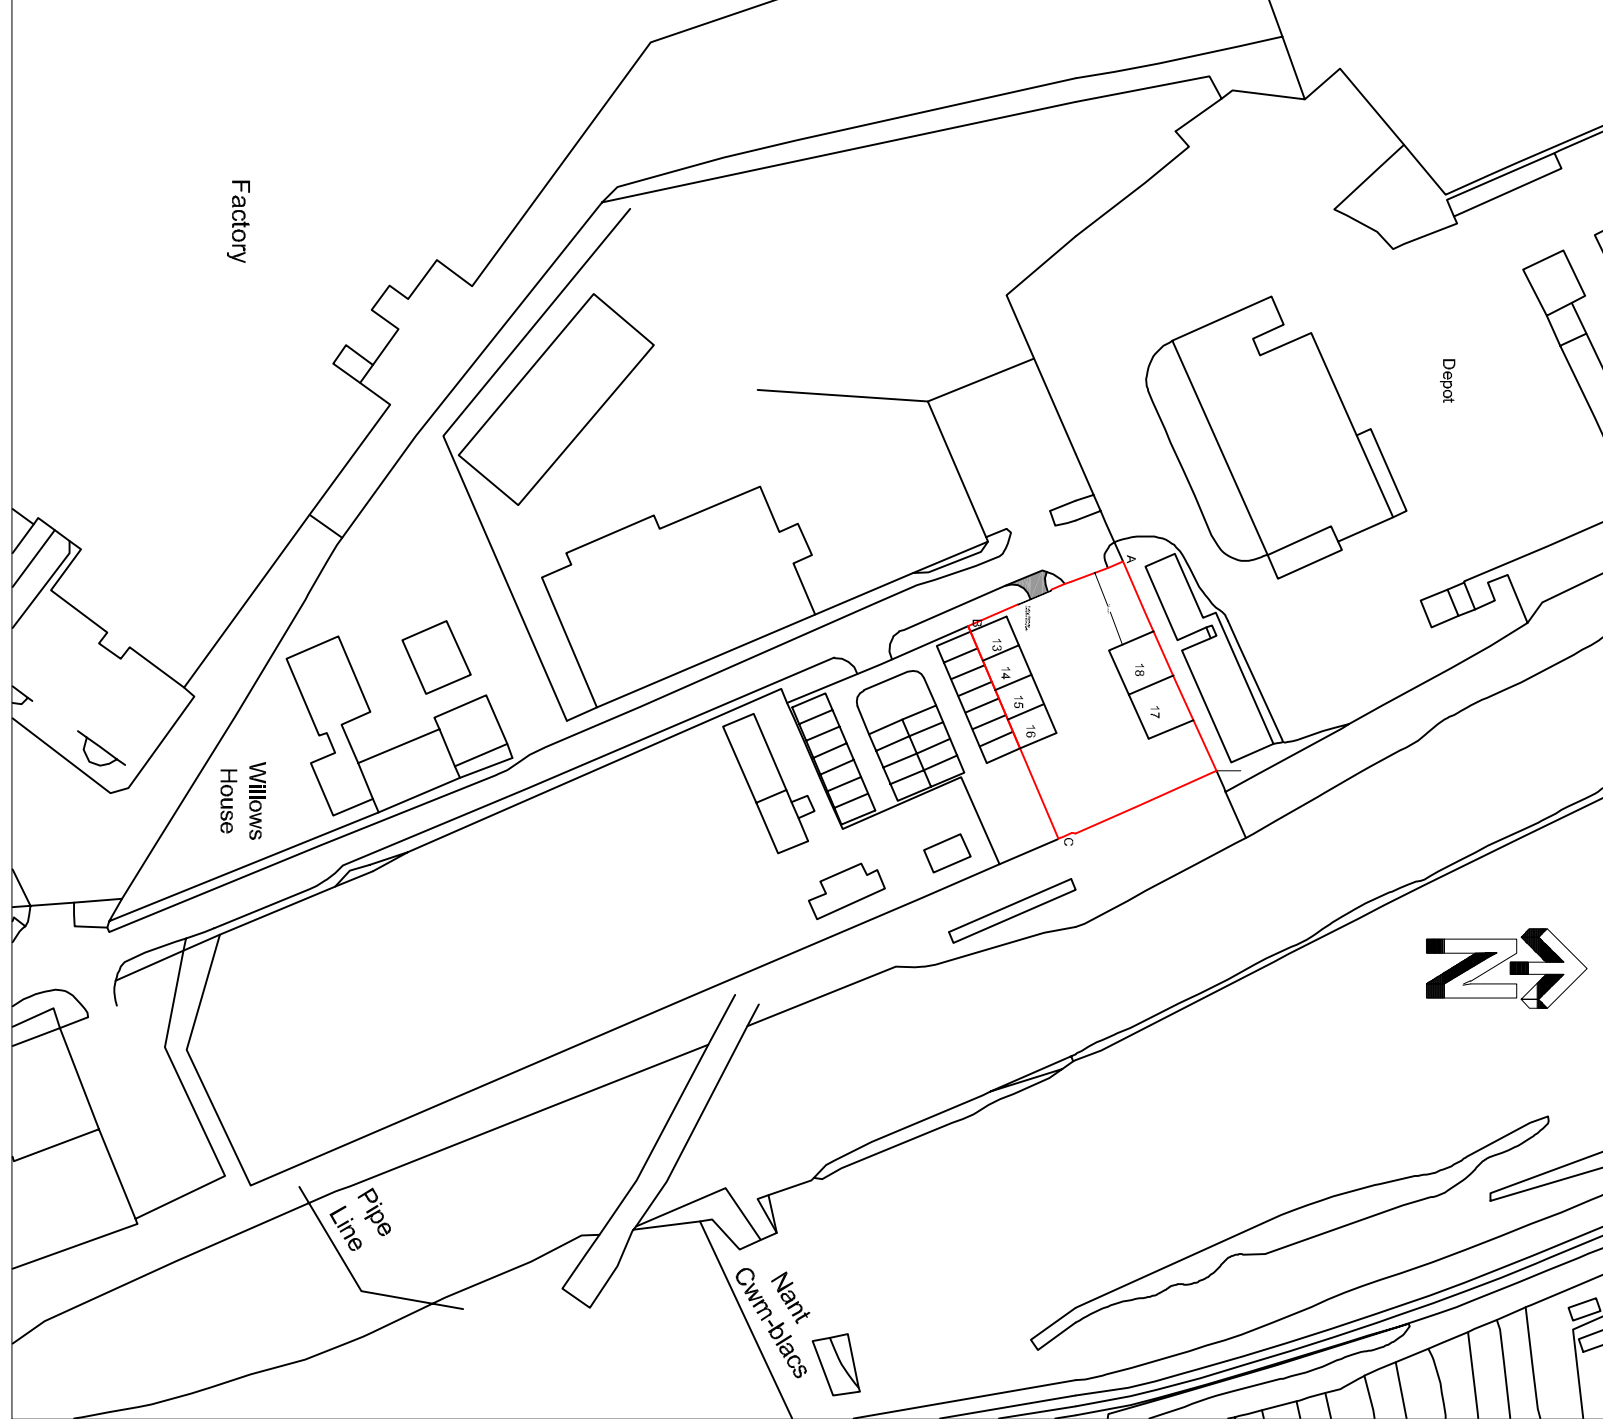

LOCATION PLAN 1:1250

SPECIFICATION
ROOF:
GARY DURALOY 34,1000 FORWARD GALVANISED STEEL PROFILE SHEETS, AS PER SUBMITTED MANUFACTURERS DETAILS UNIC
FASCIAS AND RAINWATER GOODS
WALLS:
DENSE CONCRETE BLOCKWORK WITH SNAIC PROFILE SHEETS APPROXIMATELY PRID AS PER MANUFACTURERS INSTRUCTIONS.
FLOOR:
CONCRETE SLAB
ALL DOORS TO BE GALVANISED STEEL ROLLER SHUTTER TYPE. THE FINISH TO THE EXTERNAL YARD AREA TO BE OF A PREVIOUS
MANORIAL.