


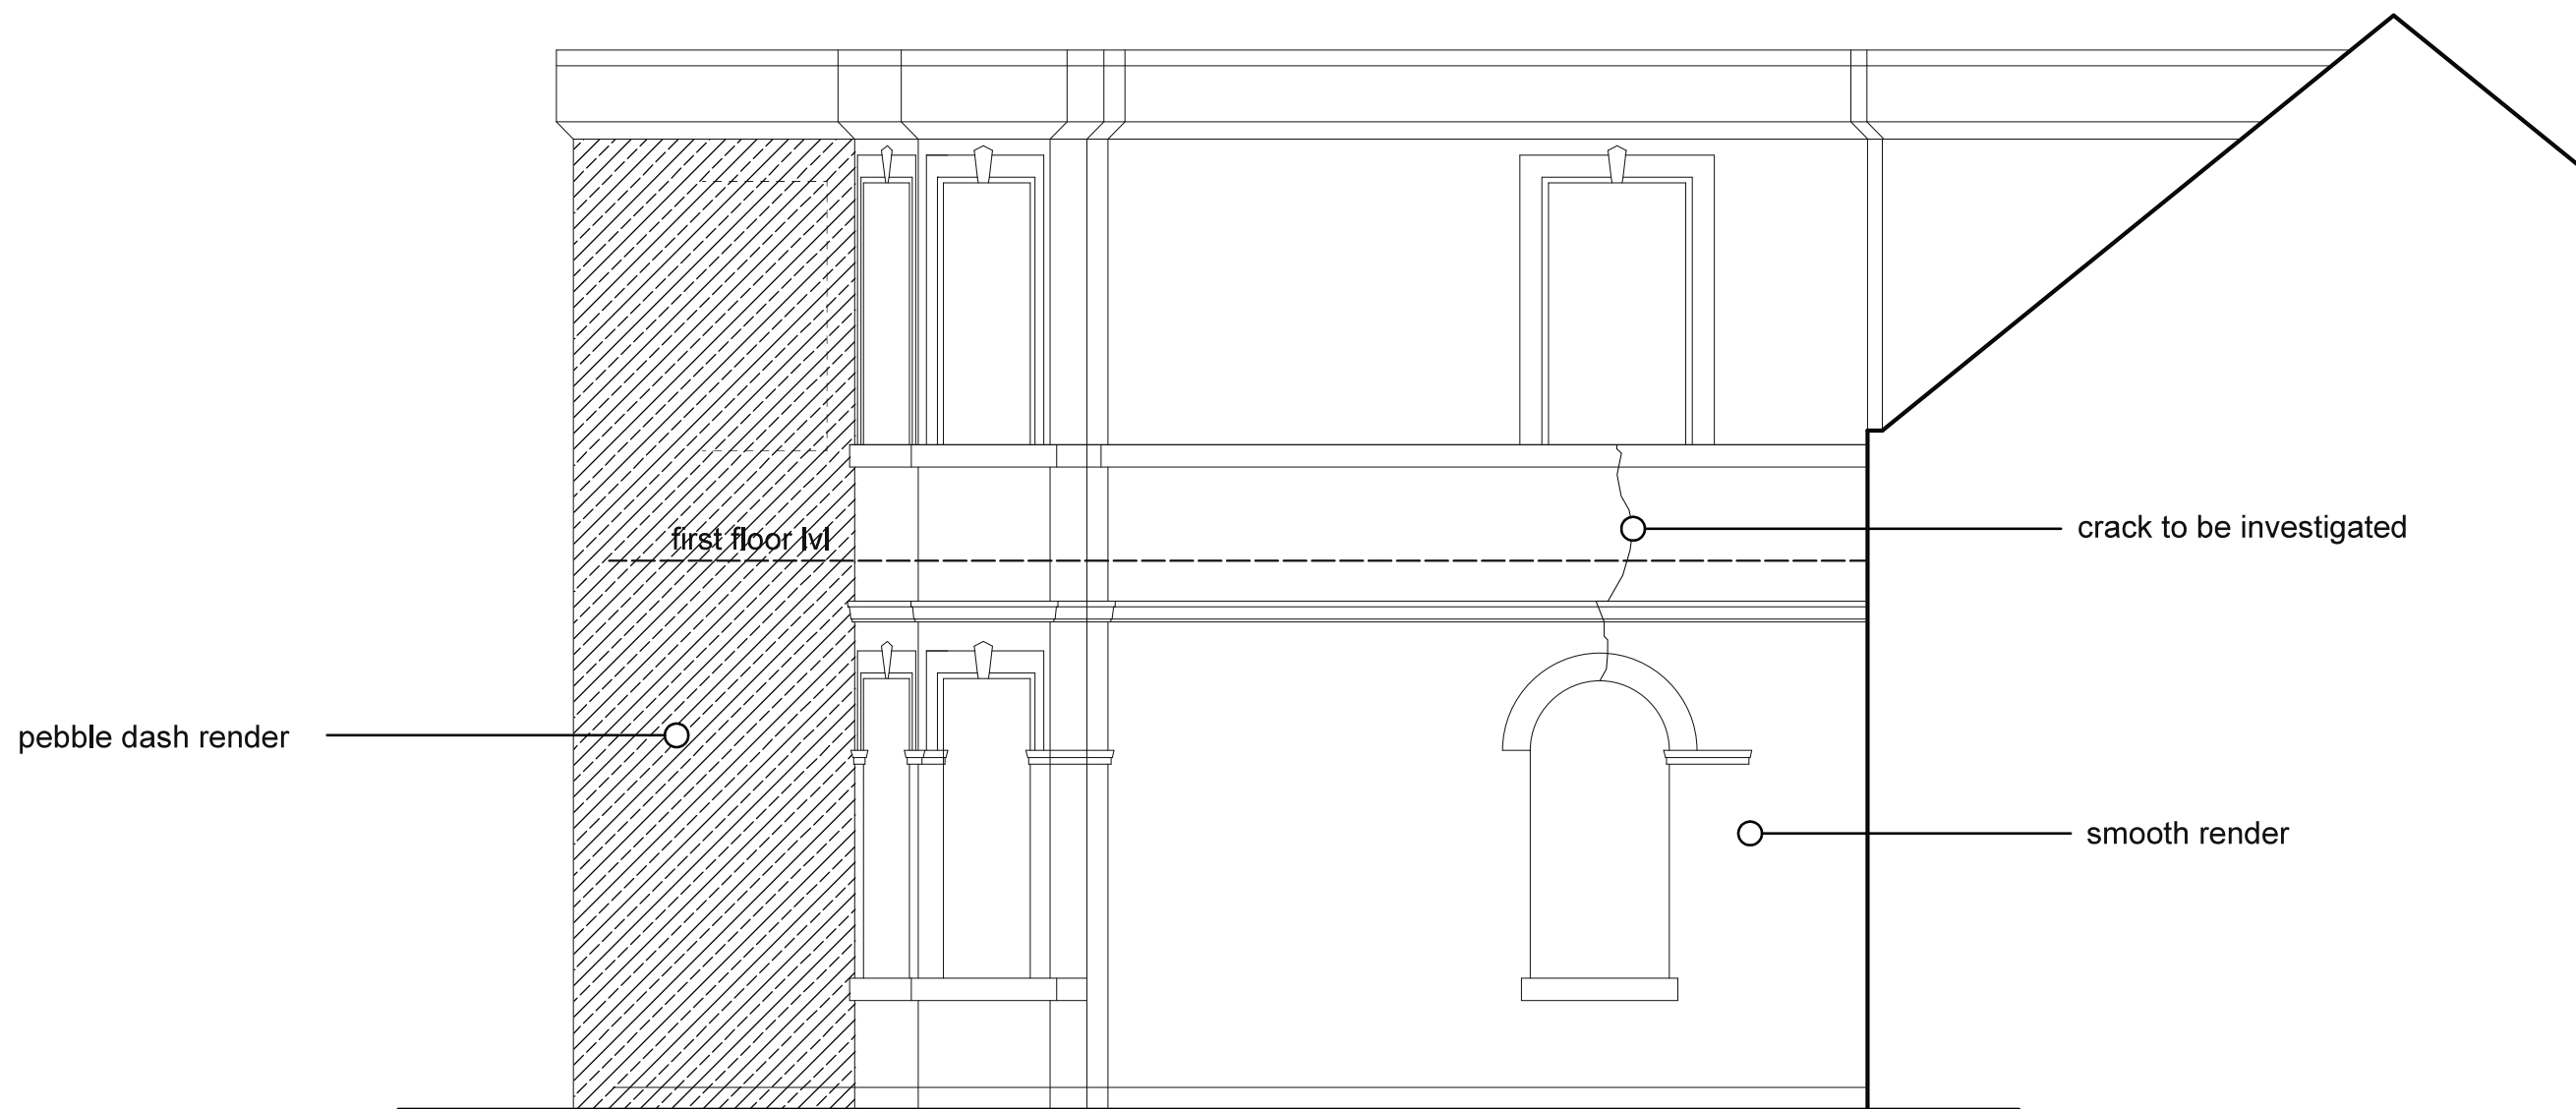

EXISTING SIDE ELEVATION

 George and Co.

Thespian House,
Penydarren Rd, Merthyr
Tydfil, CF47 0LJ

907.05	existing side elevation		
survey	1:50@ A3	OCT 23	AJ
George + Co Crownford House, Swan Street, Merthyr Tydfil, Mid Glamorgan, Wales, CF47 8EU TEL 07830328652 hello@georgeandco.studio			
DO NOT SCALE THIS DRAWING		©George and Co.	