
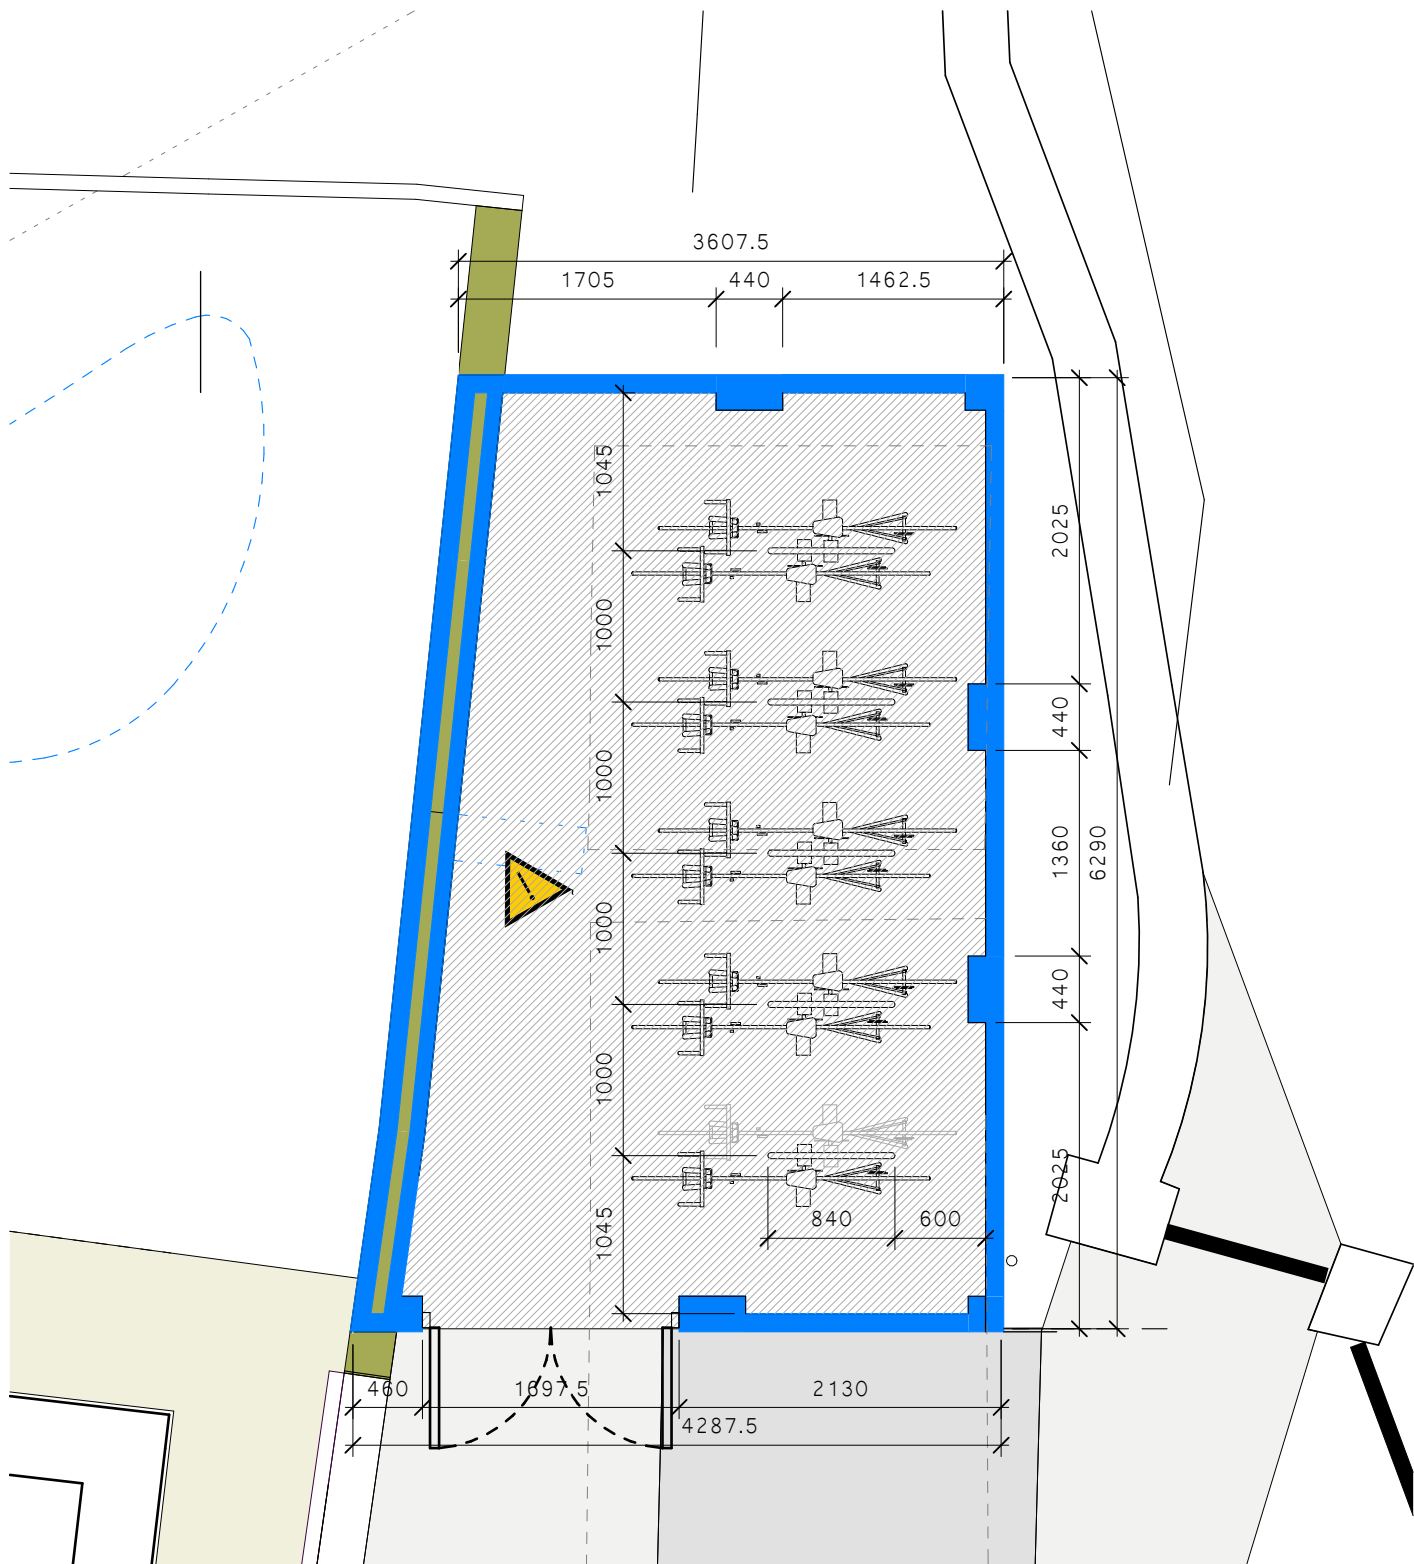
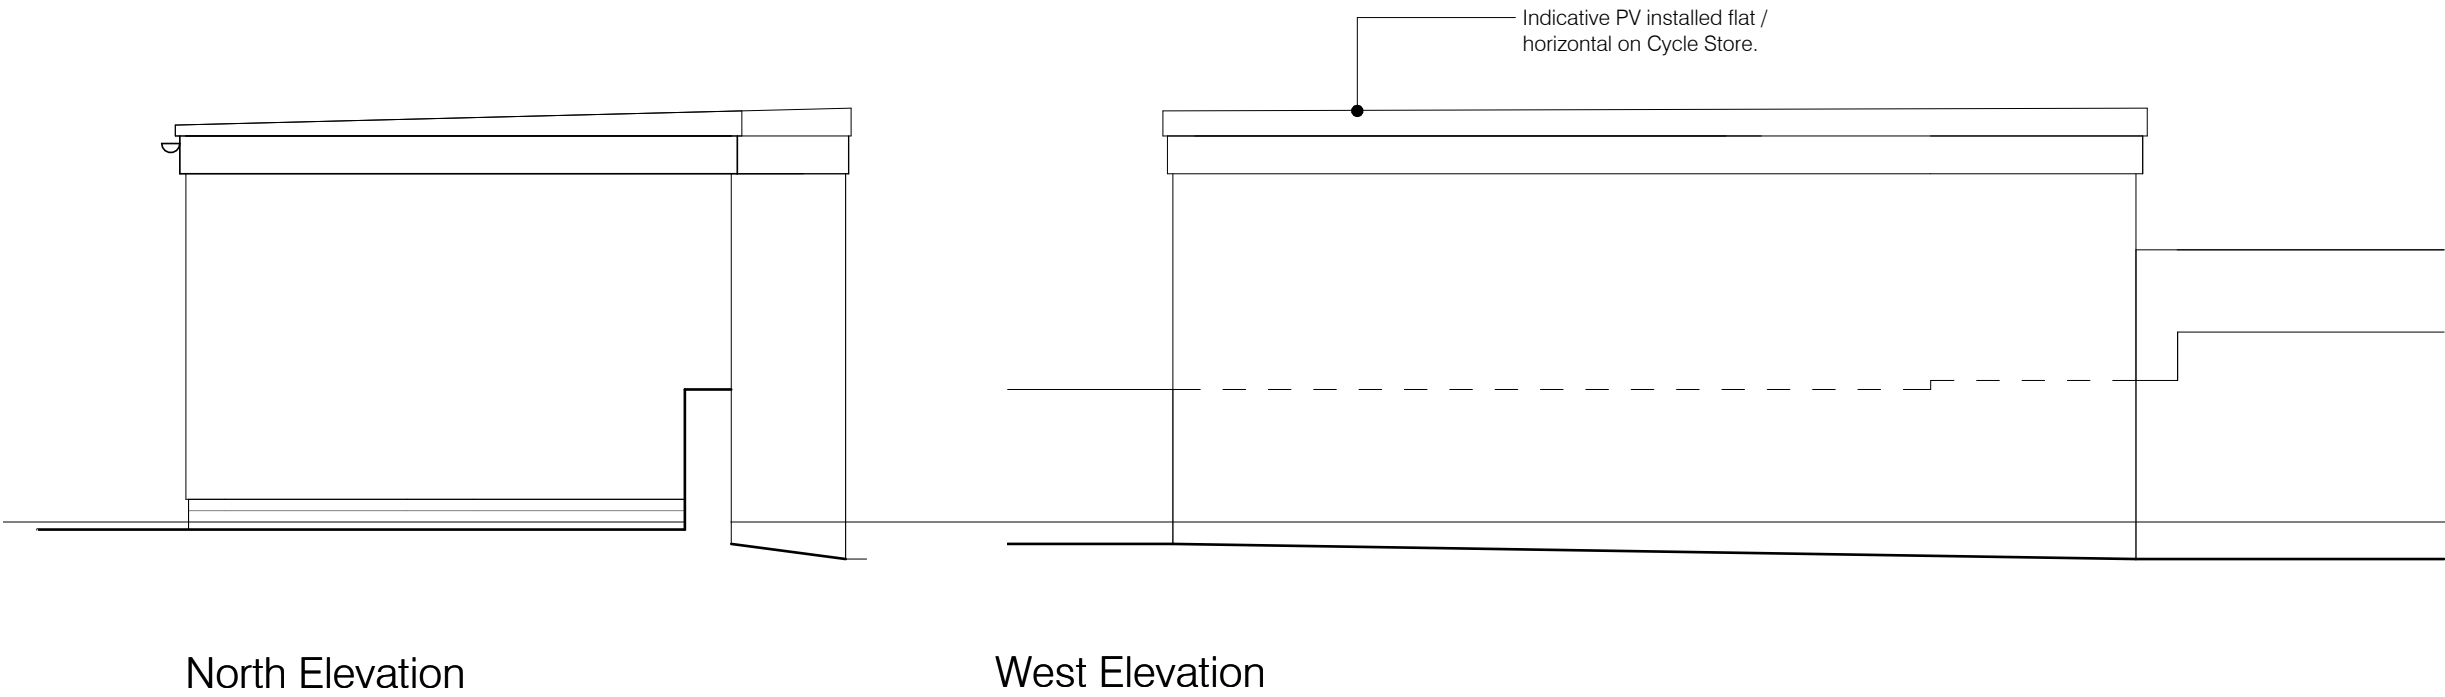


Notes:

1. Drawings must not be scaled and any discrepancies must be reported immediately.
2. The drawing is to be read in conjunction with all other relevant project drawings and schedules.
3. Dimensions indicated are structural.
4. Drawing must be printed in colour to ensure all elements are clearly identified.

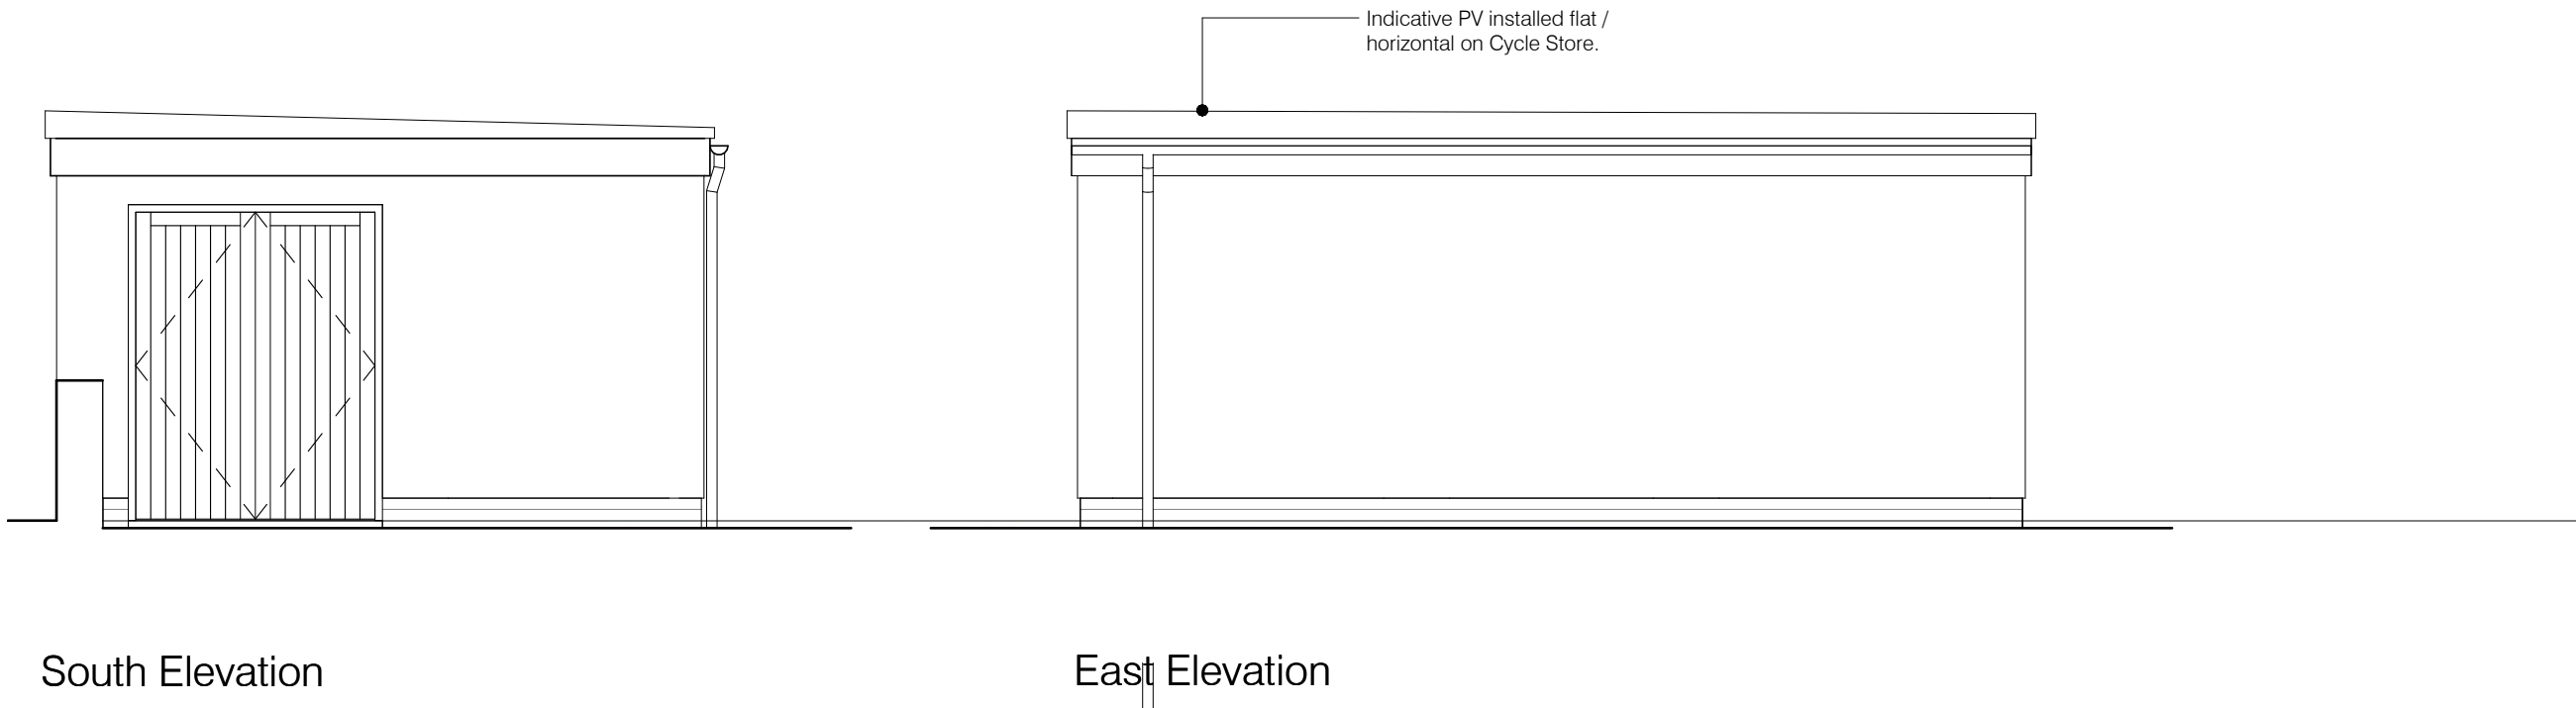

Walls:

Render: Through-coloured rough cast render.
Colour: Grey / White to be confirmed.

Plinth: Staffordshire blue brick plinth.

Doors: Pair of softwood painted framed, ledged and braced doors.

Roof:

Please Note: Indicative PV locations included.

Flat Roof: Single ply membrane with standing seam bars.
Colour: Lead grey.

Rainwater Goods:

uPVC flush-joint circular downpipes and uPVC deep flow gutters.
Colour: Anthracite. Exact Positions To Be Confirmed by Specialist.

P2	Issued for Approval.	HG	LR	05.12.22
P1	Issued for Approval	AL	LR	11.11.22
Rev.	Description	Drawn	Check	Date

FOR APPROVAL

pentan
architects

22 Cathedral Road
Cardiff CF11 9LJ
t. 029 2030 9010
info@pentan.co.uk

Project

Llysaen

Client

Merthyr HA

Drawing Title

Cycle Store

Job no.	Org.	Zone	Level	Type	Role	Description	Status	Rev.
4004	- PEN	- ZZ	- ZZ	- DR	- A	- 3010	S4	P2

Scale

As indicated @ A2

Date

Nov '22

NOTES: Do not scale. All dimensions are in millimetres unless stated otherwise