



- Notes:
1. Drawings must not be scaled and any discrepancies must be reported immediately.
 2. The drawing is to be read in conjunction with all other relevant project drawings and schedules.
 3. Dimensions indicated are structural.
 4. Drawing must be printed in colour to ensure all elements are clearly identified.

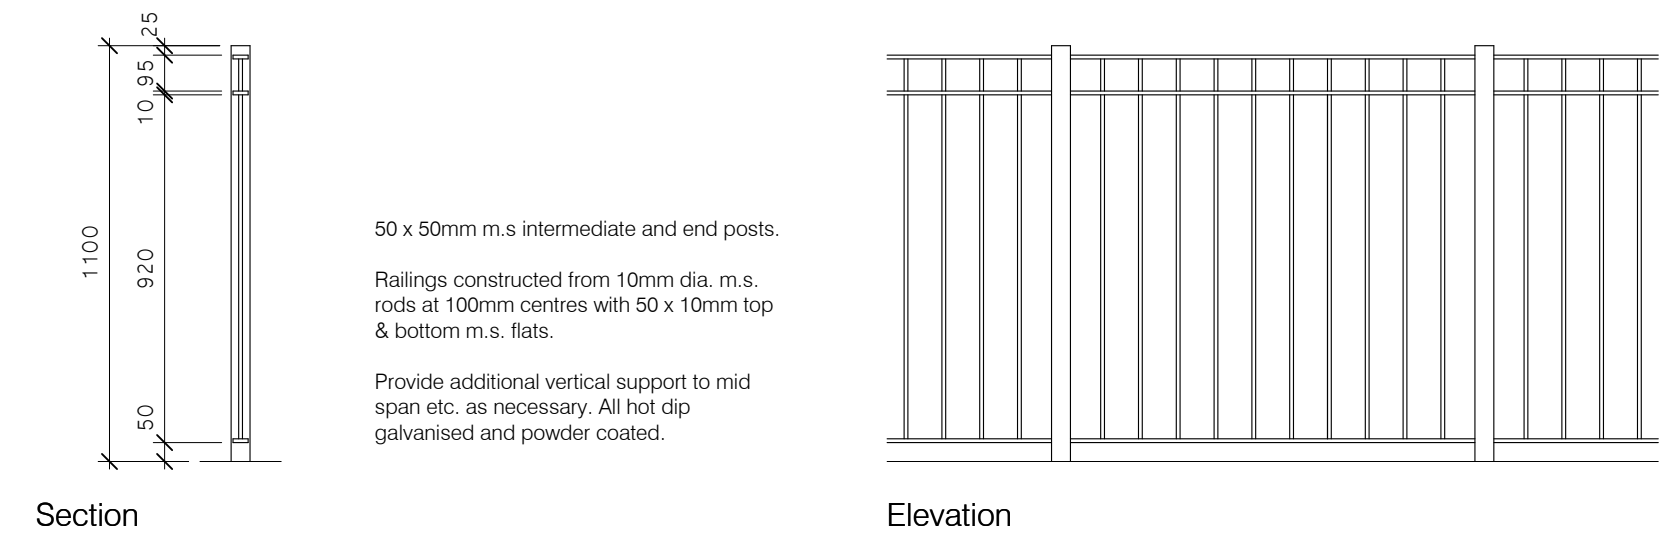

Section

Boundary Type 01


Min. 1100mm high galvanised powder coated steel railings

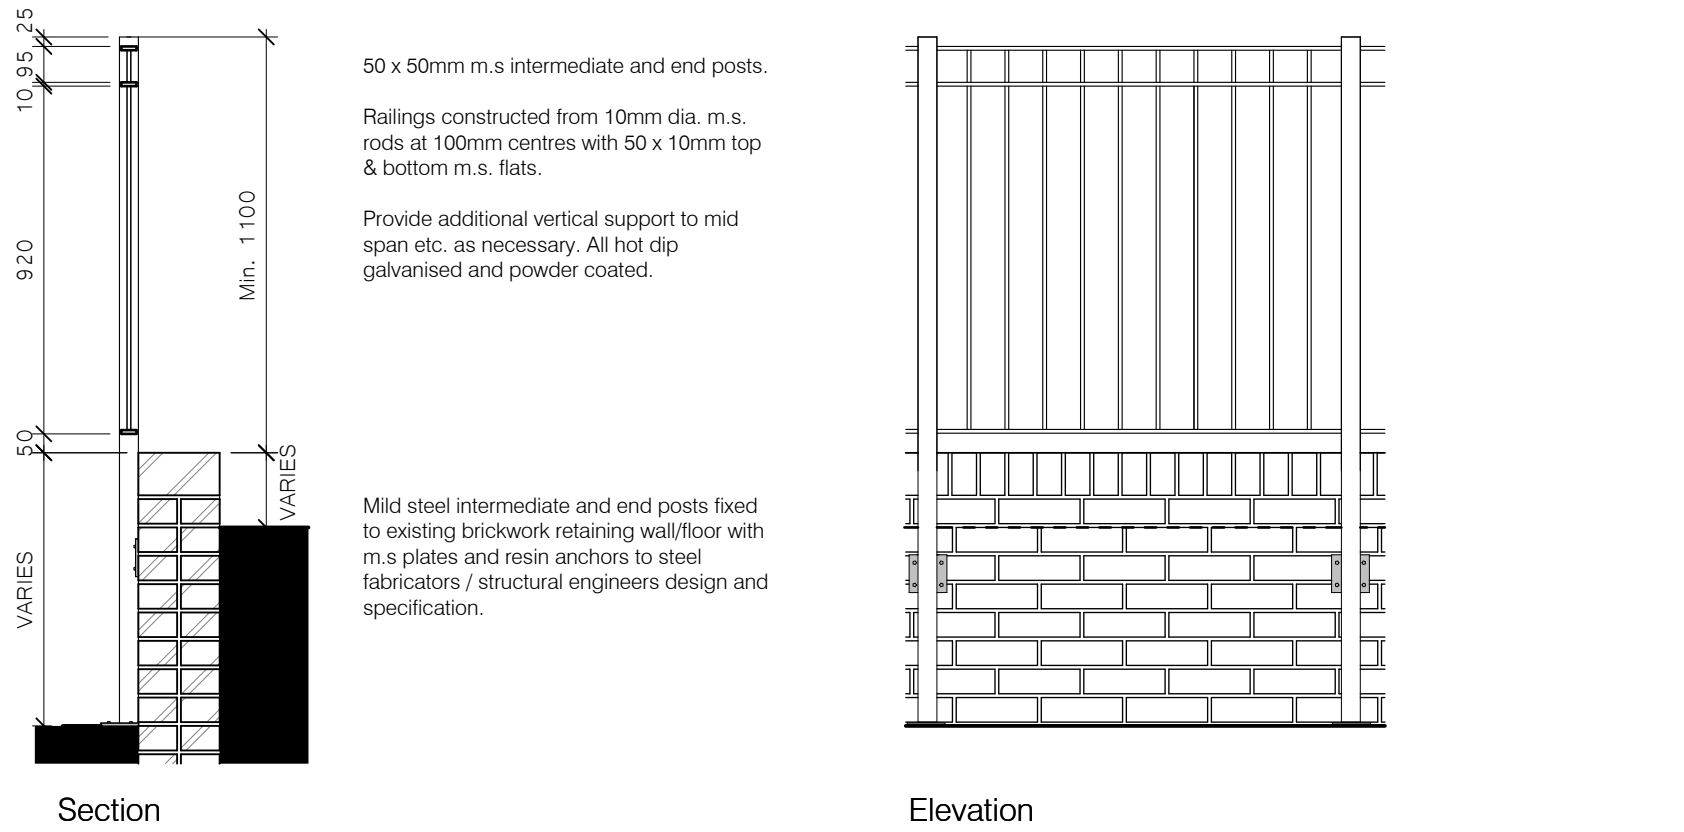

Section

Boundary Type 02


Existing retaining brickwork walls and Min. 1100mm high galvanised powder coated steel railing.

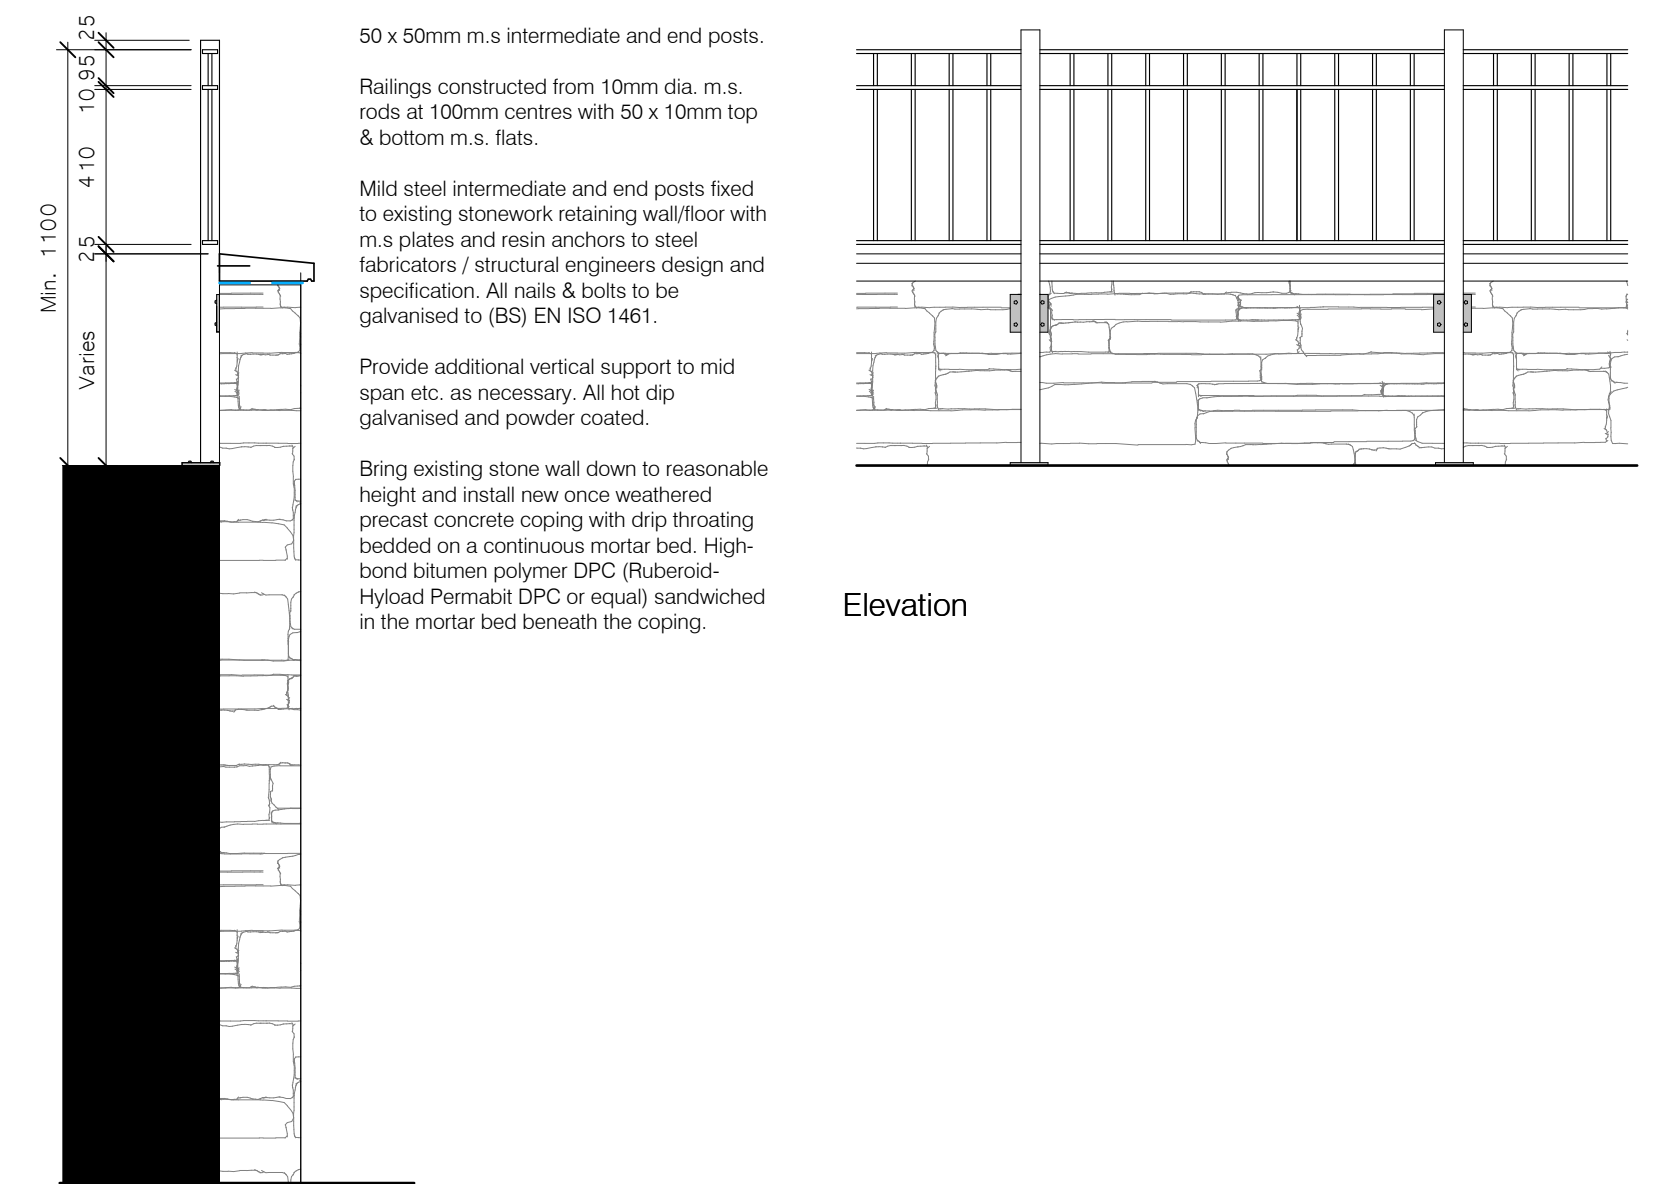

Section

Boundary Type 03

Min. 1100mm high galvanised powder coated steel railings ontop of existing stone wall.

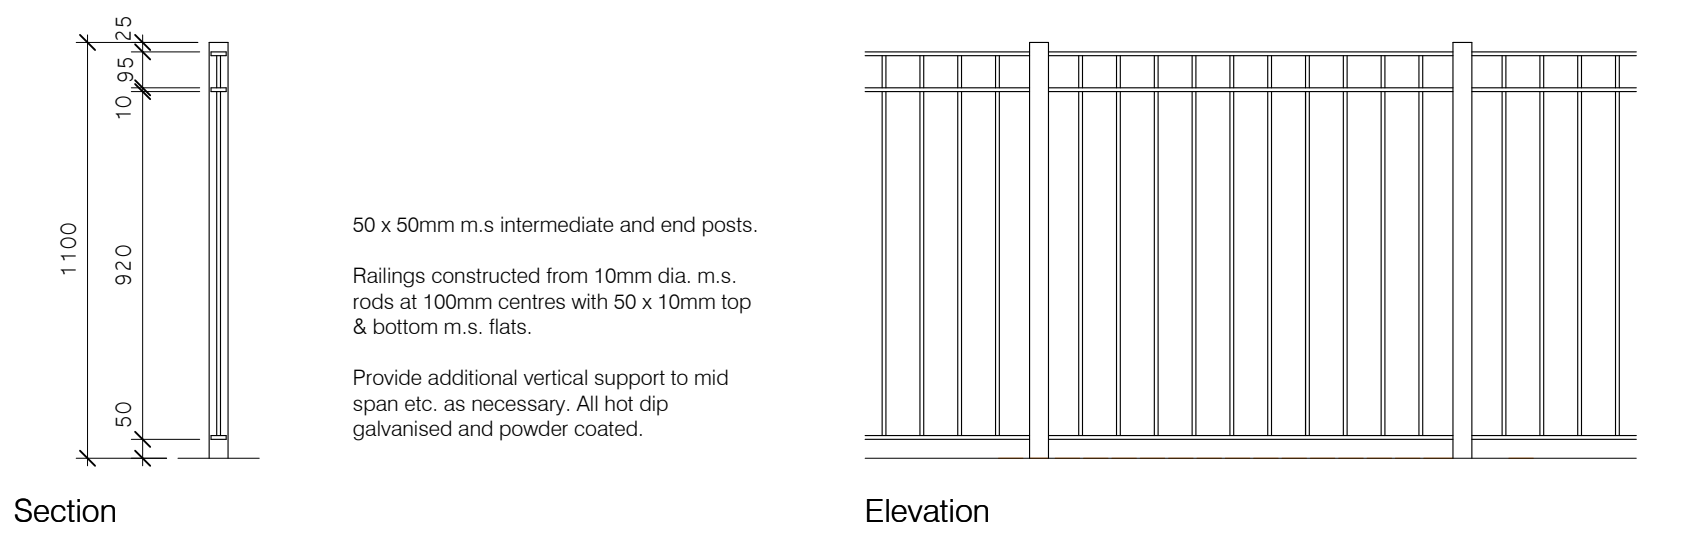

Section

Boundary Type 04

Min. 1100mm high galvanised powder coated steel railings

Boundary Type 08

New Wall Ontop of Existing Wall

Existing wall to be taken down to reasonable and stable height, then built-up to height of at least 2100mm to form part of bicycle enclosure.

Please Refer to Drawing: 4005-PEN-ZZ-ZZ-DR-A-3010-S4

Boundary Type 09


Existing Railings

Existing metal palisade railings retained and painted. (Colour TBC)

Boundary Type 10

New Railings to match existing


New metal palisade railings to match existing at front of site. (Colour TBC)

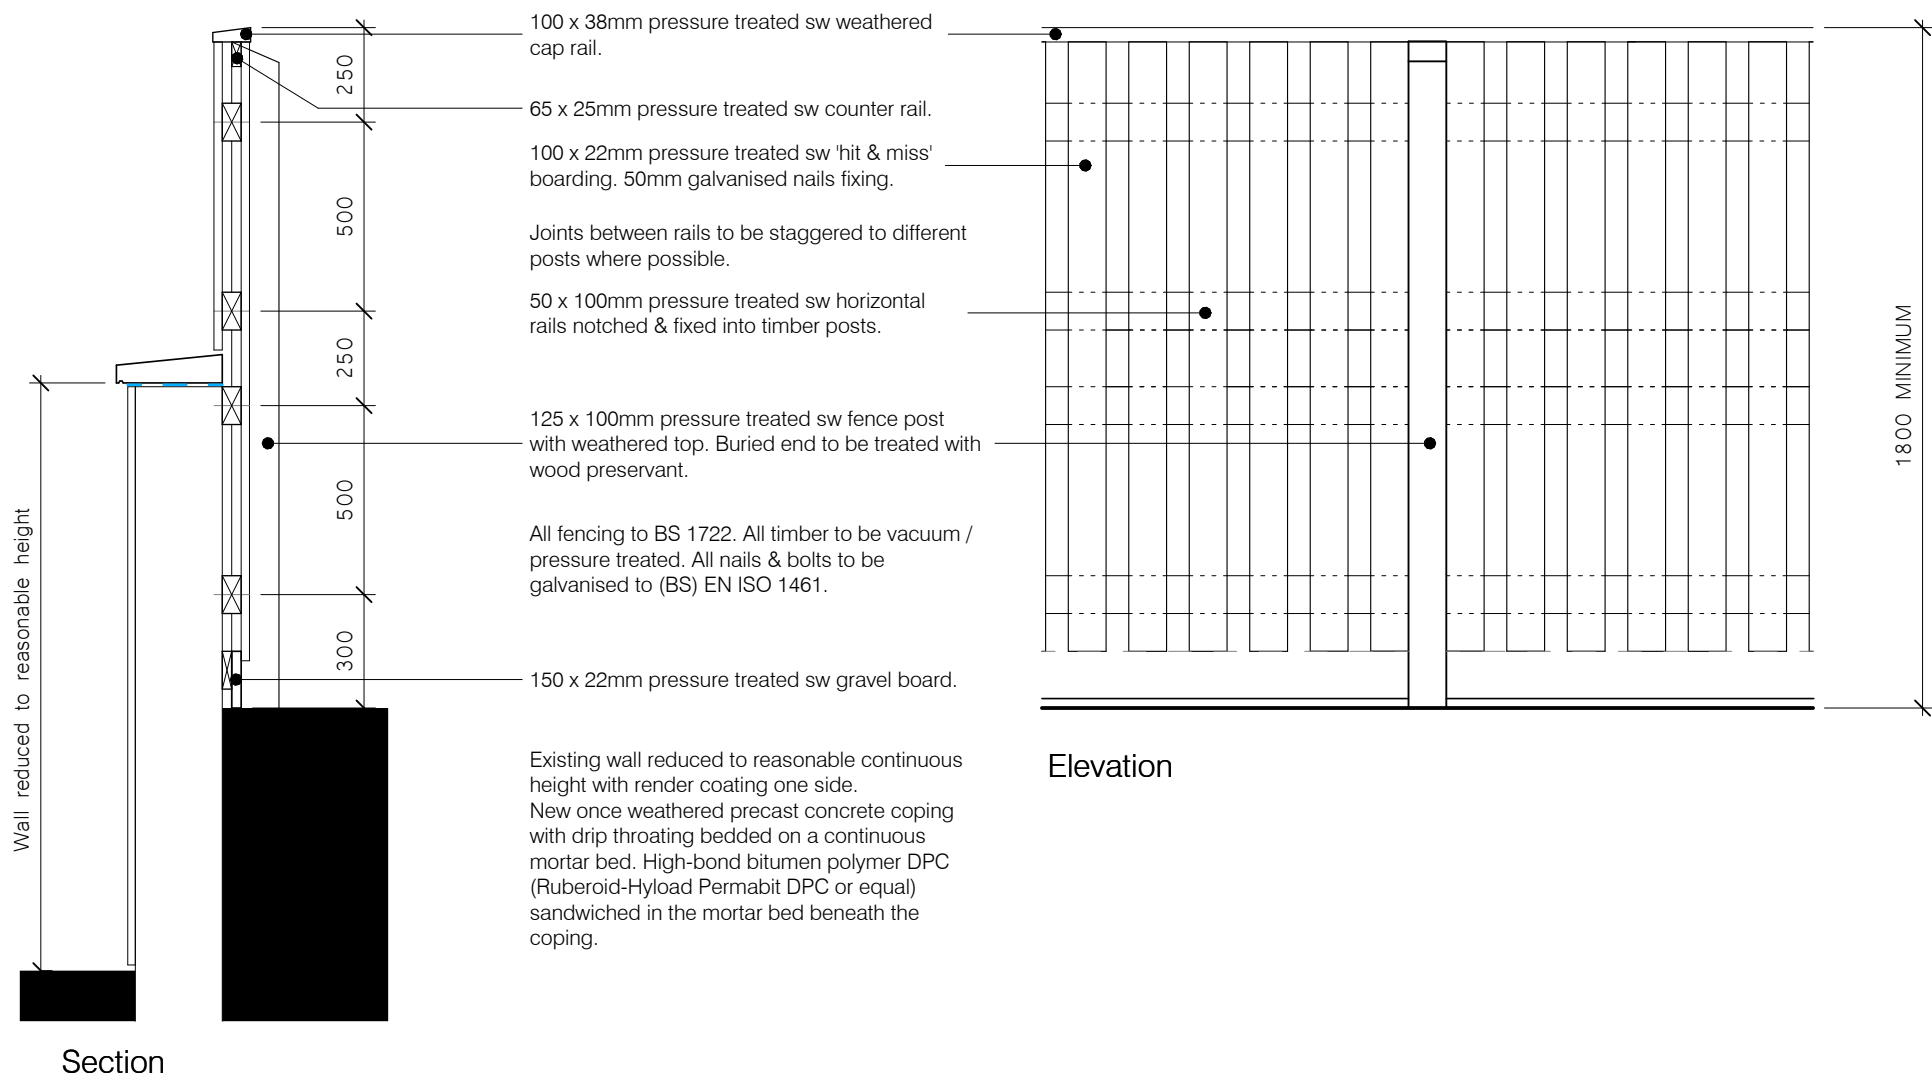

Section

Boundary Type 05


New Fence atop of existing wall 2100mm high.

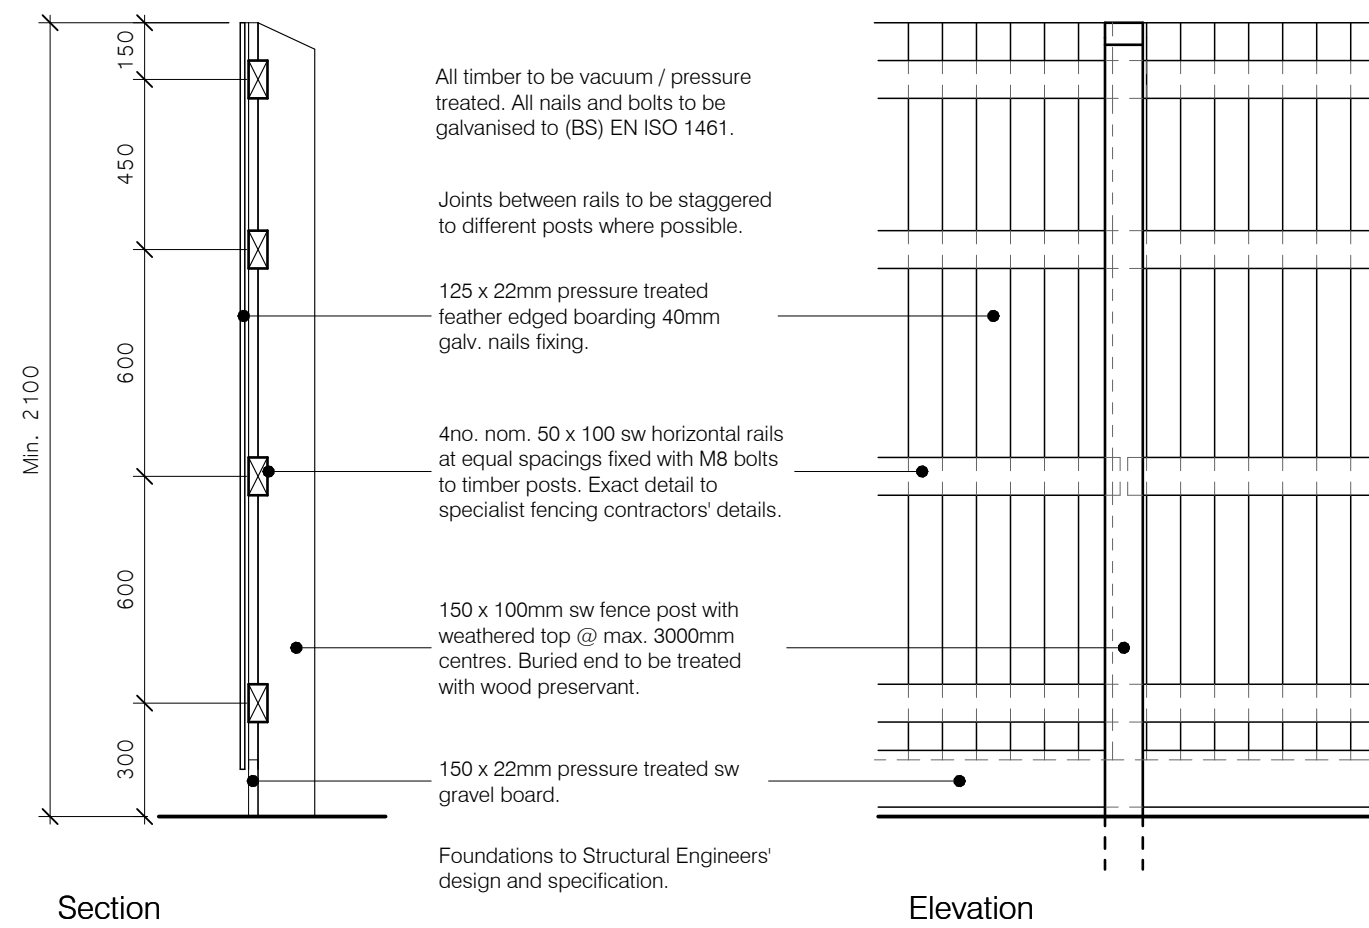

Section

Boundary Type 06

2100mm high close boarded timber fencing.

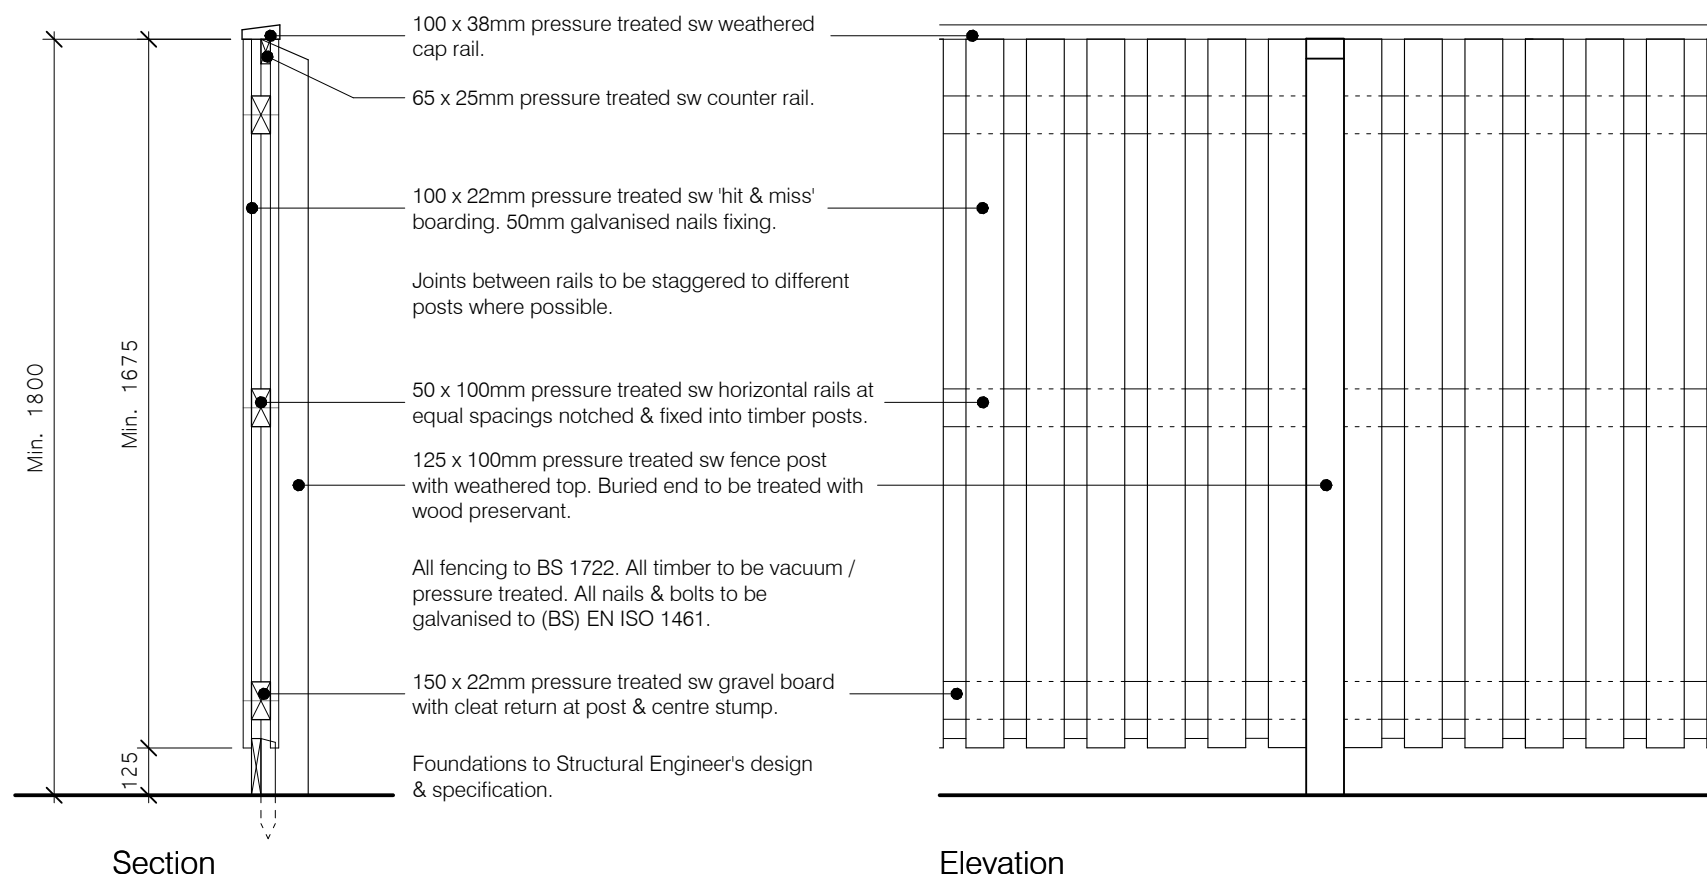

Section

Boundary Type 07

Min. 1800mm high hit and miss timber fencing

P2	Issued for Approval.	HG	LR	05.12.22
P1	Issued for Approval.	HG	LR	15.11.22
Rev.	Description	Drawn	Check	Date

FOR APPROVAL

pentan
architects

22 Cathedral Road
Cardiff CF11 9LJ
T: 029 2030 9010
info@pentan.co.uk

Project
Llysaen

Client
Merthyr HA

Drawing Title
Boundary Treatments

Job no.	Org.	Zone	Level	Type	Role	Description	Status	Rev.
4004	- PEN -	ZZ -	ZZ -	DR -	A -	3011	S4	P2

Scale
1 : 20 @ A1

Date
Nov 22

NOTES: Do not scale. All dimensions are in millimetres unless stated otherwise