


SITE LOCATION PLAN

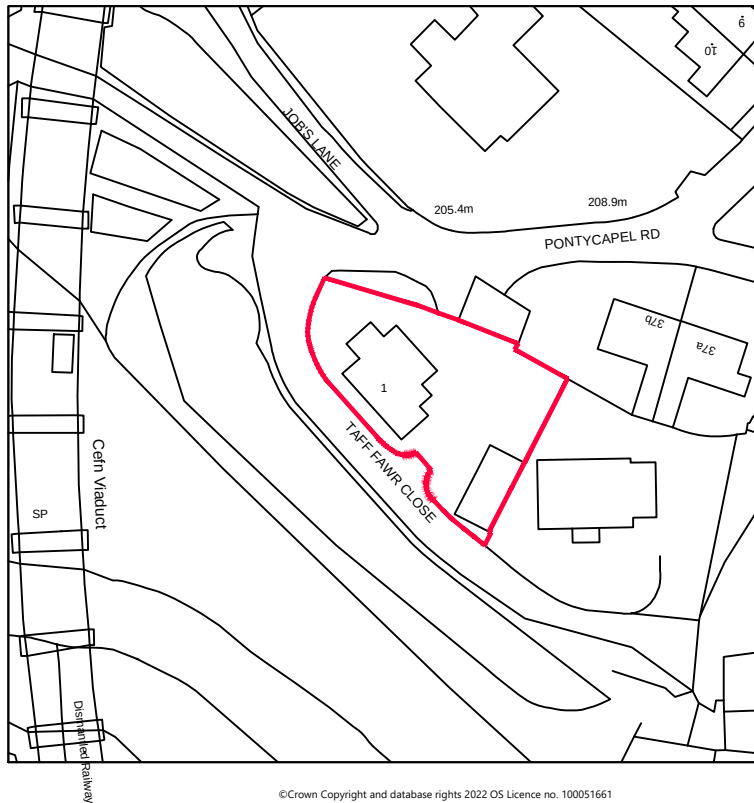

Revision		CLIENT: Allan Humphreys
		PROJECT TITLE: Proposed Balcony 1 Taff Fawr Close, Cefn Coed, CF48 2RF
		DRAWING TITLE: Site Location Plan
		SCALE: 1:1000 @ A4 DATE: May 2022
		0522.P.01

**Note: All dimensions to be checked on site
and not to be scaled from drawing.**