




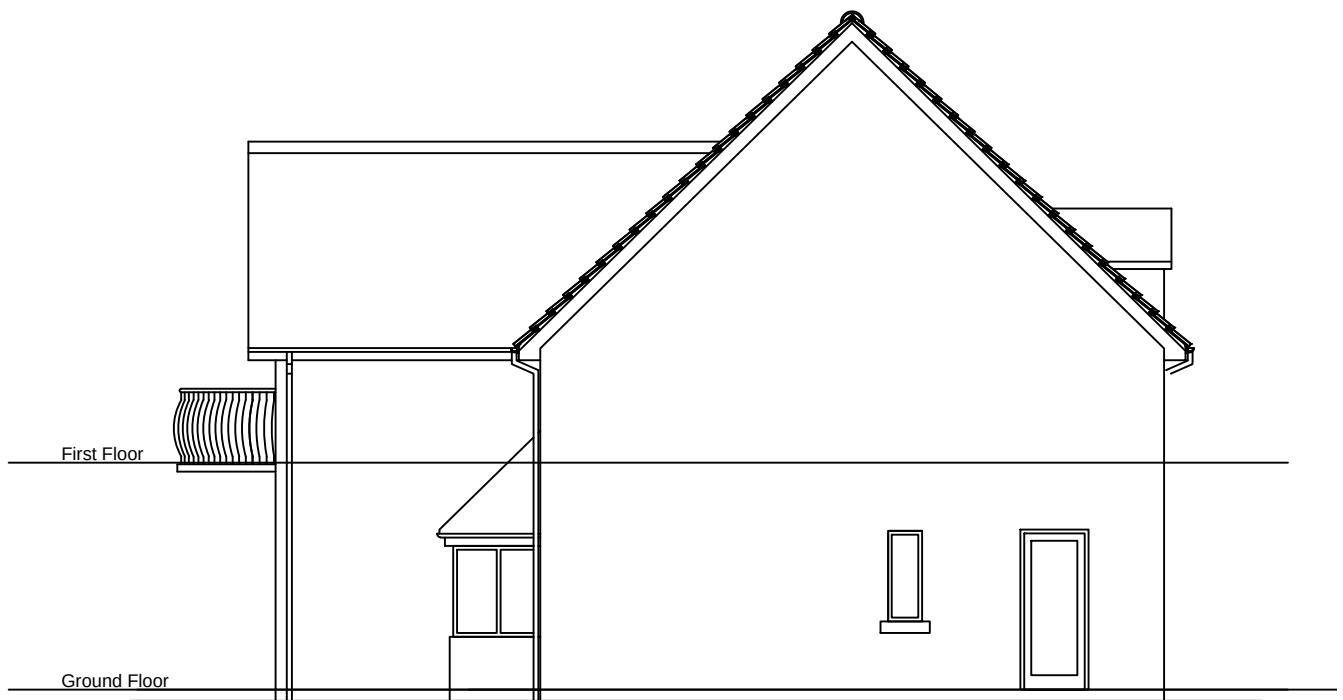

Proposed NE Elevation

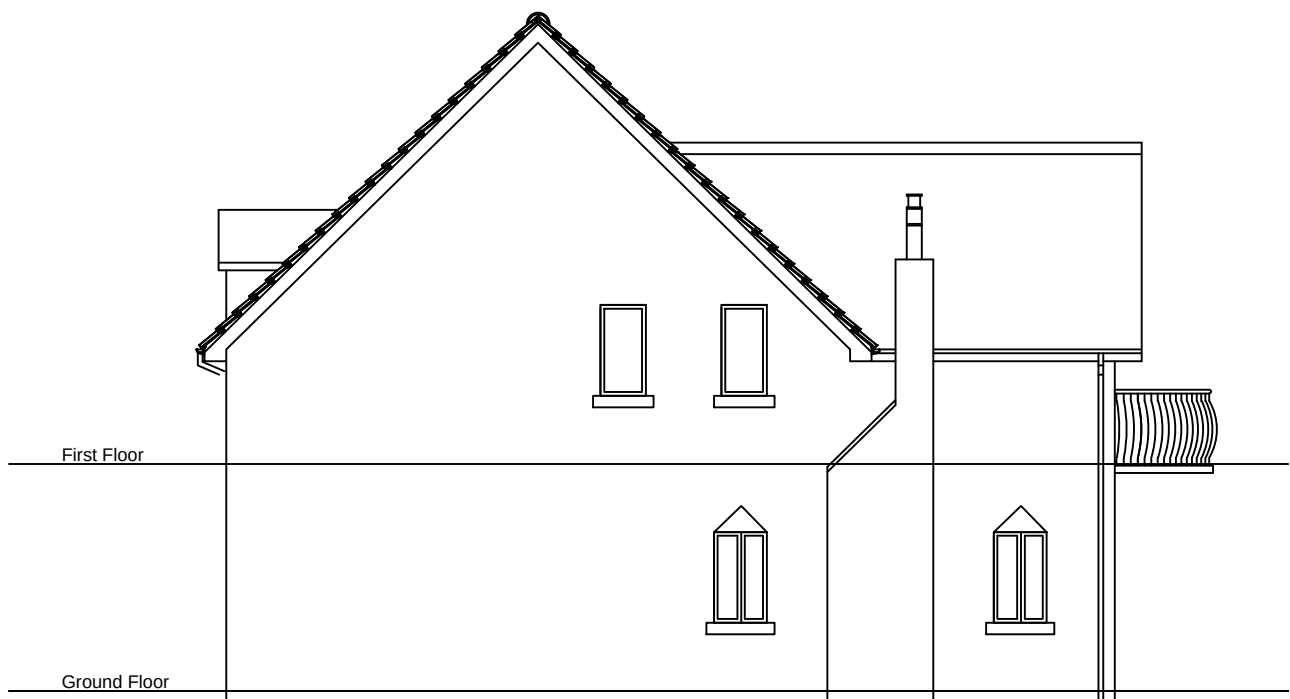

Proposed SW Elevation

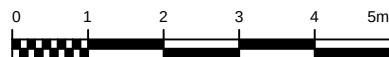

Revision	Date	CLIENT: Allan Humphreys
		PROJECT TITLE: Proposed Balcony 1 Taff Fawr Close, Cefn Coed, CF48 2RF
		DRAWING TITLE: Proposed NE & SW Elevations
		SCALE: 1:100 @ A4 DATE: May 2022
Note: All dimensions to be checked on site and not to be scaled from drawing.		0522.P.08