

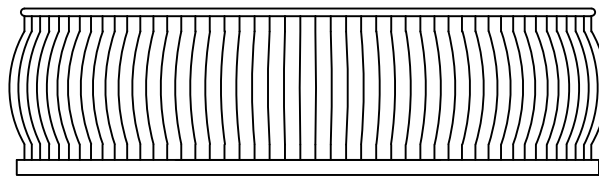


floor to be made good and taken up to threshold with slate support below forming cavity closer

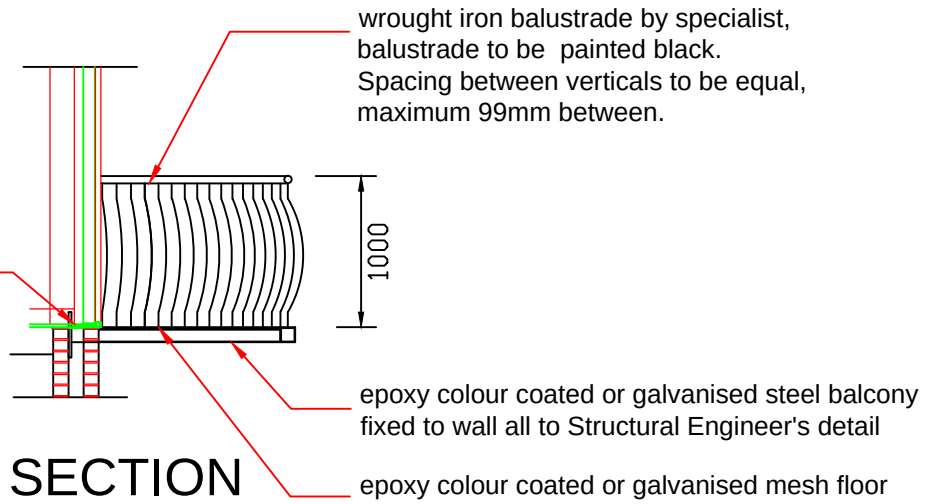

ELEVATION

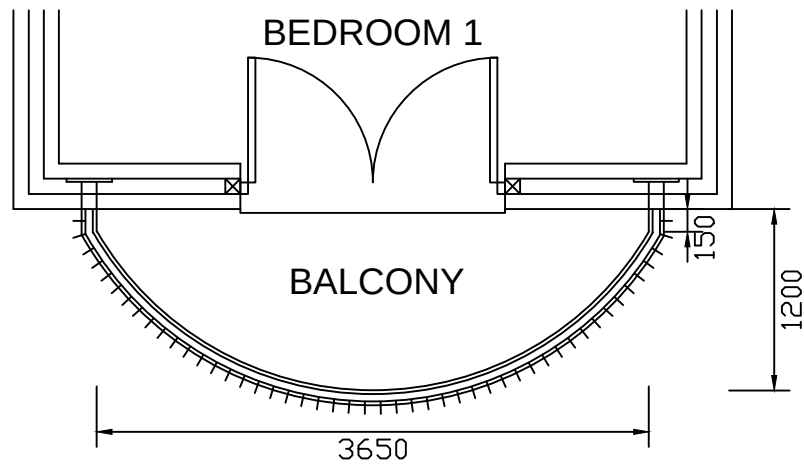

PLAN



Revision	Date	CLIENT: Allan Humphreys PROJECT TITLE: Proposed Balcony I Taff Fawr Close, Cefn Coed, CF48 2RF DRAWING TITLE: Proposed Balcony Detail SCALE: 1:50 @ A4 DATE: May 2022 0522.P.09
Note: All dimensions to be checked on site and not to be scaled from drawing.		