

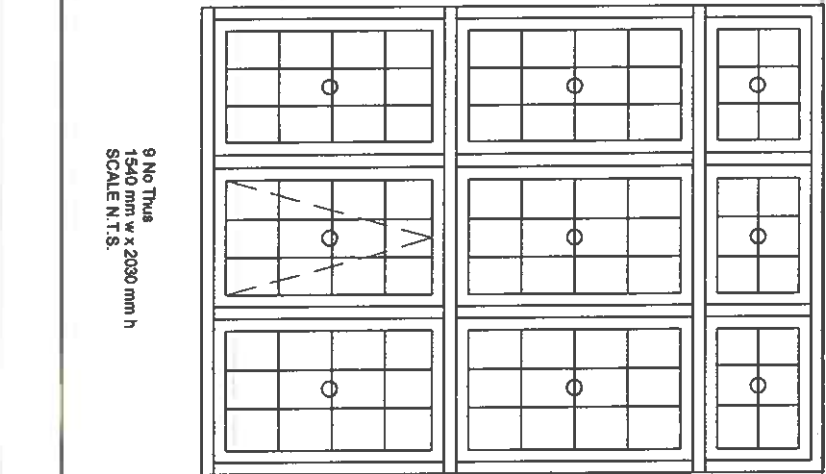


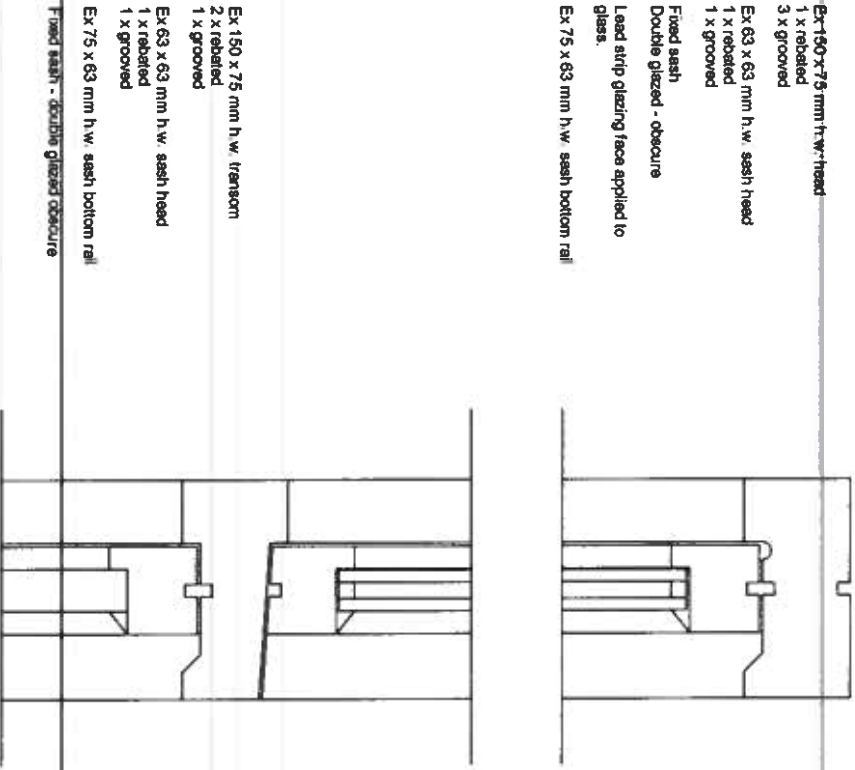


9 No Thus
1540 mm w x 2030 mm h
SCALE N.T.S.

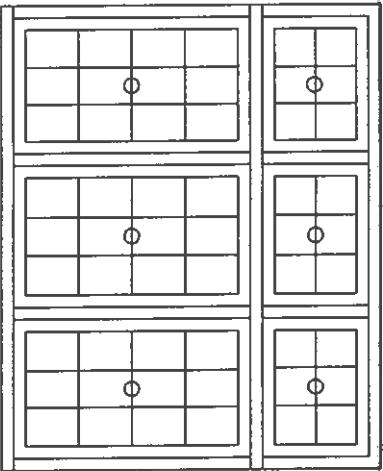

○ Denotes fixed glazing


△ Denotes opening casement

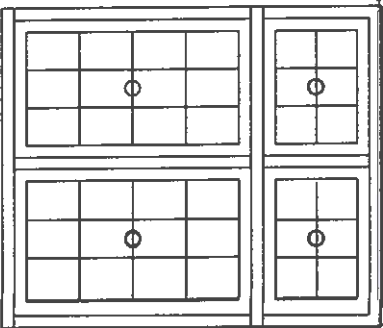

1 No Thus
1540 mm w x 1250 mm h
SCALE N.T.S.

1 No Thus
1038 mm w x 1250 mm h
SCALE N.T.S.

Ex 150 x 75 mm h.w. transom
2 x rebated
1 x grooved
Ex 63 x 63 mm h.w. sash head
1 x rebated
1 x grooved
Ex 75 x 63 mm h.w. sash bottom rail
Fixed sash - double glazed obscure





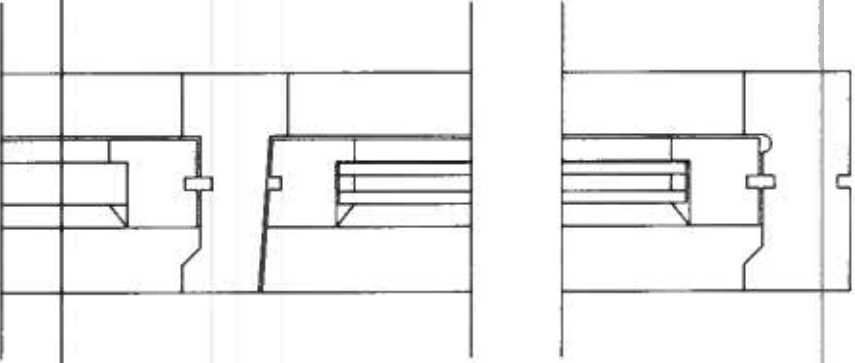


Ex 150 x 75 mm h.w. transom
2 x rebated
1 x grooved
Ex 63 x 63 mm h.w. sash head
1 x rebated
1 x grooved
Ex 75 x 63 mm h.w. sash bottom rail
Fixed LH & RH sash
Top hung centre sash
Double glazed obscure

Ex 150 x 75 mm h.w. jamb
1 x rebated
2 x grooved
Ex 63 x 63 mm h.w. sash stile
1 x rebated
1 x grooved
Fixed sash
HORIZONTAL SECTION
SCALE 1:5 mm

Ex 150 x 75 mm h.w. mullion
1 x rebated
1 x grooved
Ex 63 x 63 mm h.w. sash stile
1 x rebated
1 x grooved
Top hung sash - bottom window
Fixed sash in middle & upper
windows

Ex 150 x 75 mm h.w. jamb
1 x rebated
2 x grooved
Ex 63 x 63 mm h.w. sash stile
1 x rebated
1 x grooved
Fixed sash

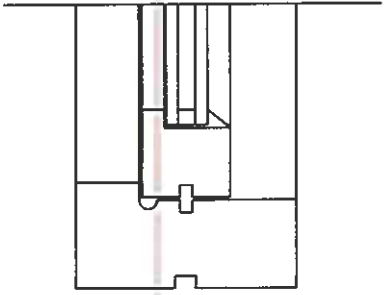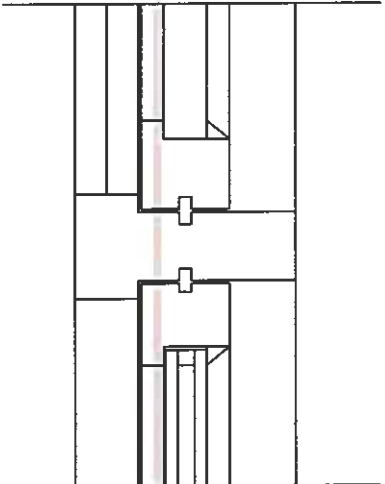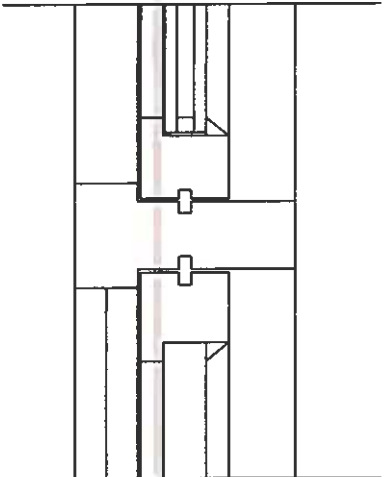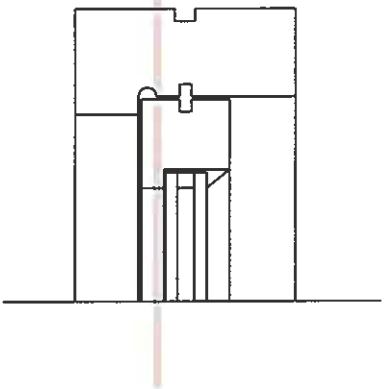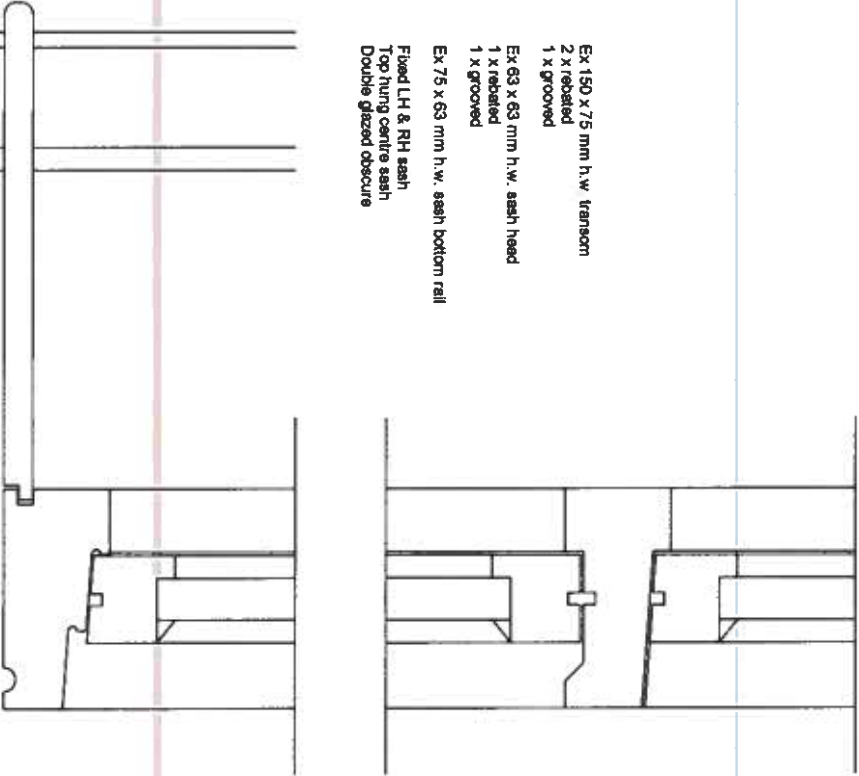

150 x 75 mm h.w. sill
2 x rebated
3 x grooved
VERTICAL SECTION
SCALE 1:5 mm

Revision A : Window lead added. S.W. sill added.
Glazing symbols explained.
Revision B : No of large windows amended from 8 to 9.

Philip Griffiths - Architect
3, St Johns Close, Cefn Coed,
Merthyr Tydfil, CF48 2PE.
Tel: 01685 370812
Email: Philip@philipgriffiths.co.uk

Client: High Street Baptist Chapel,
High Street, Merthyr Tydfil, CF47 8DN
Tel No. 07949 594850 or
Tel No. 07949 734556

Proposed Refurbishment of Chapel Hall @
High Street, Baptist Chapel, High Street,
Merthyr Tydfil, CF47 8DN

HALL WINDOWS : PROPOSED.

Date: March, 2021
Drawn by: PG.
Scale: 1:5 mm
Scale: N.T.S.
Dwg. No. 14B

