




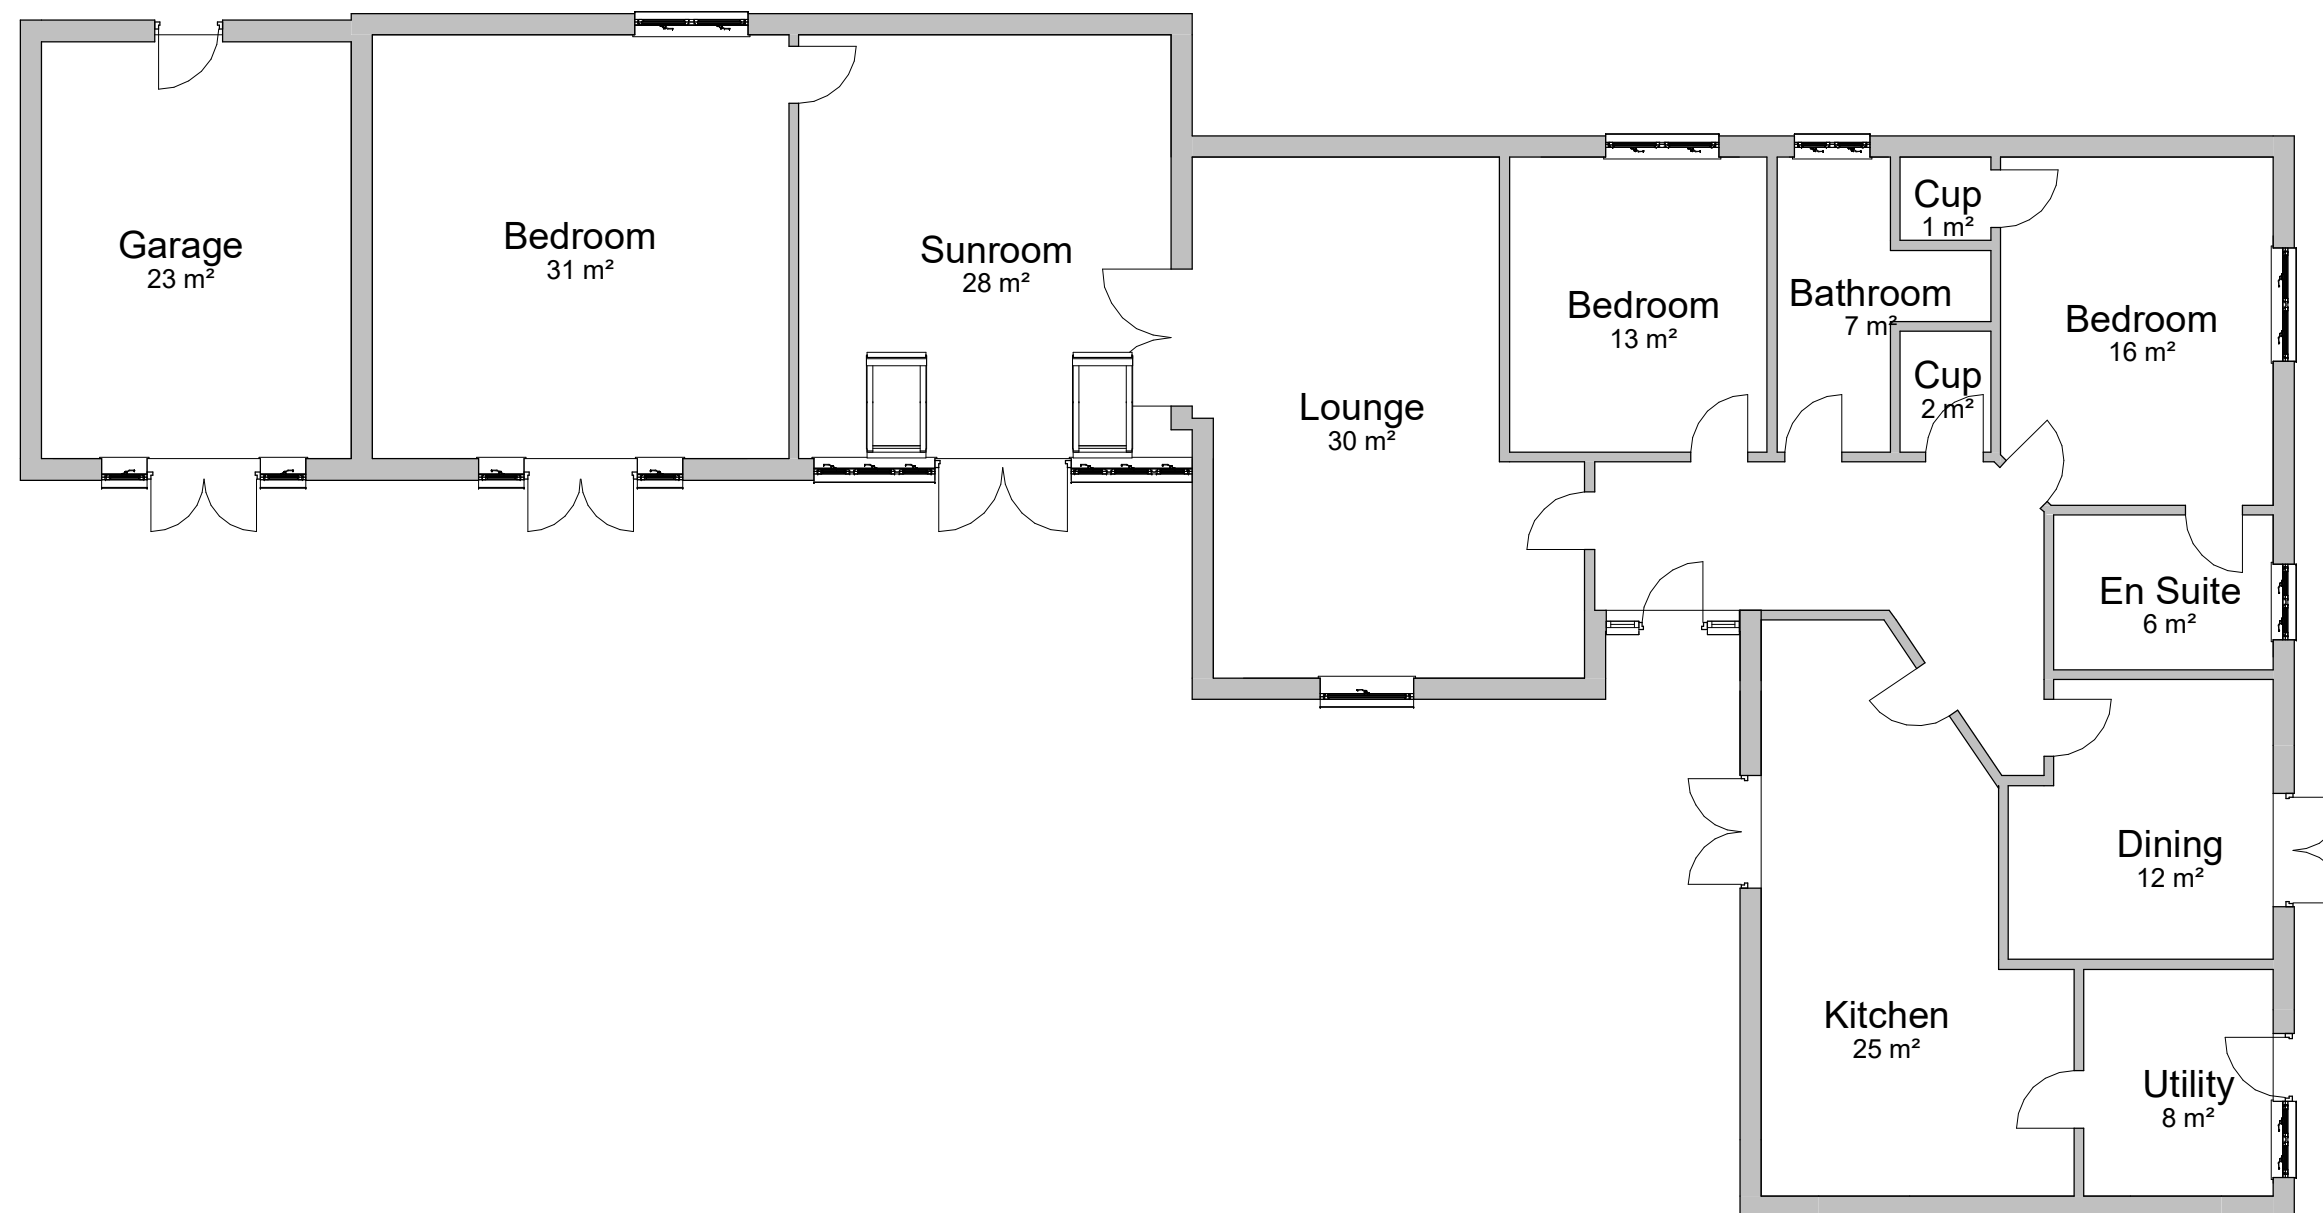


1 Existing Ground Floor
1 : 100

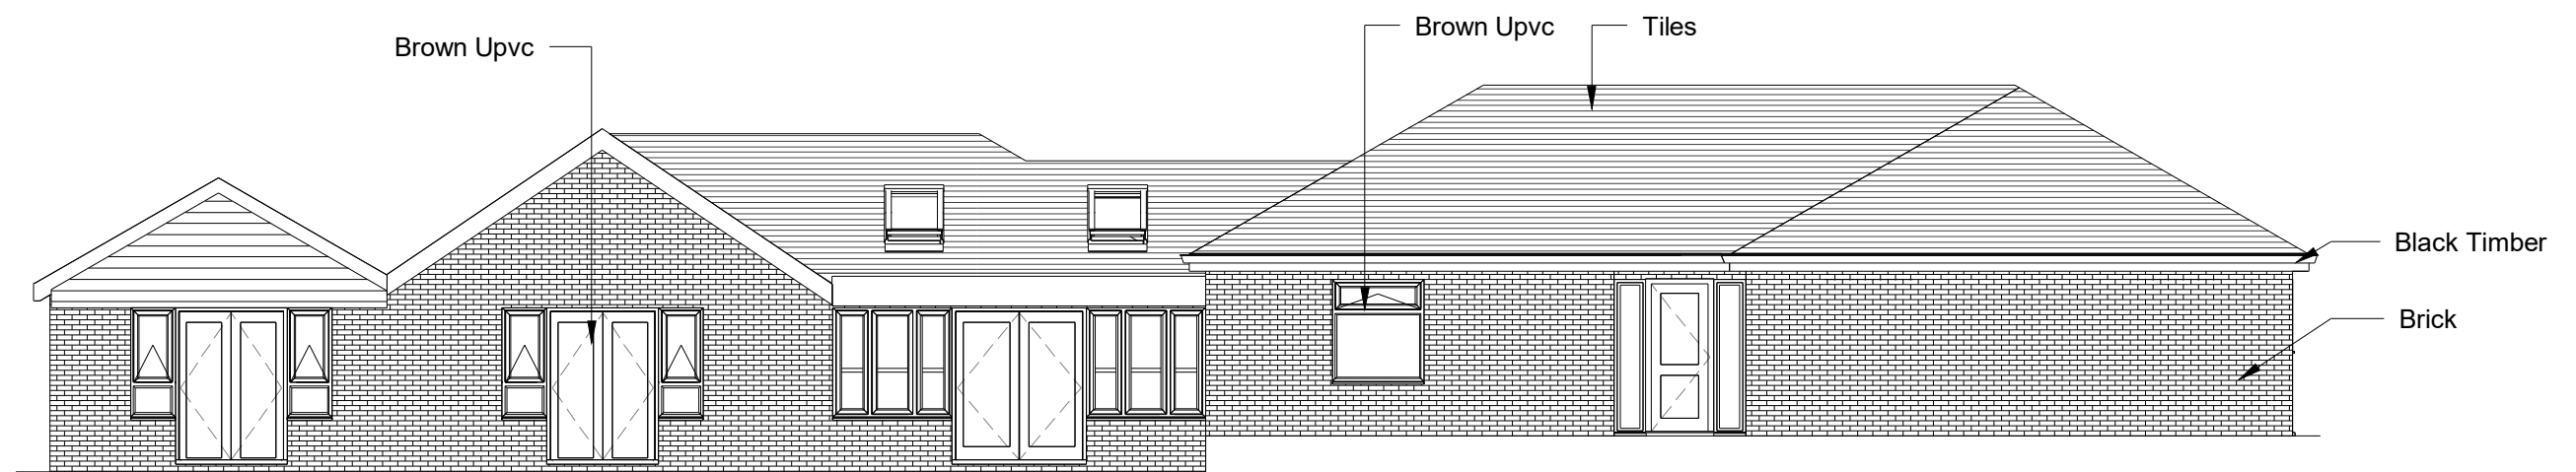

1 Existing Front Elevation
1 : 100

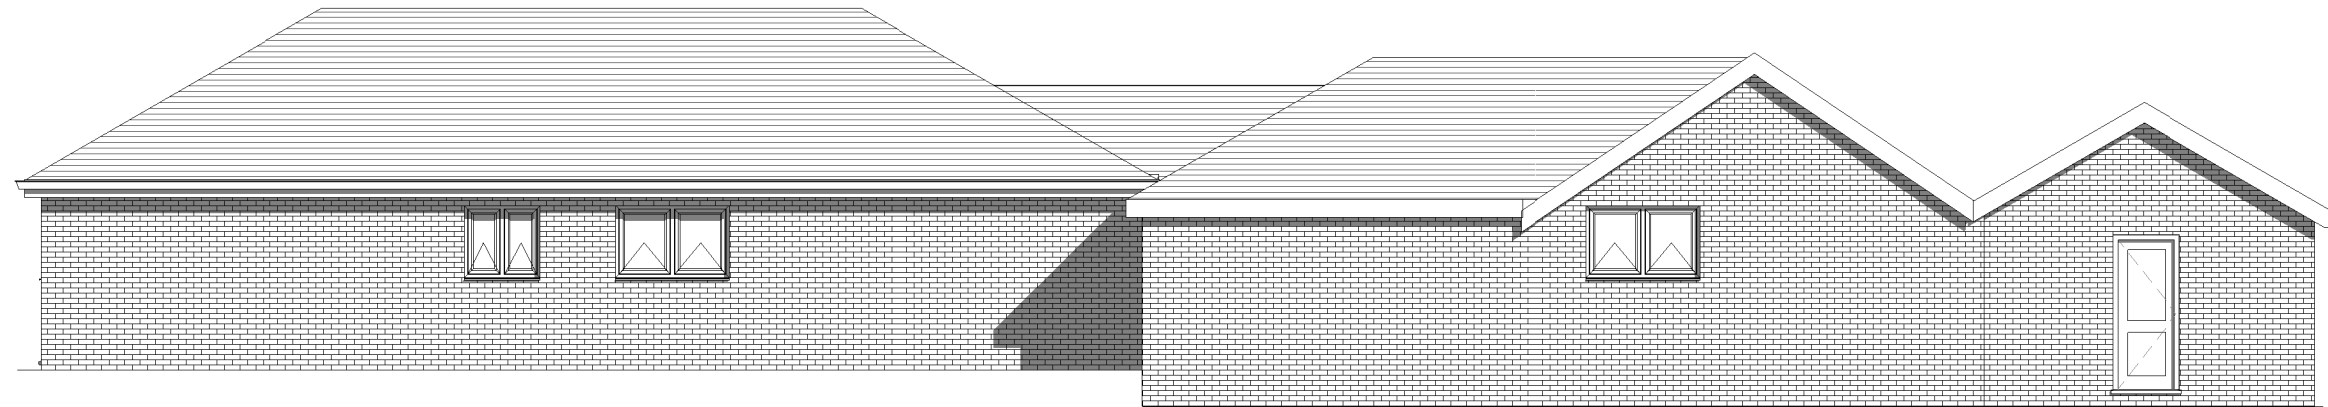


2 Existing Rear Elevation
1 : 100

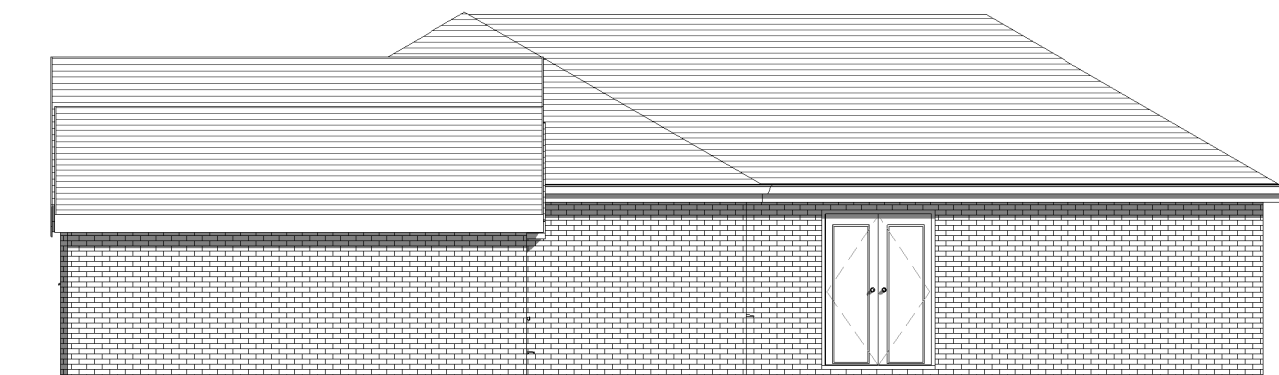


3 Existing Side 1 Elevation
1 : 100




4 Existing Side 2 Elevation
1 : 100

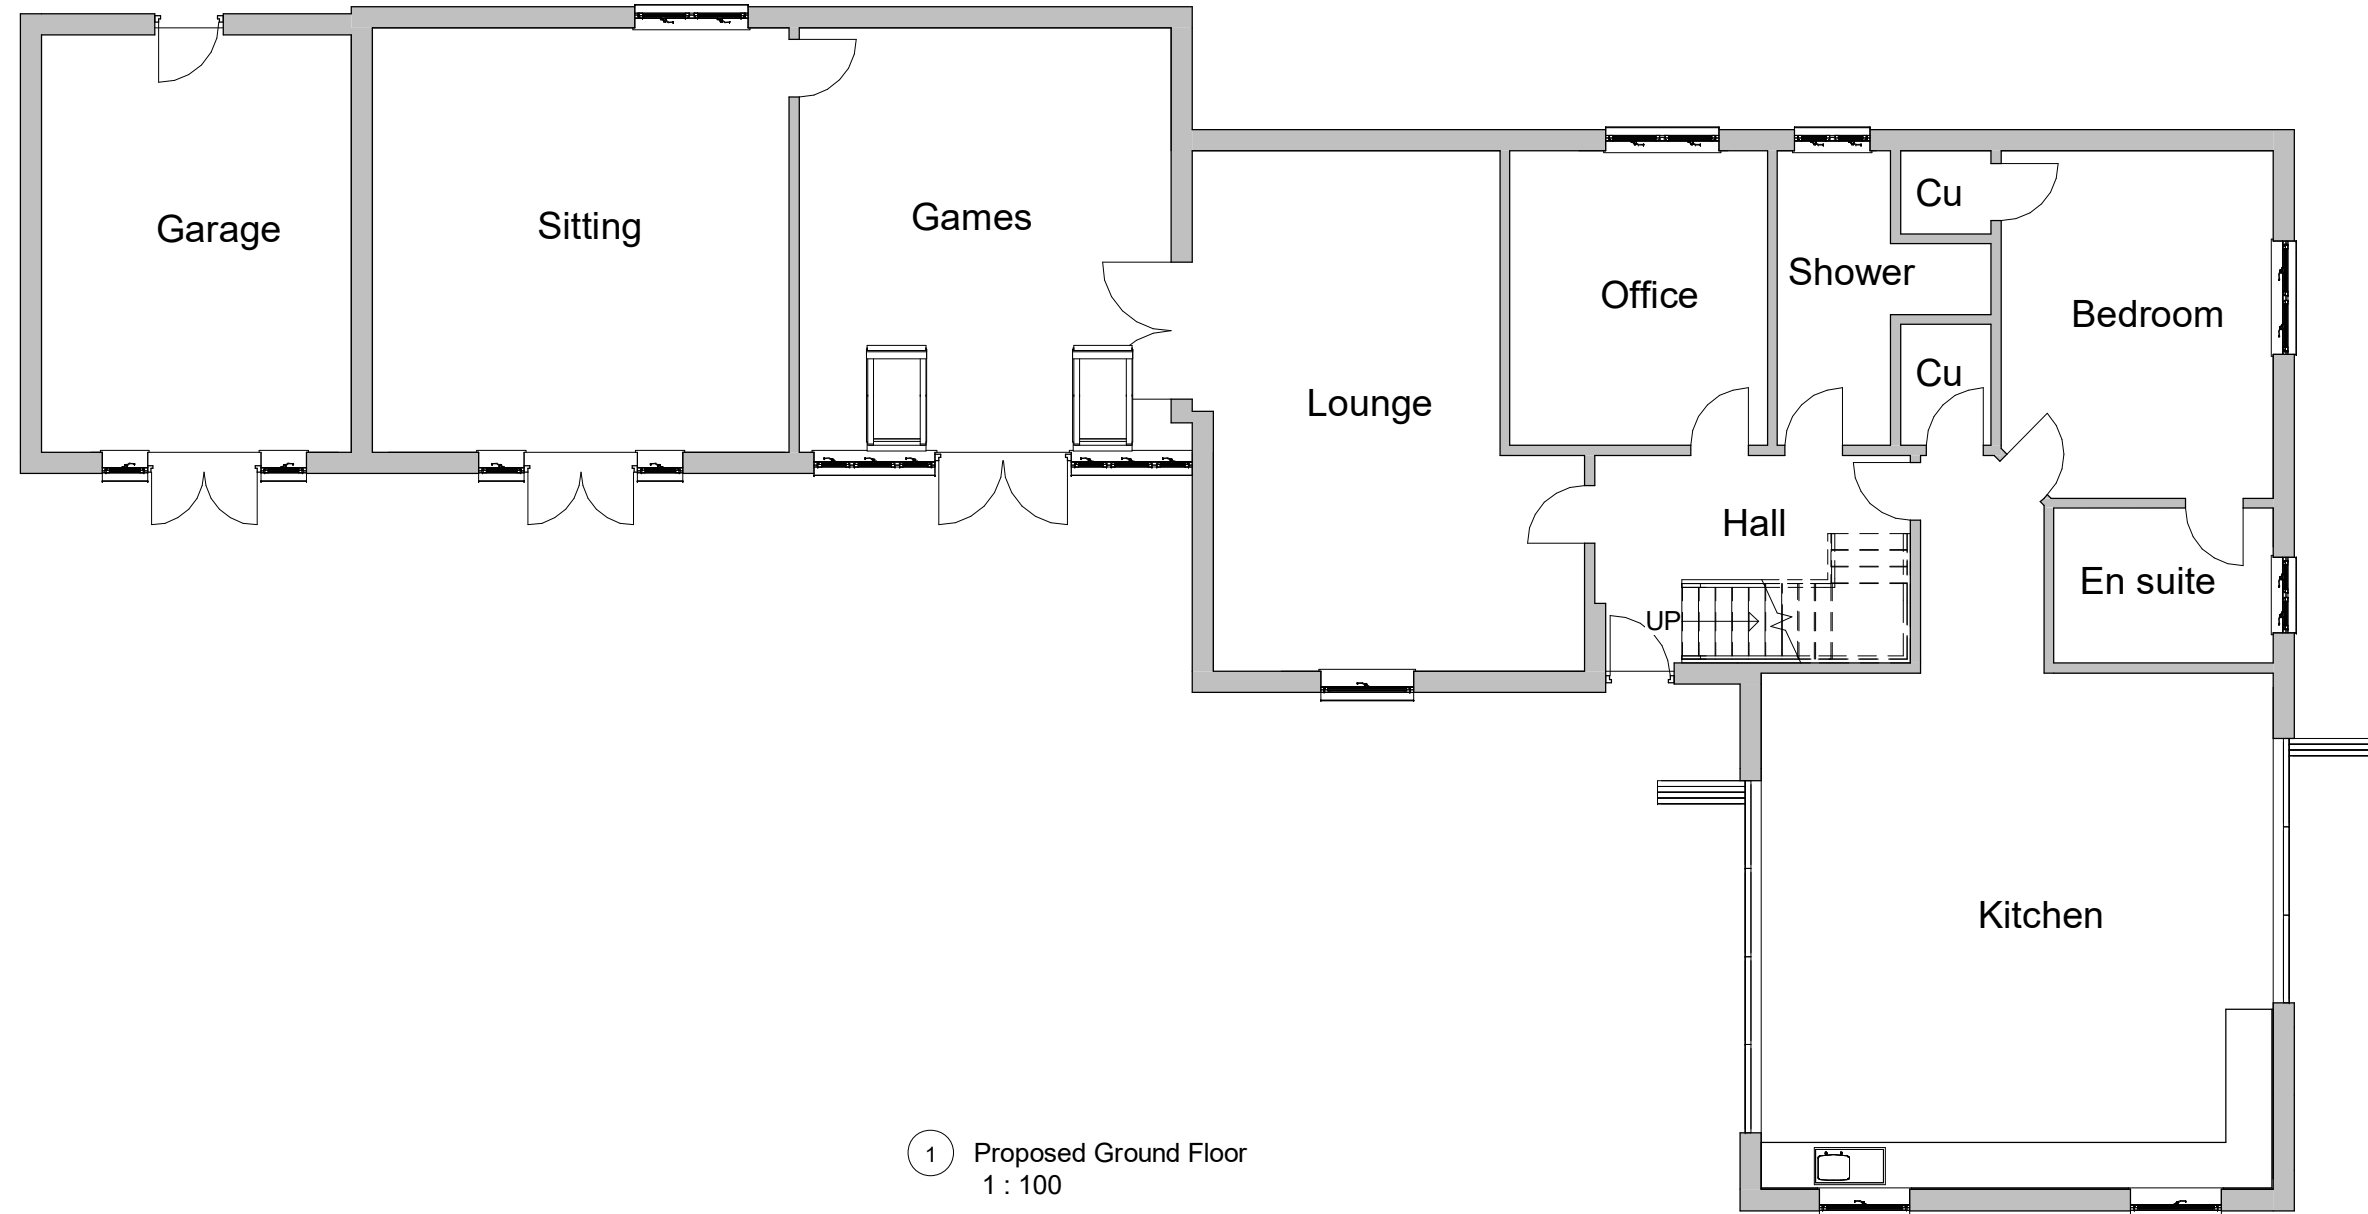


1 Proposed Ground Floor
1 : 100

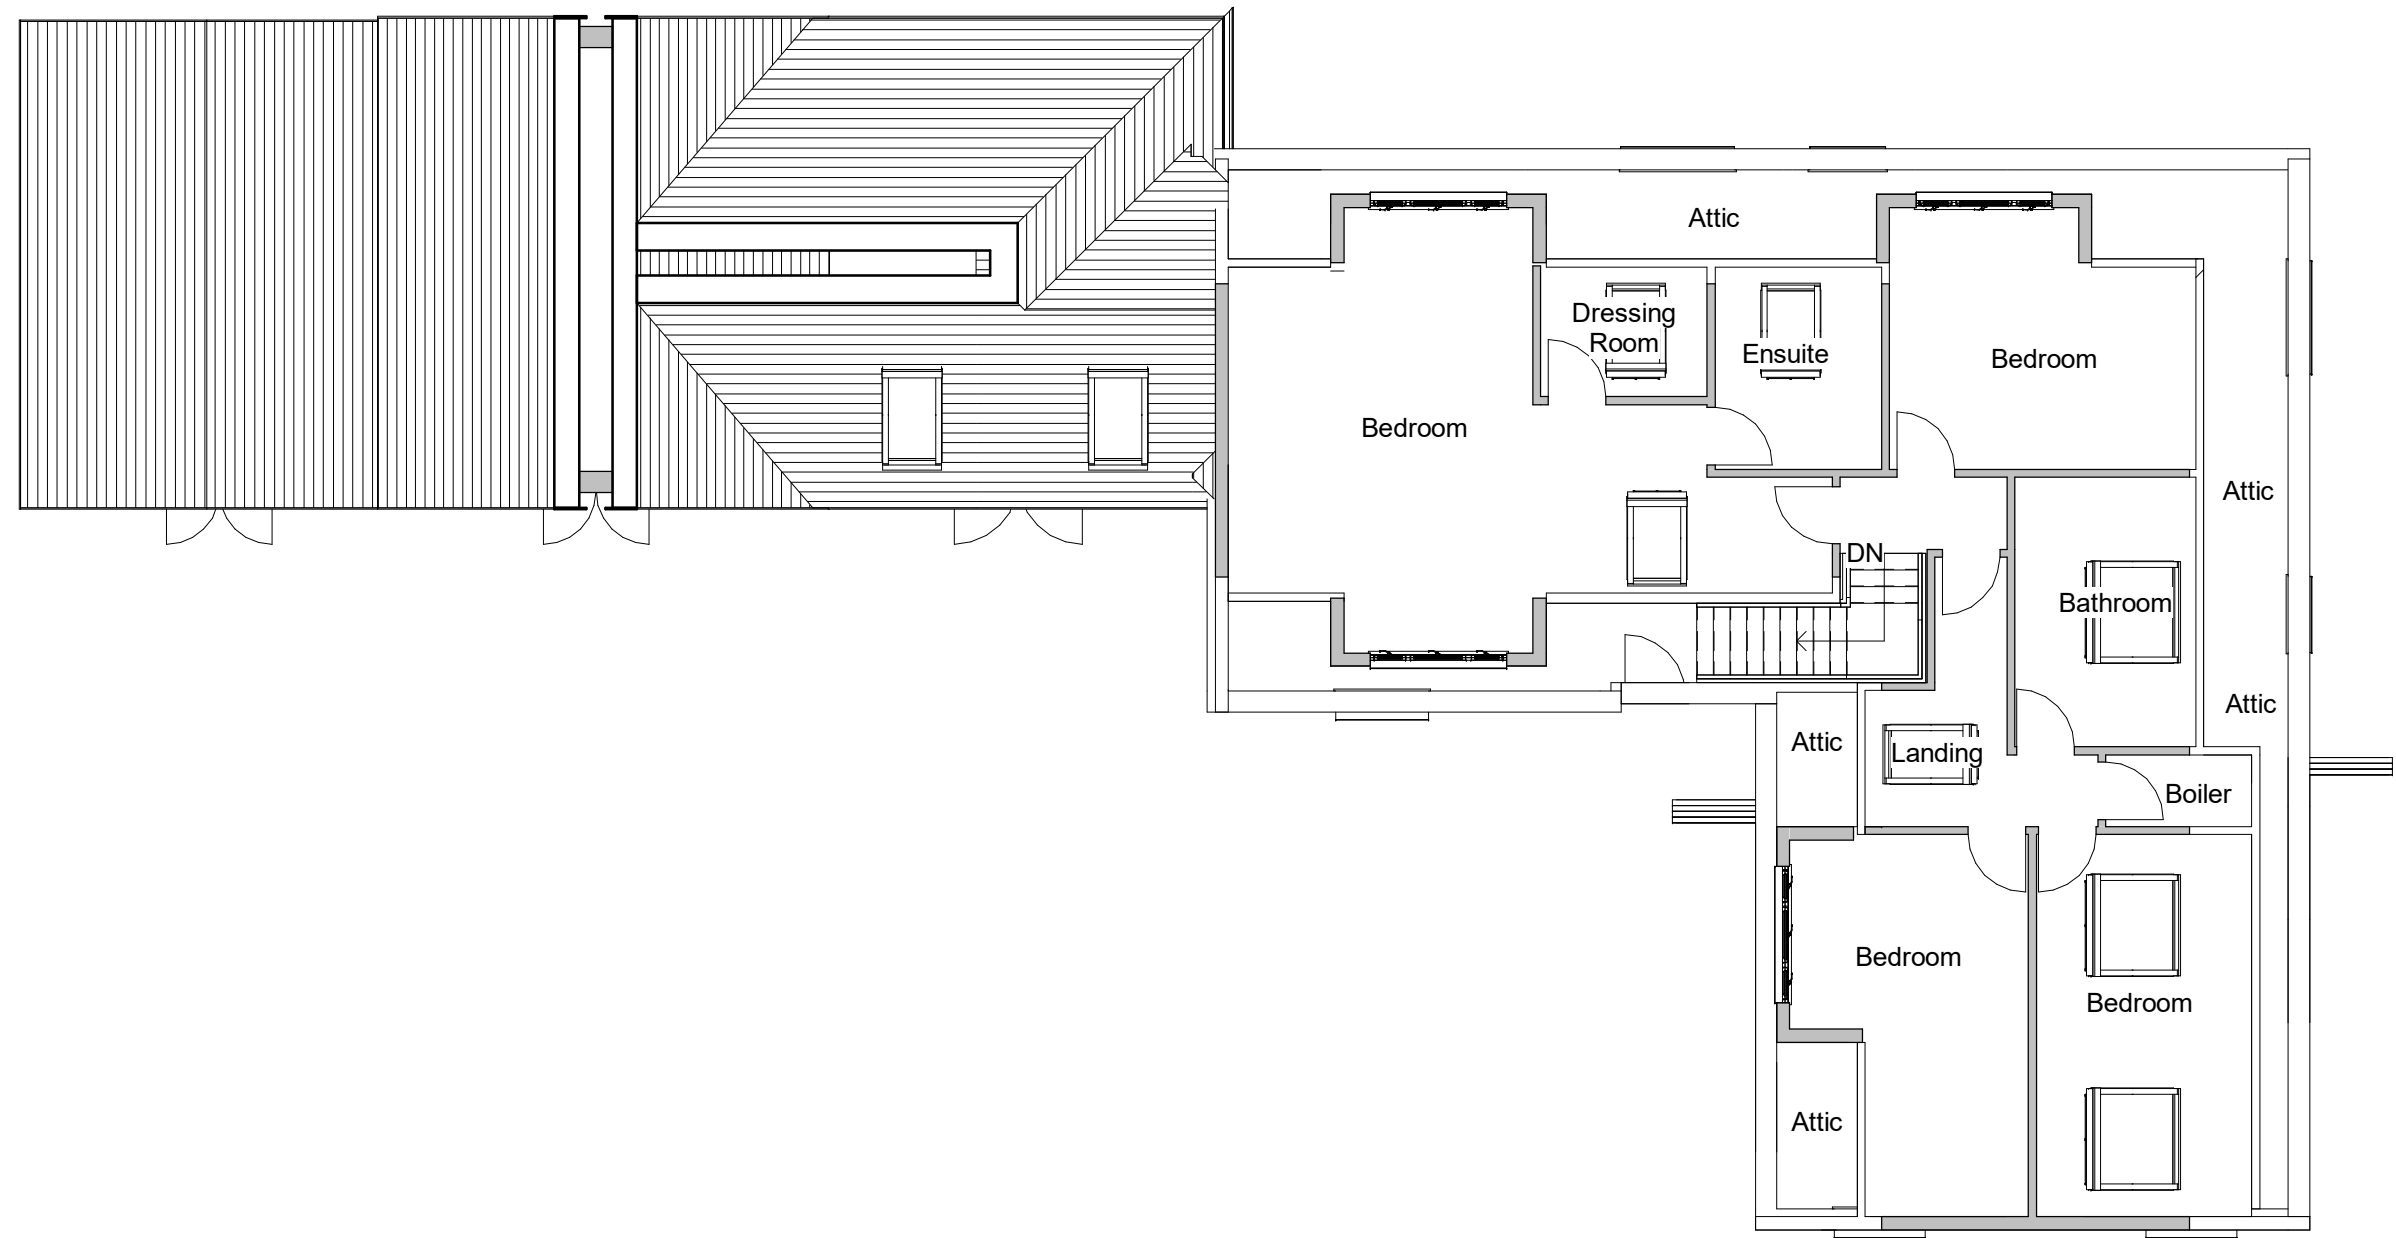

1 Proposed First Floor
1 : 100

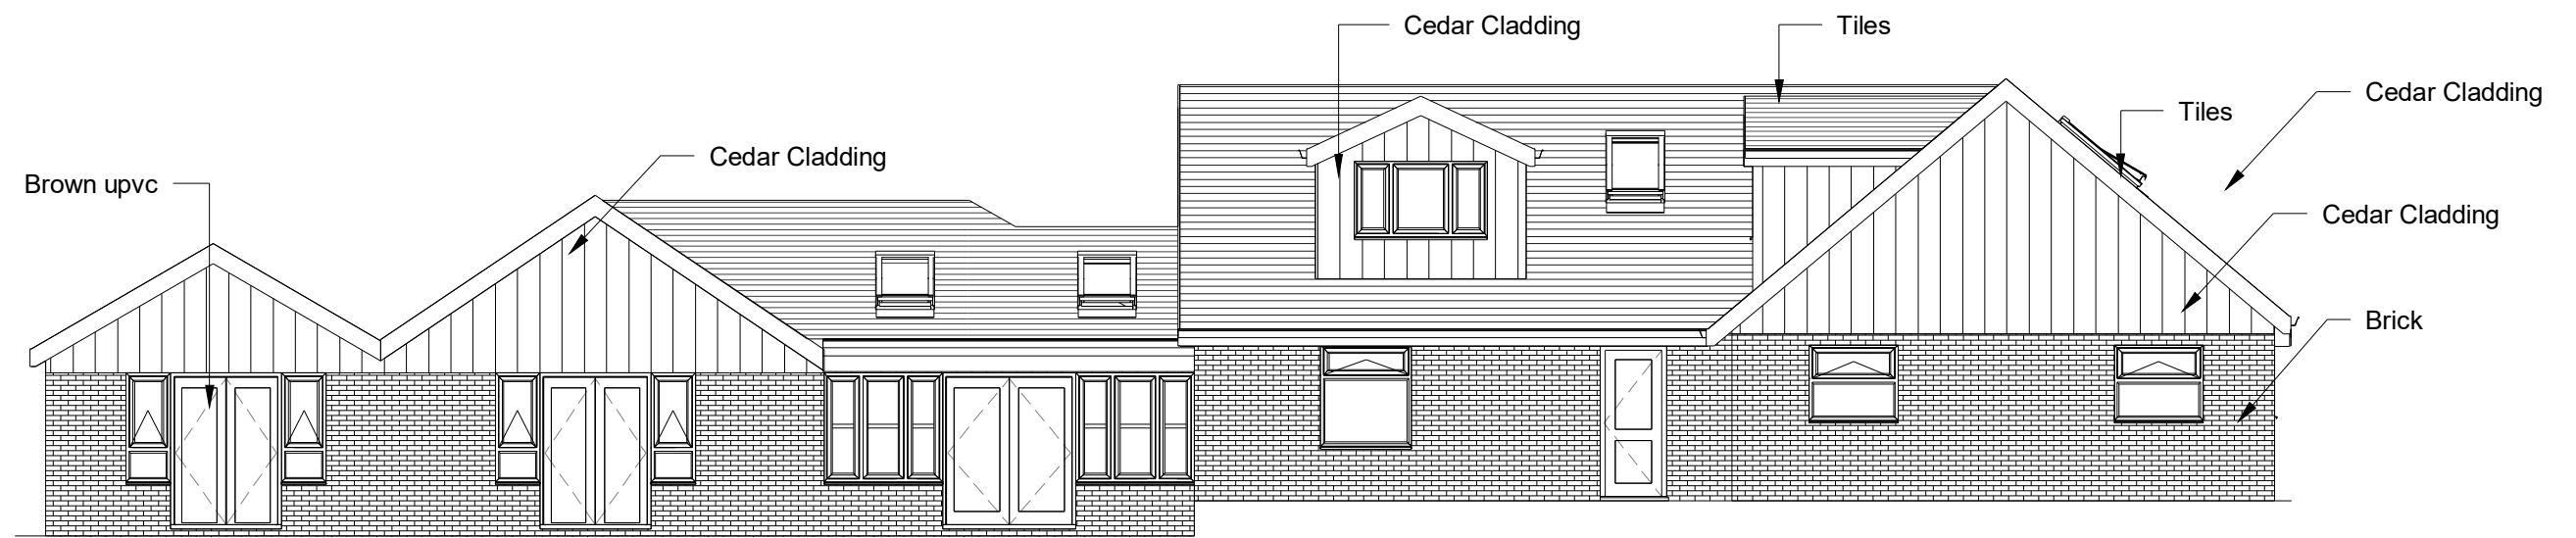


1 Proposed Front Elevation
1 : 100

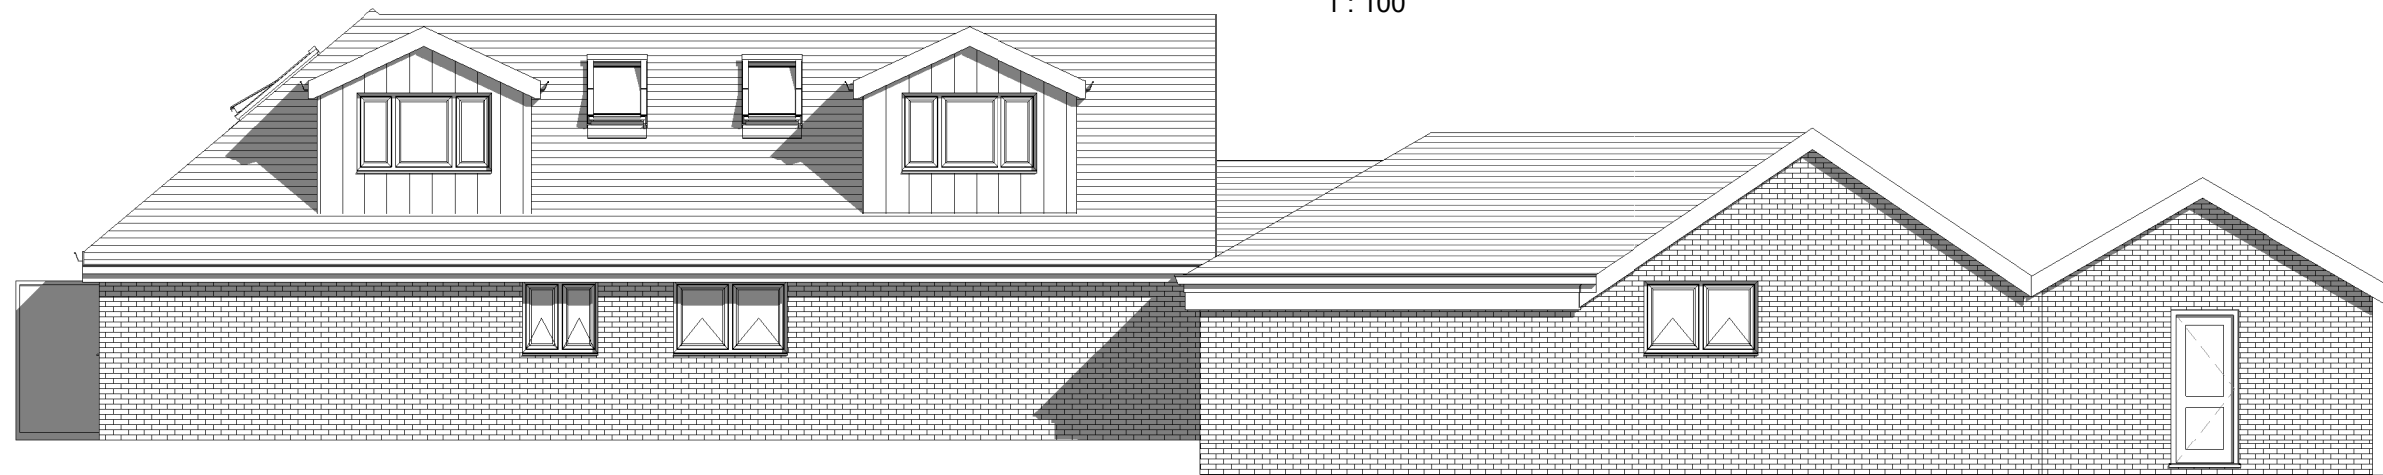

2 Proposed Rear Elevation
1 : 100



3 Proposed Side 1 Elevation
1 : 100

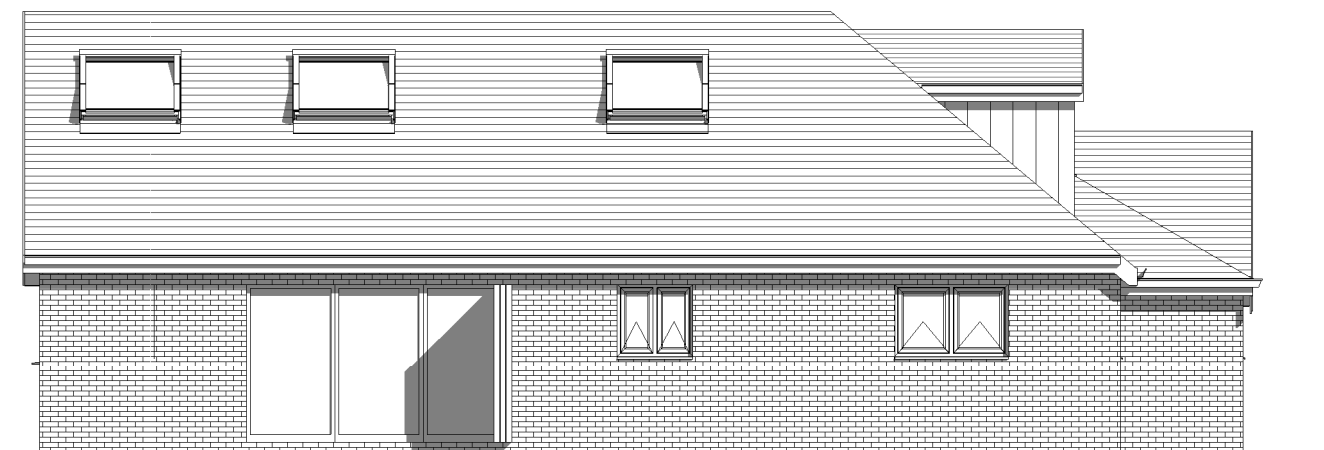

4 Proposed Side 2 Elevation
1 : 100