


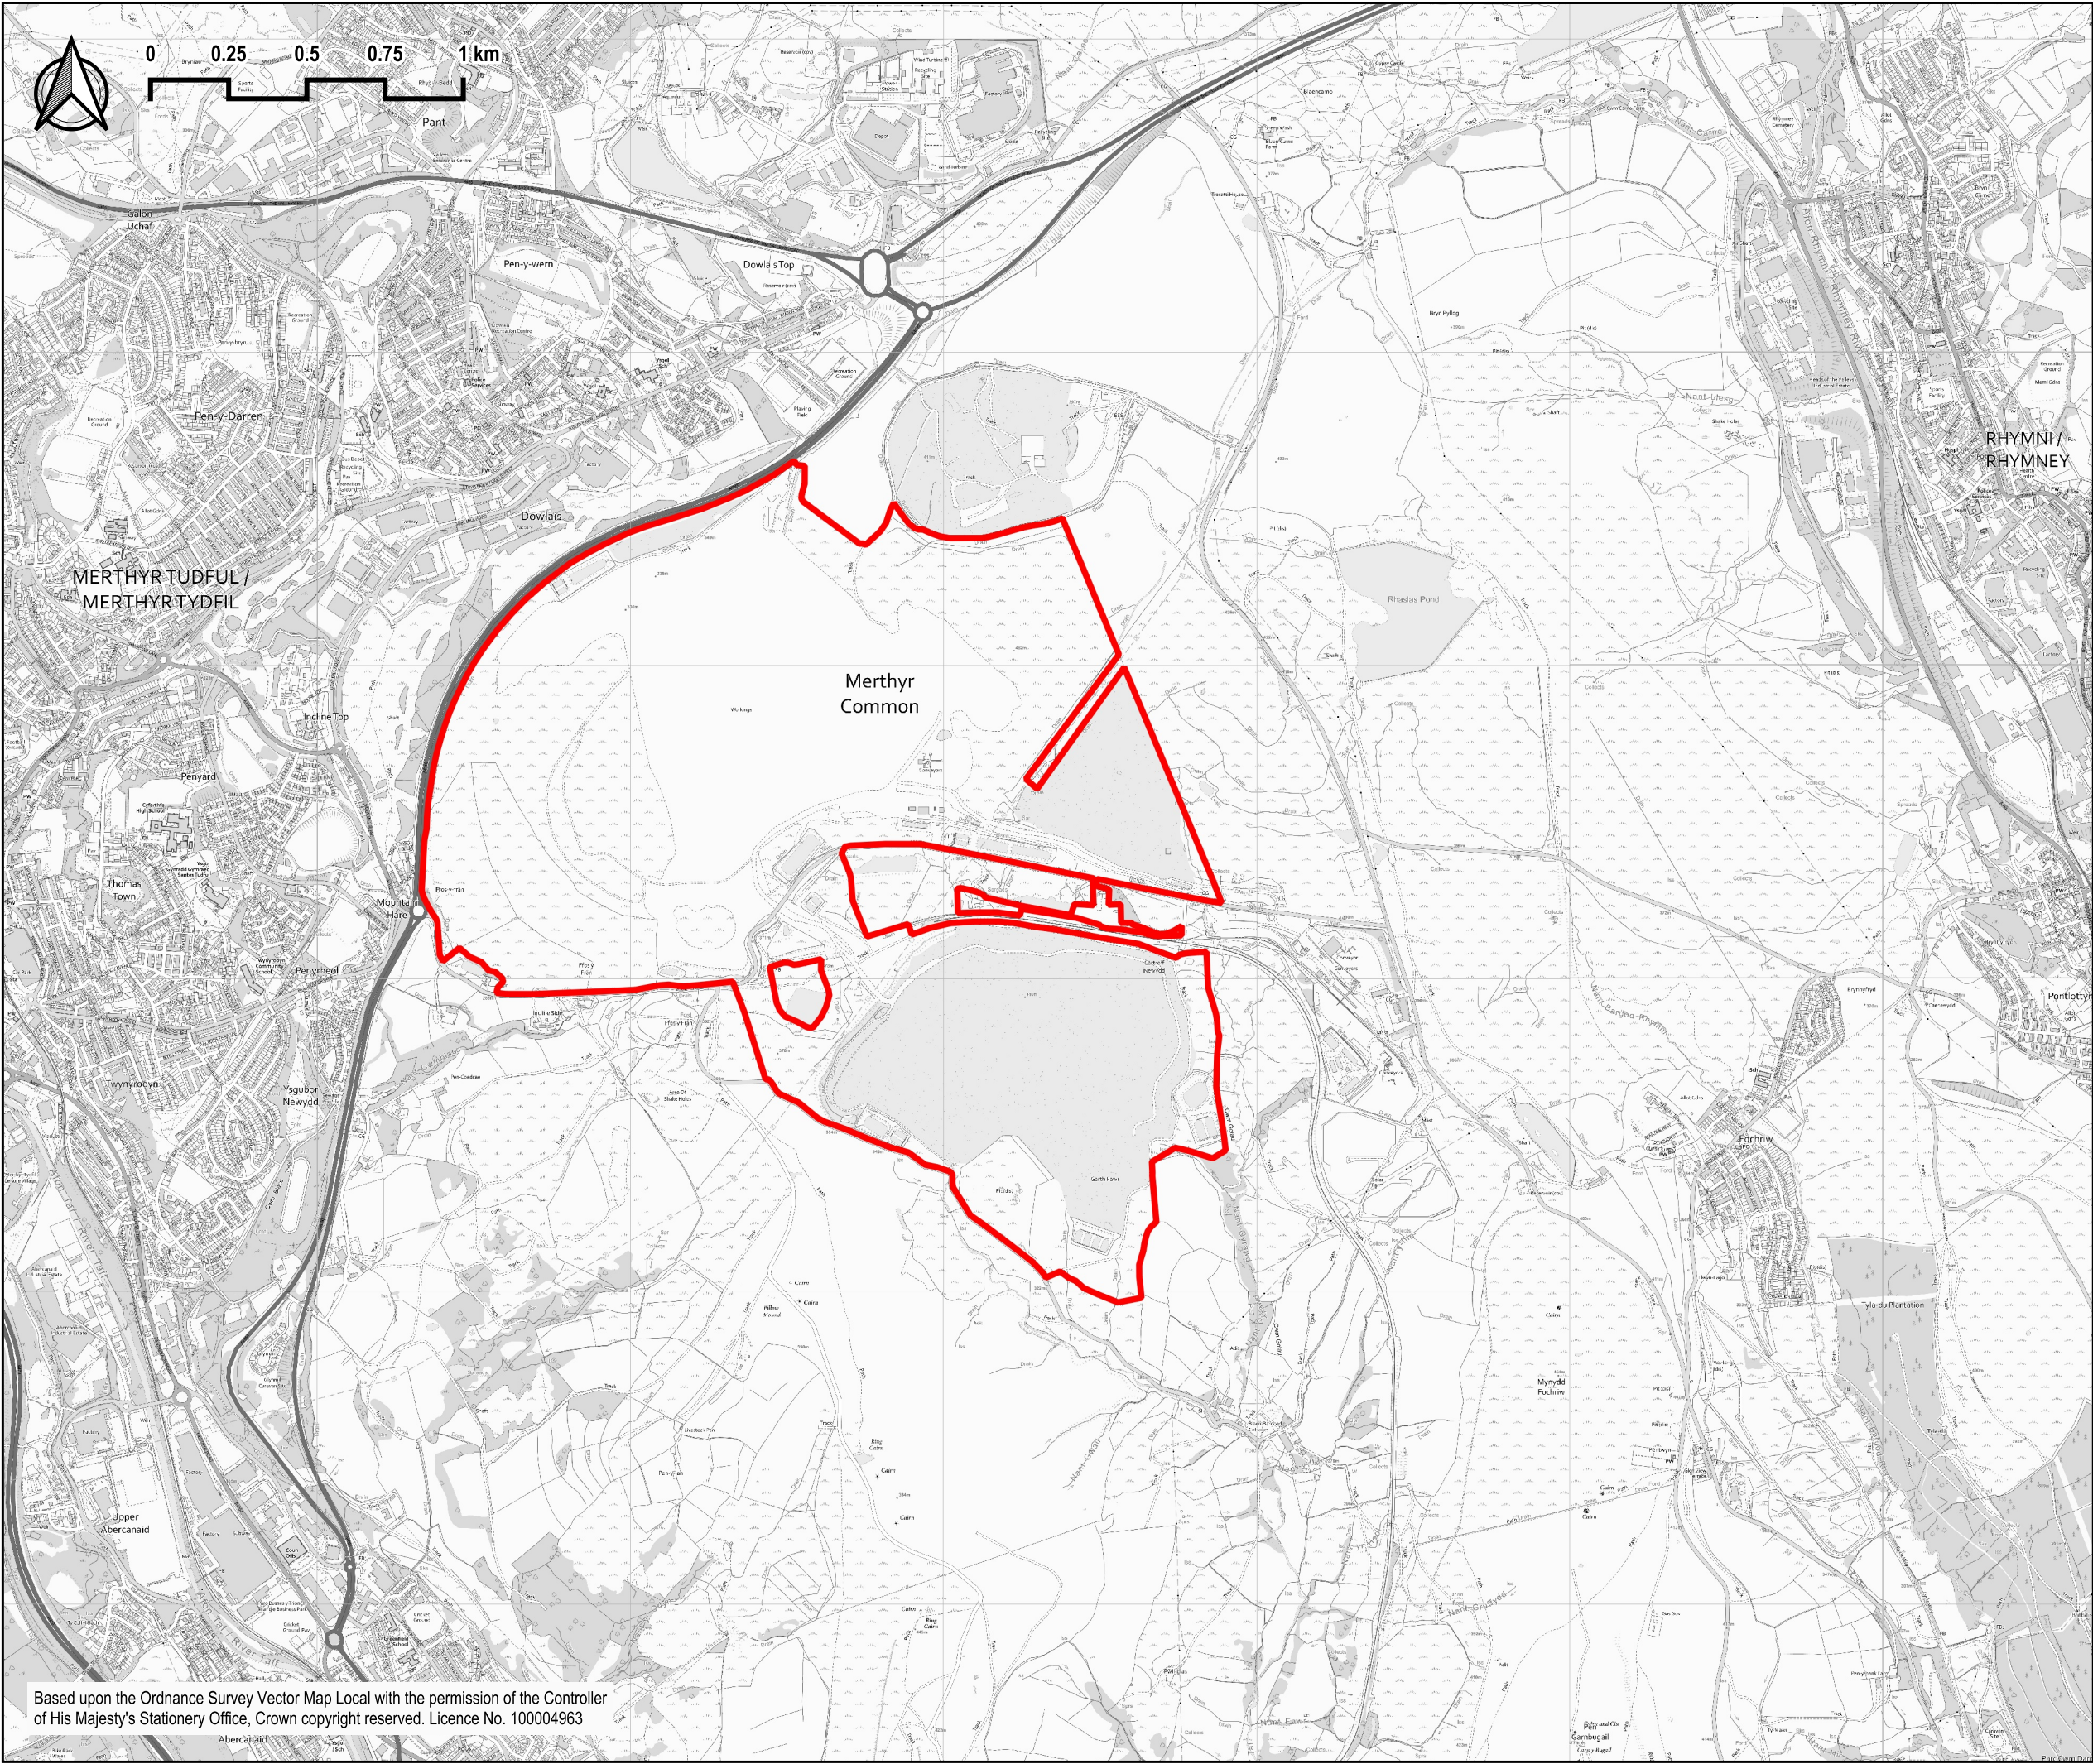

Cleient / Client:

**MERTHYR  
(SOUTH WALES)  
LIMITED**

Enw project / Project name:

**FFOS-Y-FRAN  
FINAL RESTORATION STRATEGY**

Teitl lluniad / Drawing title:

**Site Location Plan**

Eglurhad / Key:

**Site Boundary**

**PLANNING**

|                                |                 |                |
|--------------------------------|-----------------|----------------|
| Graddfa / Scale (A3):          | Dyddiad / Date: | Darlunwyd gan: |
| 1:20,000 @ A3                  | Jan 2025        | RLJ            |
| Rhif lluniad / Drawing number: |                 | Gwiriwyd gan:  |
| 3274-RML-DR-L-51               |                 | RhE            |
|                                |                 | Cymeriad:      |
|                                |                 | Revision:      |
|                                |                 | 01             |

Darparwyd gan / Prepared by:

**RML**

14 Chapel, Court Y Dderwen, Ffordd Celyn, Rhydym, Derbyshire, LL15 1NJ  
Rhif Ffôn/Tel: +44 (0)1824 704366, Ffôn/Fax: +44 (0)1824 705450  
e-bost/e-mail: mml@rmlconsult.com, Gwefan/Website: www.rmlconsult.com

Based upon the Ordnance Survey Vector Map Local with the permission of the Controller of His Majesty's Stationery Office, Crown copyright reserved. Licence No. 100004963