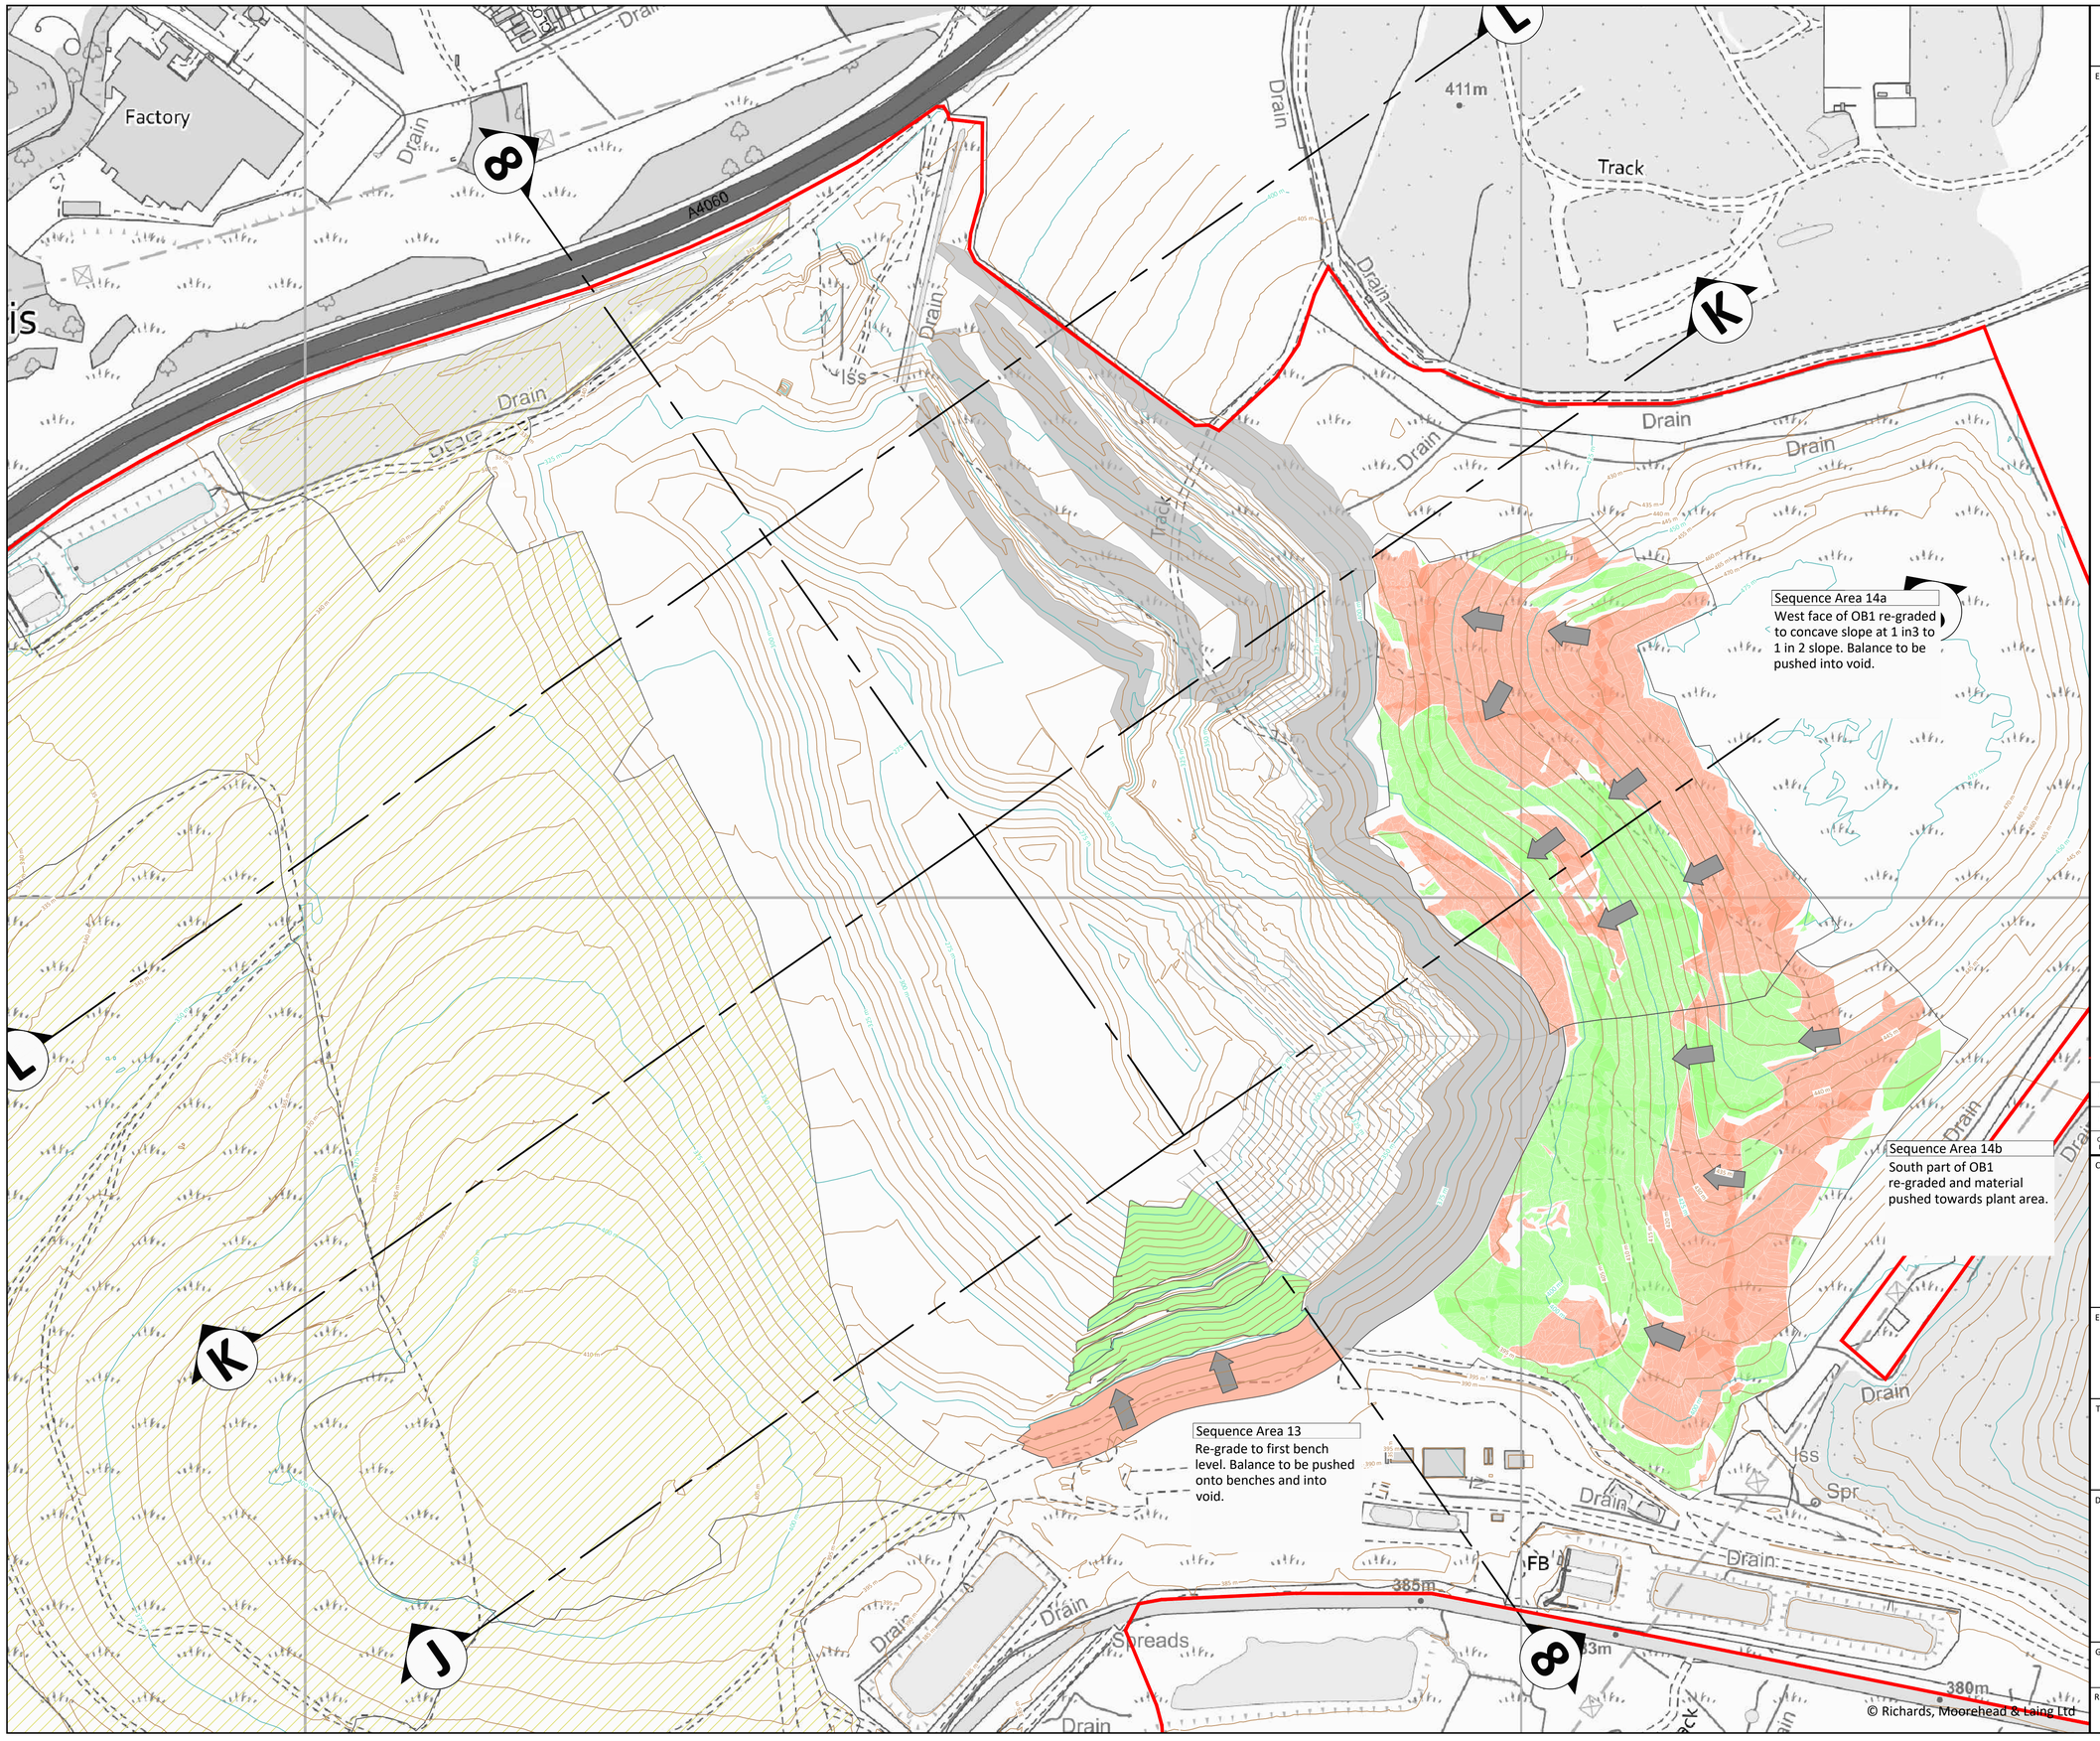


Based upon the Ordnance Survey VectorMap Local with the permission of the Controller of His Majesty's Stationery Office, Crown copyright reserved. Licence No. 100004963

Eglurhad / Key:

- Application site boundary
- Previously restored land
- Regraded area
- Scree area
- Active restoration works [CUT]
- Active restoration works [FILL]
- Surface contours (interval: major 25 m, minor 5 m)
- Likely direction of working

Cywi. Rev.	Dyddiad Date	Disgrifiad Description	Gan By	Gwiriwyd Checked	Cymer. Appro.
02	17/01/2025	issued for Planning	RhE	JS	JS
01	13/11/2024	issued to Client for comment	RhE	JS	JS

Cleient / Client:

MERTHYR (SOUTH WALES) LTD

Enw project / Project name:

FFOS-Y-FRAN
FINAL RESTORATION STRATEGY

Teitl lluniad / Drawing title:

Working Plan C
Sequence Area 13 and 14

Darparwyd gan / Prepared by:

RML
1 Llys Clwyd, Cwrt Y Dderwen, Ffordd Celyn, Ruthin, Denbighshire, LL15 1NJ
Rhif Ffon/Tel: +44 (0)1824 704366, Ffacs/Fax: +44 (0)1824 705450
e-bost/e-mail: rml@rmlconsult.com, Gwefan/Website: www.rmlconsult.com

Graddfa / Scale (A1):	Dyddiad / Date:	Darlunwyd gan: Drawn by:	RhE
1:2,500 @ A1	Nov 2024	Gwiriwyd gan: Checked by:	JS
Rhif lluniad / Drawing number: 3274-RML-DR-L-53C		Cywiriad: Revision:	02

© Richards, Moorehead & Laing Ltd