


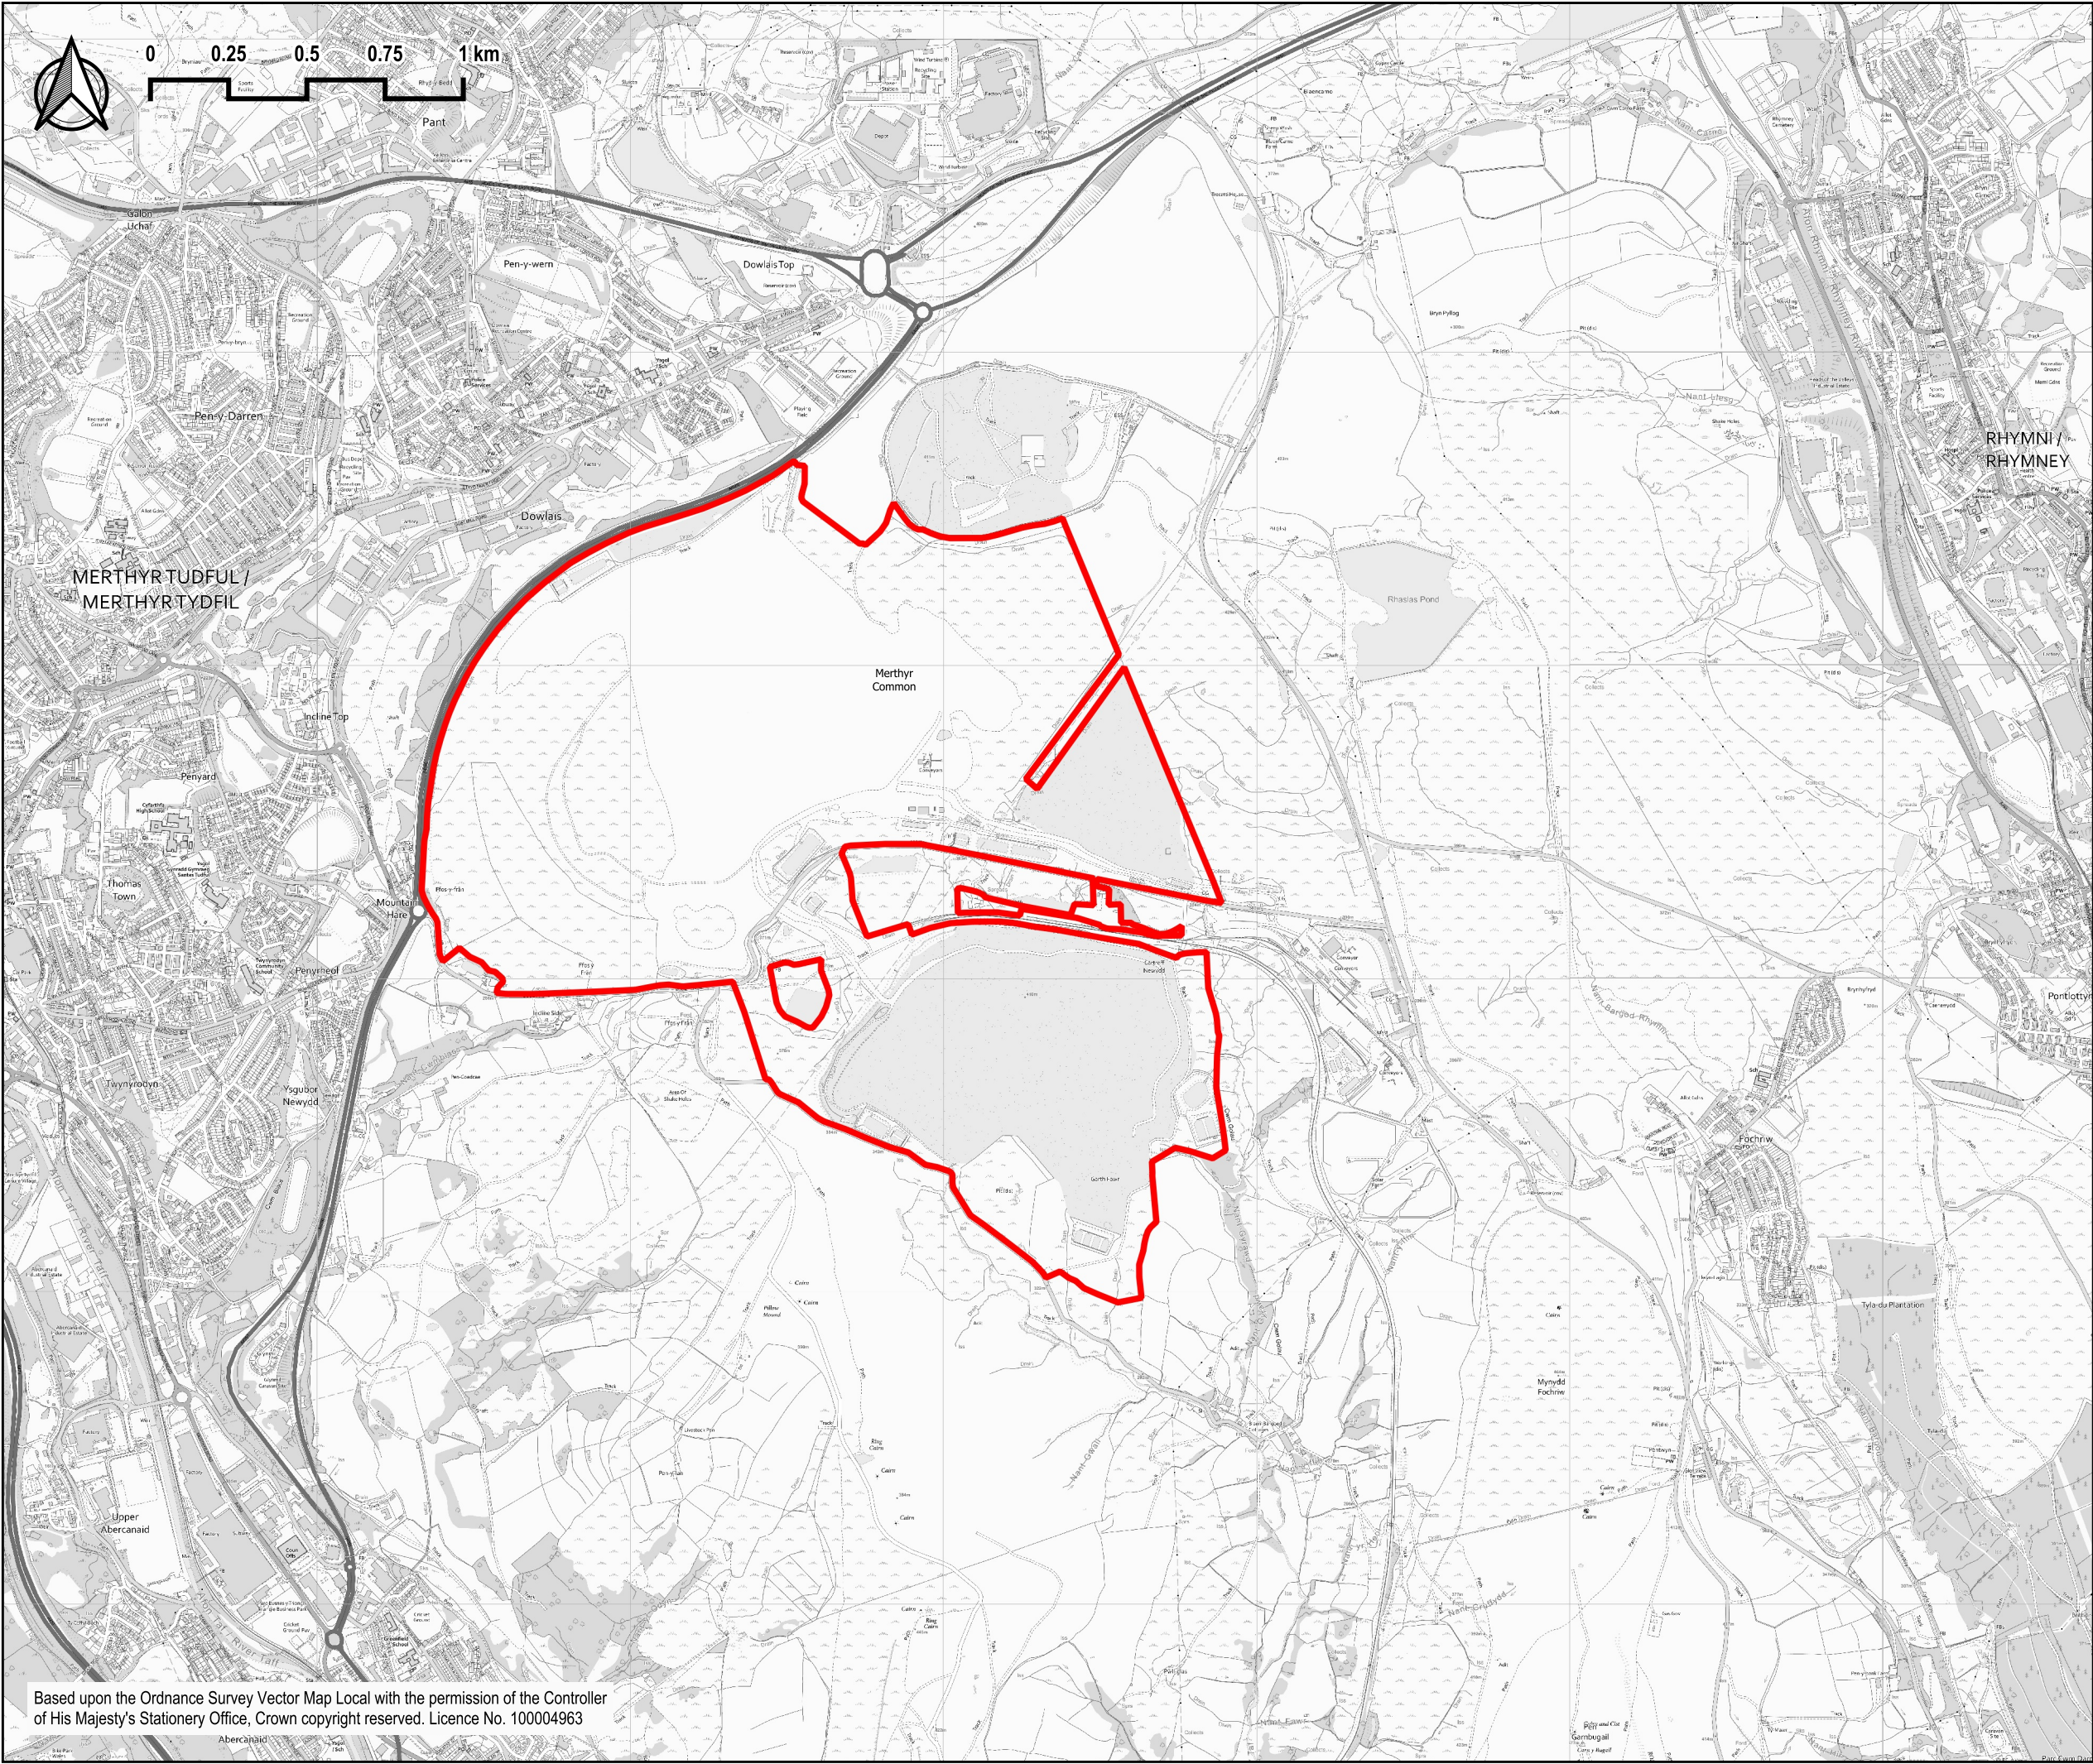

Cleient / Client:

MERTHYR
(SOUTH WALES)
LIMITED

Enw project / Project name:

FFOS-Y-FRAN
FINAL RESTORATION STRATEGY

Teitl lluniad / Drawing title:

Figure 1.1 - Site Location Plan

Eglurhad / Key:

Site Boundary

Graddfa / Scale (A3):

1:20,000 @ A3

Dyddiad / Date:

Jan 2025

Darlunwyd gan:

RLJ

Rhif lluniad / Drawing number:

3274-RML-DR-L-51

Gwilywyd gan:

RhE

Chwiliwyd gan:

01

Darparwyd gan / Prepared by:



RML

11 Chirod, Curt Y Dderwen, Ffordd Celyn, Rhydym, Derbyshire, LL15 1NJ
Rhif Ffôn/Tel: +44 (0)1824 704366, Ffôn/Fax: +44 (0)1824 705450
e-bost/e-mail: info@rmlconsult.com, www.rmlconsult.com

Based upon the Ordnance Survey Vector Map Local with the permission of the Controller of His Majesty's Stationery Office, Crown copyright reserved. Licence No. 100004963