


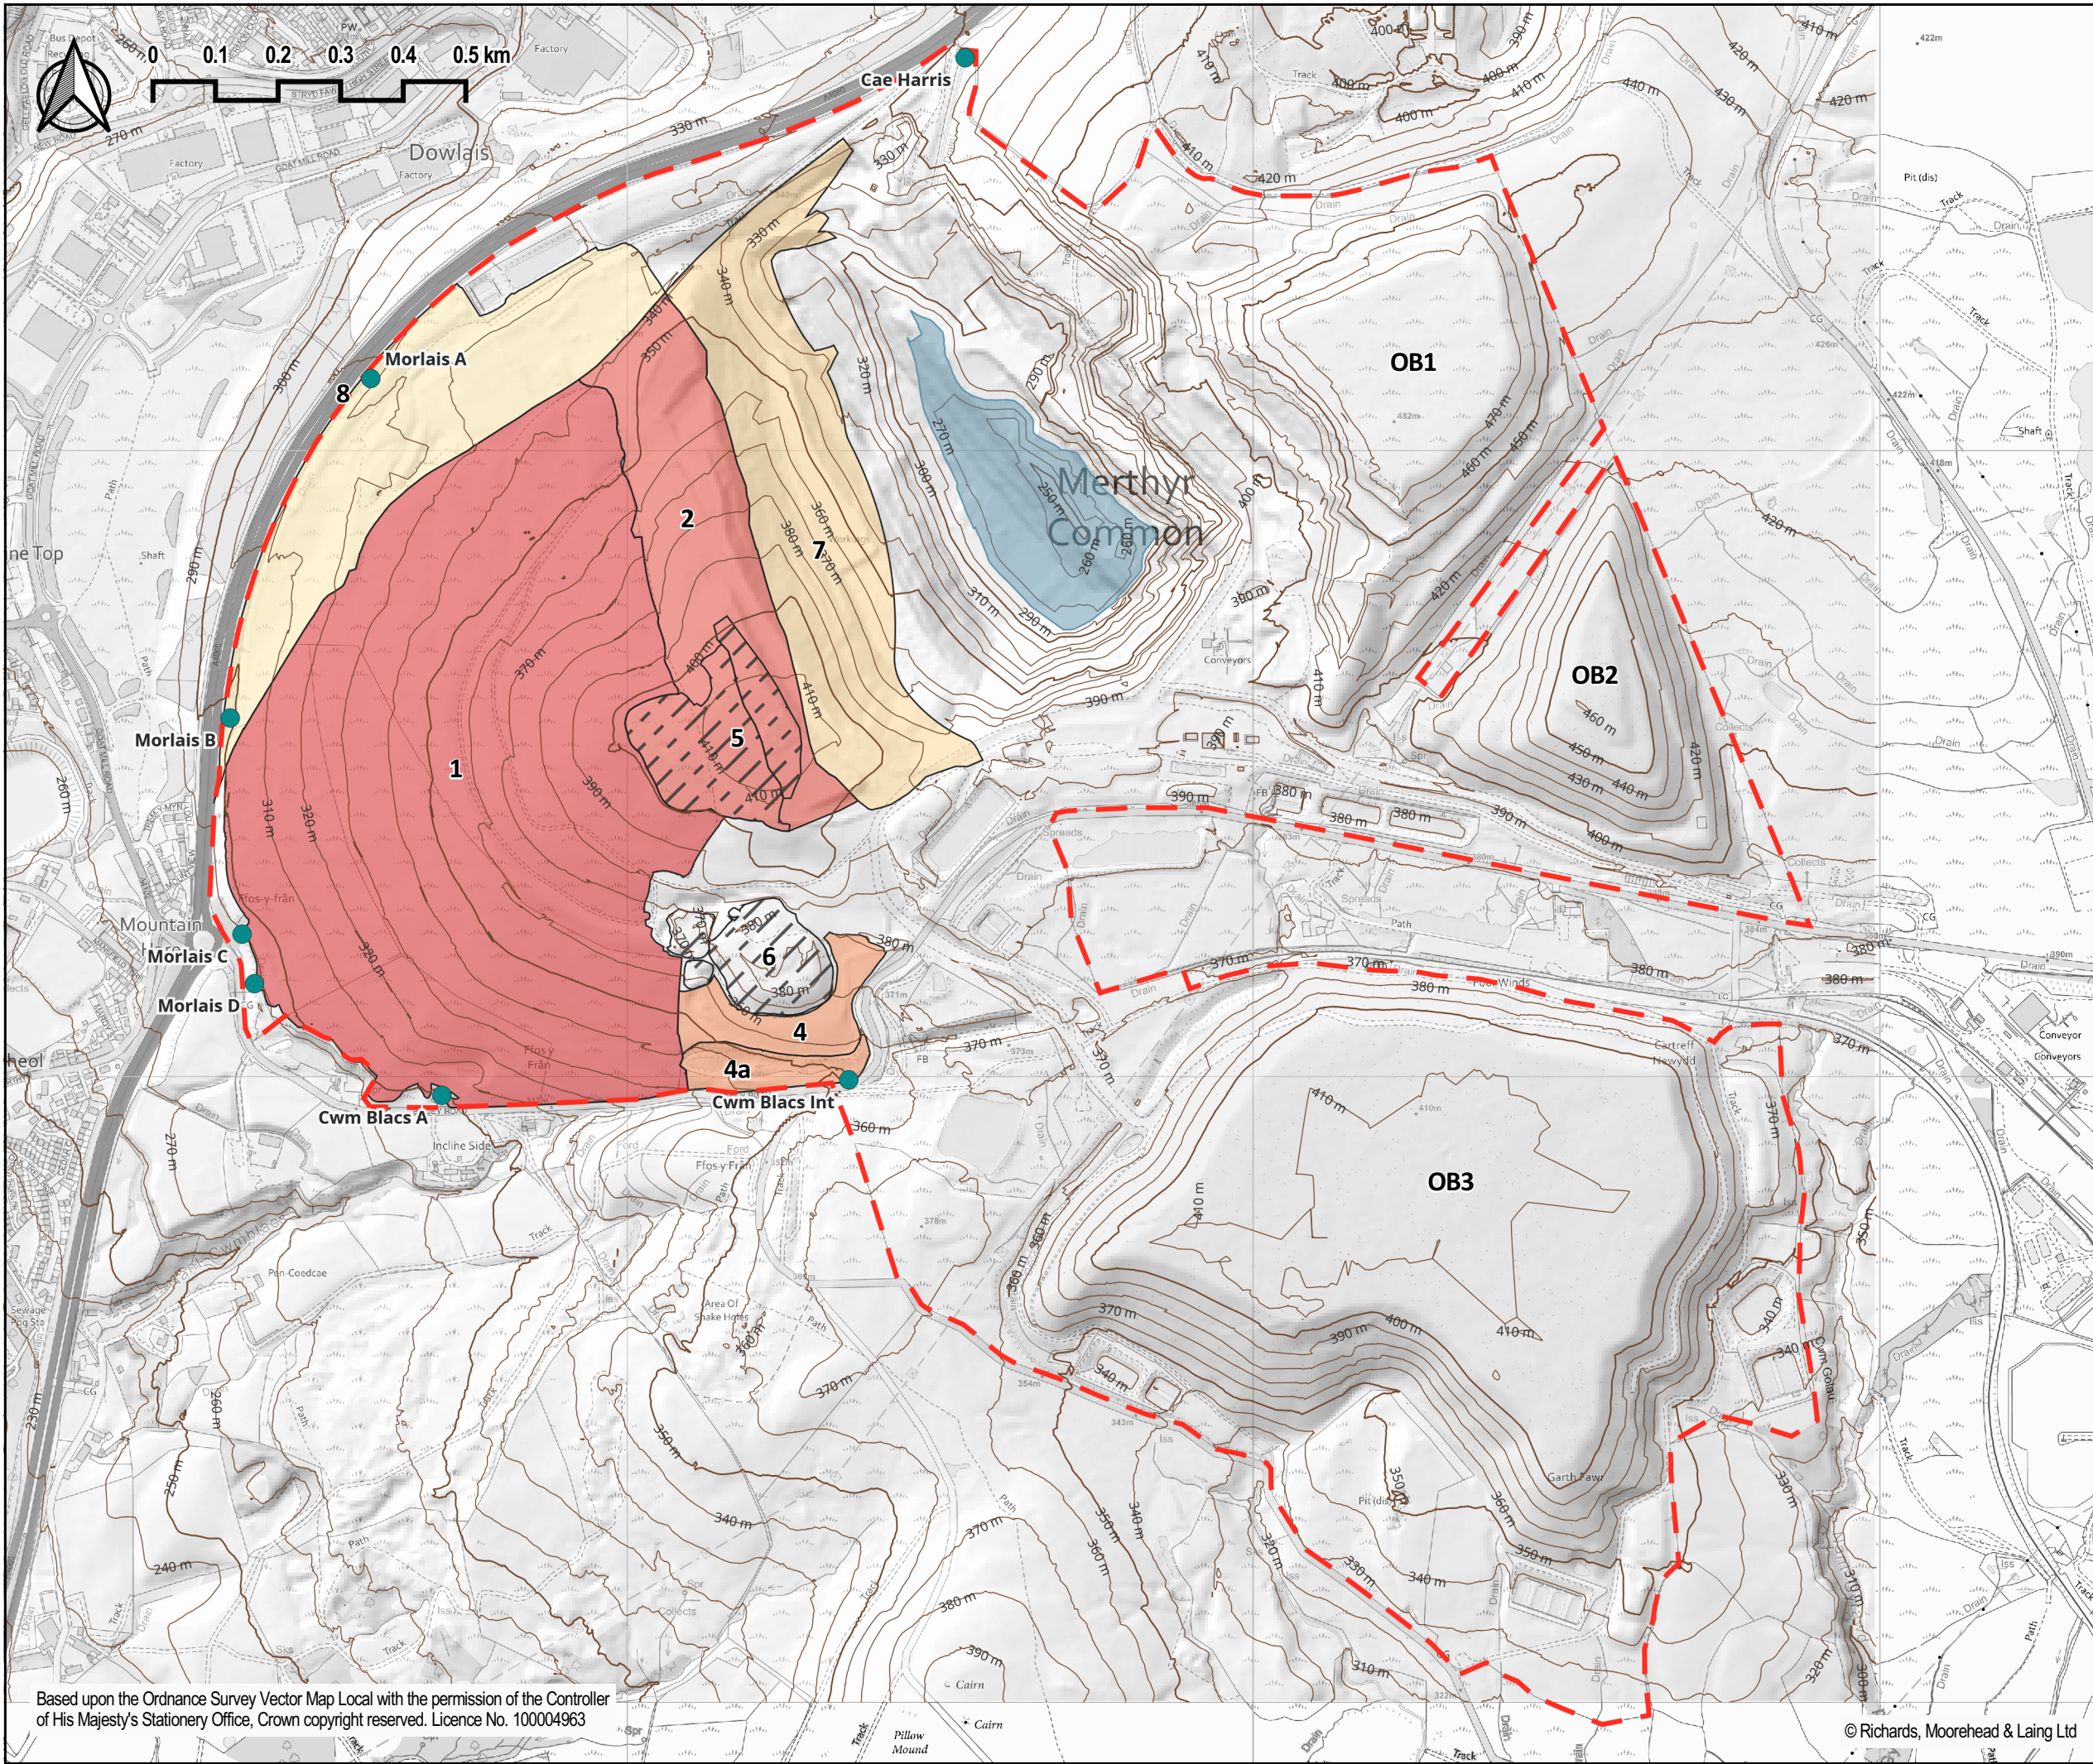

Client / Client:

MERTHYR
(SOUTH WALES) LTD

Enw project / Project name:

FFOS-Y-FRAN
RESTORATION STRATEGY

Teitl lluniad / Drawing title:

Figure 1.3 - Phase 2A Restoration and
Aftercare Allocation of Work Areas

Eglurhad / Key:

Site boundary

Phase 1 Restoration

1 - Previously restored to grassland

Phase 2A Restoration

2 - Early restoration of backfill

4 - Cultivation and seeding of graded area

4A - remediation of area around settlement pond

5 - Soil forming material storage

6 - Soil forming material storage

7 - Regrading of backfill to final profiles

8 - A4060 Corridor allocated employment site

Interim restoration surface contours (10 m interval)

Permanent waterbody

Surface water outfall

Graddfa / Scale (A3):

Dyddiad / Date:

Chwyldro gan / Drawn by:

1:10,000 @ A3

Mar 2024

RhE

Rhif lluniad / Drawing number:

Darparwyd gan / Prepared by:

Chwyldro gan / Drawn by:

3274-RML-DR-L-33

JS

01

© Richards, Moorehead & Laing Ltd

RML
Richards, Moorehead & Laing Ltd
RML Plwyd, Cwrt Y Dderwen, Ffordd Celyn, Rullyn, Denbighshire, LL15 1ND
Rhif Ffôn/Tel: +44 (0)1824 704566, Ffôn/Fax: +44 (0)1824 705450
e-bost/e-mail: rml@rml.co.uk, Gwefay/Website: www.rml.co.uk

Based upon the Ordnance Survey Vector Map Local with the permission of the Controller of His Majesty's Stationary Office, Crown copyright reserved. Licence No. 100004963