


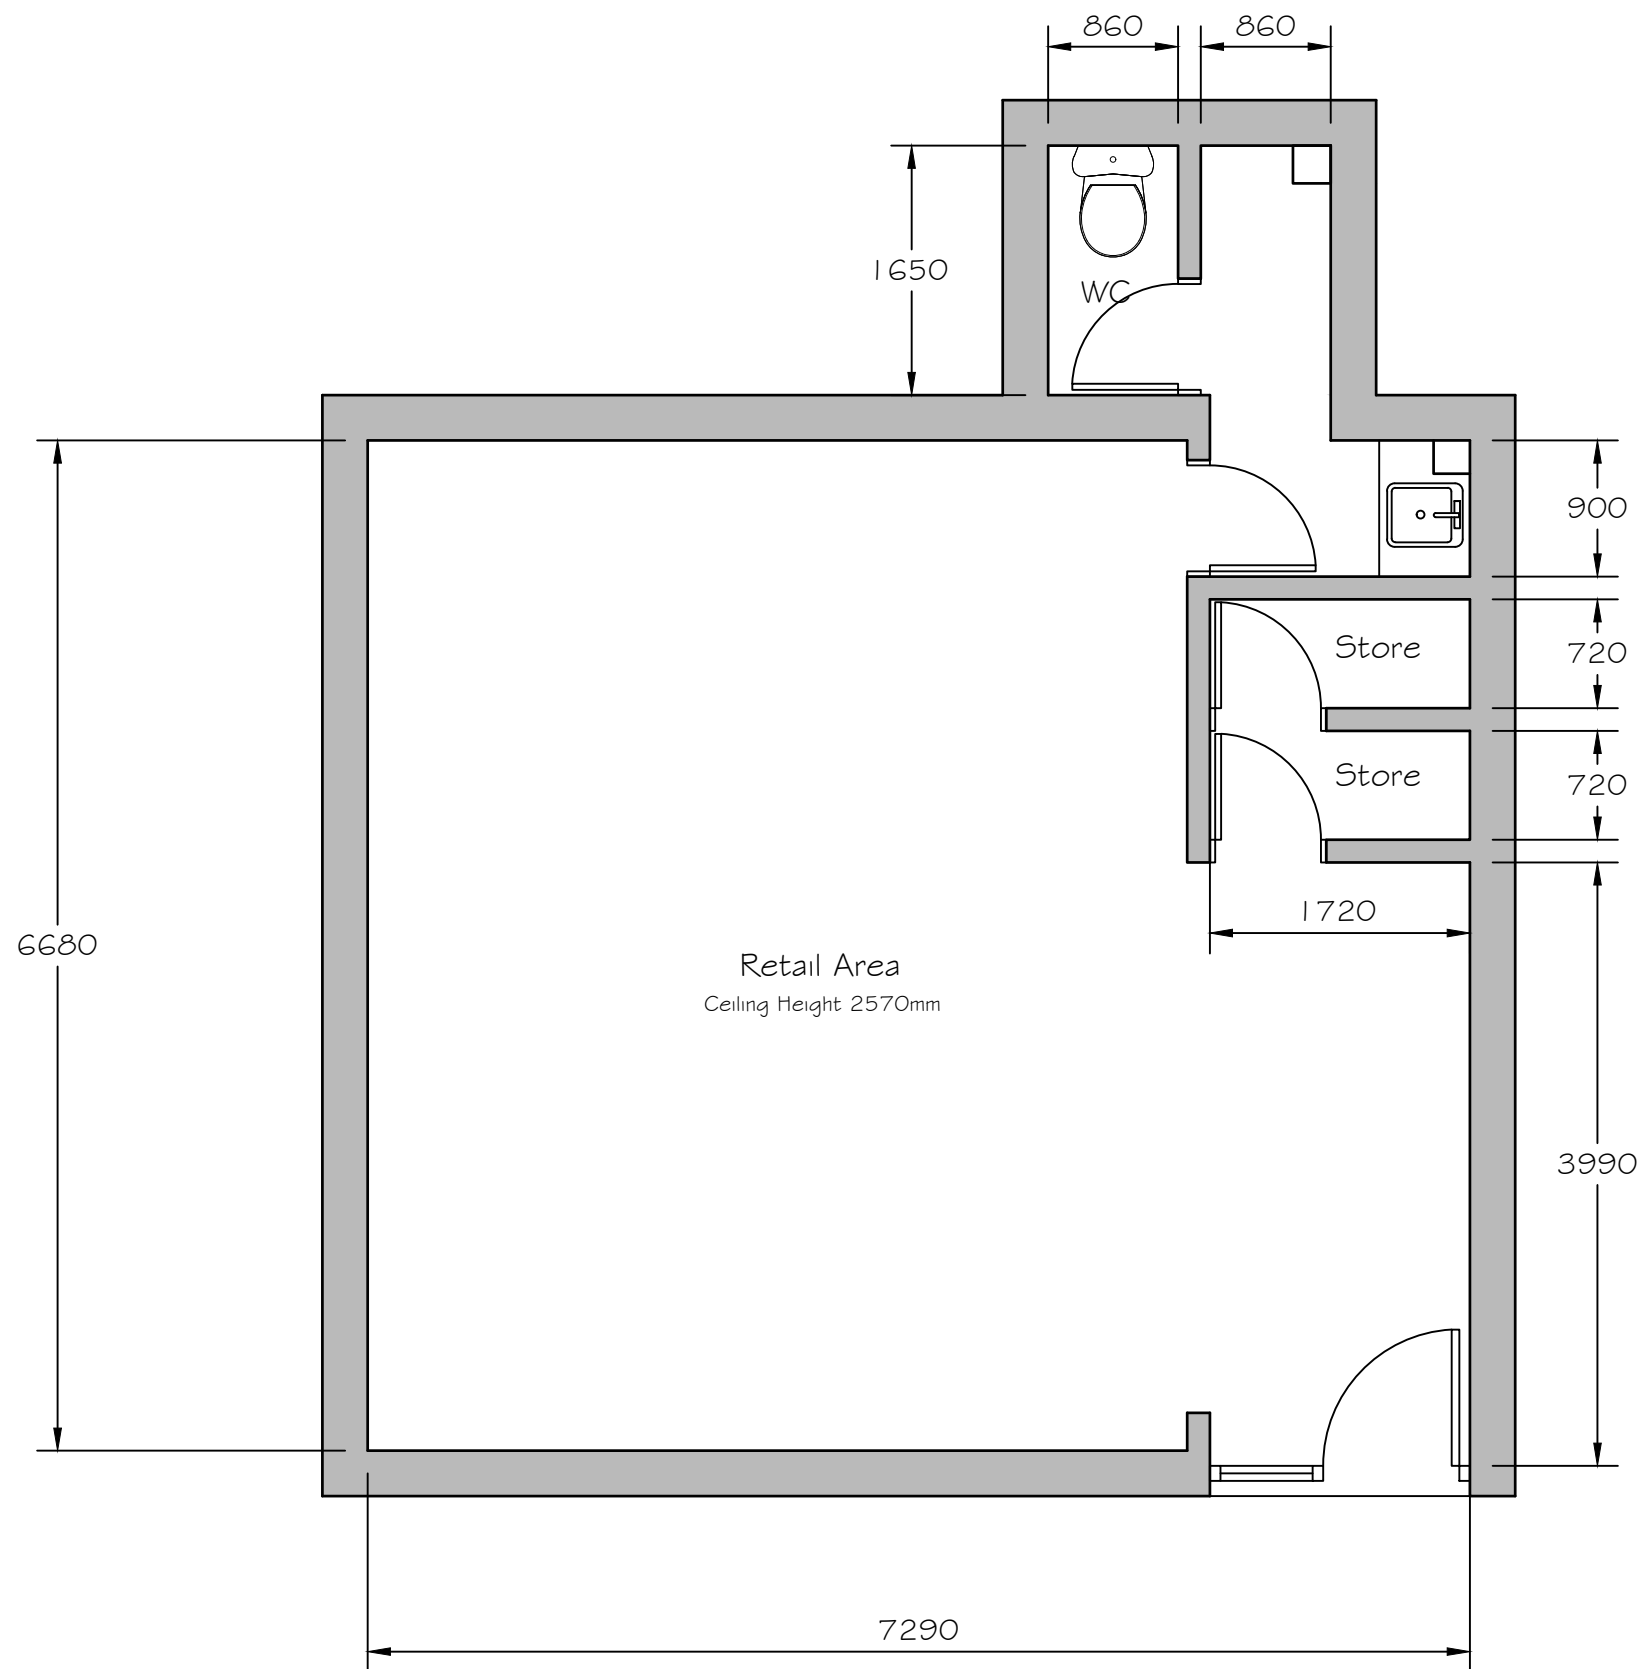

Existing Floor Plan

Tecta Associates Ltd Tel: - 07765800405 E-mail: info@tecta-associates.co.uk	Title: Ex William Hill Office Existing Floor Plans Poplar Way, Gurnos Estate, Merthyr Tydfil, CF47 9AT	Date:	Scale:
	Client: Merthyr Valleys Homes 22 Lansbury Road, Gellideg, Merthyr Tydfil, CF48 1HA	Jan 2024	1:50 (At A3)
		Number:	
		TAL24/07/01	