



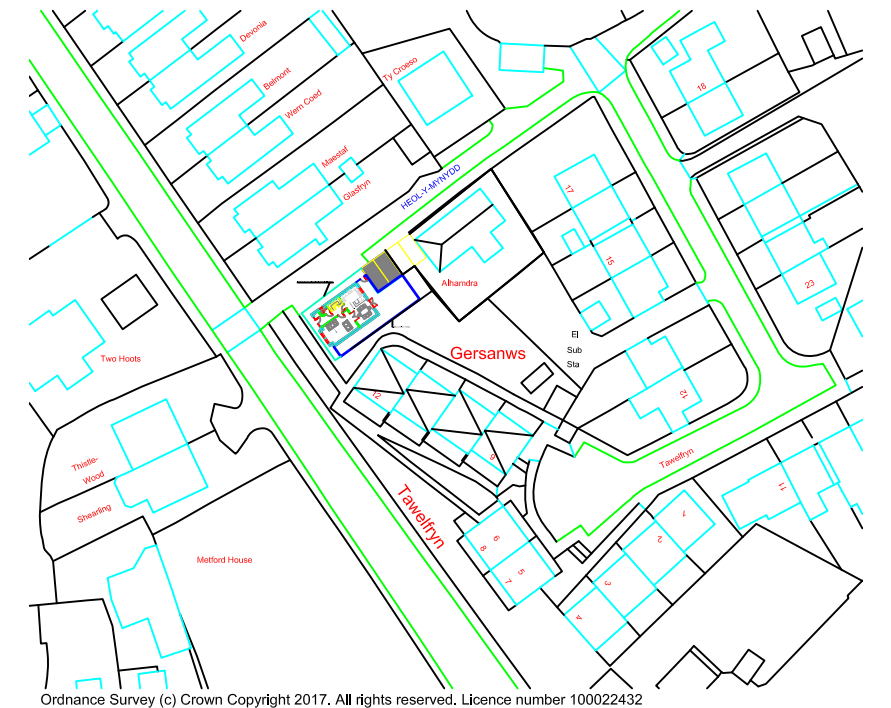

Ordnance Survey (c) Crown Copyright 2017. All rights reserved. Licence number 100022432

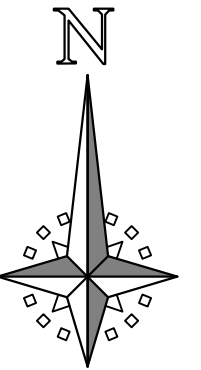

- # WU



Tarmacadam4
-To roads

New House, Upper High Street Cefn Coed		Job No. 17_021
		Dwg No. Rev. AL(90)02 B
Title Proposed Site & Location Plans		
Date 24/03/2017	Drawn GWL	Scale 1:200/1250 @ A3
 C²J Architects Environmental & Urban design Town planners		
Unit 1A, Compass Business Park, Pacfield Road, Cardiff, CF24 5HL		www.c2jarchitects.co.uk tel: 029 20452100