



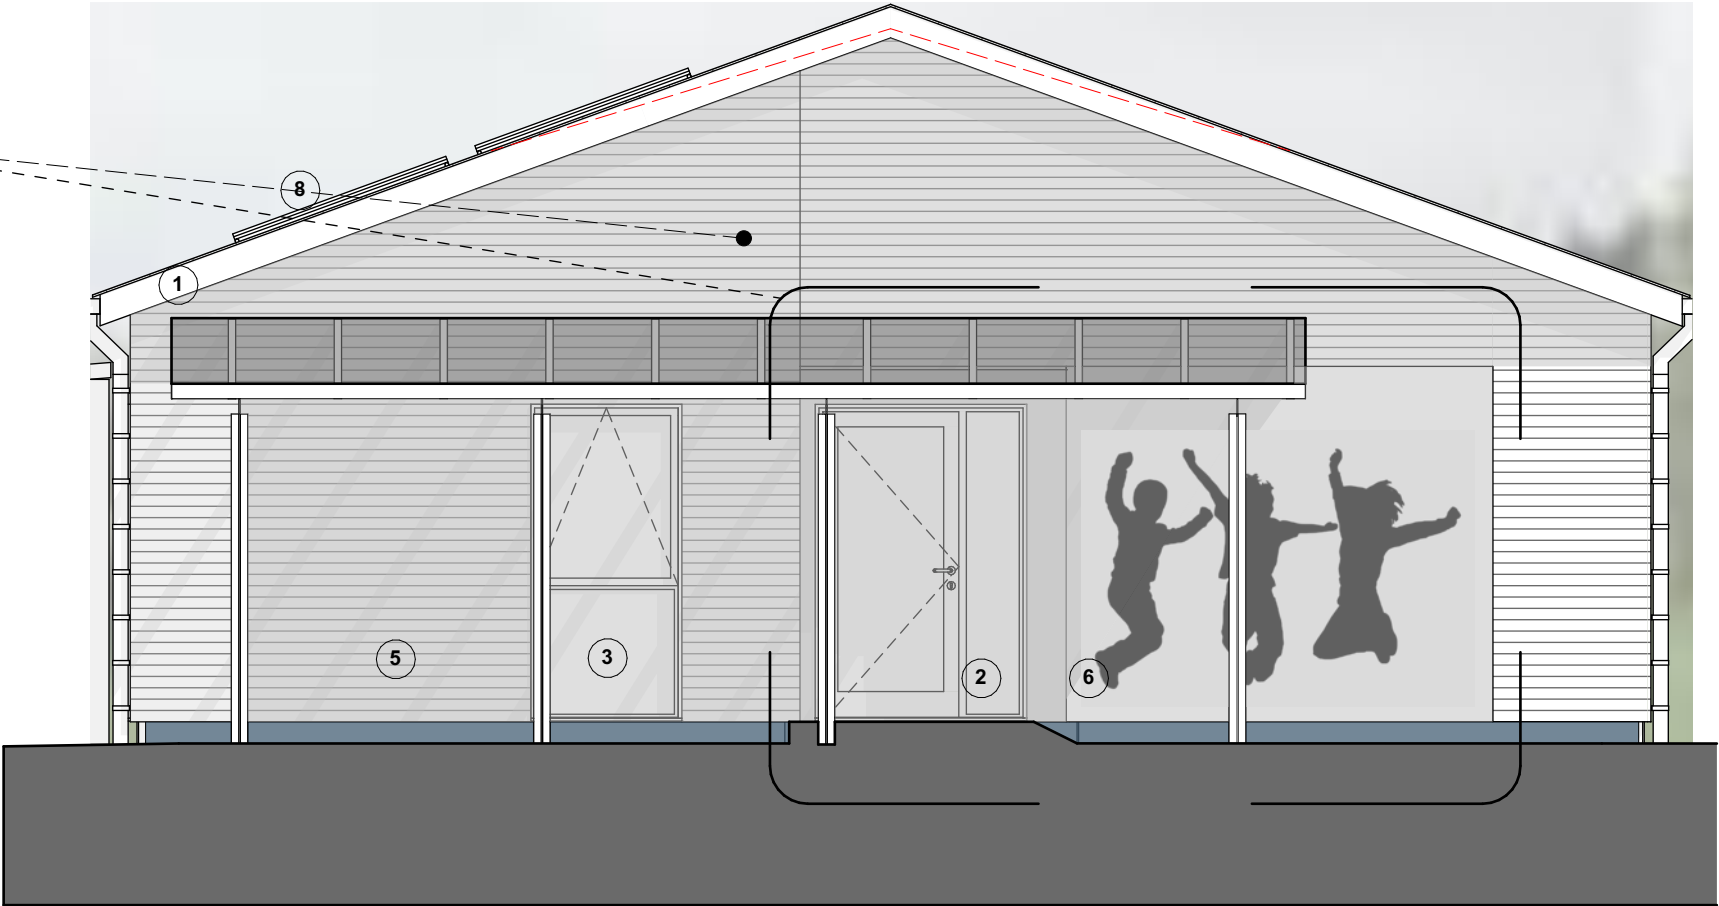

South West Elevation - Main Entrance

- KEY:
- 1 Membrane roofing
 - 2 PPC aluminium glazed door
 - 3 PPC aluminium window
 - 4 PPC aluminium louvred door
 - 5 Horizontal Fibre Cement wall cladding
 - 6 Bright yellow metal sheet with children silhouette graphics
 - 7 Metal fencing and gates
 - 8 Solar panels
 - 9 Canopy

- Line of existing ground level
- New ground level
- Line of 15° pitch

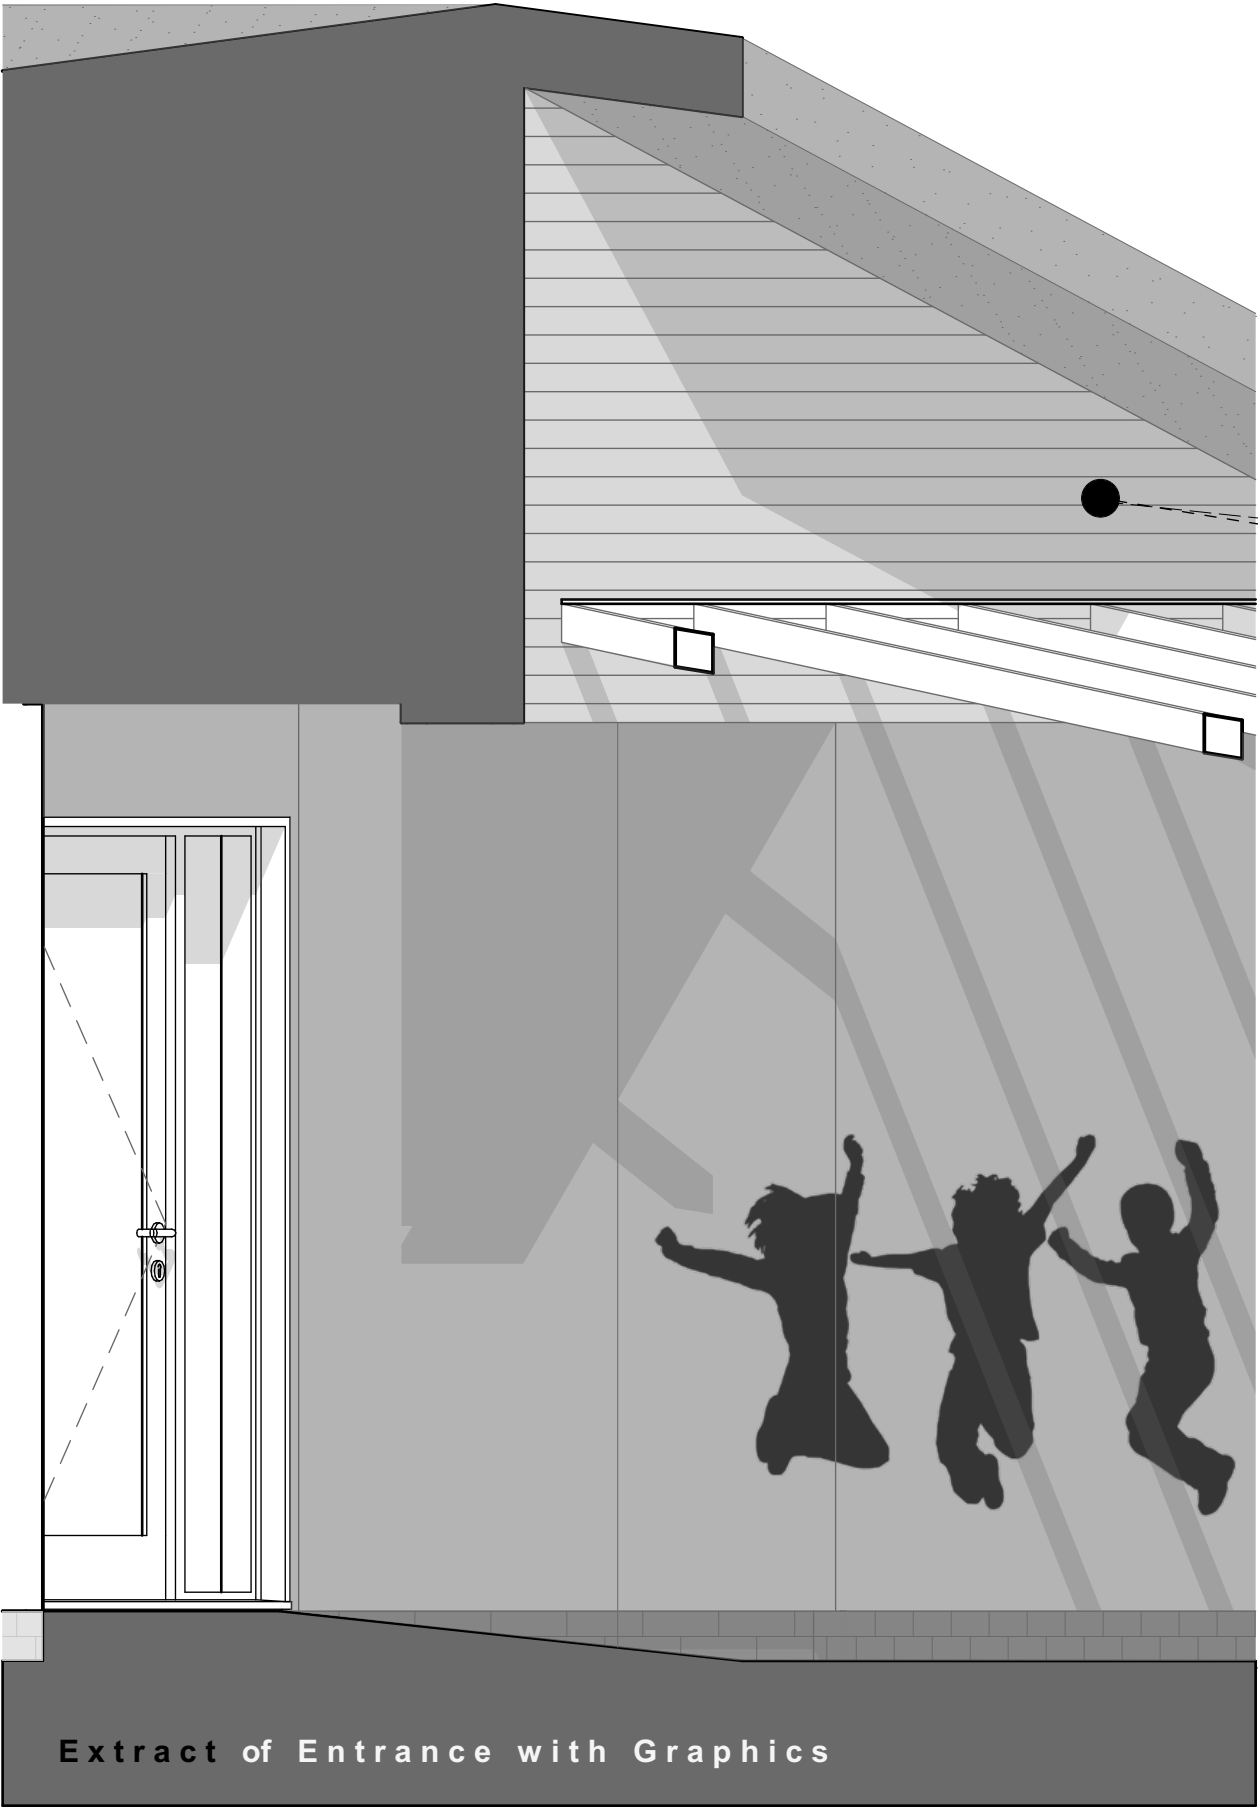