




UPPER JAMB (Scale 1:2)
SECTION A-A

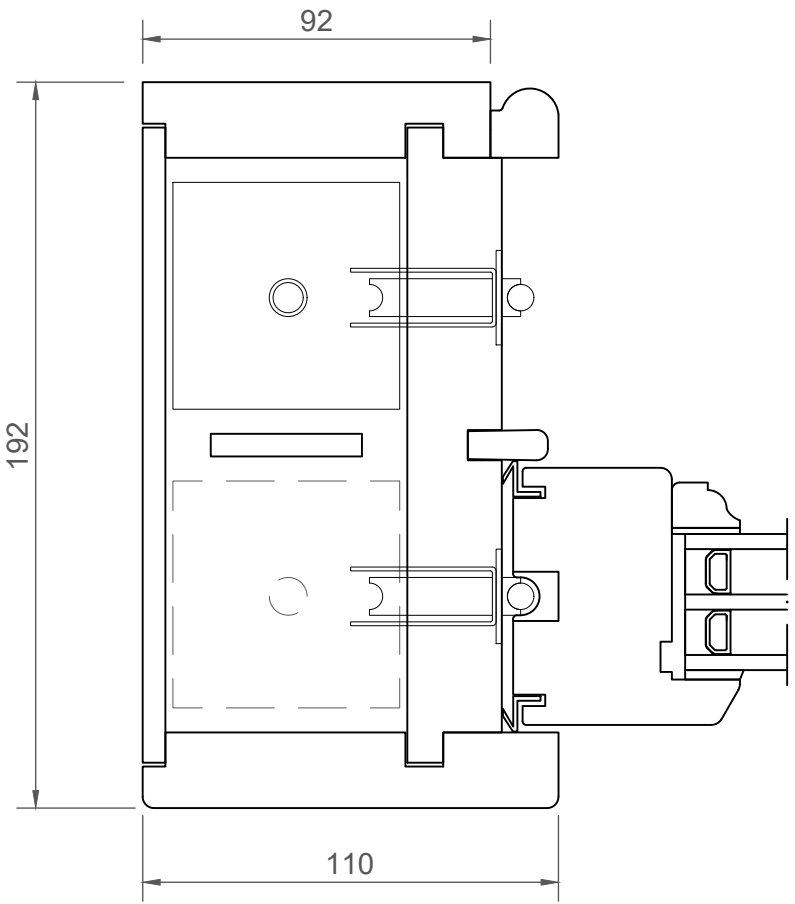


EXTERNAL ELEVATION (Scale 1:10)

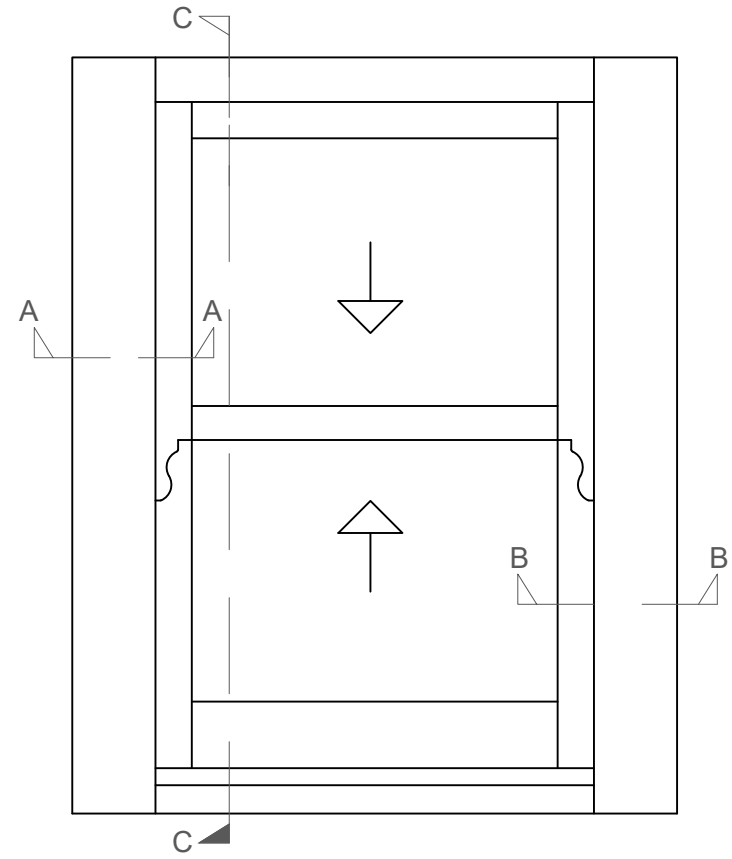


SECTION C-C (Scale 1:2)

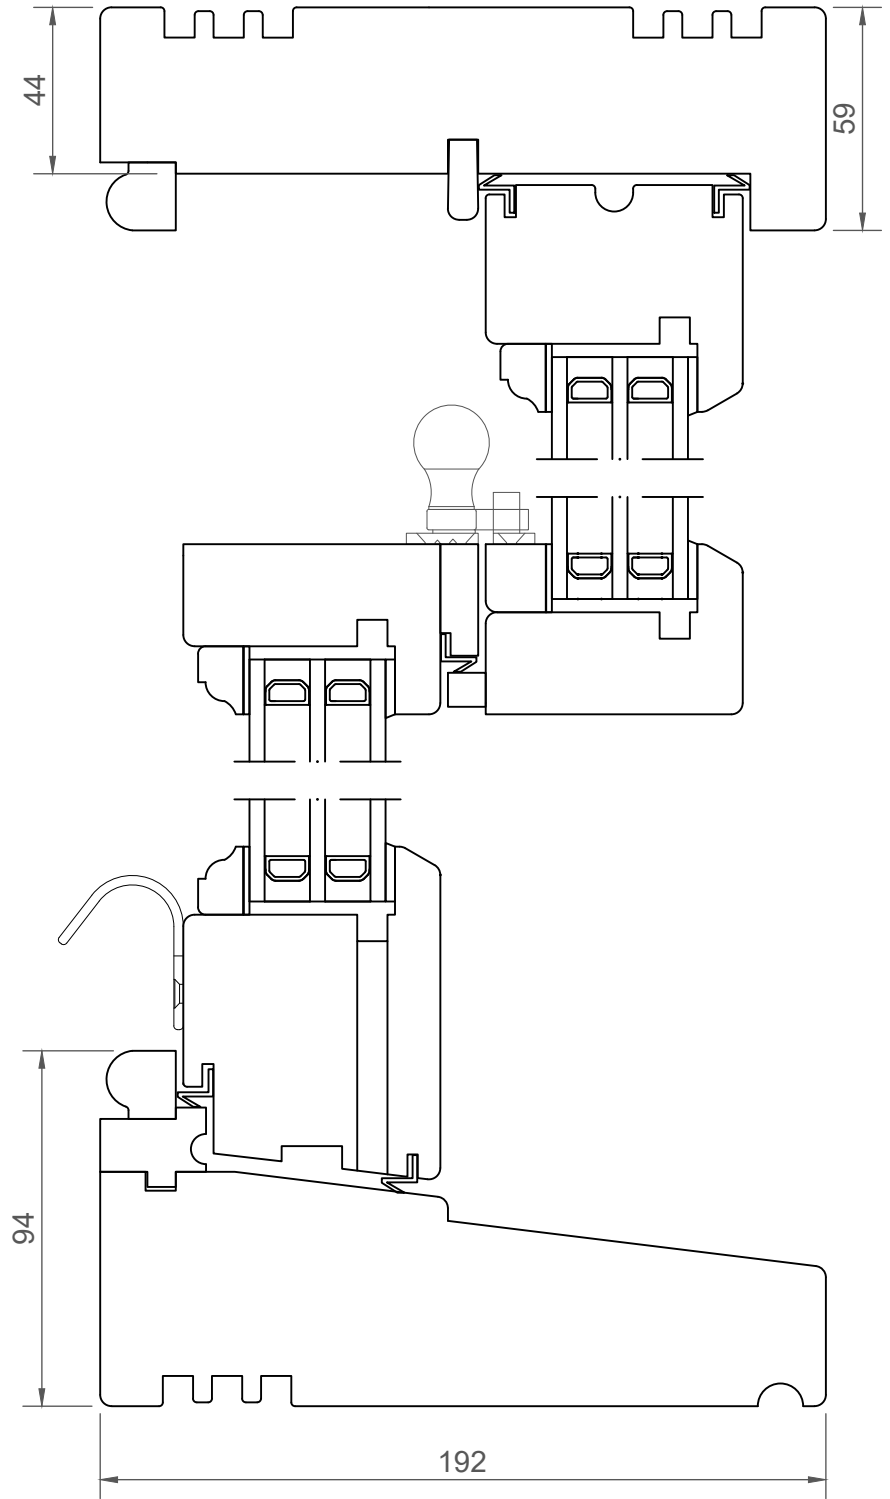

LOWER JAMB (Scale 1:2)
SECTION B-B

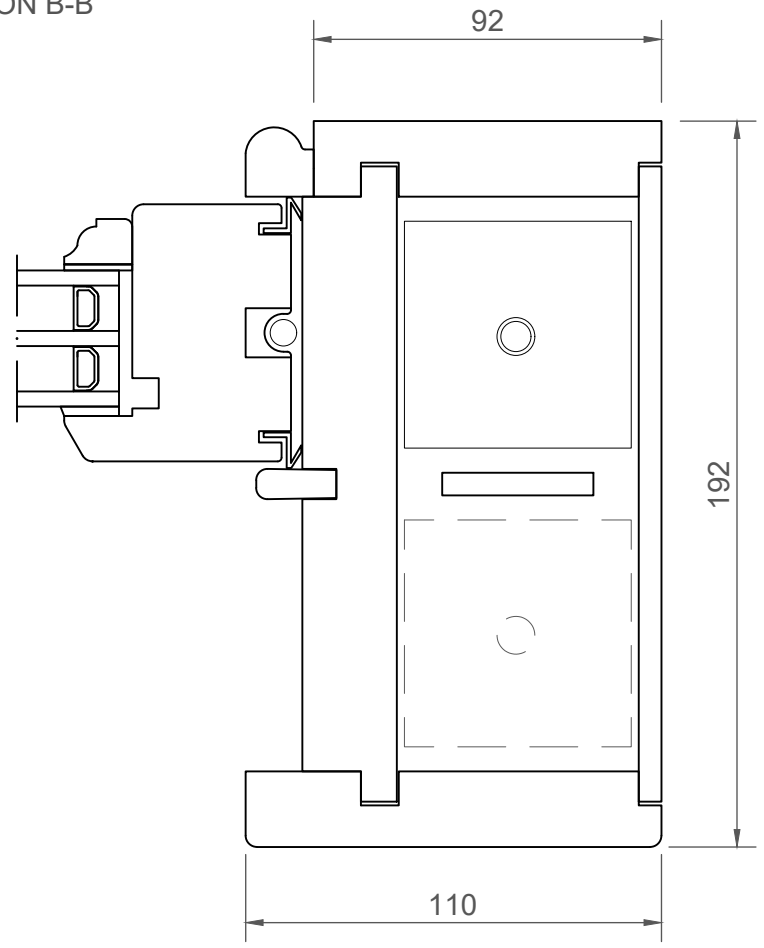

INTERIOR ELEVATION (Scale 1:10)

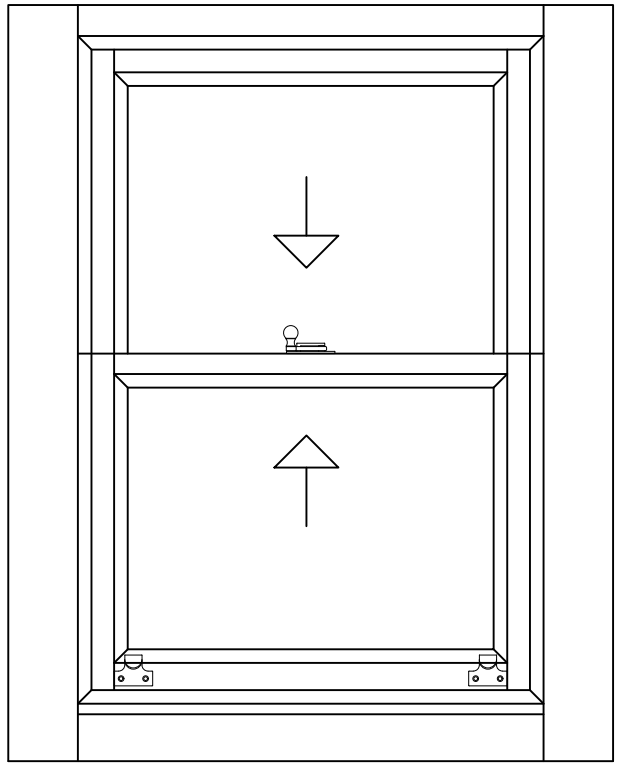

REV	DATE	DESCRIPTION	BY
IN CASE OF DOUBT OR DISCREPANCIES PLEASE REFER TO ARCHITECT FOR INSTRUCTIONS. THIS DRAWING SHOULD NOT BE SCALED. THIS DRAWING IS COPYRIGHT.			
01. DESIGN	04. PRODUCTION INFORMATION	07. CONSTRUCTION	
02. DESIGN CONCLUSION	05. BUILDING REGULATIONS	08. FINAL CONSTRUCTION	
03. PLANNING	06. TENDER	09. SPARE	
DRAWING STATUS :			
03. PLANNING			
01. PRELIMINARY	02. FOR COMMENT	03. FOR APPROVAL	
OTHER :			
03. FOR APPROVAL			
PROJECT :			
Proposed Development at: 18 High Street Merthyr Tydfil			
DRAWING TITLE :			
SASH WINDOW INDICATIVE SECTION			
			
DATE : July 2020		SCALE : AS IND.@A3	
JOB NO. : 0014		DRAWN BY :	
DWG NO. : 0014/PL(99)06		REV :	