



 George and Co.

16 Dan y parc view,
Penyard,
Merthyr Tydfil
CF47 0GF

1105.02		Plans	
sketch	1:50@A1	Jan'25	CG
George + Co Crownford House, Swan Street, Merthyr Tydfil, Mid Glamorgan, Wales, CF47 8EU TEL 07830328652 hello@georgeandco.studio			
DO NOT SCALE THIS DRAWING		©George and Co.	

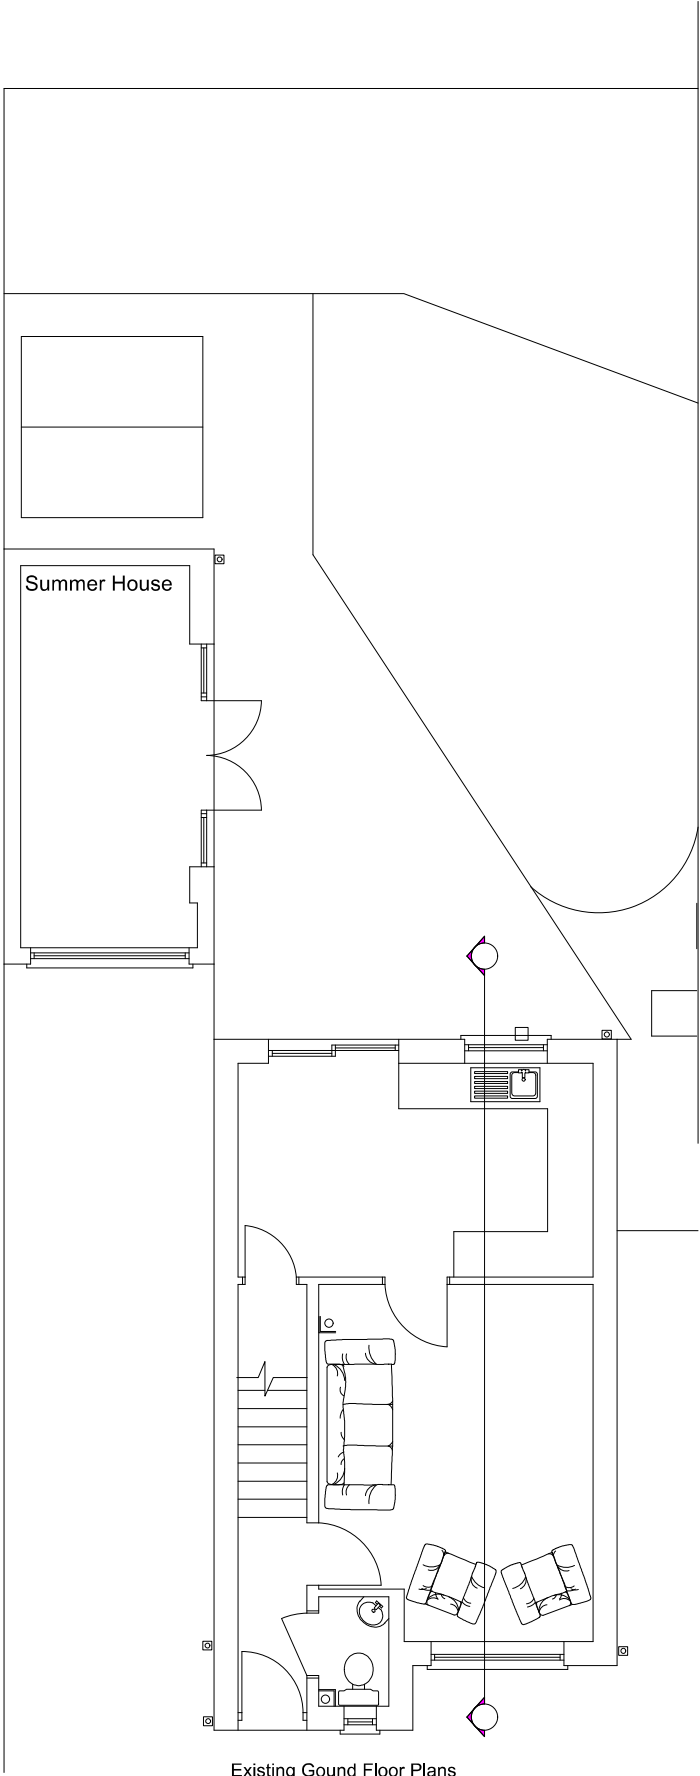

Existing Gound Floor Plans

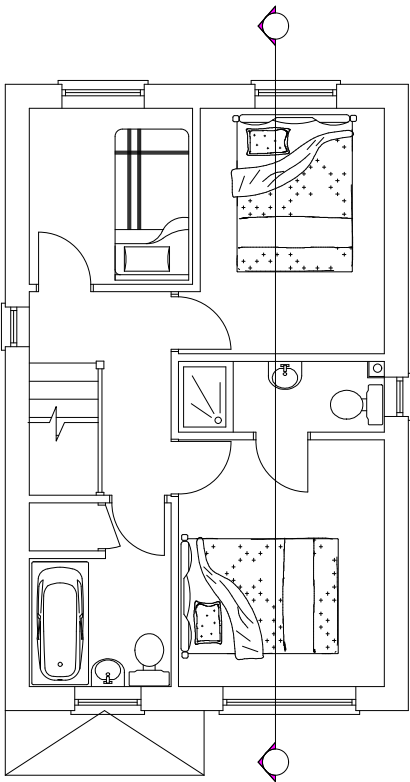

Existing First Floor Plans