
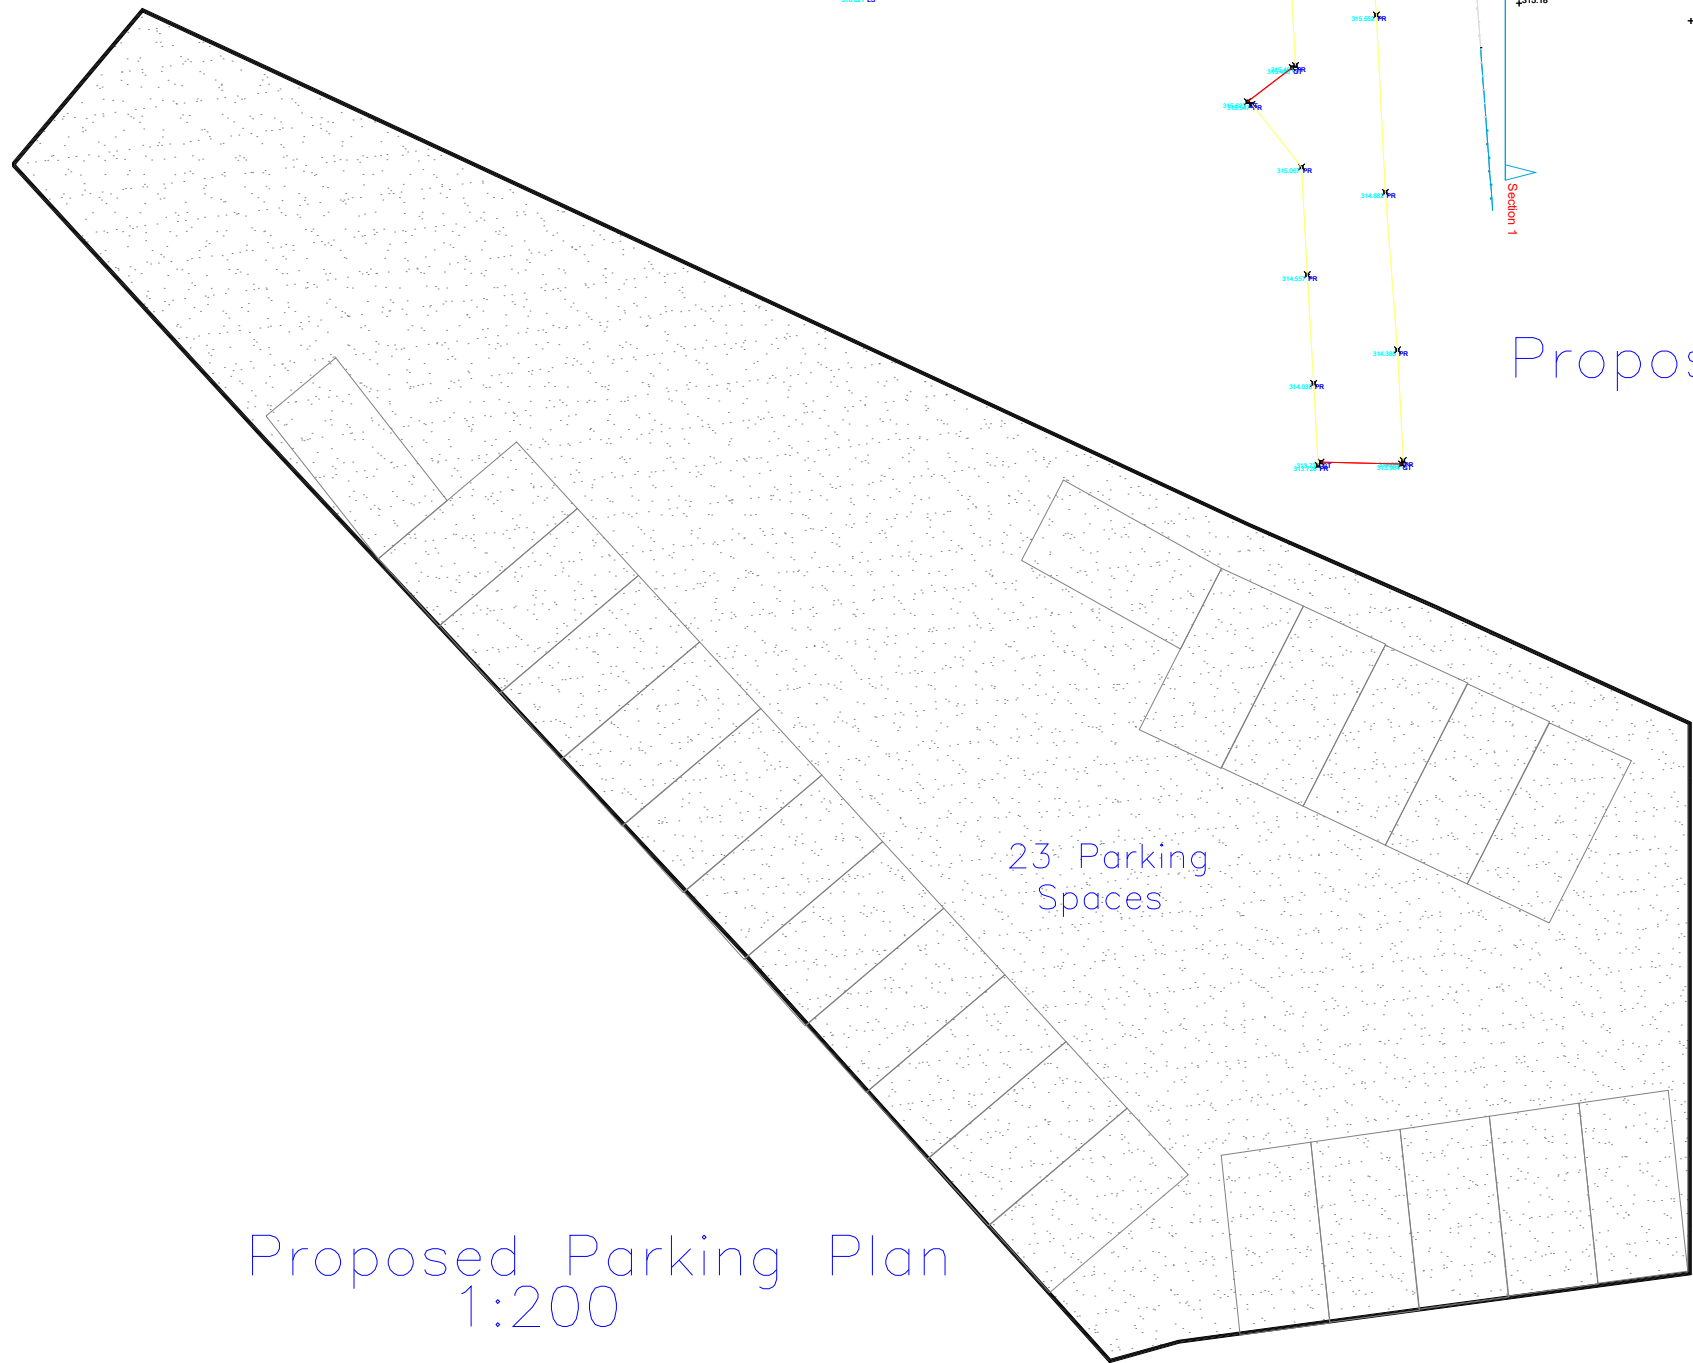


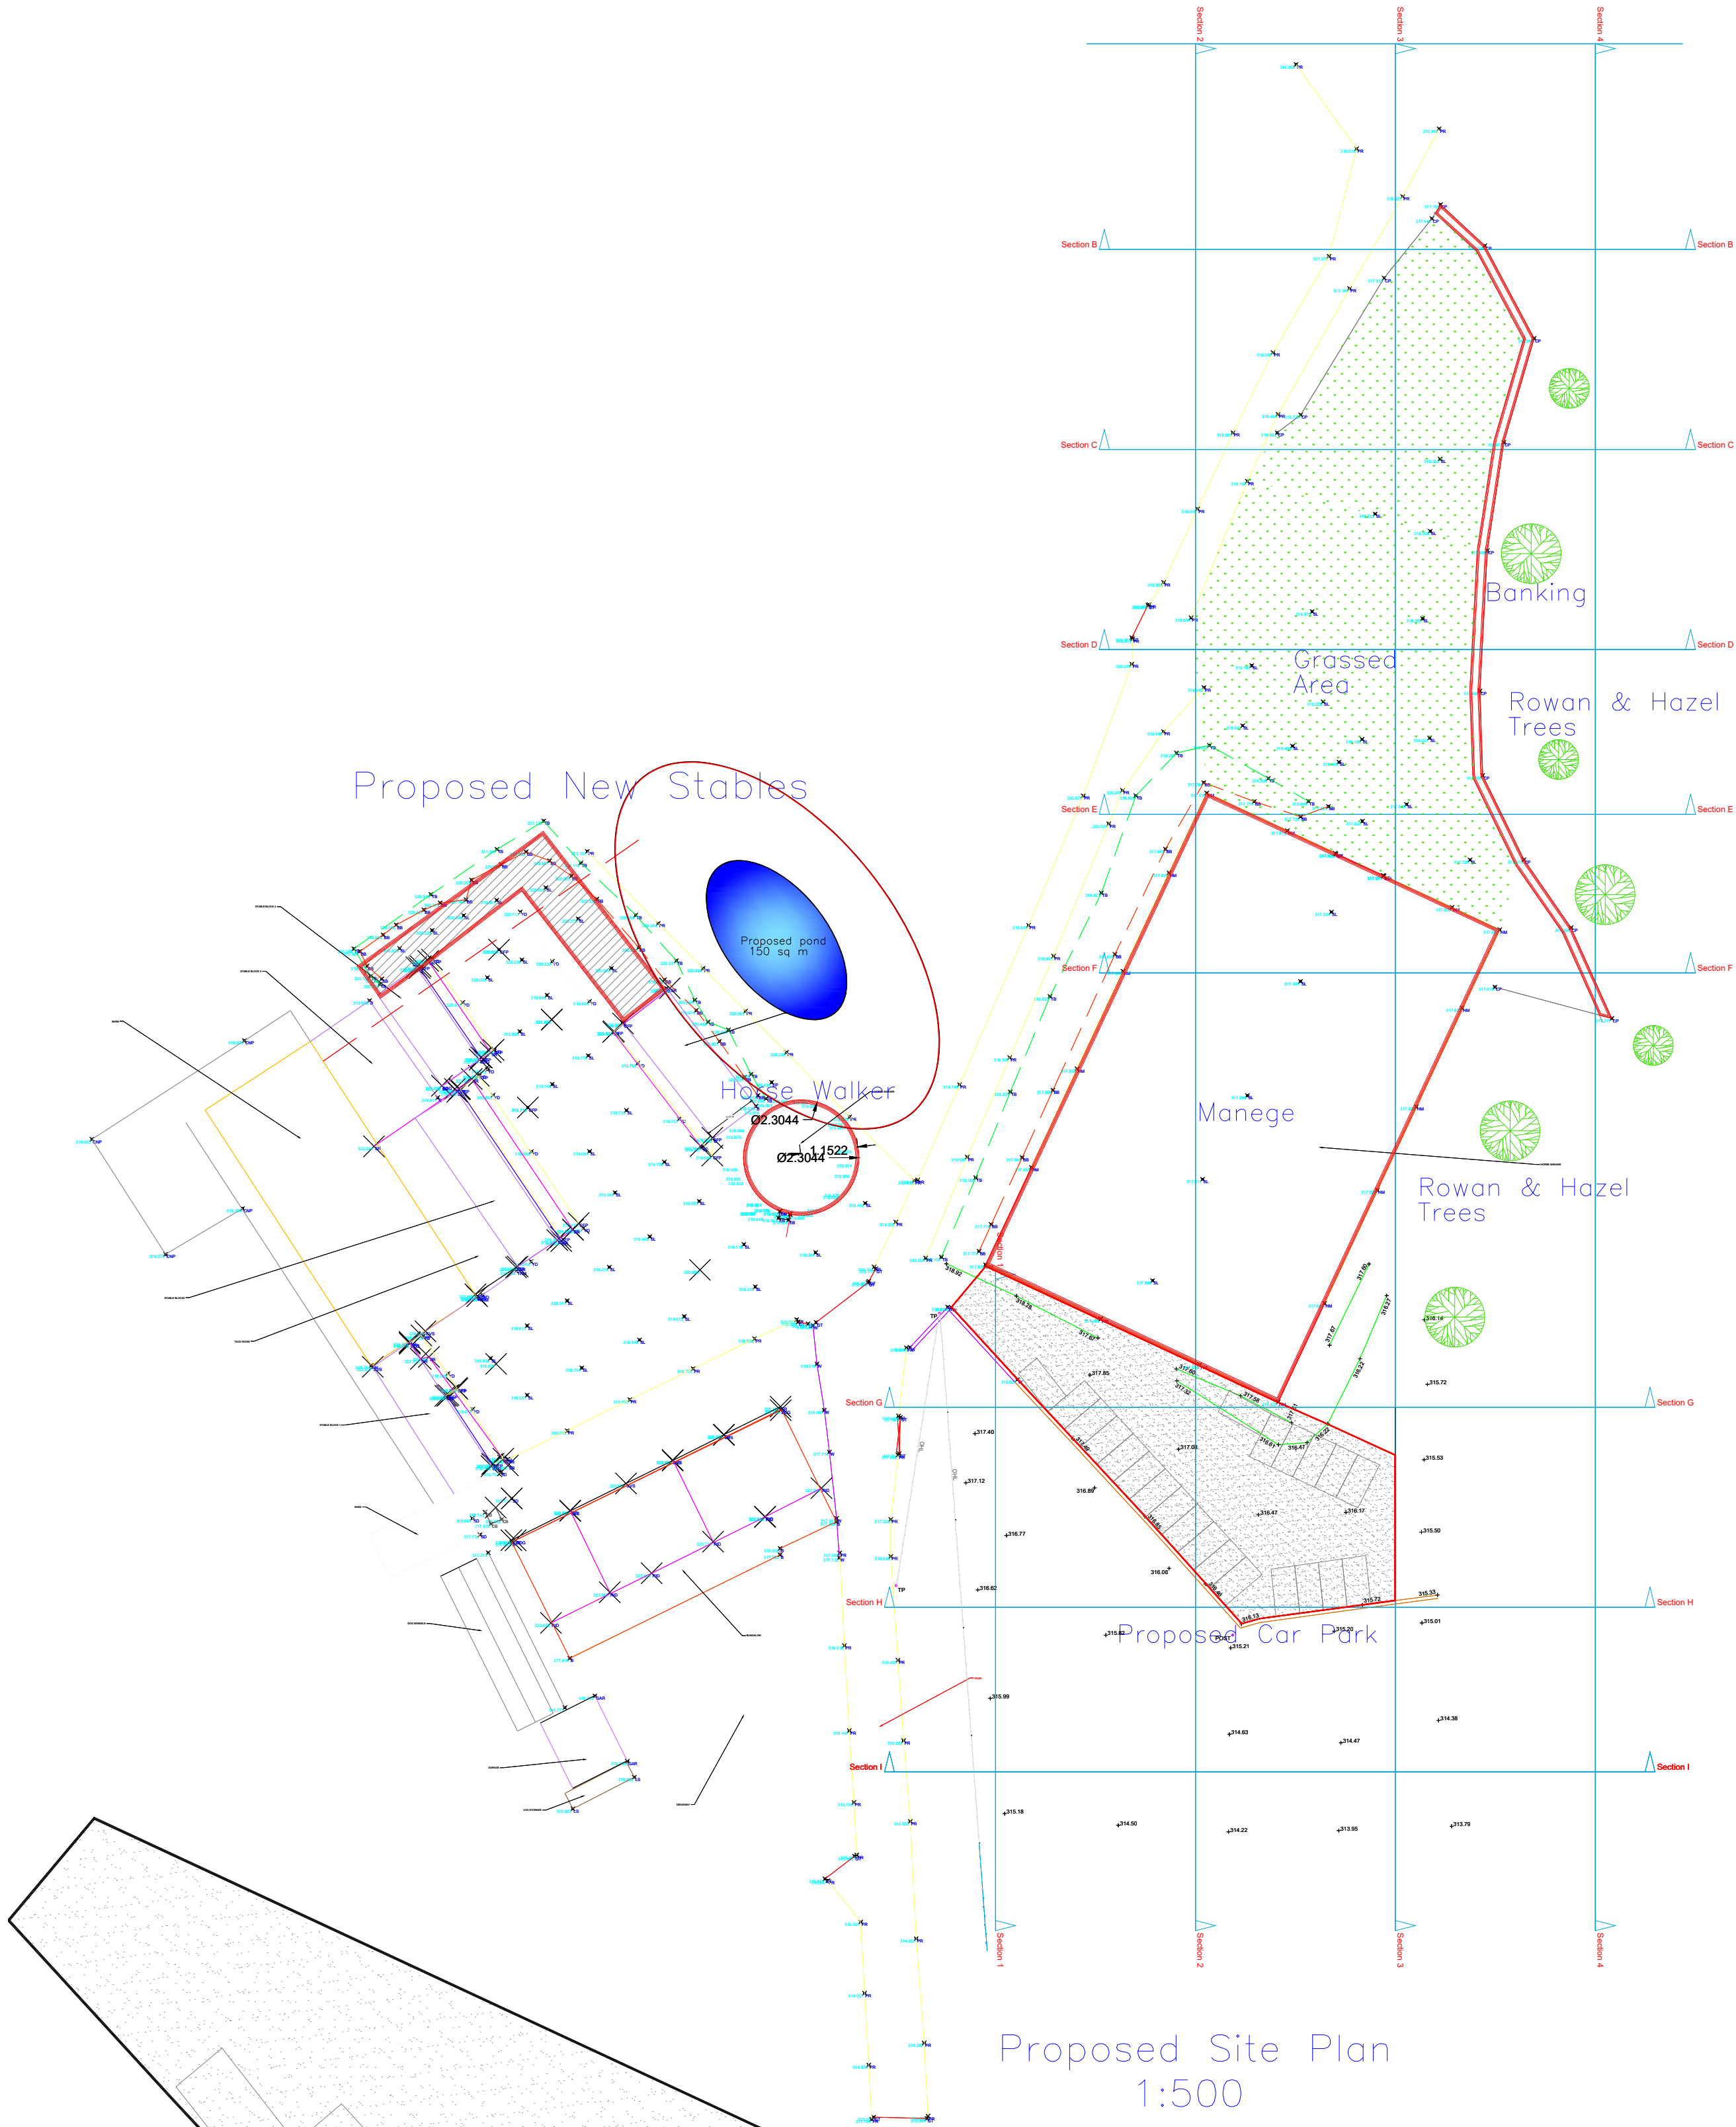

Finishes	
Roof:	Grey Steel Sheets matching extg
External walls:	Fined down render matching extg
Windows/Doors:	Grey uPVC
Fascia/RWG's:	Grey uPVC
Car Parking:	Free draining shingle
All dimensions are between structural components	
All dimensions, levels & sewer runs to be checked on site by contractor	
 Utopia Design Architectural Services	
Address	
Tir Cook Farm Treharris Merthyr Tydfil CF46 5RN	
Project Title	
New Development of Extension for Stables, Car parking and Re-profiling of Ground Levels.	
Paper	Date
A2	SEPT 25
Scale	Drwg Num
1:500	
1:200	TIR COOK FP PRPSD 02E