
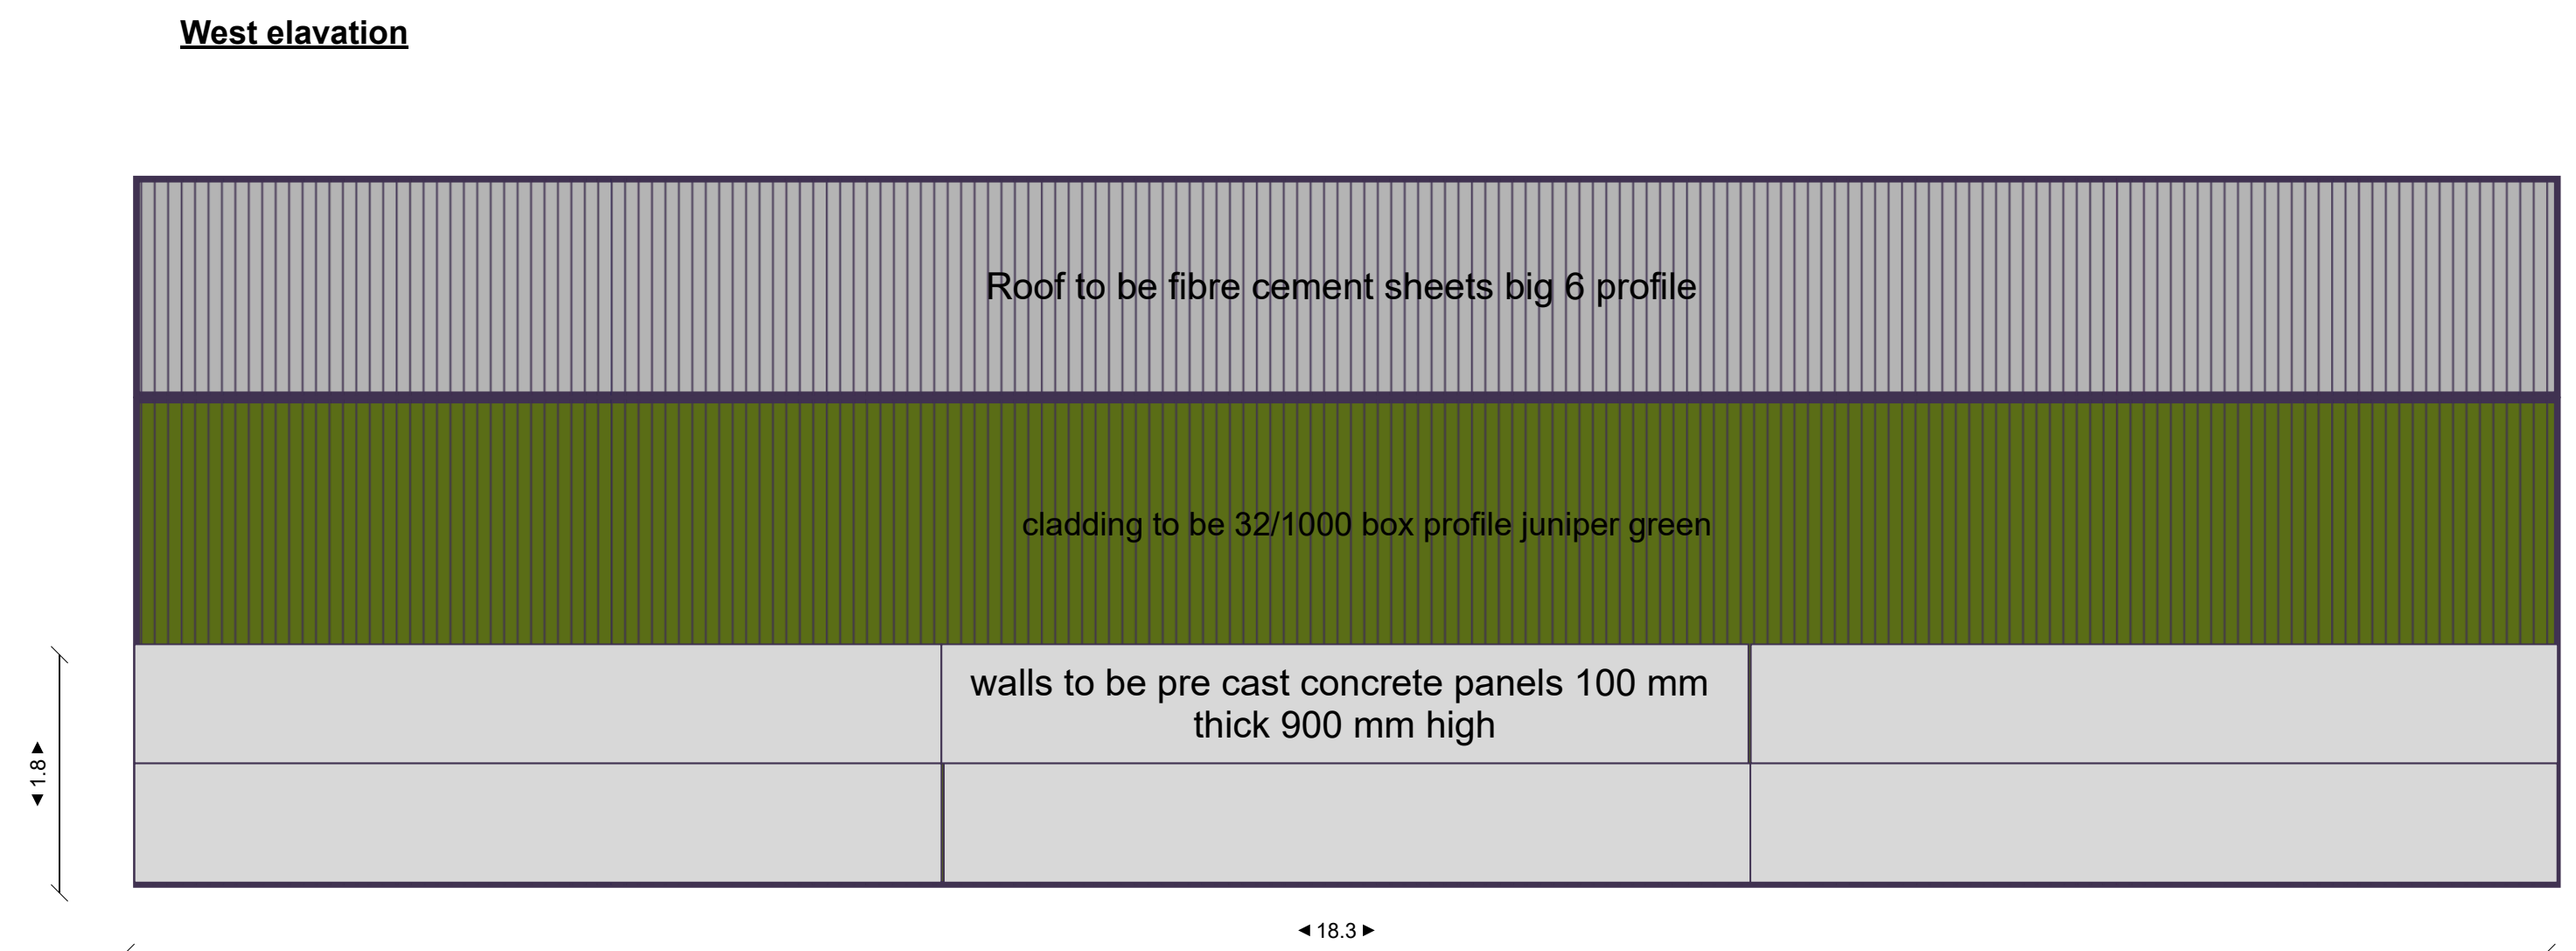
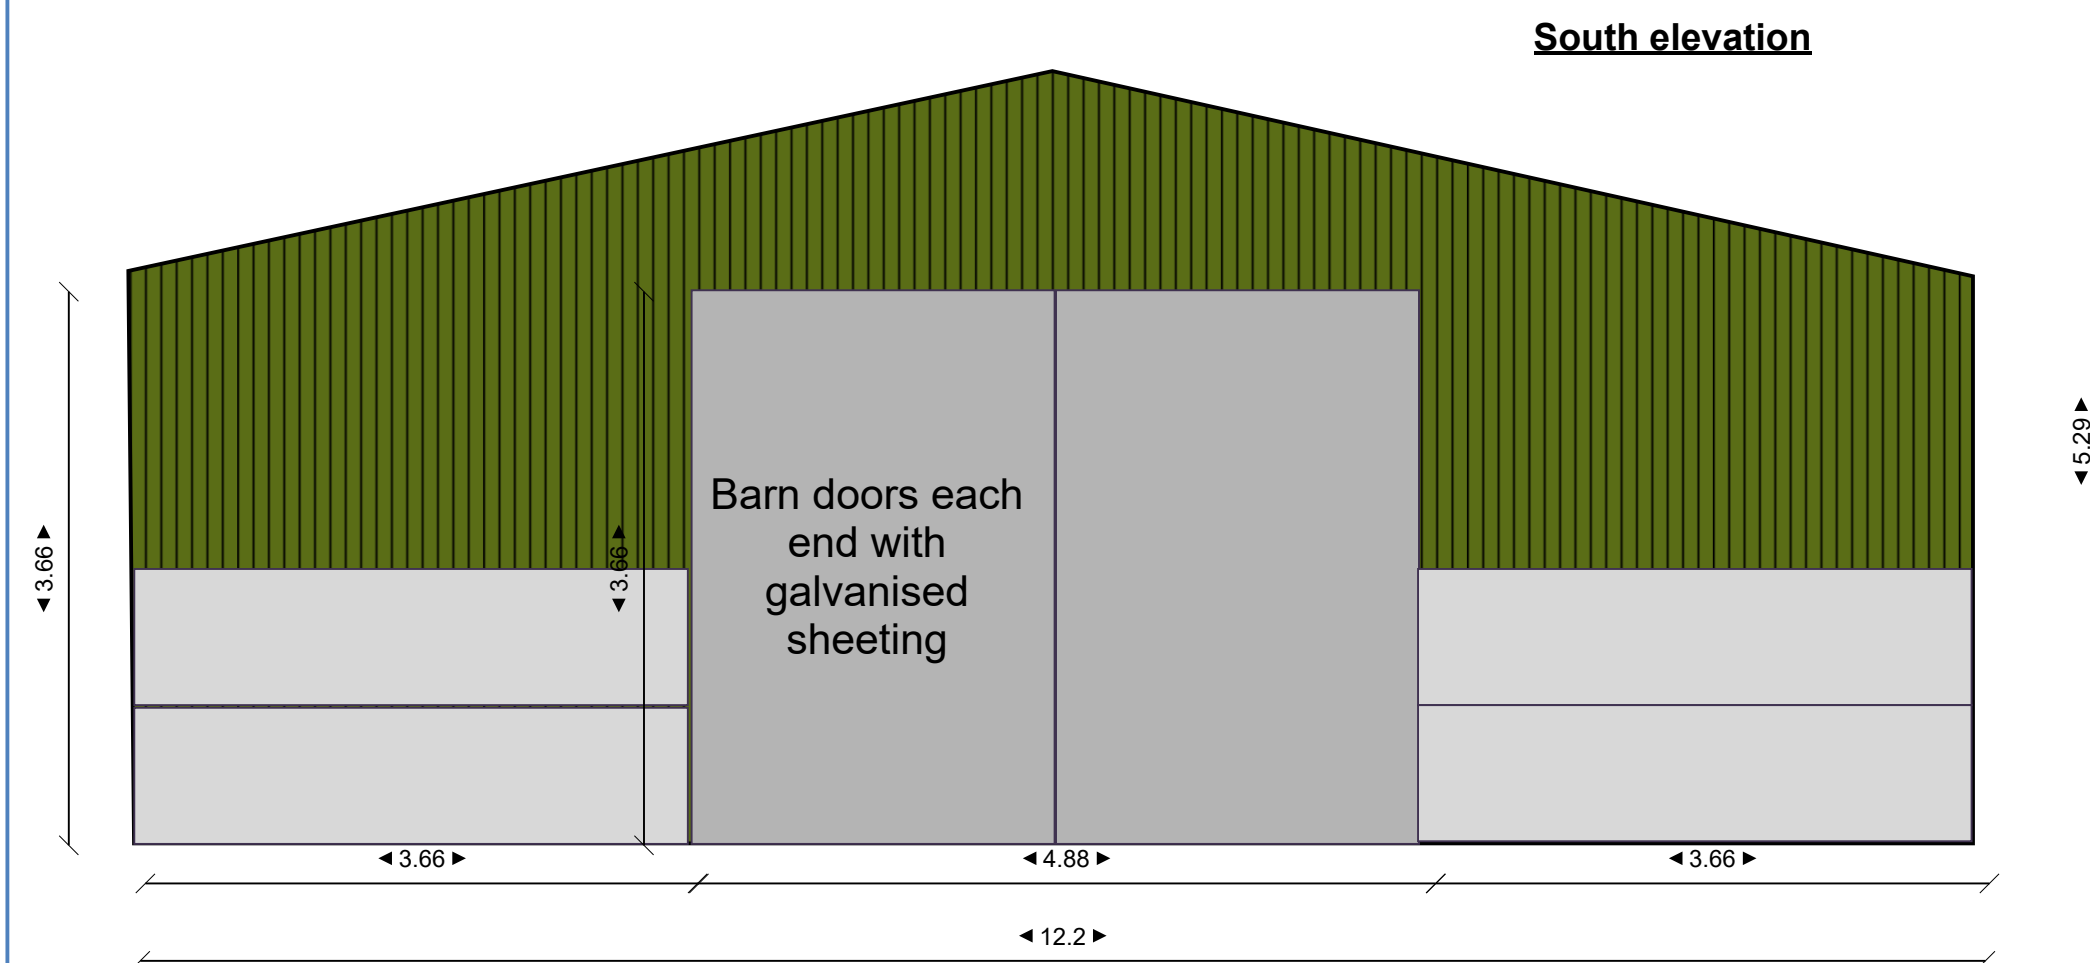
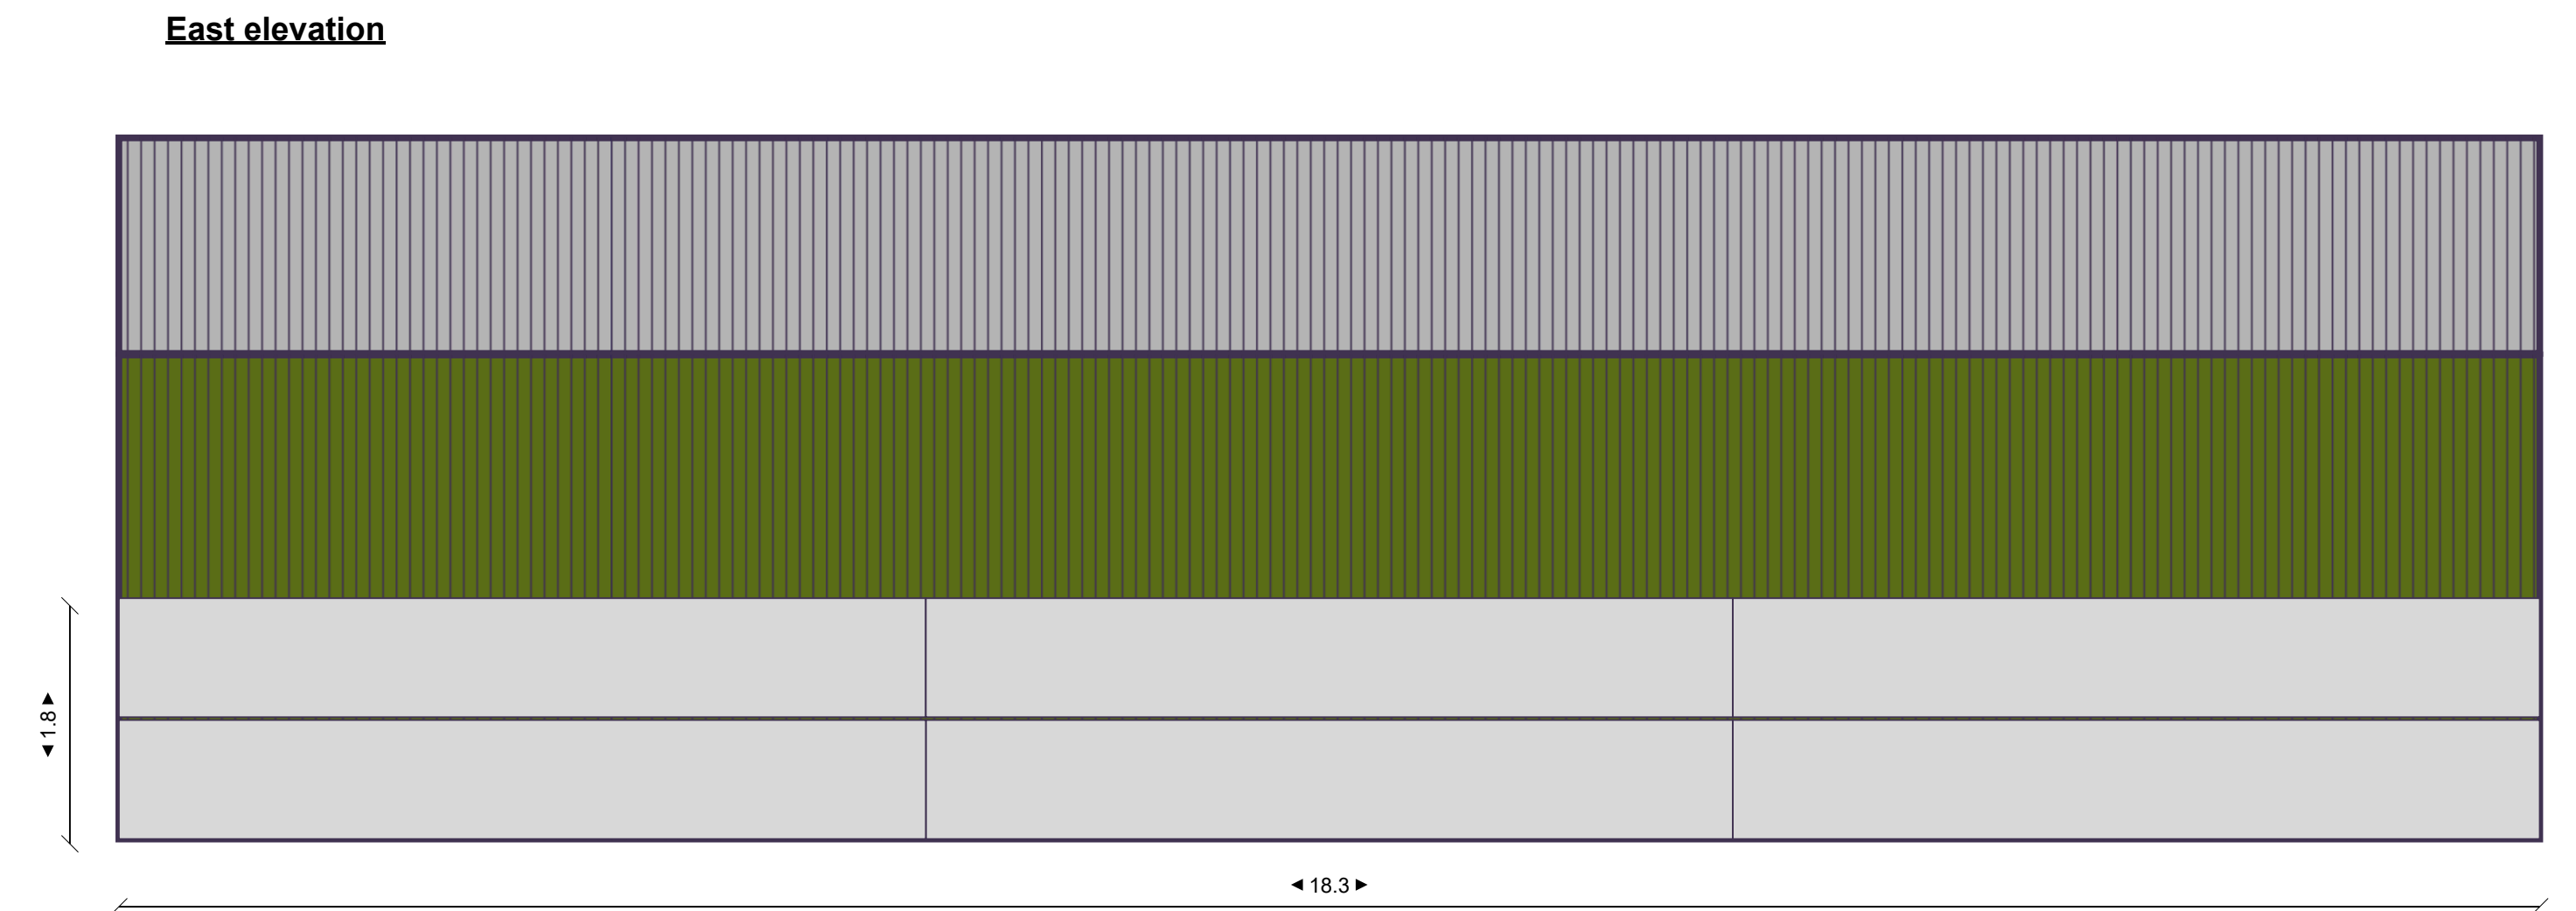


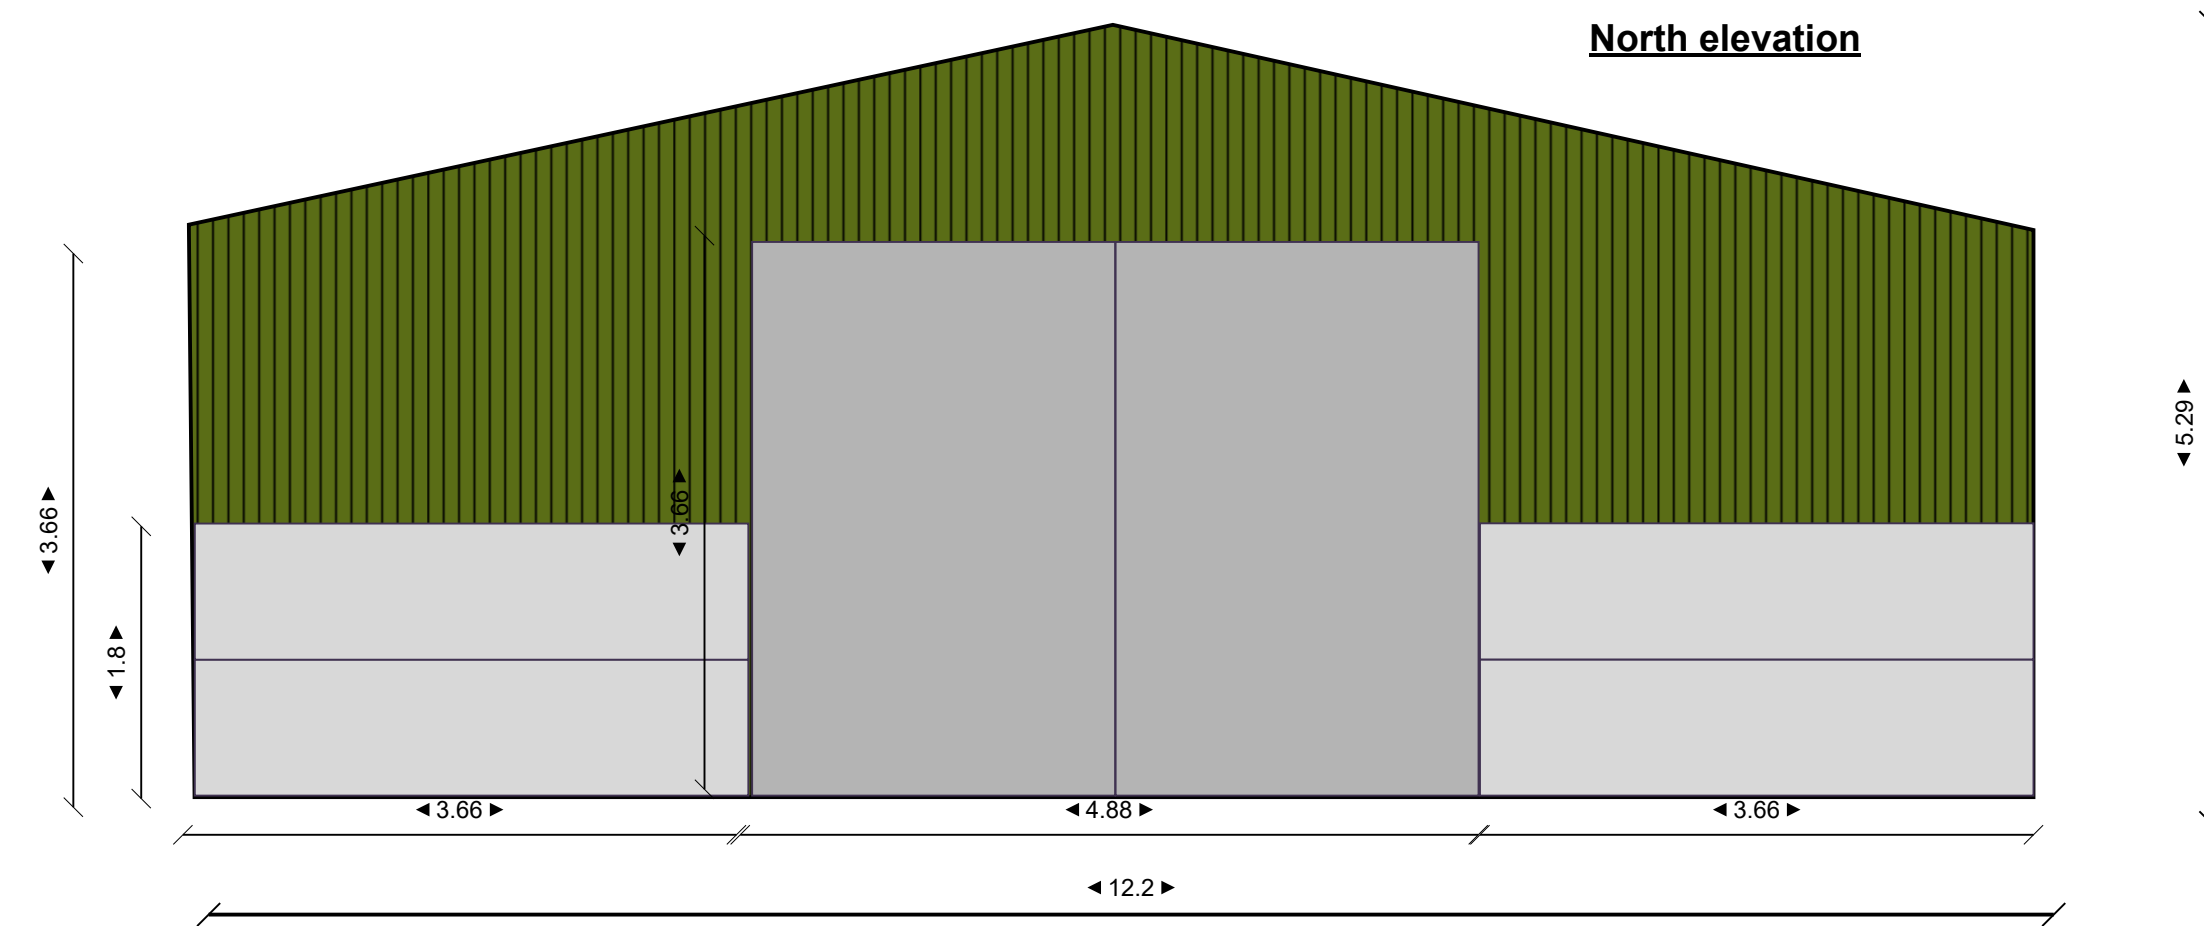

Site:	Cefn Fforest Farm	Drawing: 801506	Project: 0000417	Drawn: Name	Notes: PLB Ecowood Limited PLB Works Hayes Road Barry CF64 5RZ
Title:	General Machinery and Fodder storage shed	Scale: 1/4":1'0"	Date: 10/05/2026	Rev: A	