
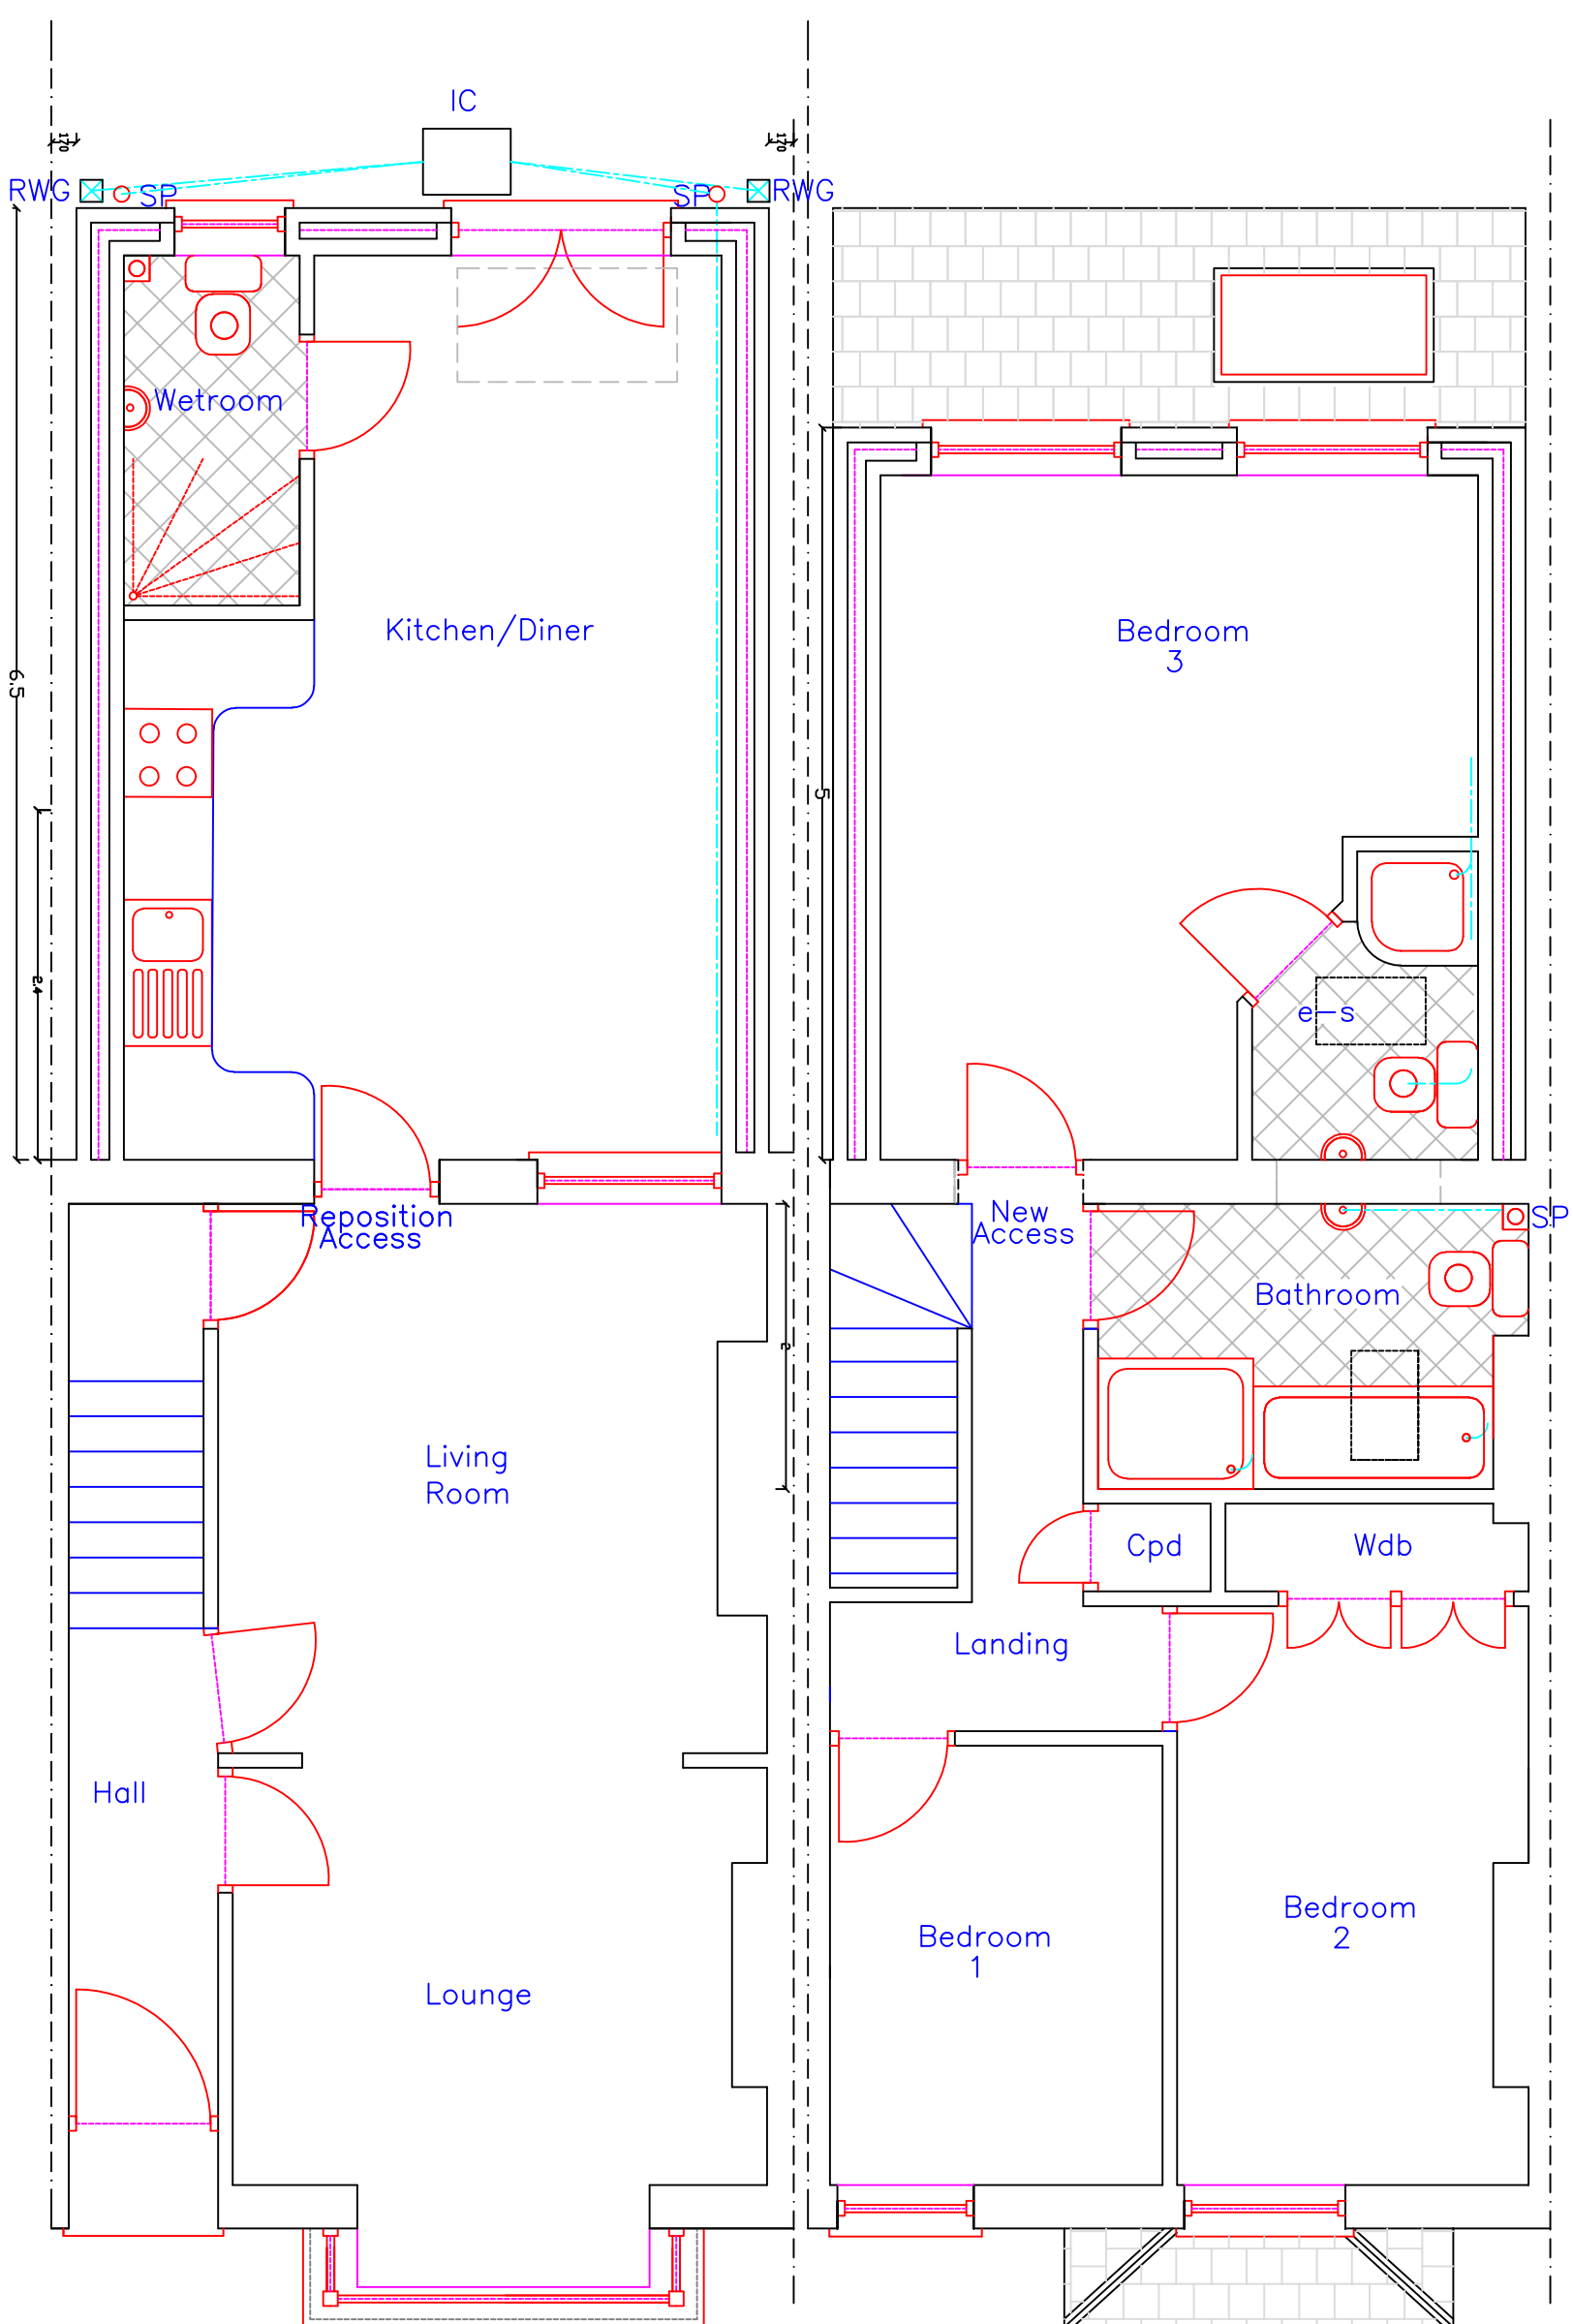
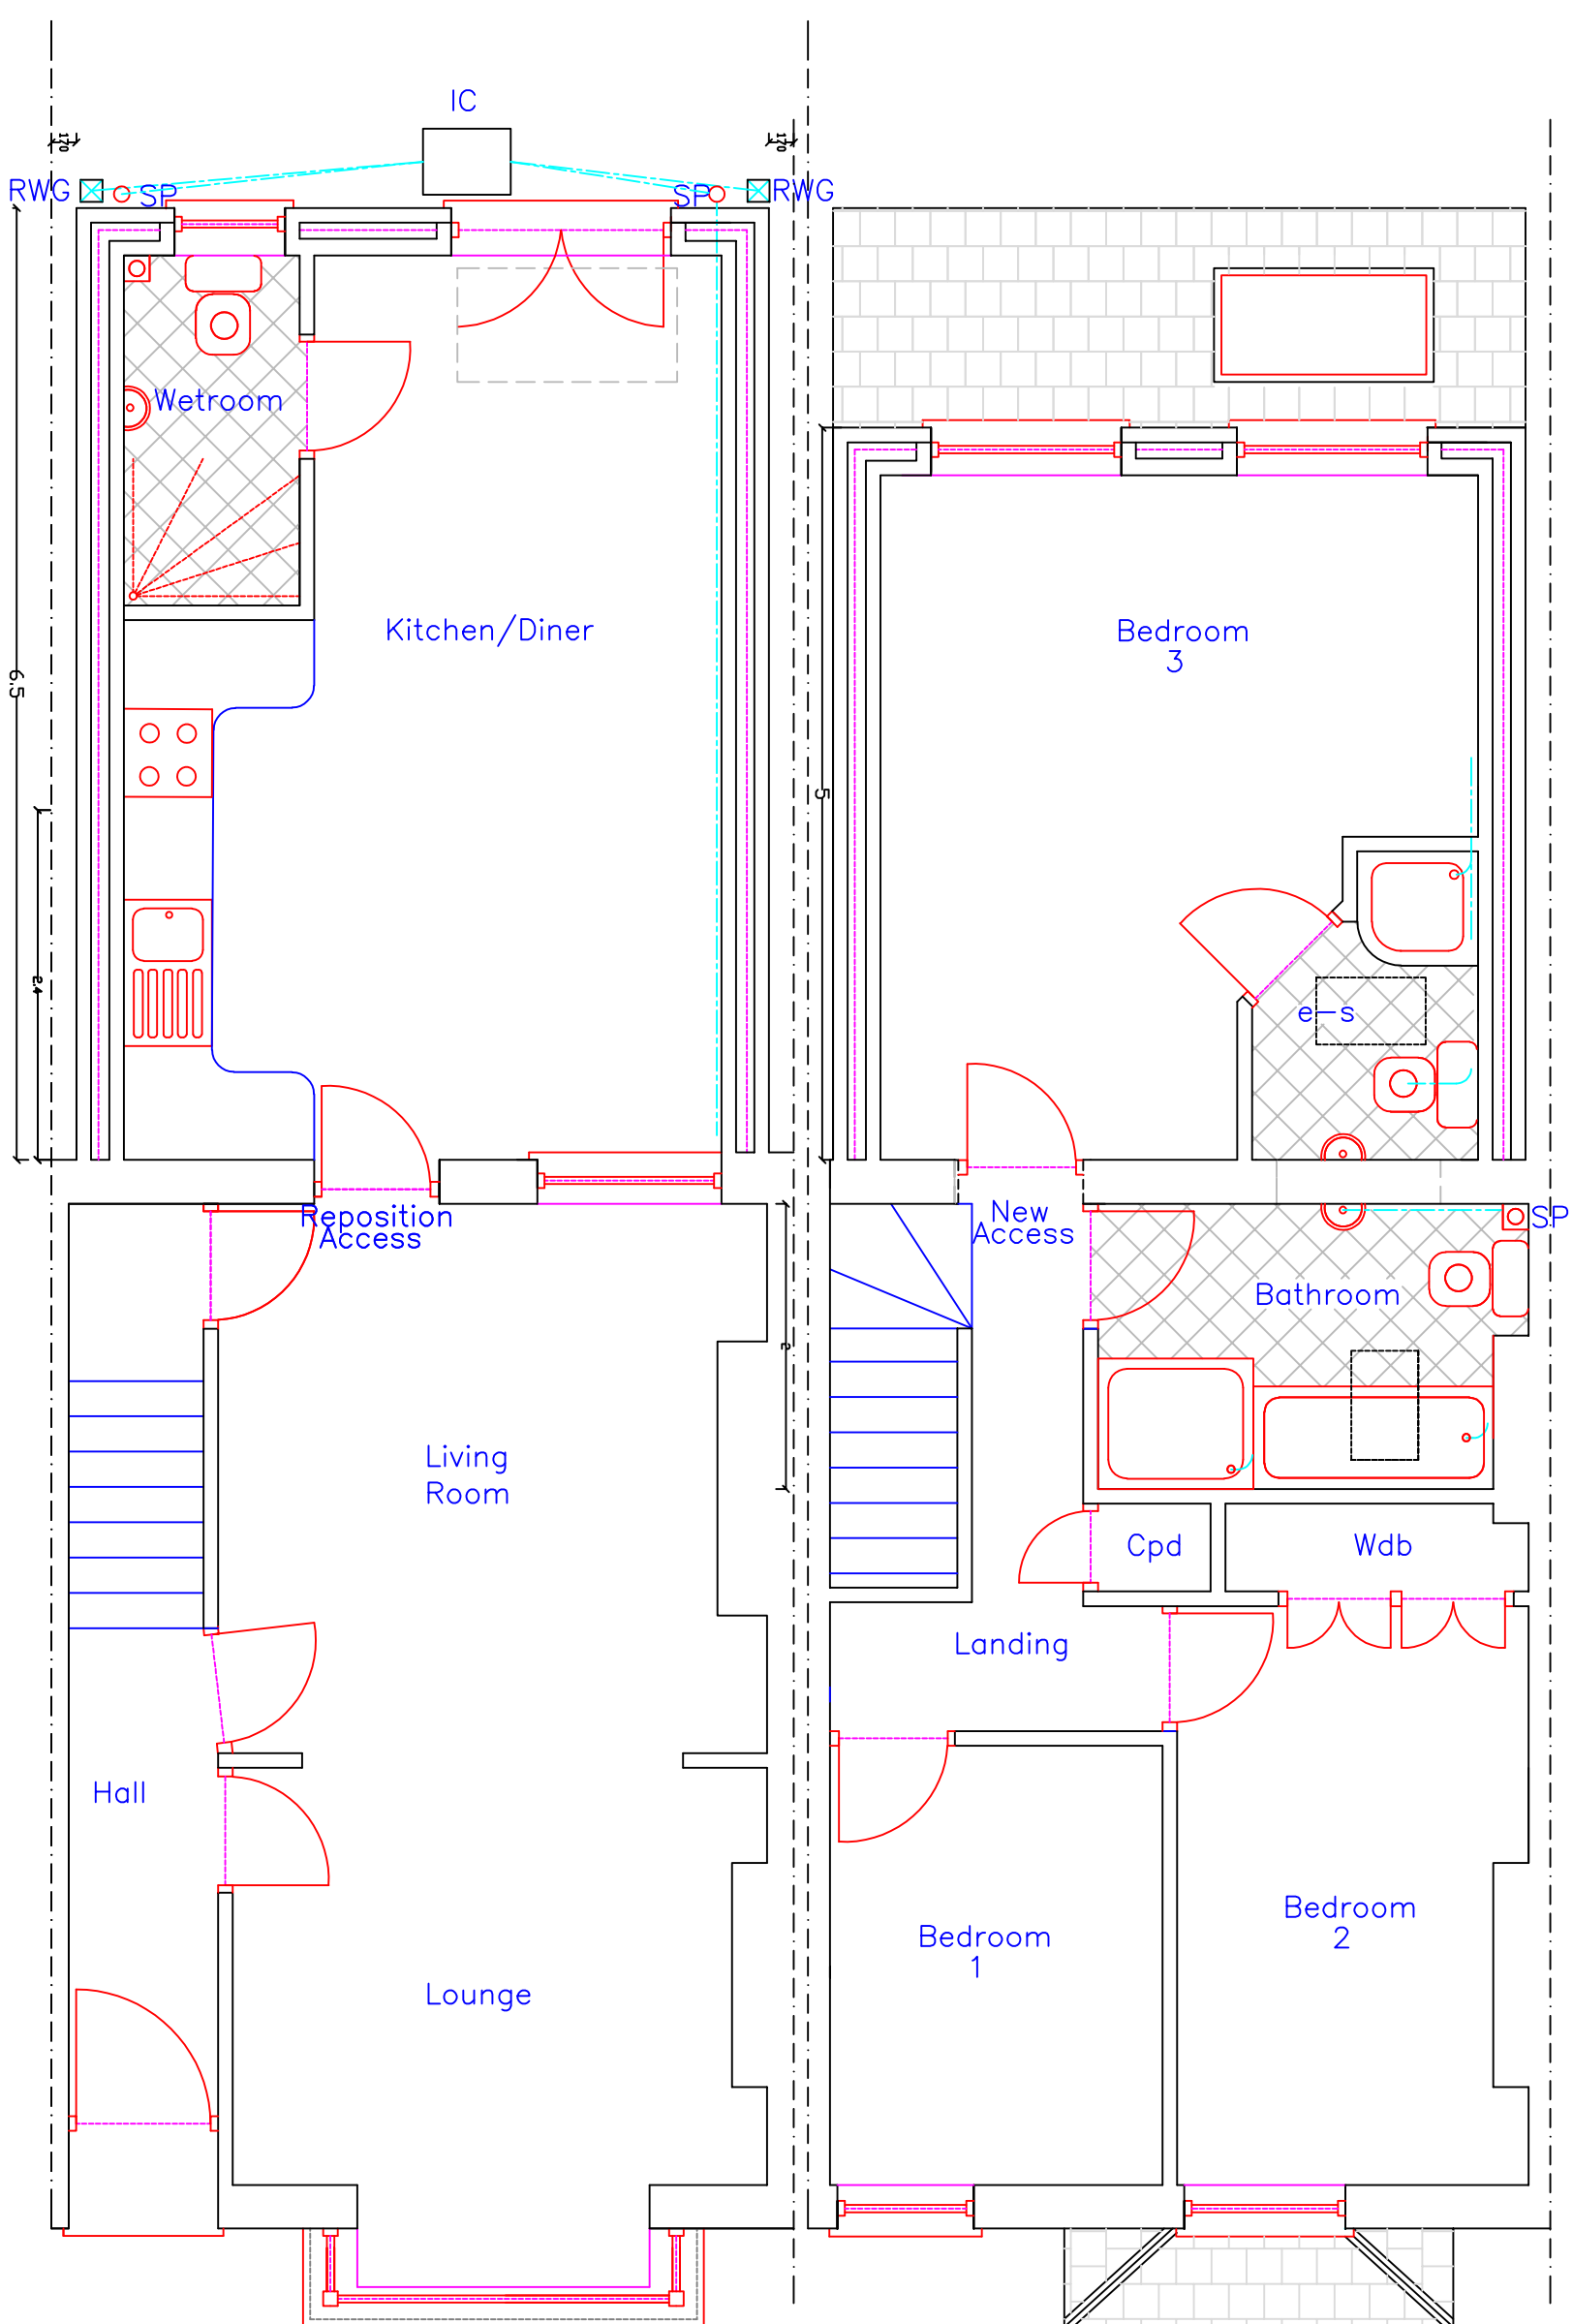
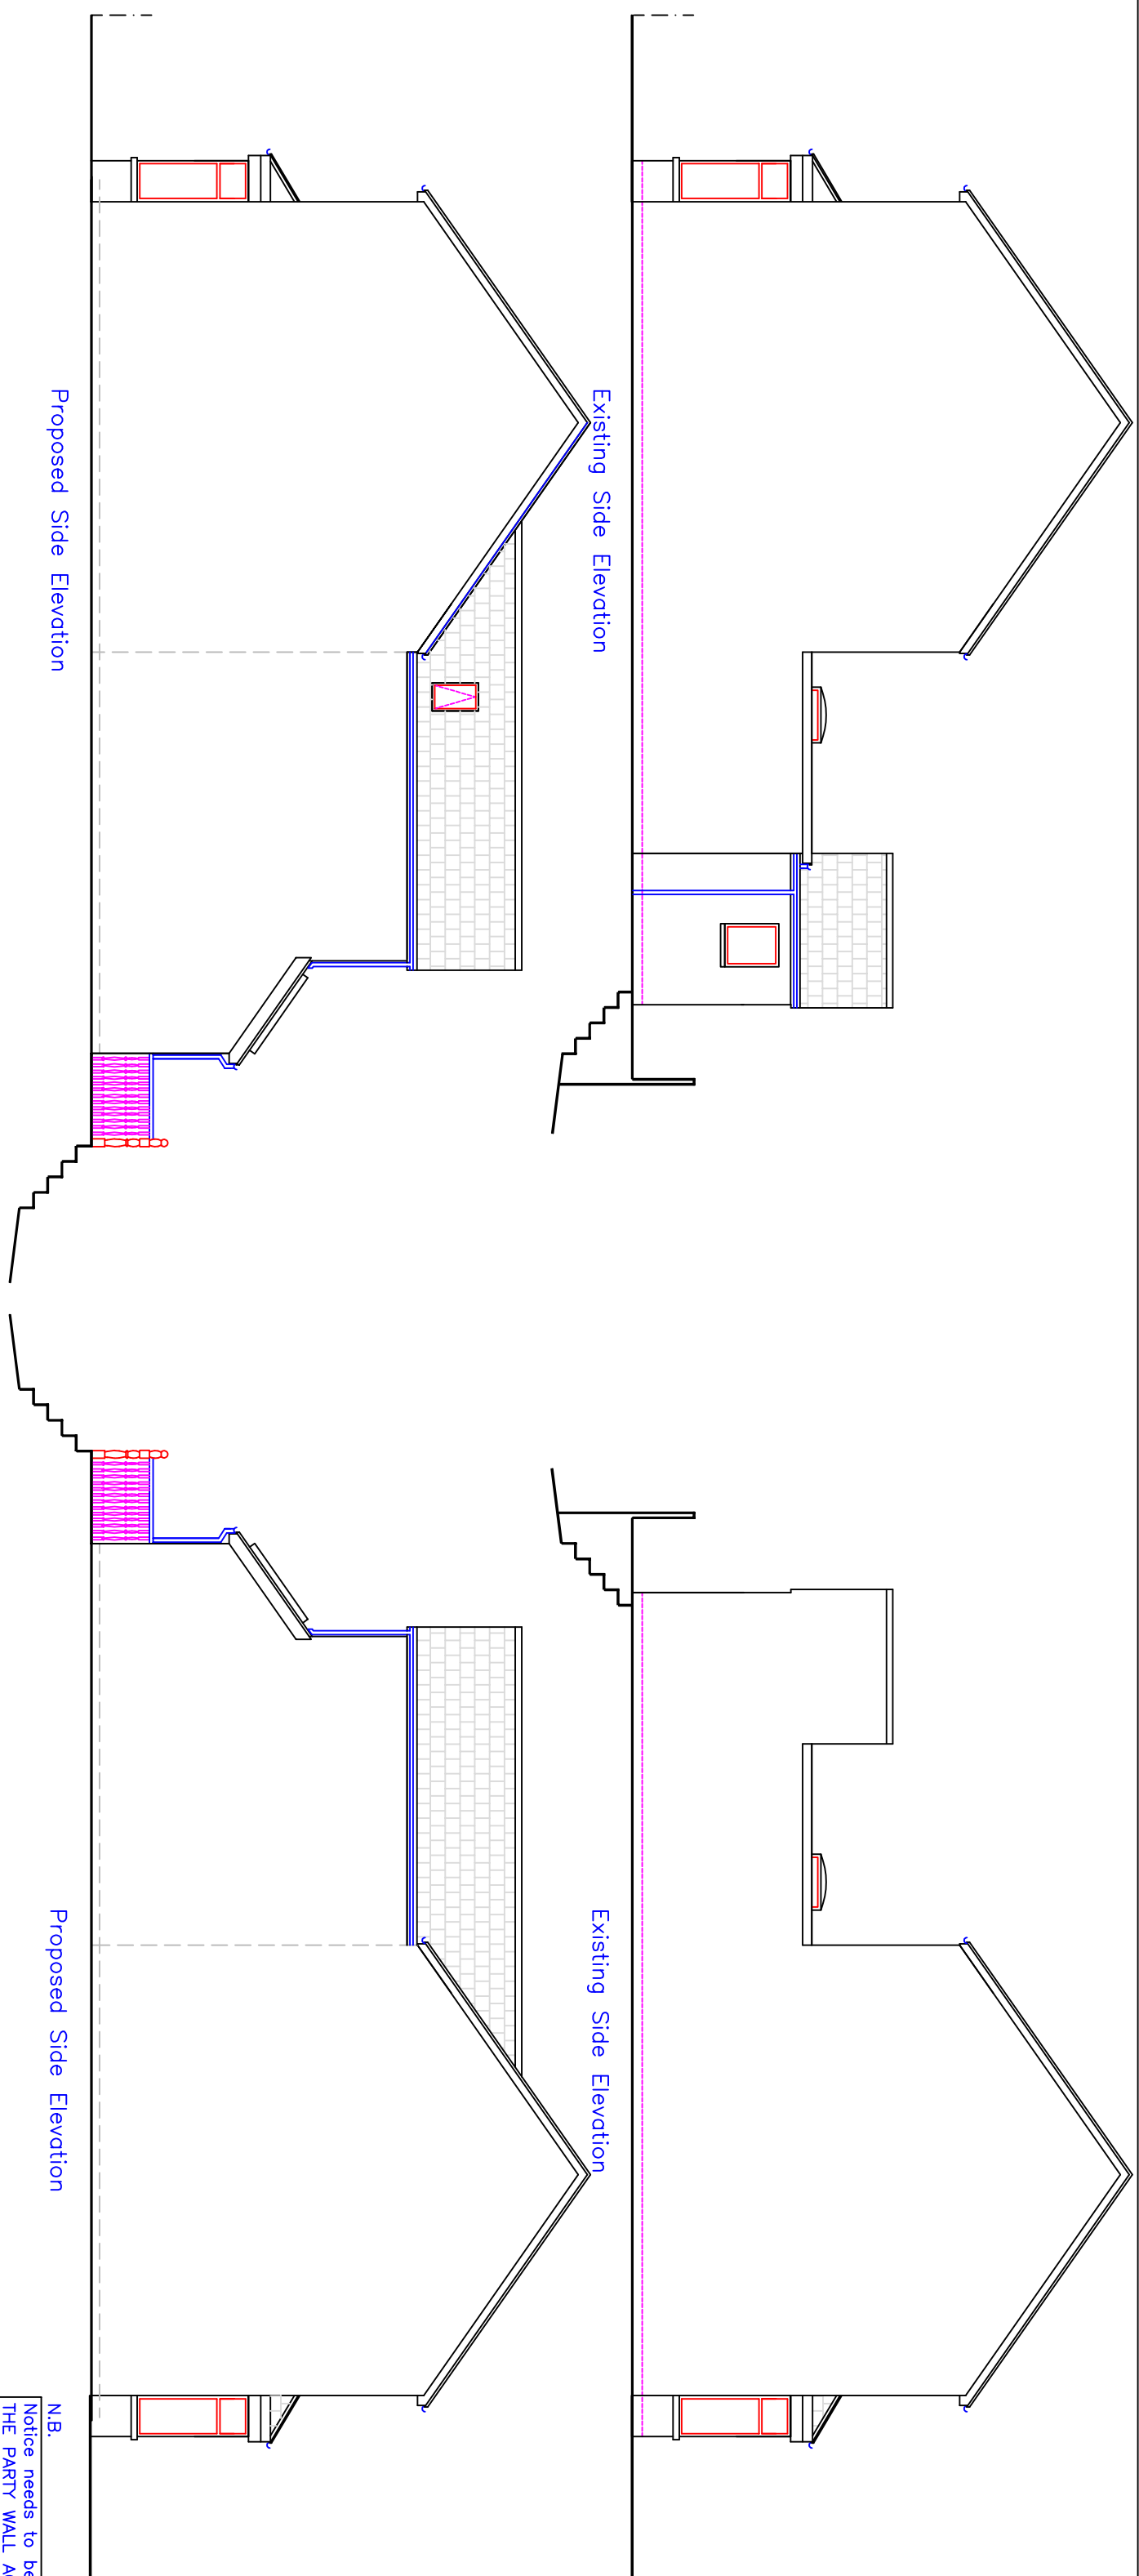
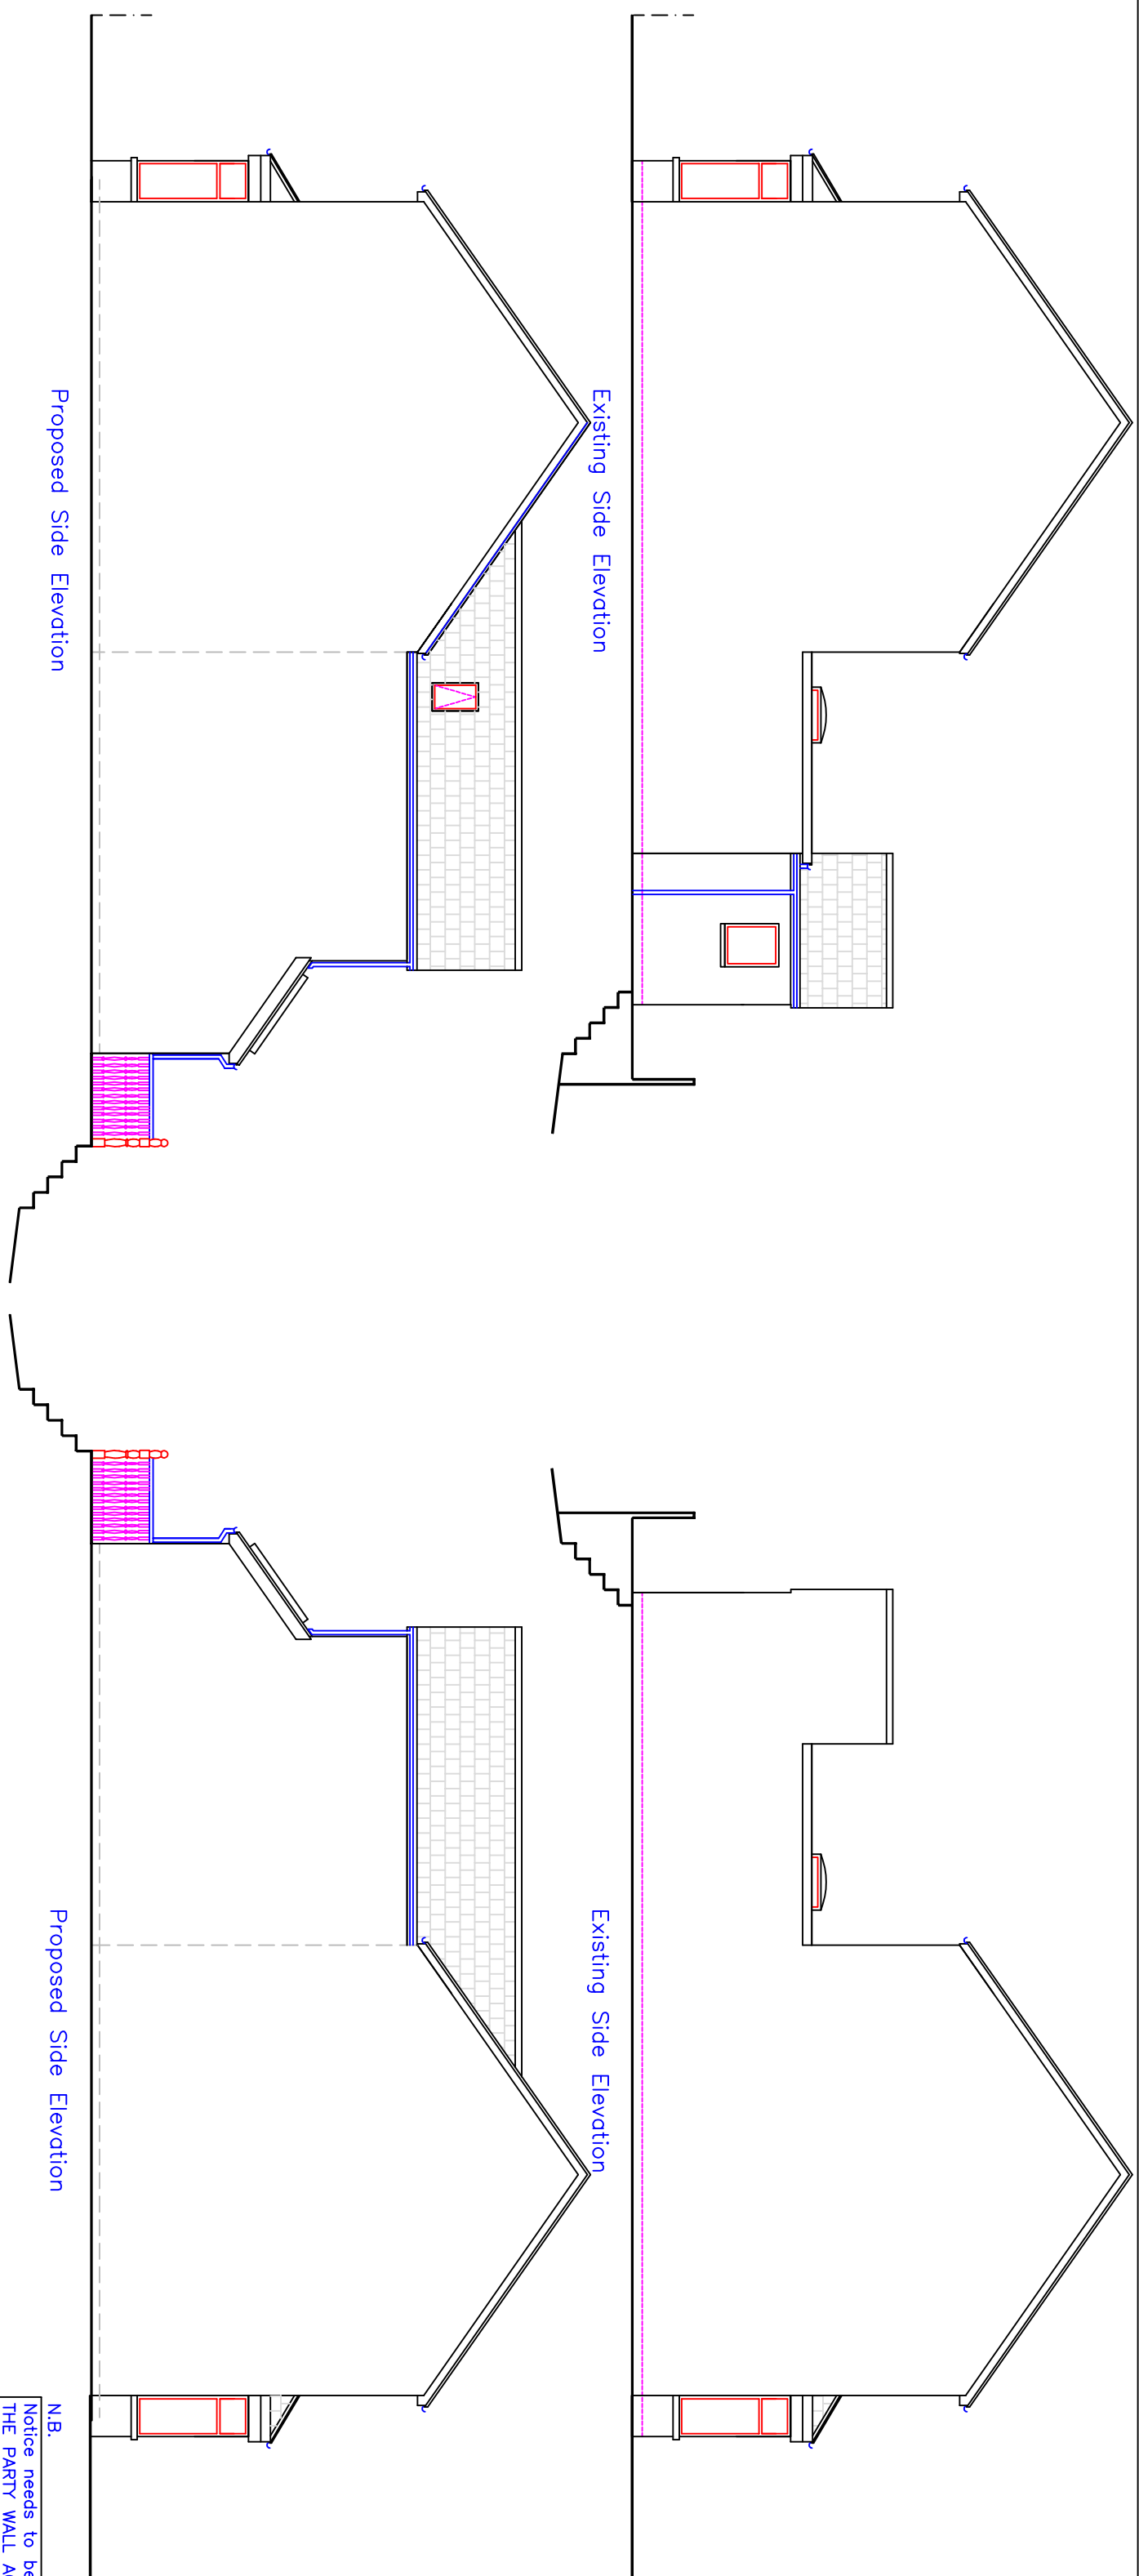
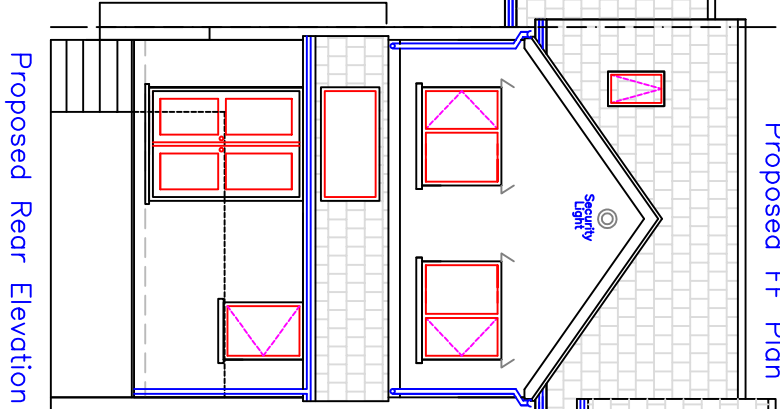
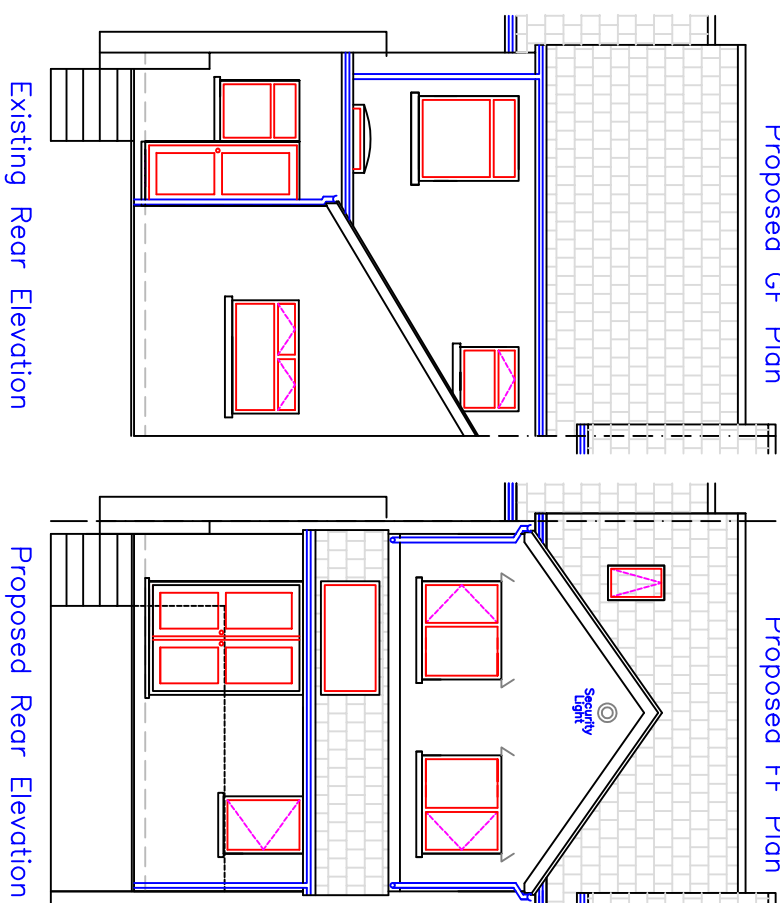
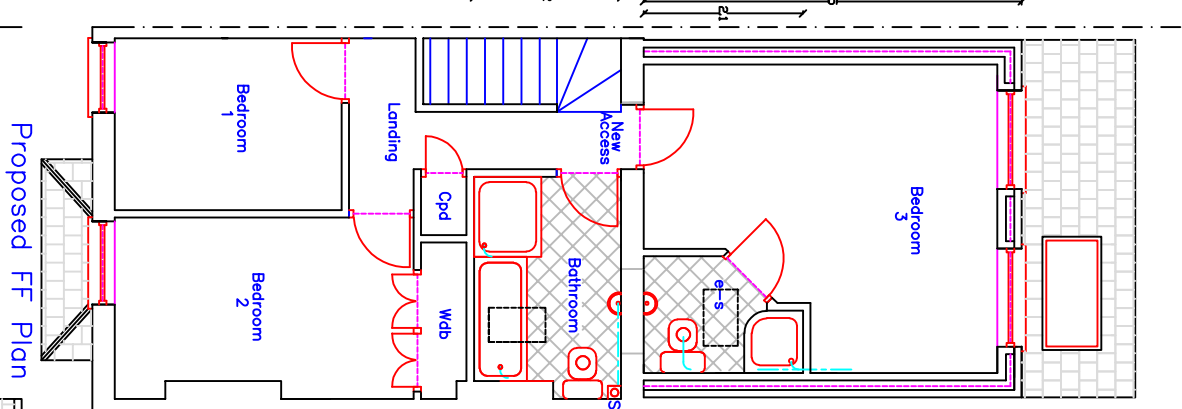
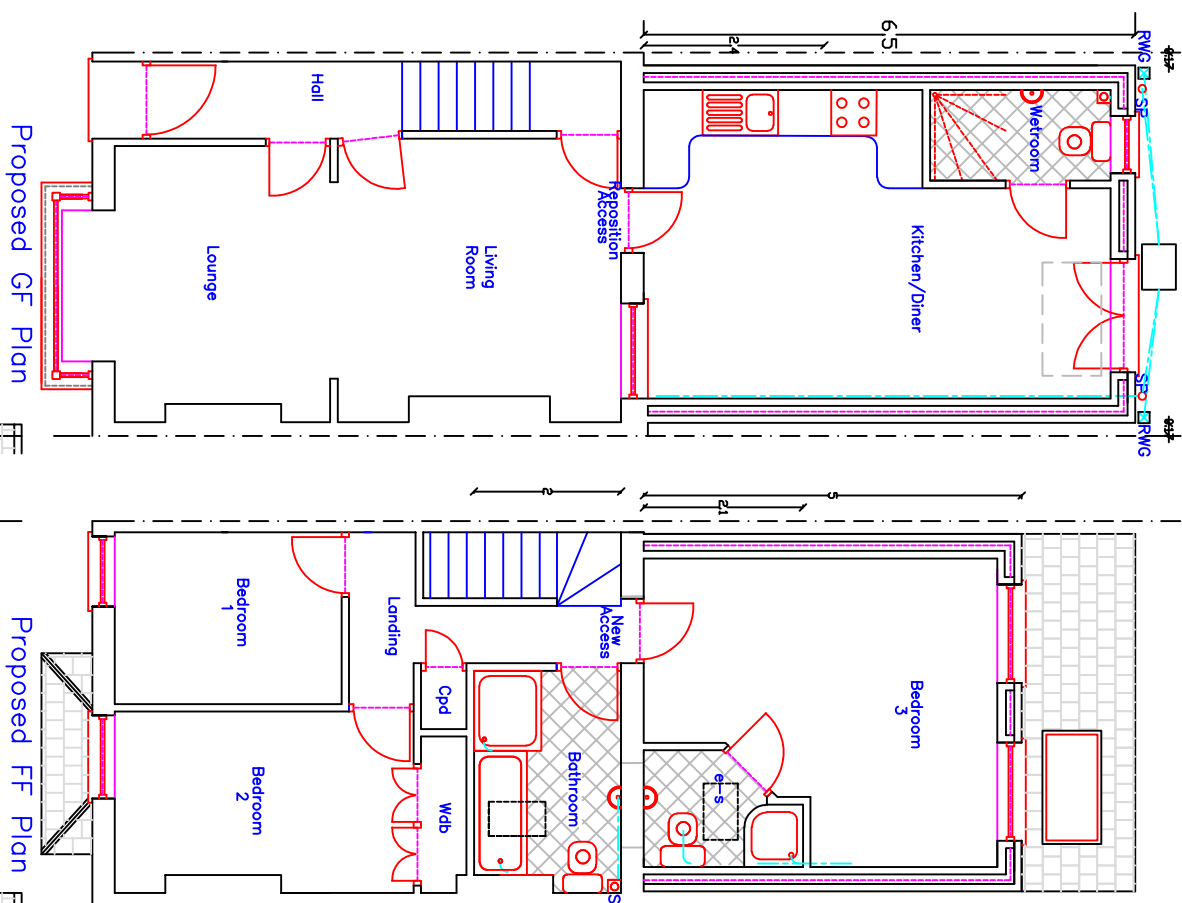
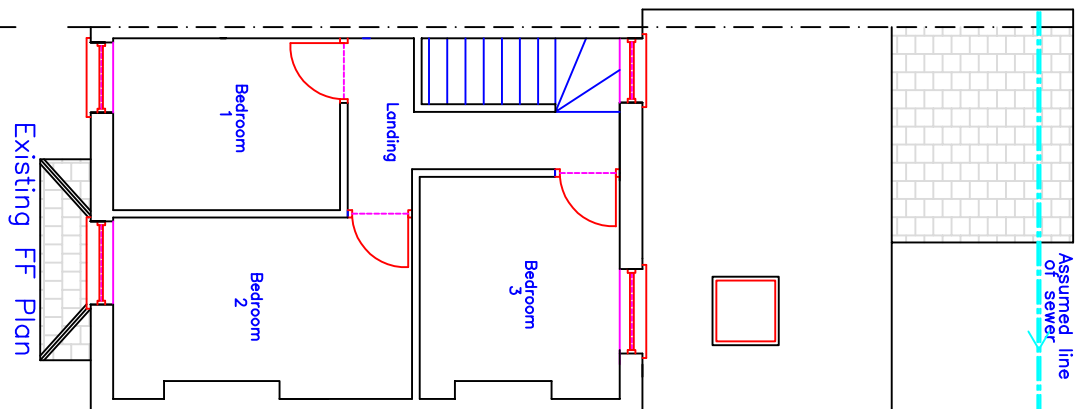


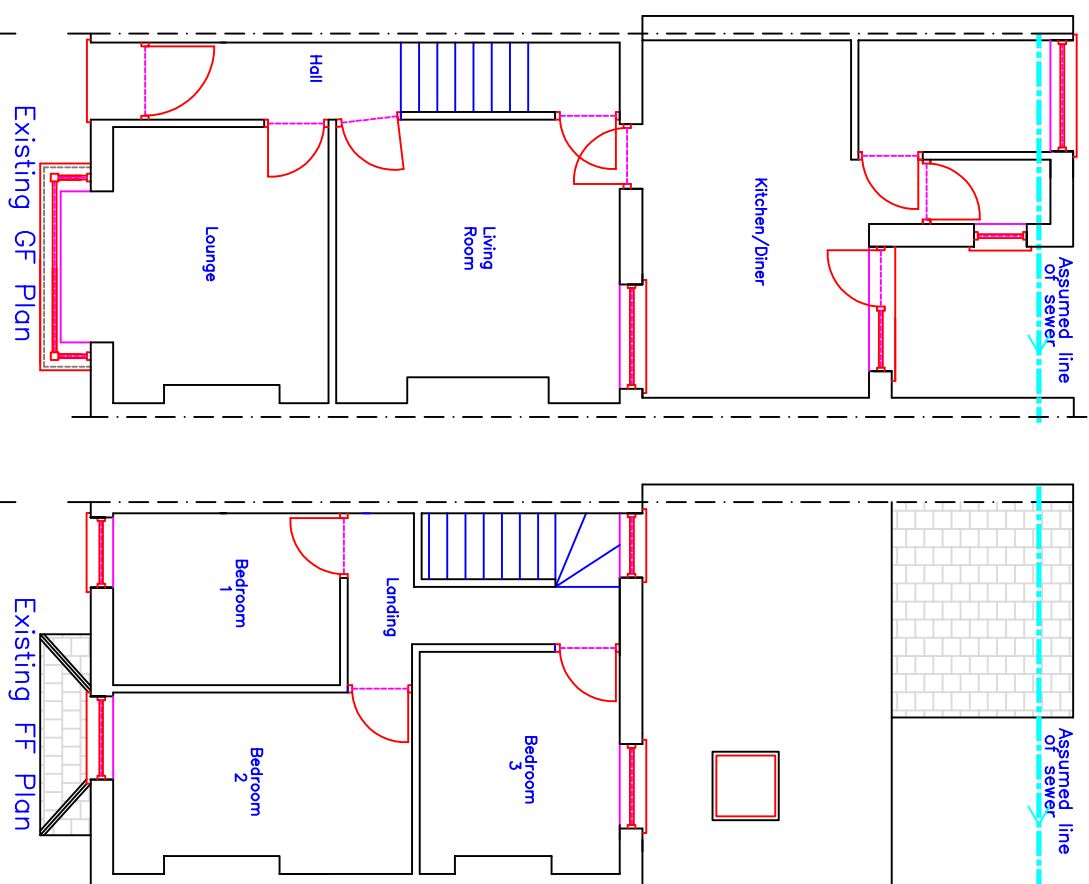

Roof:	Concrete tile matching existing
Exteranal walls:	Fined down render matching existing
Windows/Doors:	White uPVC matching existing
Fascia/RWG:s:	White uPVC matching existing

Notice needs to be served regarding THE PARTY WALL ACT i.e. Excavation of adjacent founds Overhauling of RM goods Foundation encroachment Works on party wall.

Amendment, Dated 10/08/2020 Reduced width of GF Rear window New Kitchen layout Rearranged d kitchen layout	
 Utopia Design <i>Architectural Services</i> 	
Utopia Design <u>Architectural Services</u>	
Building Planning Application Support Paul Thomas: BSc. (Hons) Tel: 01685 559220. Mob: 07908 725055	
Issued Only for Purpose Indicated	
Drawing Status: FOR PLANNING PURPOSES ONLY	
Address	22, Oakfield Street Aberton Merthyr Tydfil CF48 4QB
Project	Proposed Two Storey Rear Extension with Internal Alterations
Drawn by	Date
PT	07.07.2020
Title	Scale
Existing & Proposed Plans, Elevations & Sections	1:50 1:100 Drawing No OAKFIELD 22 01A