


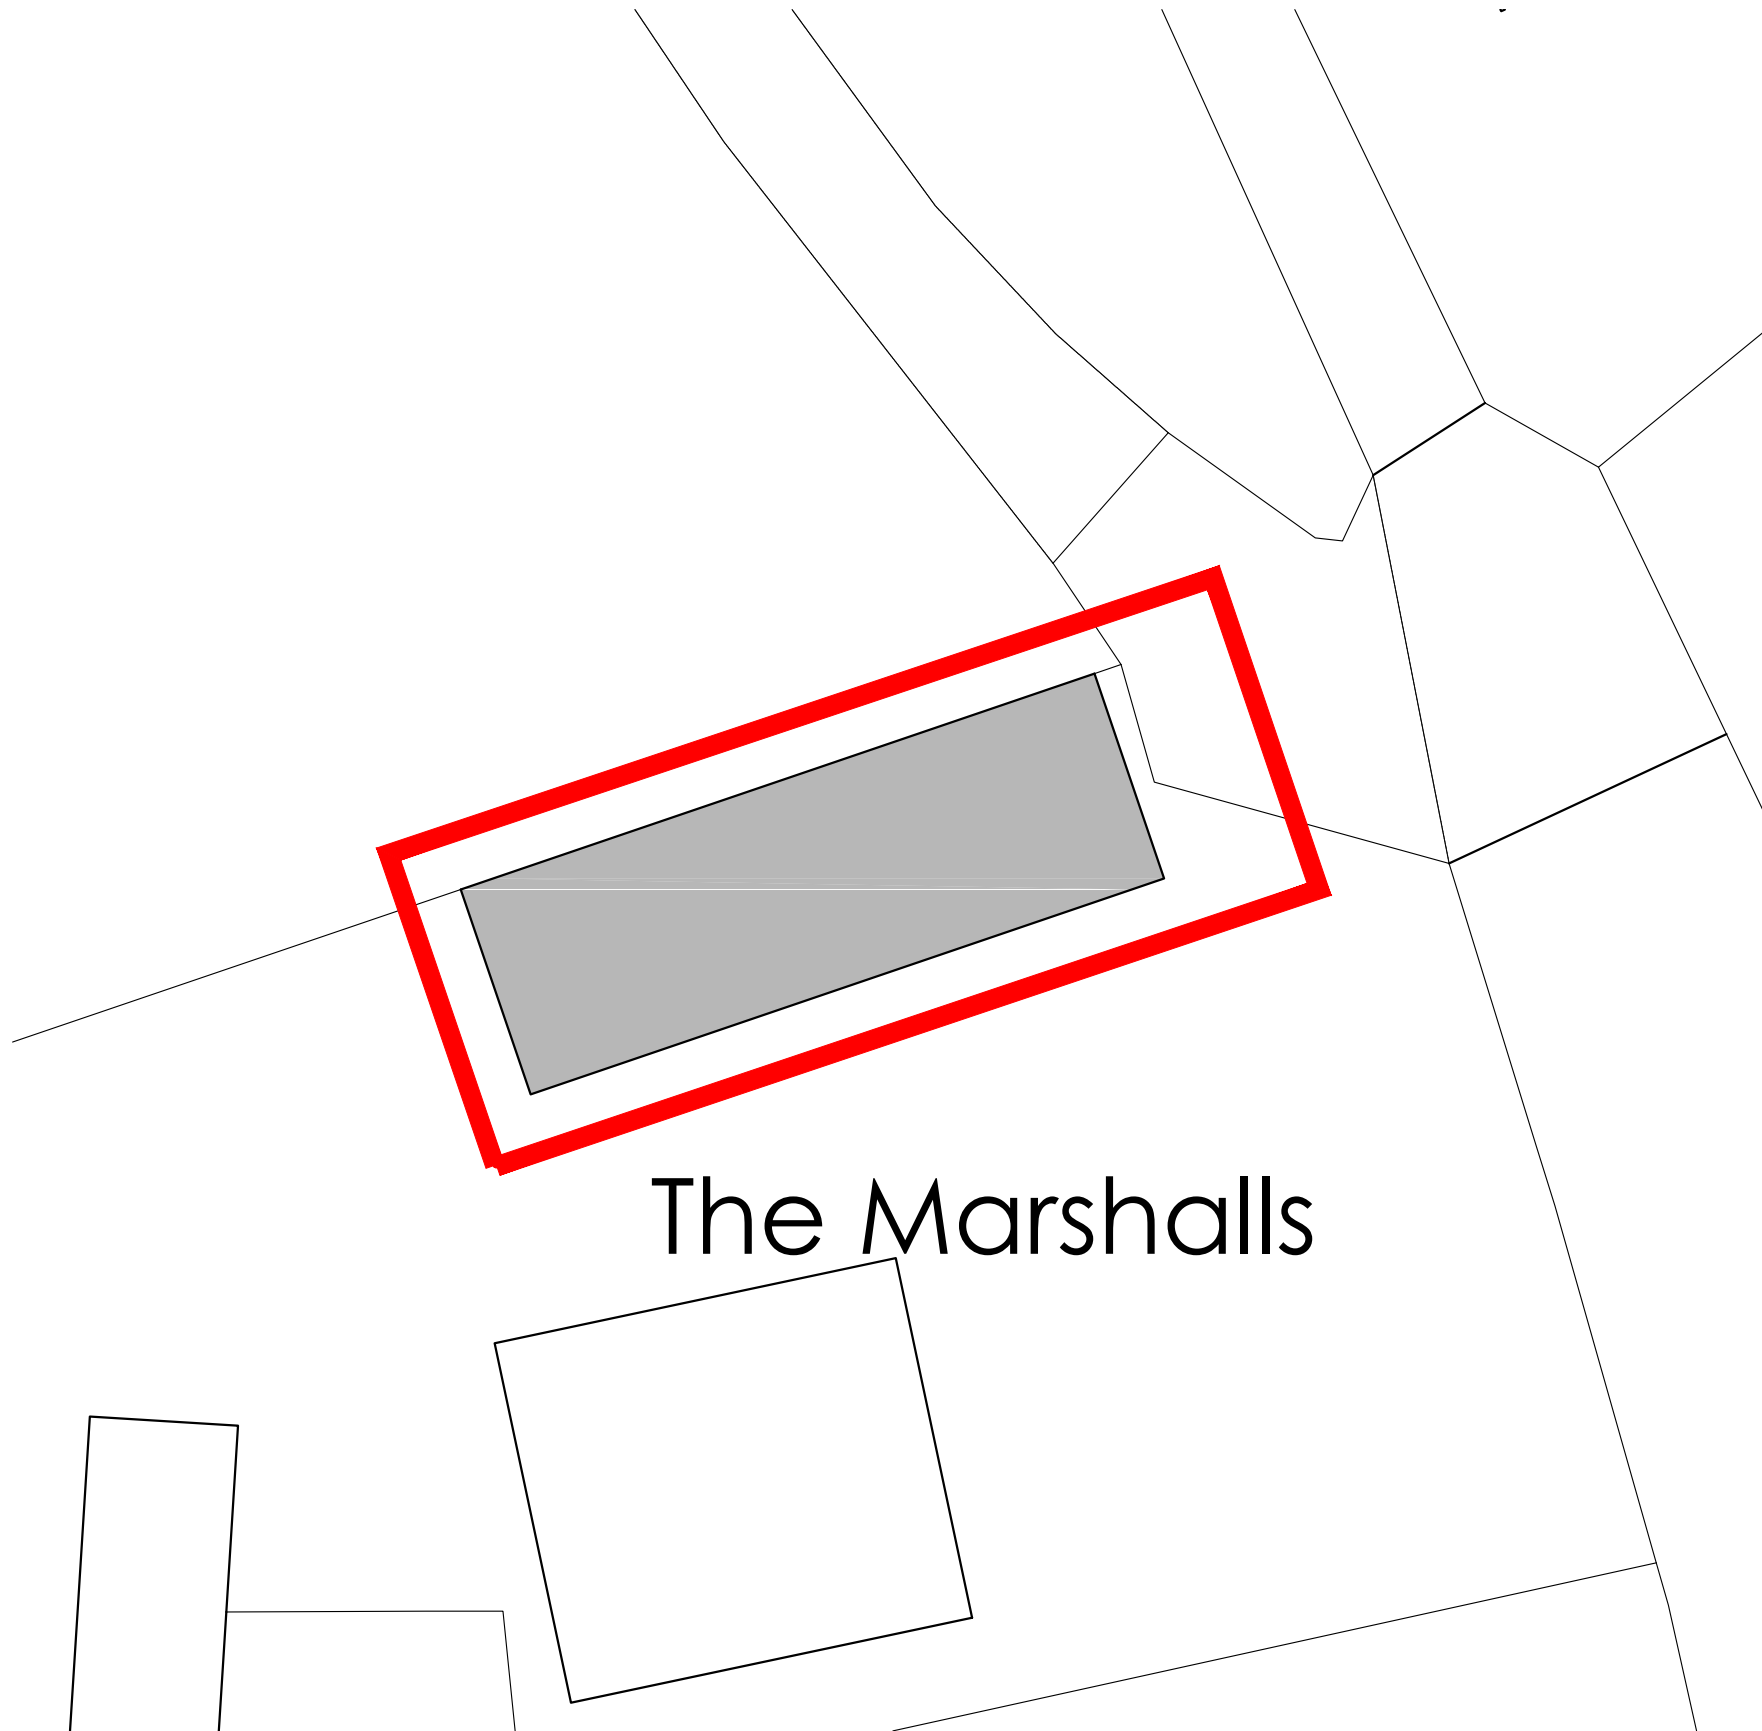


The Marshalls

LOCATION PLAN
1:200



LOCATION PLAN
1:250

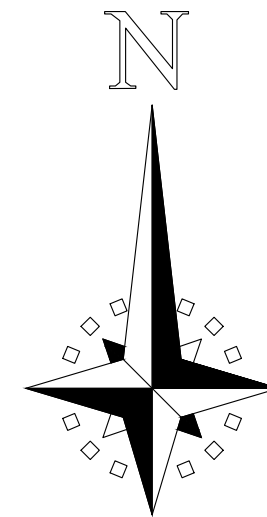

Warehouse Building The Marshalls, Abercanaid Merthyr Tydfil CF48 1YL		Job No. 21.098	Rev.
Dwg No. AL(90)01			
Title Location Plan			
Date July 21	Drawn ***	Scale 1:250/200 @ A3	
		Architects · Town planners Environmental & Urban design	
Unit 1A, Compass Business Park, Pacific Road, Cardiff. CF24 5HL		www.cjarchitects.co.uk tel: 029 20452100	