



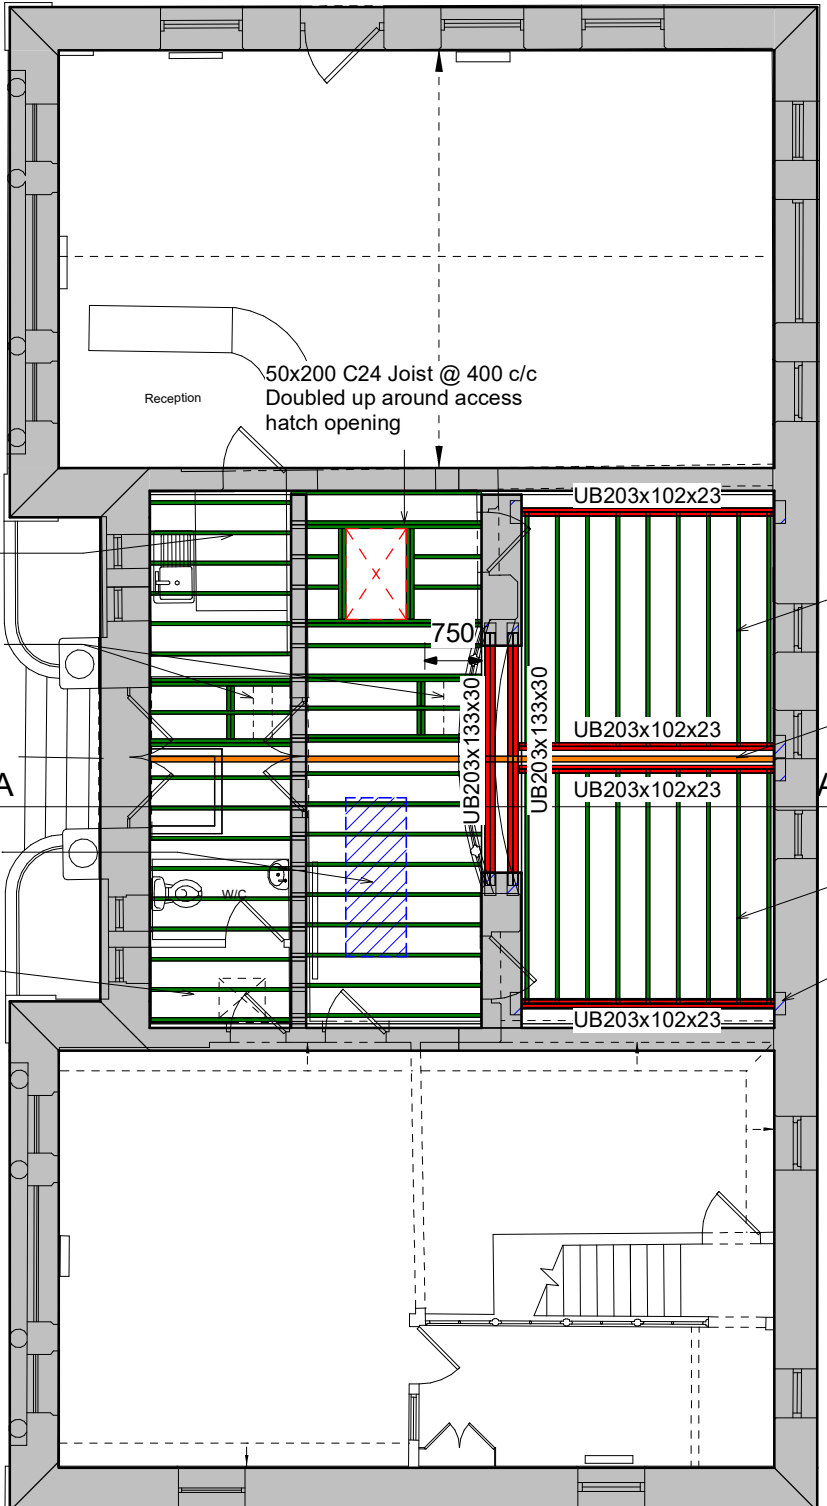


GROUND FLOOR LAYOUT SHOWING PLANT
AREA STRUCTURE
1 : 100

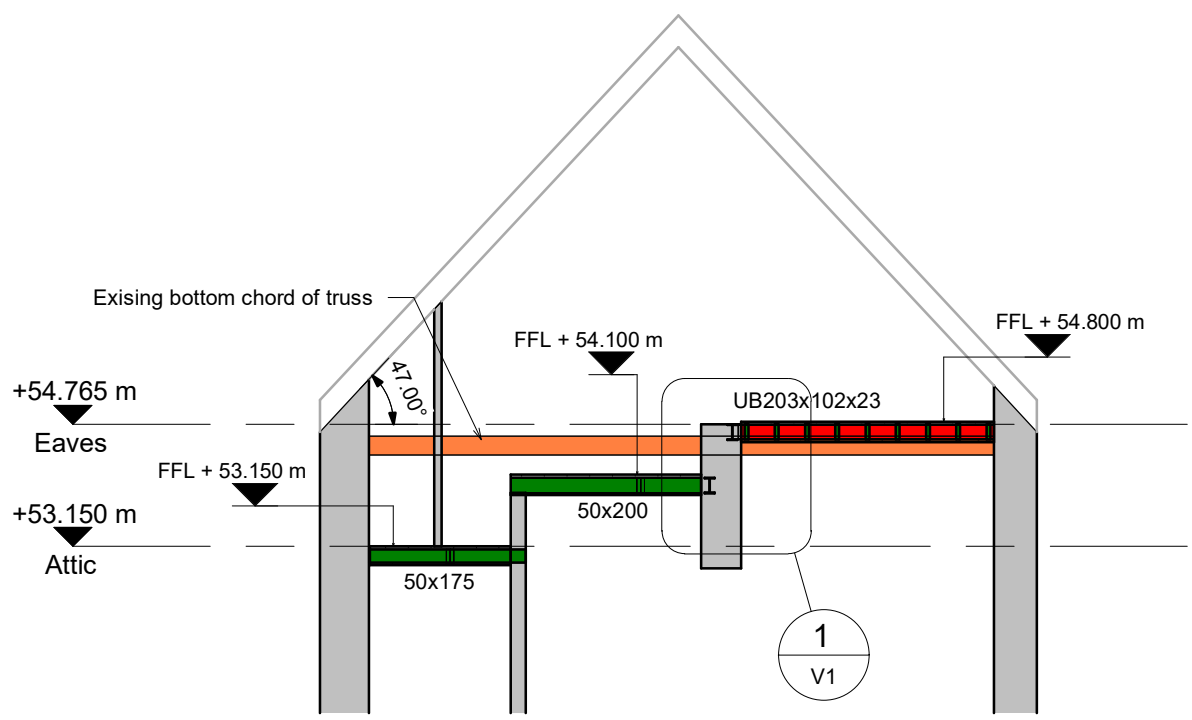

SECTION A
Scale 1 : 100

ALL LEVELS OF NEW FLOORING
TO CONFIRMED ON SITE

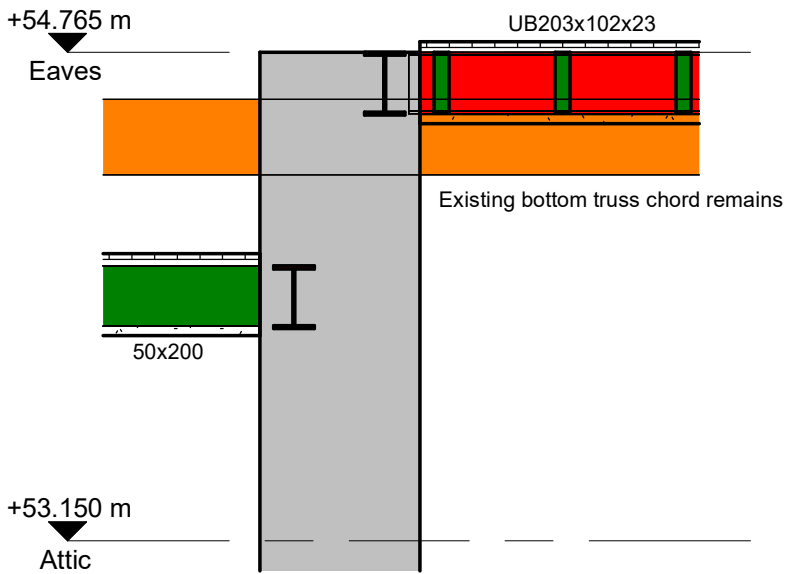

CALLOUT 1
Scale 1 : 25

NOTES

1. All dimensions are in millimetres unless noted otherwise.
2. All levels are shown in millimetres unless noted otherwise.
3. Do not scale from the drawing. Use figured dimensions only.
4. Any discrepancies to be reported immediately to the engineer.
5. This drawing is to be read in conjunction with all relevant Architects, engineers, subcontractors and specialists drawings and specifications.

rev.	drawn	chkd.	apprvd.	date	description
Client MTCBC					
Project Treharris Library Attic					
Title General Arrangement					
 CONSULTING CIVIL & STRUCTURAL ENGINEERS					
29 Bocam Park Old Field Road Pencoed Bridgend CF35 5LJ Phone: 01656 863794 Email: Enquiries@vale-consultancy.co.uk					
date	drawn	checked	approved		
June 23	JSM	MJ		MJ	
scale @ A3					
As indicated					
status	drg no.			rev.	
Tender	16885-C			V1	