




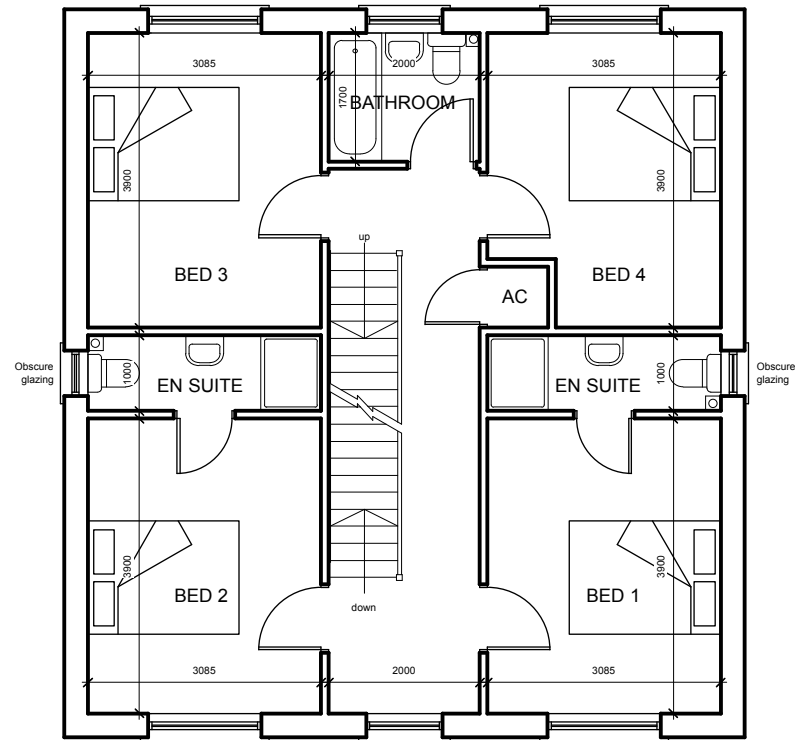


FIRST FLOOR

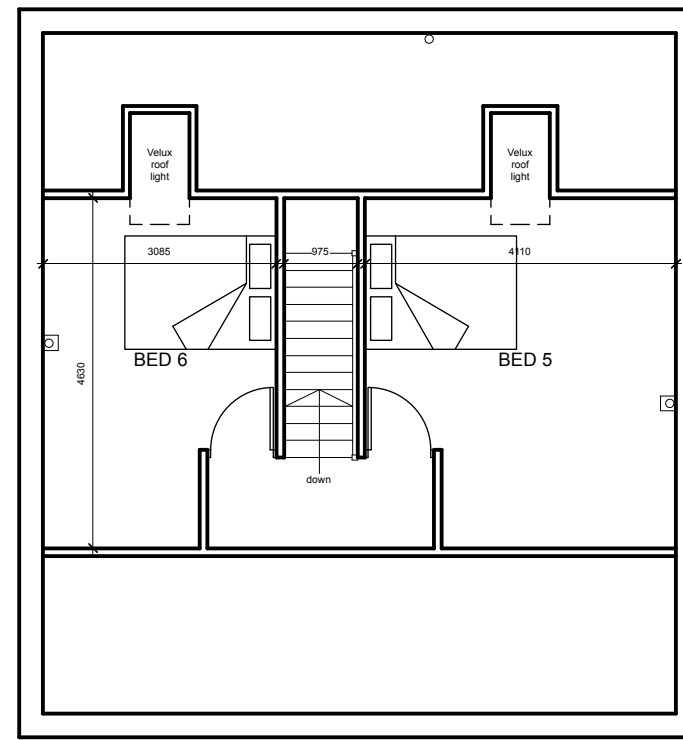

SECOND FLOOR

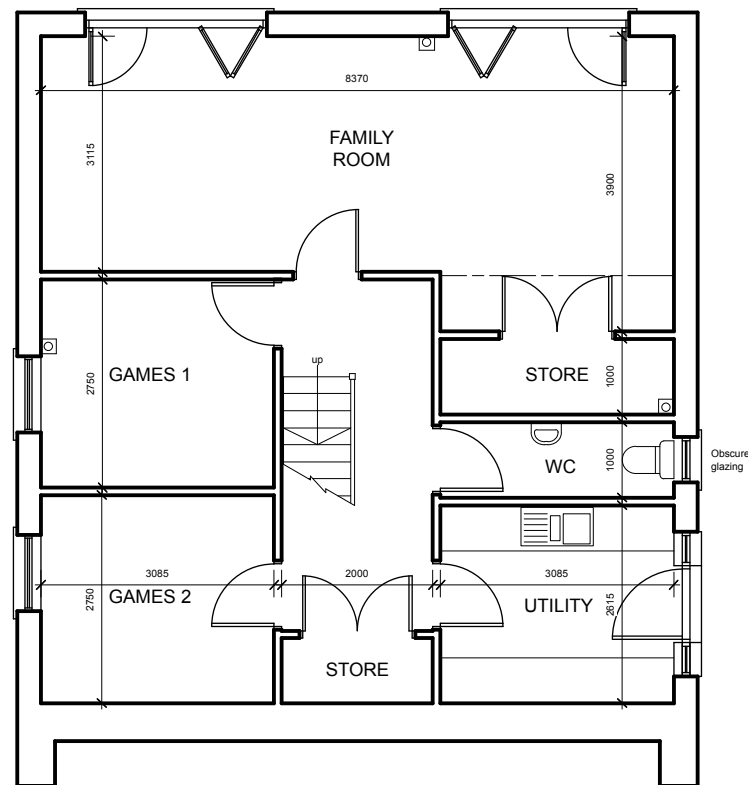

BASEMENT

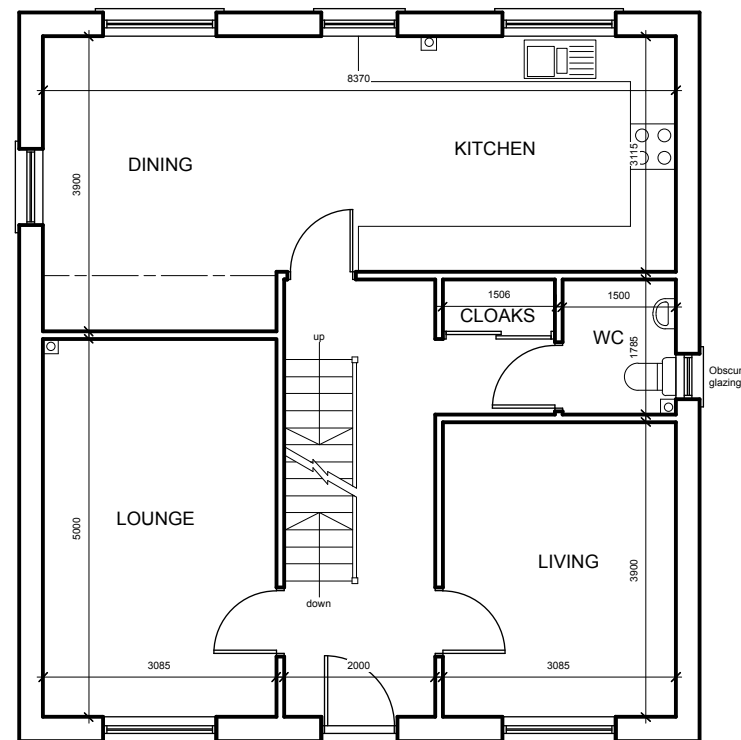

GROUND FLOOR

 MST DRAWING SERVICES		
PROJECT Proposed New House Land Between 15 and 21 Station Terrace, Merthyr Vale		
DRAWING PROPOSED HOUSE PLANS		
DATE June 2021	SCALE 1:100 @ A3	DRAWING No. RS03