



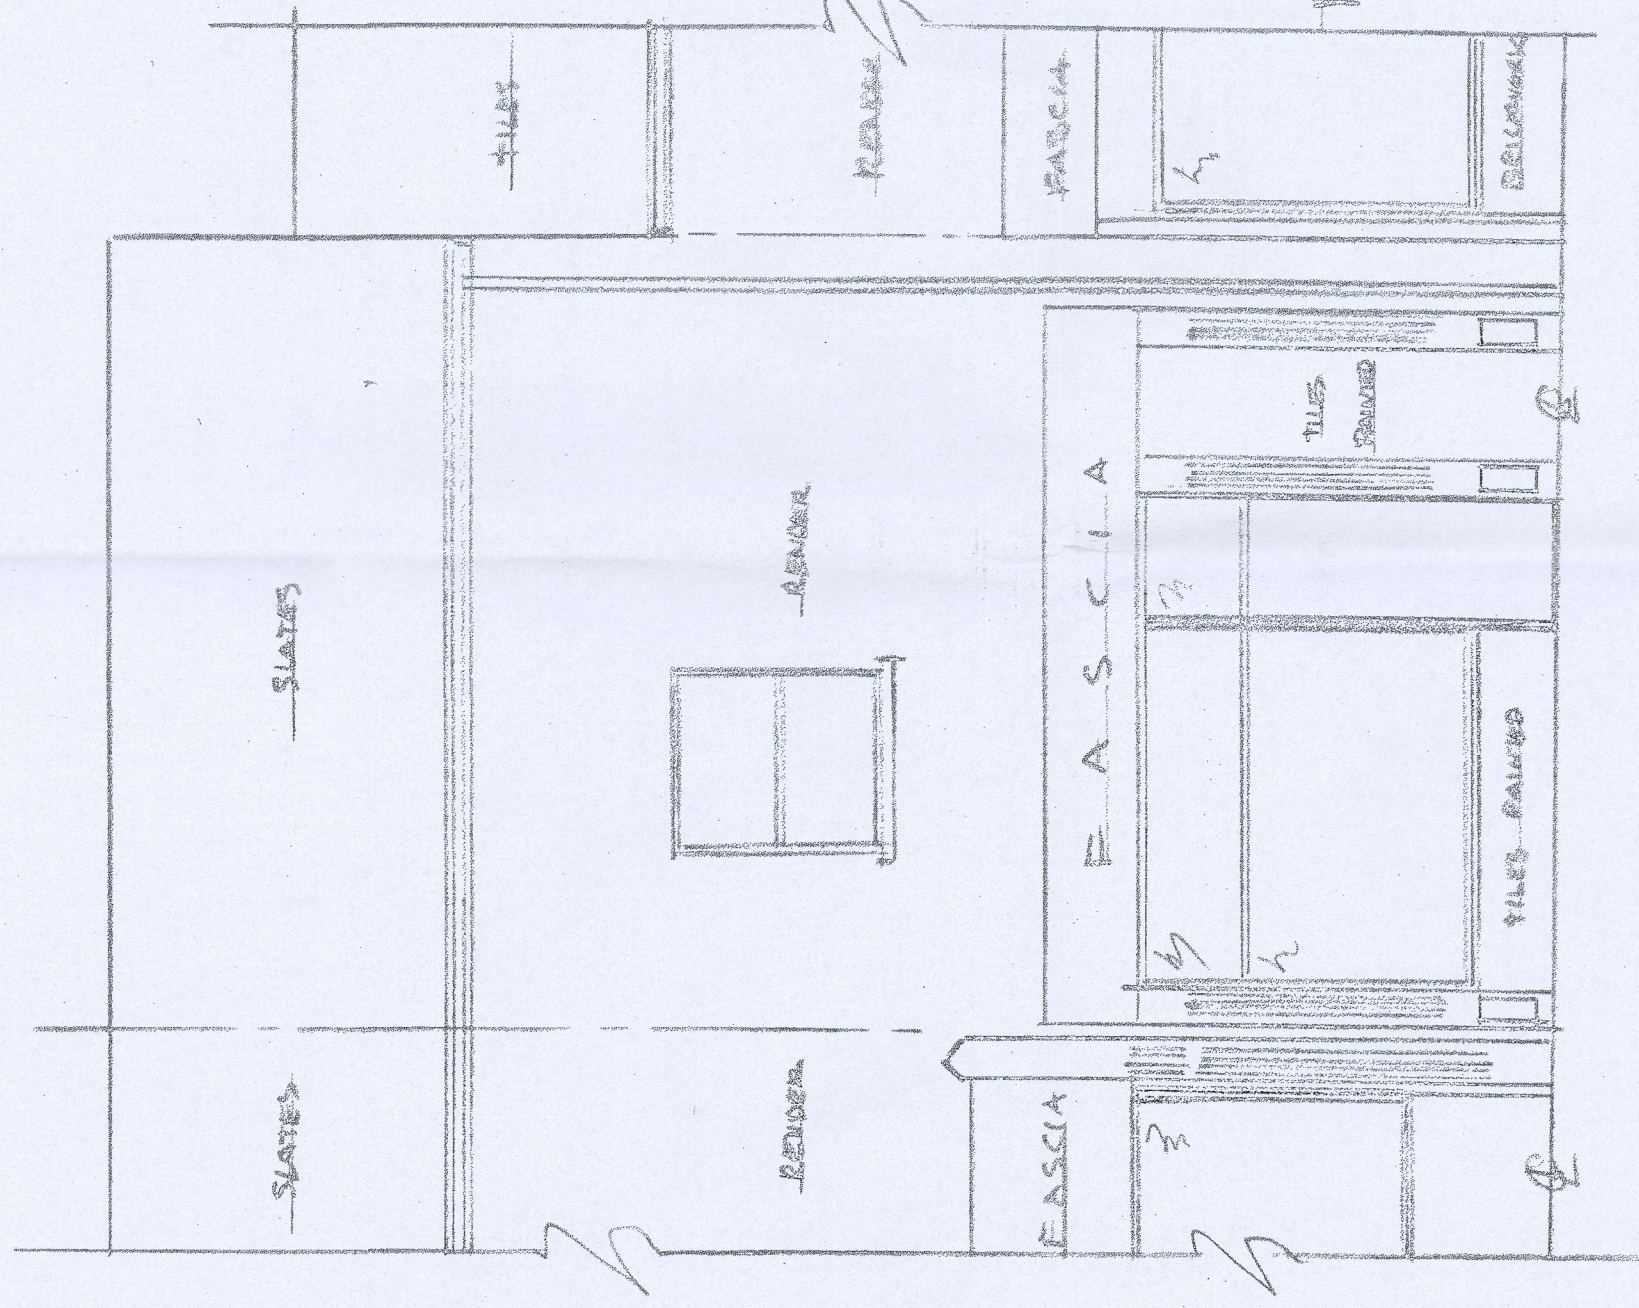

EXISTING FRONT ELEVATION

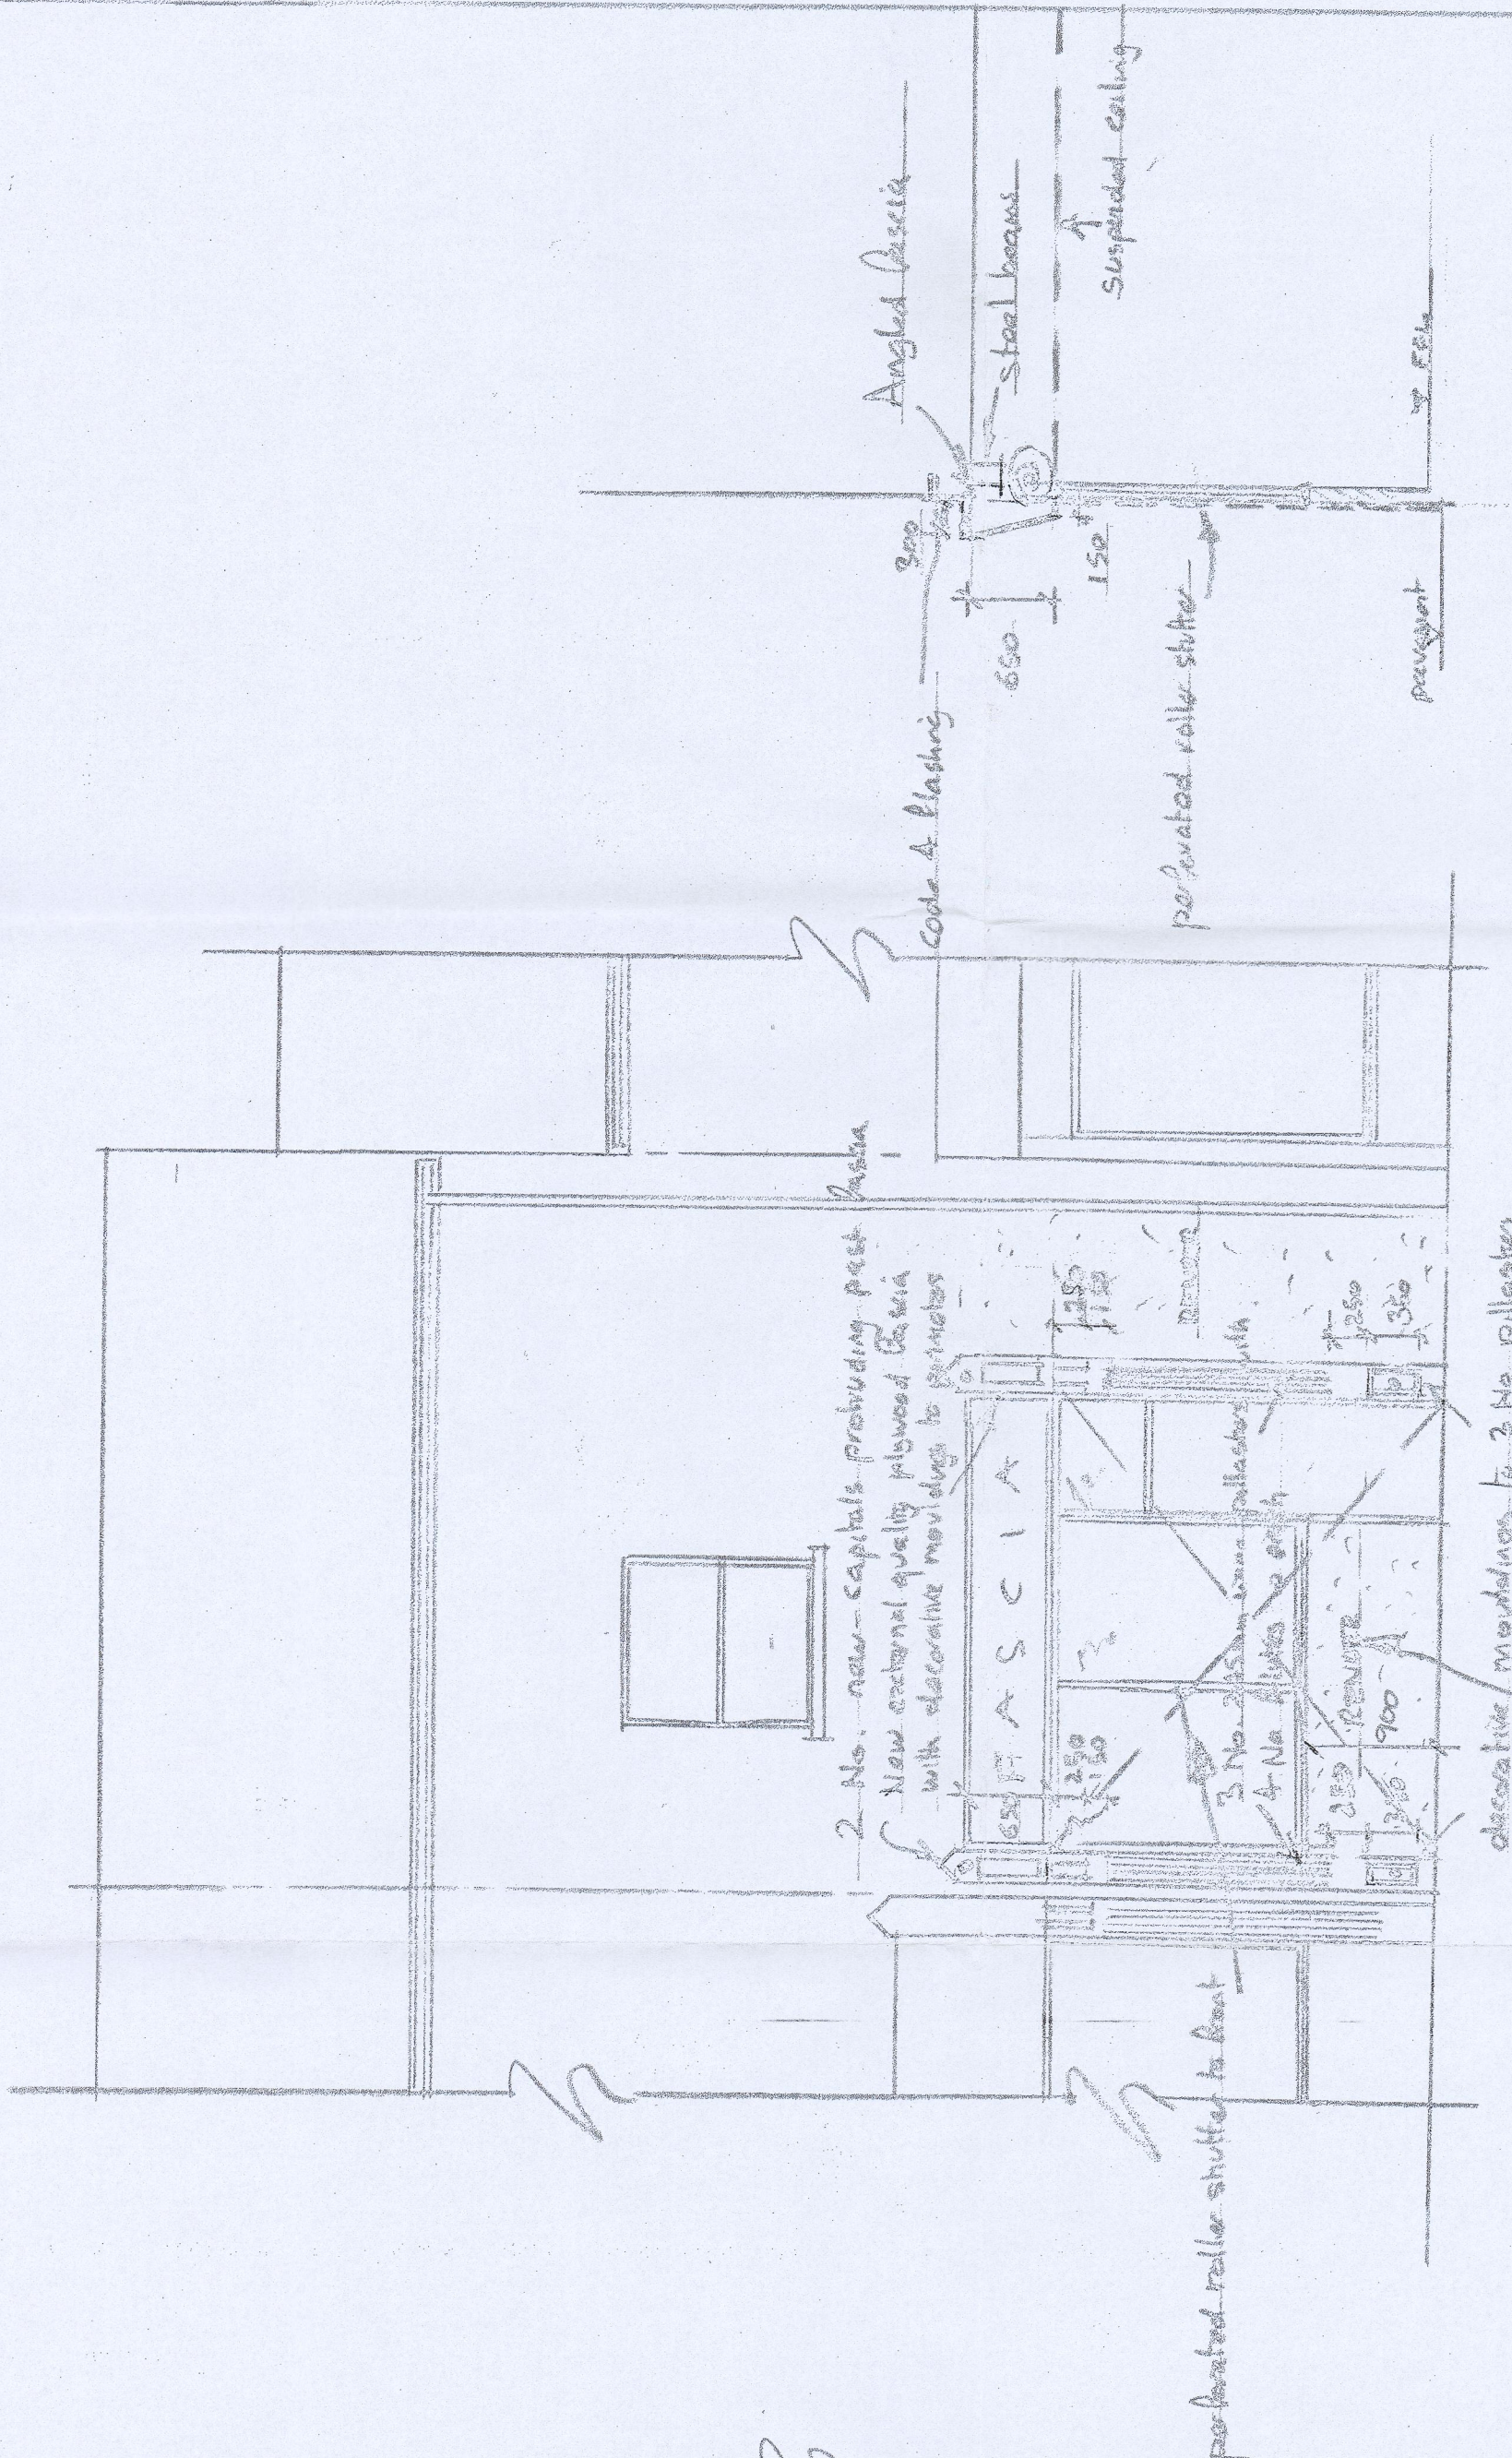

PROPOSED FRONT ELEVATION

PROPOSED SECTION

|         |                                                          |            |
|---------|----------------------------------------------------------|------------|
| 308     | PROPOSED NEW SHOPFRONT<br>WITH ROLLER SHUTTER<br>AMENDED |            |
| ADDRESS | 51 BRIDGE STREET, TROEDYKIRK<br>MERTHR TYDFIL, CF48 4DX  |            |
| SCALE   | 1:50                                                     | DATE       |
|         |                                                          | MAY 2021   |
|         |                                                          | JUNE 2021  |
|         |                                                          | DRAWN      |
|         |                                                          | A. COLLINS |