



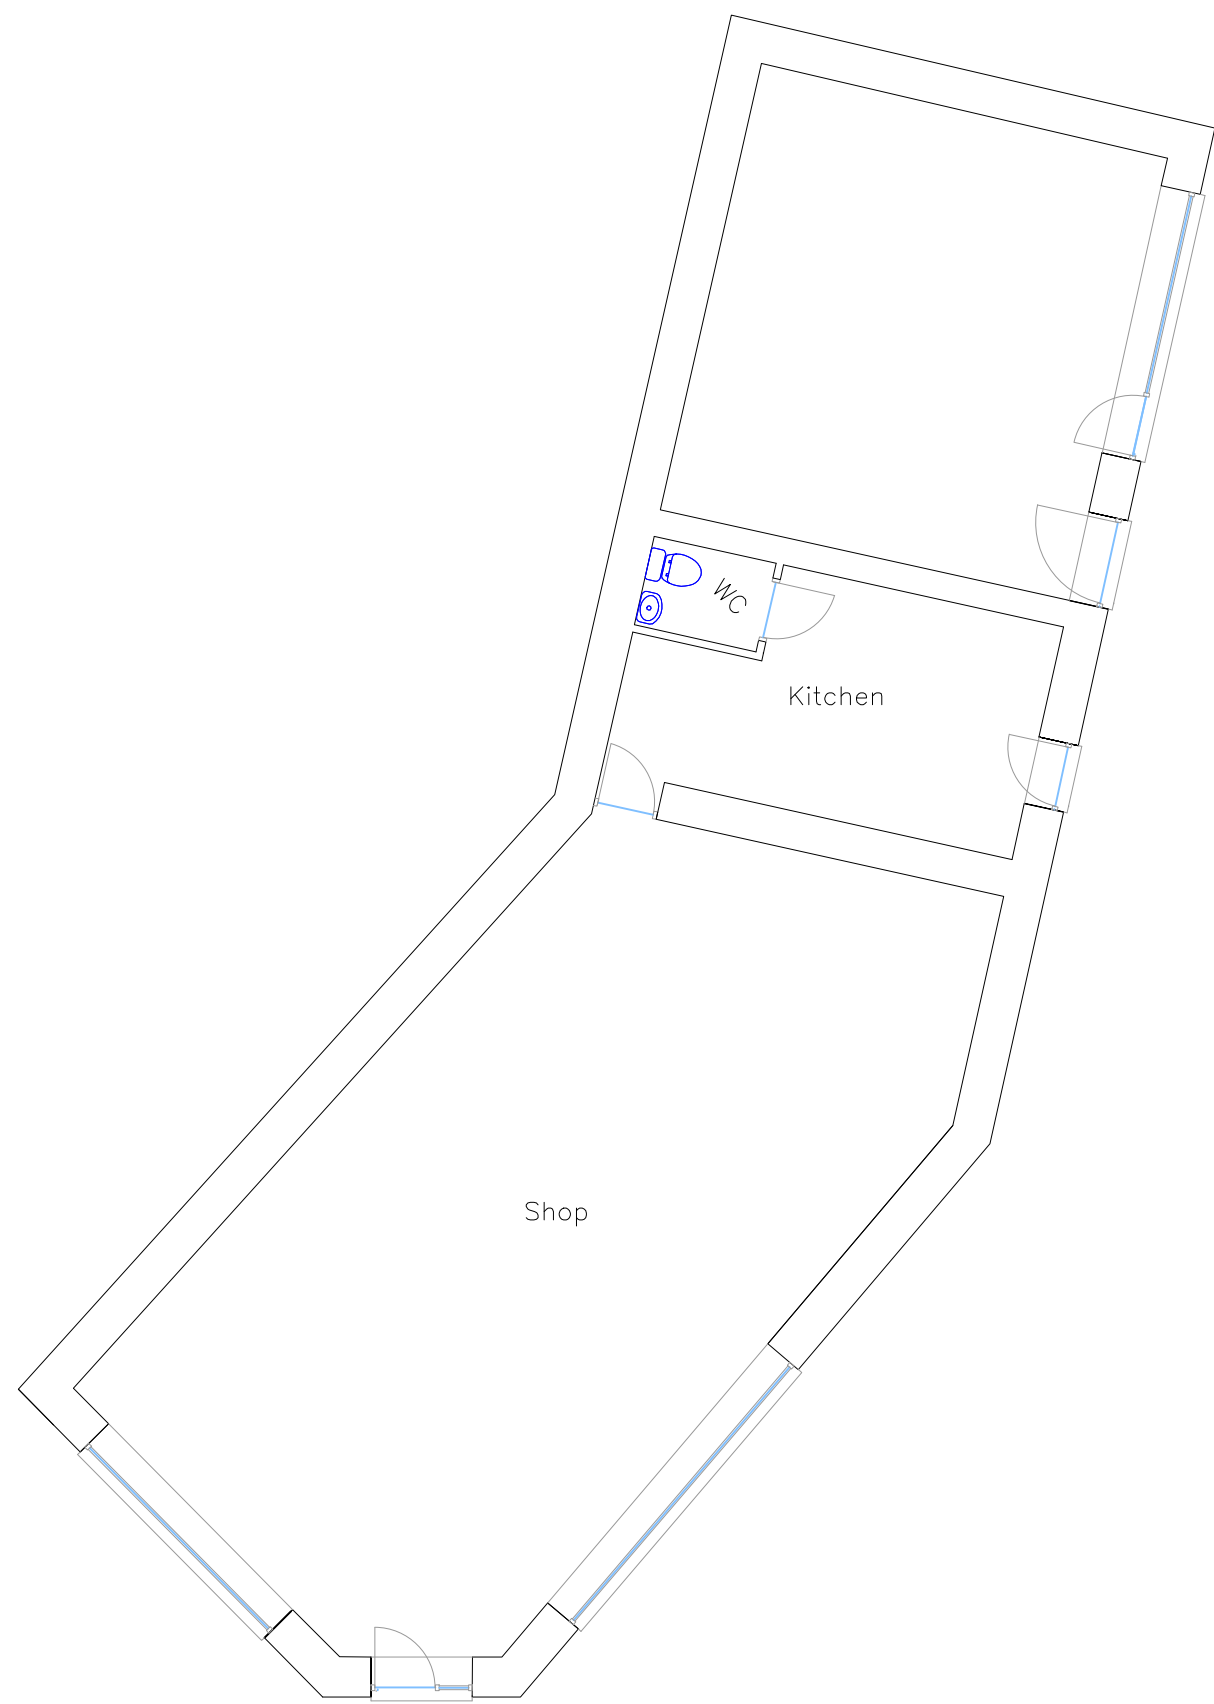

Existing Ground Floor Plan
1:100

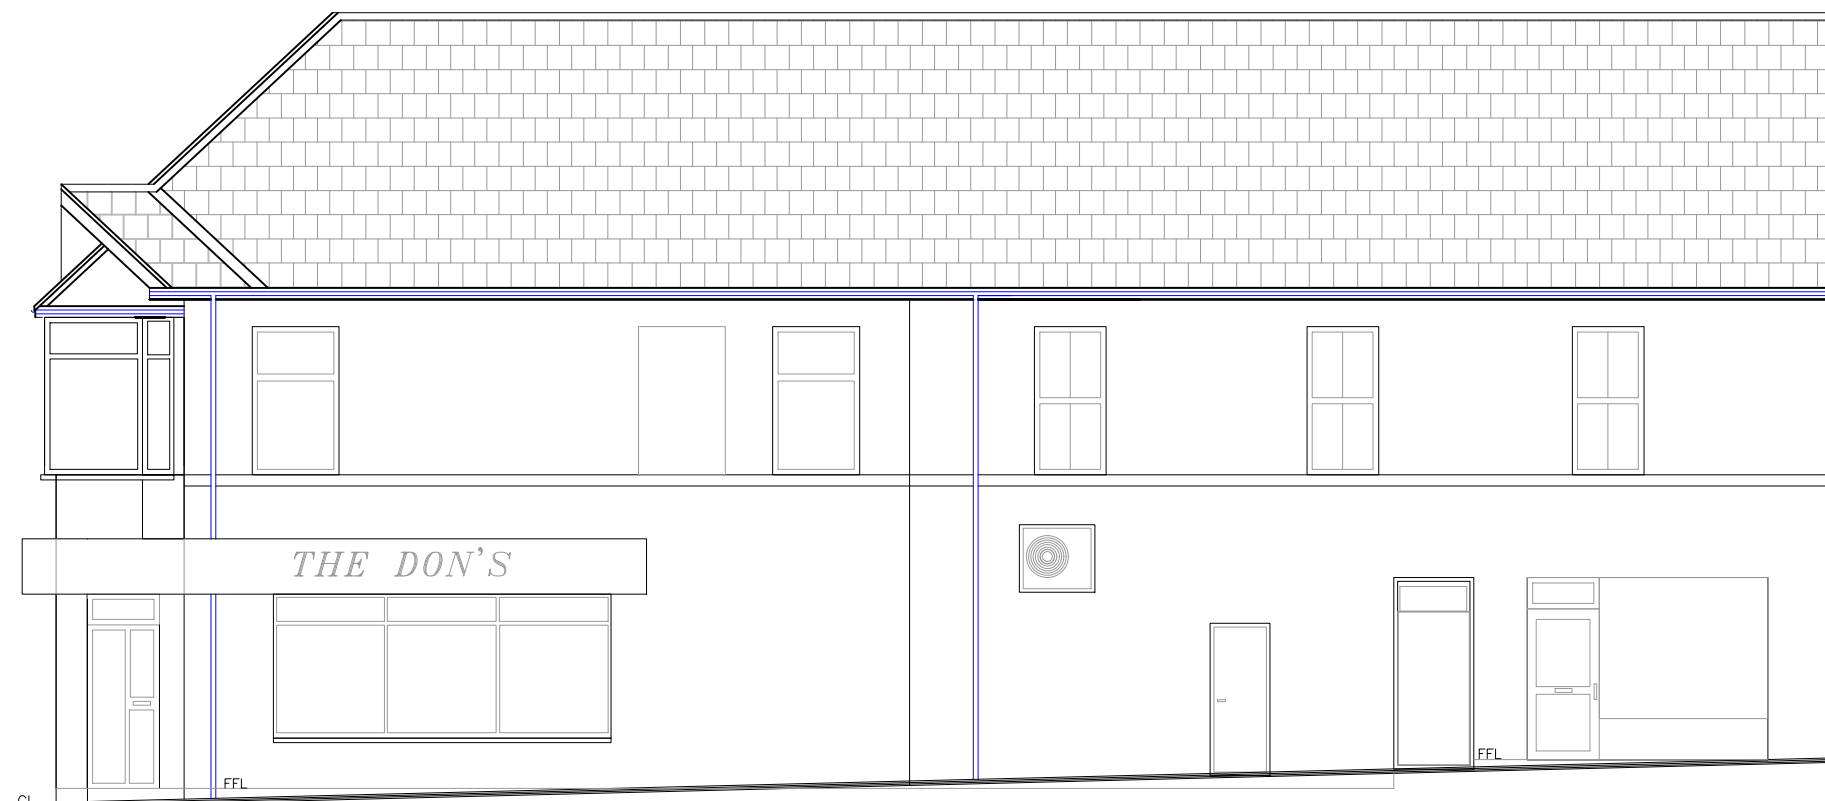


Existing Front Elevation
1:100



Existing Side Elevation
1:100



Existing Side Elevation
1:100

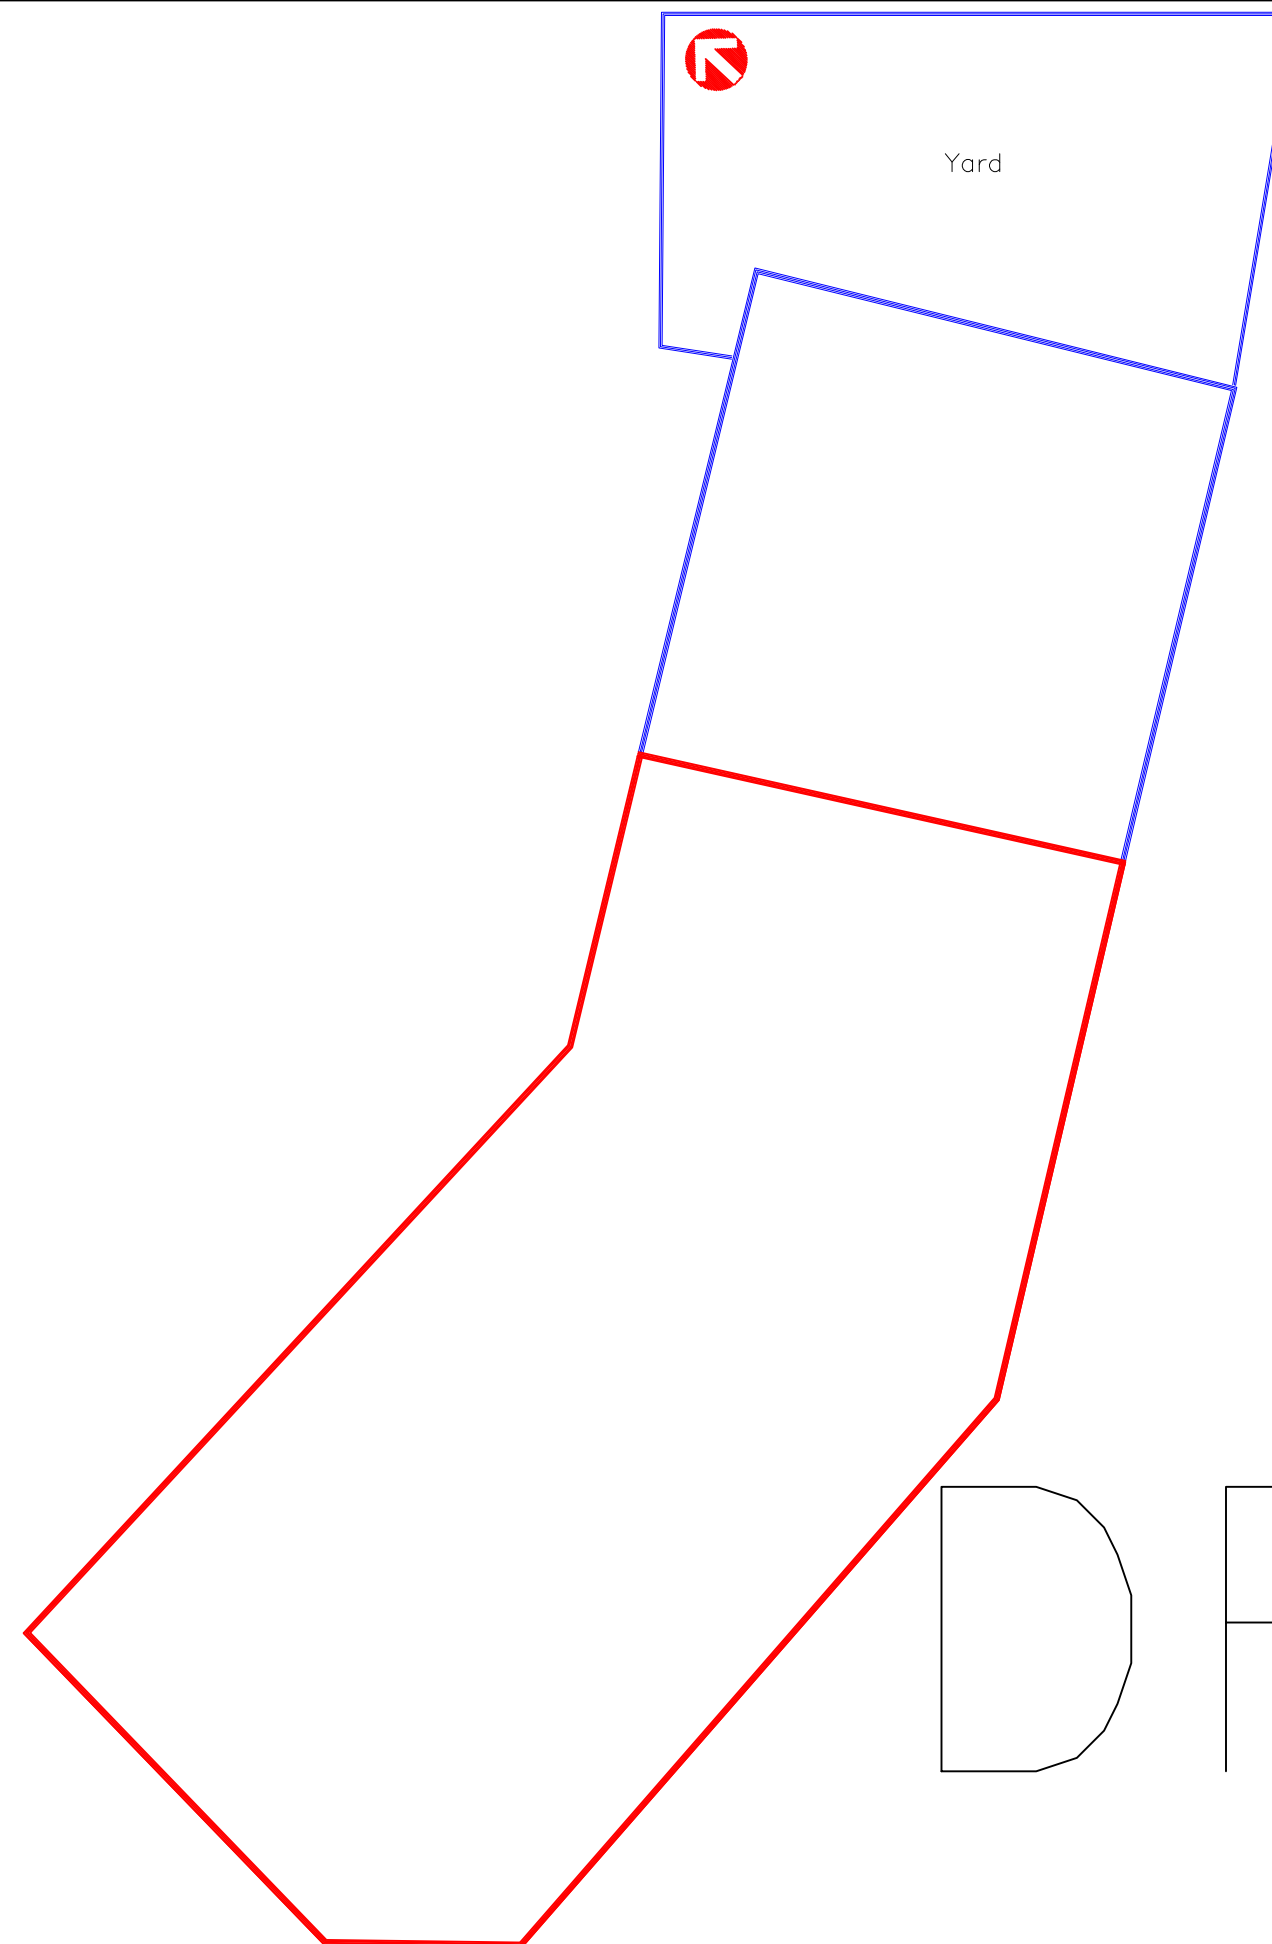

Site Plan
1:100

DRAFT

Utopia Design Architectural Services	
Issued Only for Purpose Indicated	
Drawing Status: FOR BUILDING CONTROL PURPOSES ONLY	
Address	
The Don's 32 High St Merthyr Tydfil CF47 8DS	
Project	
Installation of New Shop Front	
Title	Date
	AUG 25
Existing Plans, Elevations & Sections	Scale
	1:100
	Paper
	A2
	Drwg No
	DONS 01