




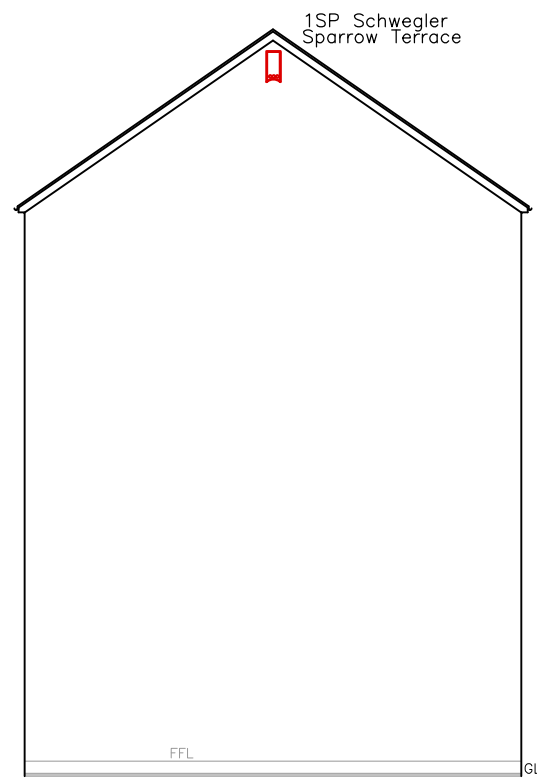


Proposed Rear Elevation
1:100

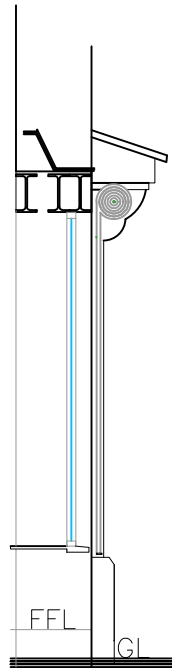

Proposed Shutter
Section
1:50

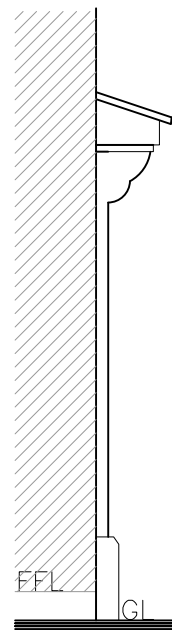

Proposed Shutter
Partial Section
1:50

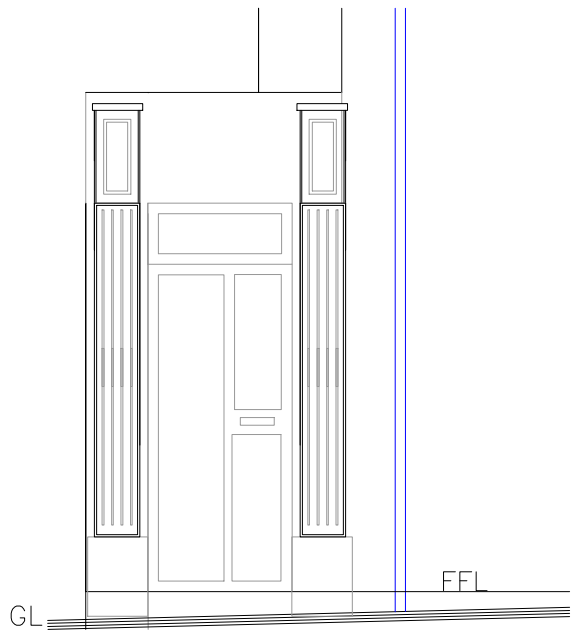


Proposed Front Elevation
1:50


Utopia Design Architectural Services	
Issued Only for Purpose Indicated	
Drawing Status: FOR BUILDING CONTROL PURPOSES ONLY	
Address	
The Don's 32 High St Merthyr Tydfil CF47 8DS	
Project	
Installation of New Shop Front	
Title	Date
	AUG 25
Proposed Plans, Elevations & Sections	Scale
	1:50 1:100
	Paper
	A2
	Drwg No
	DONS FP 02
Finishes	
Roller Shutters: Steel fabricated painted black	
Windows/Doors: sw painted black	



Proposed Front Elevation
1:100
Closed Roller Shutter

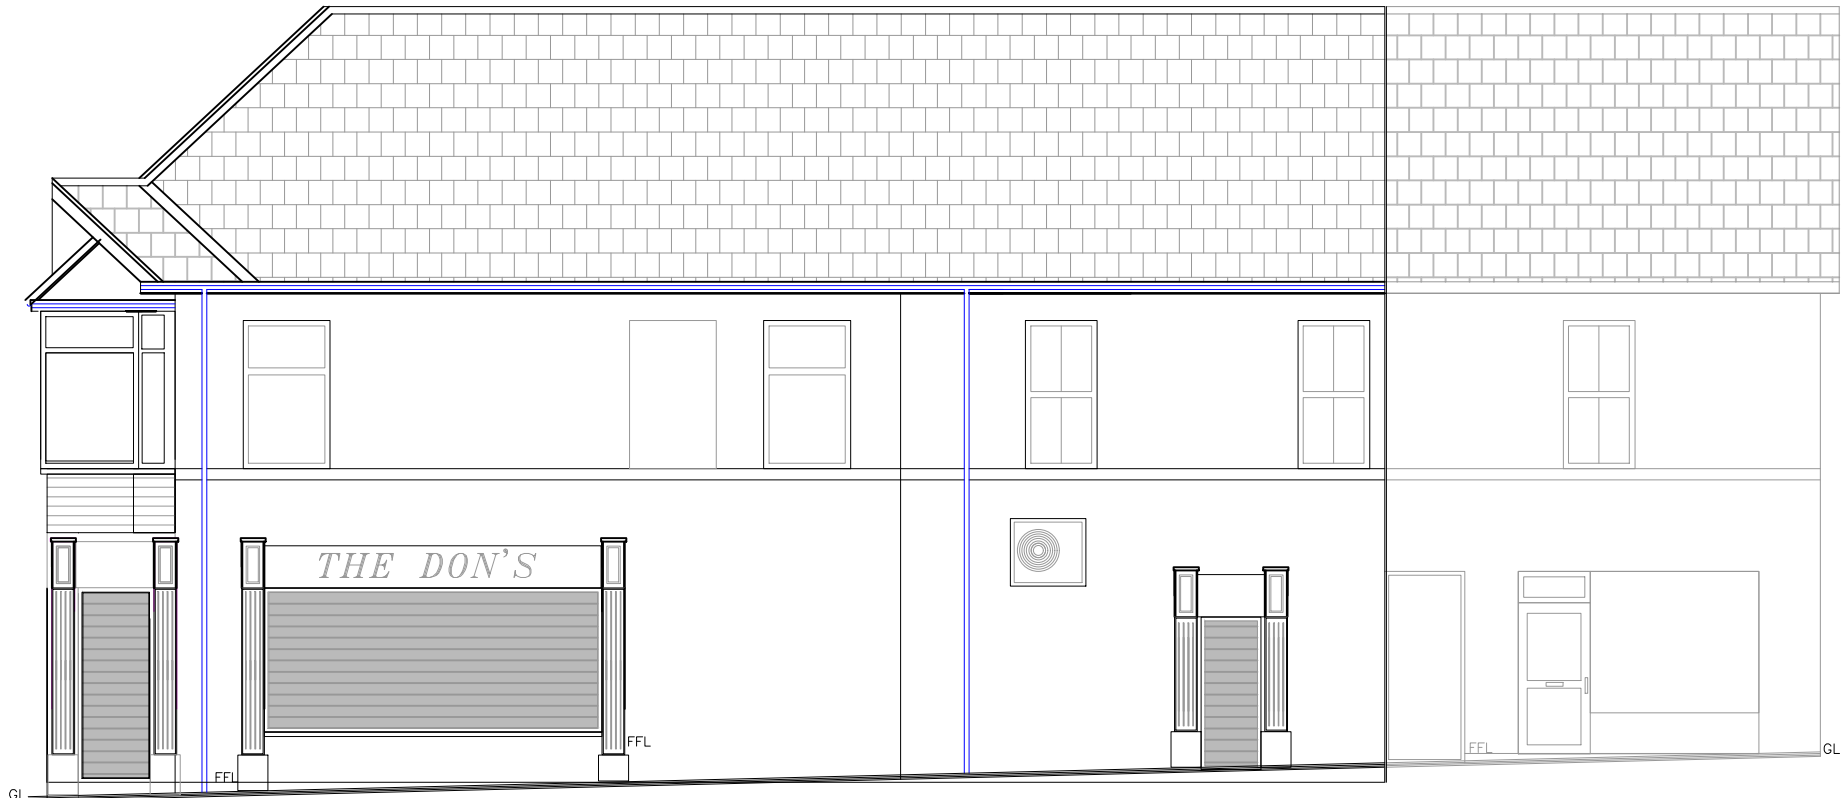


Proposed Side Elevation
1:100
Closed Roller Shutter

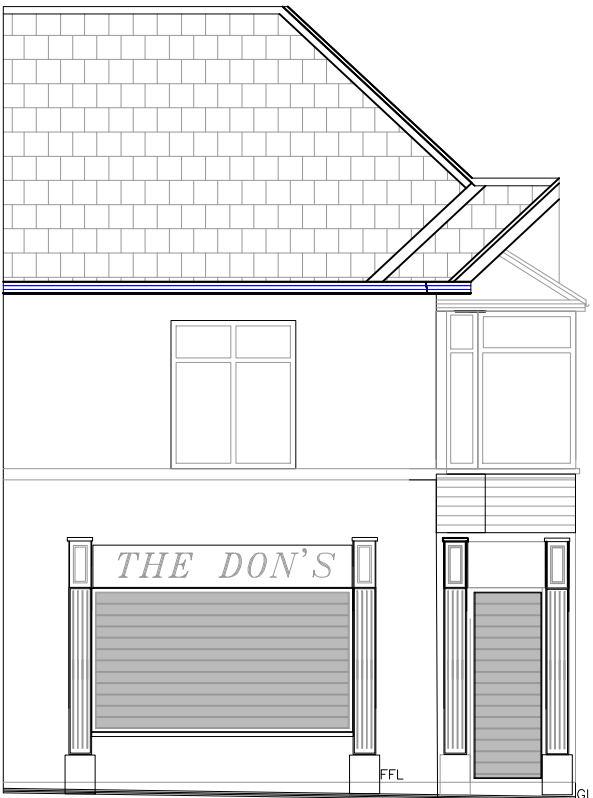


Proposed Side Elevation
1:100
Closed Roller Shutter



Proposed Front Elevation
1:100

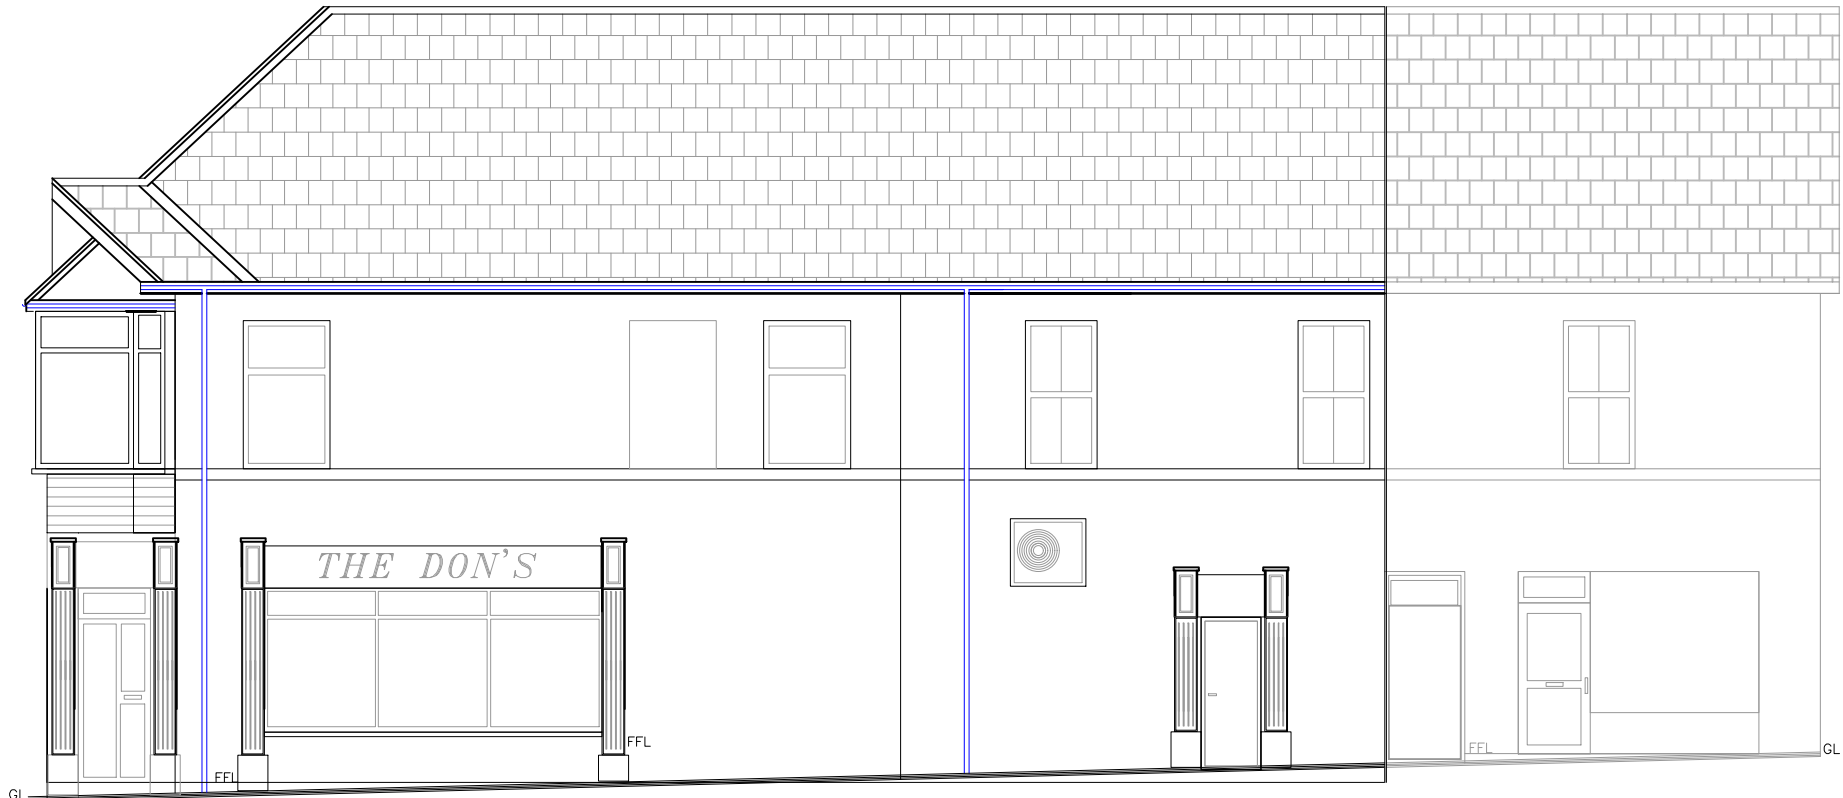

Proposed Side Elevation
1:100

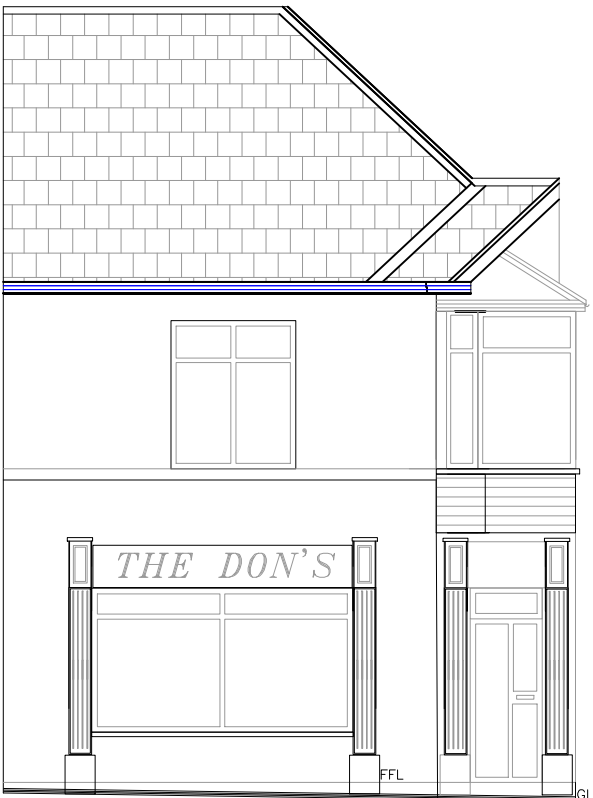

Proposed Side Elevation
1:100

All dimensions and datums to be checked
on site by contractor.