


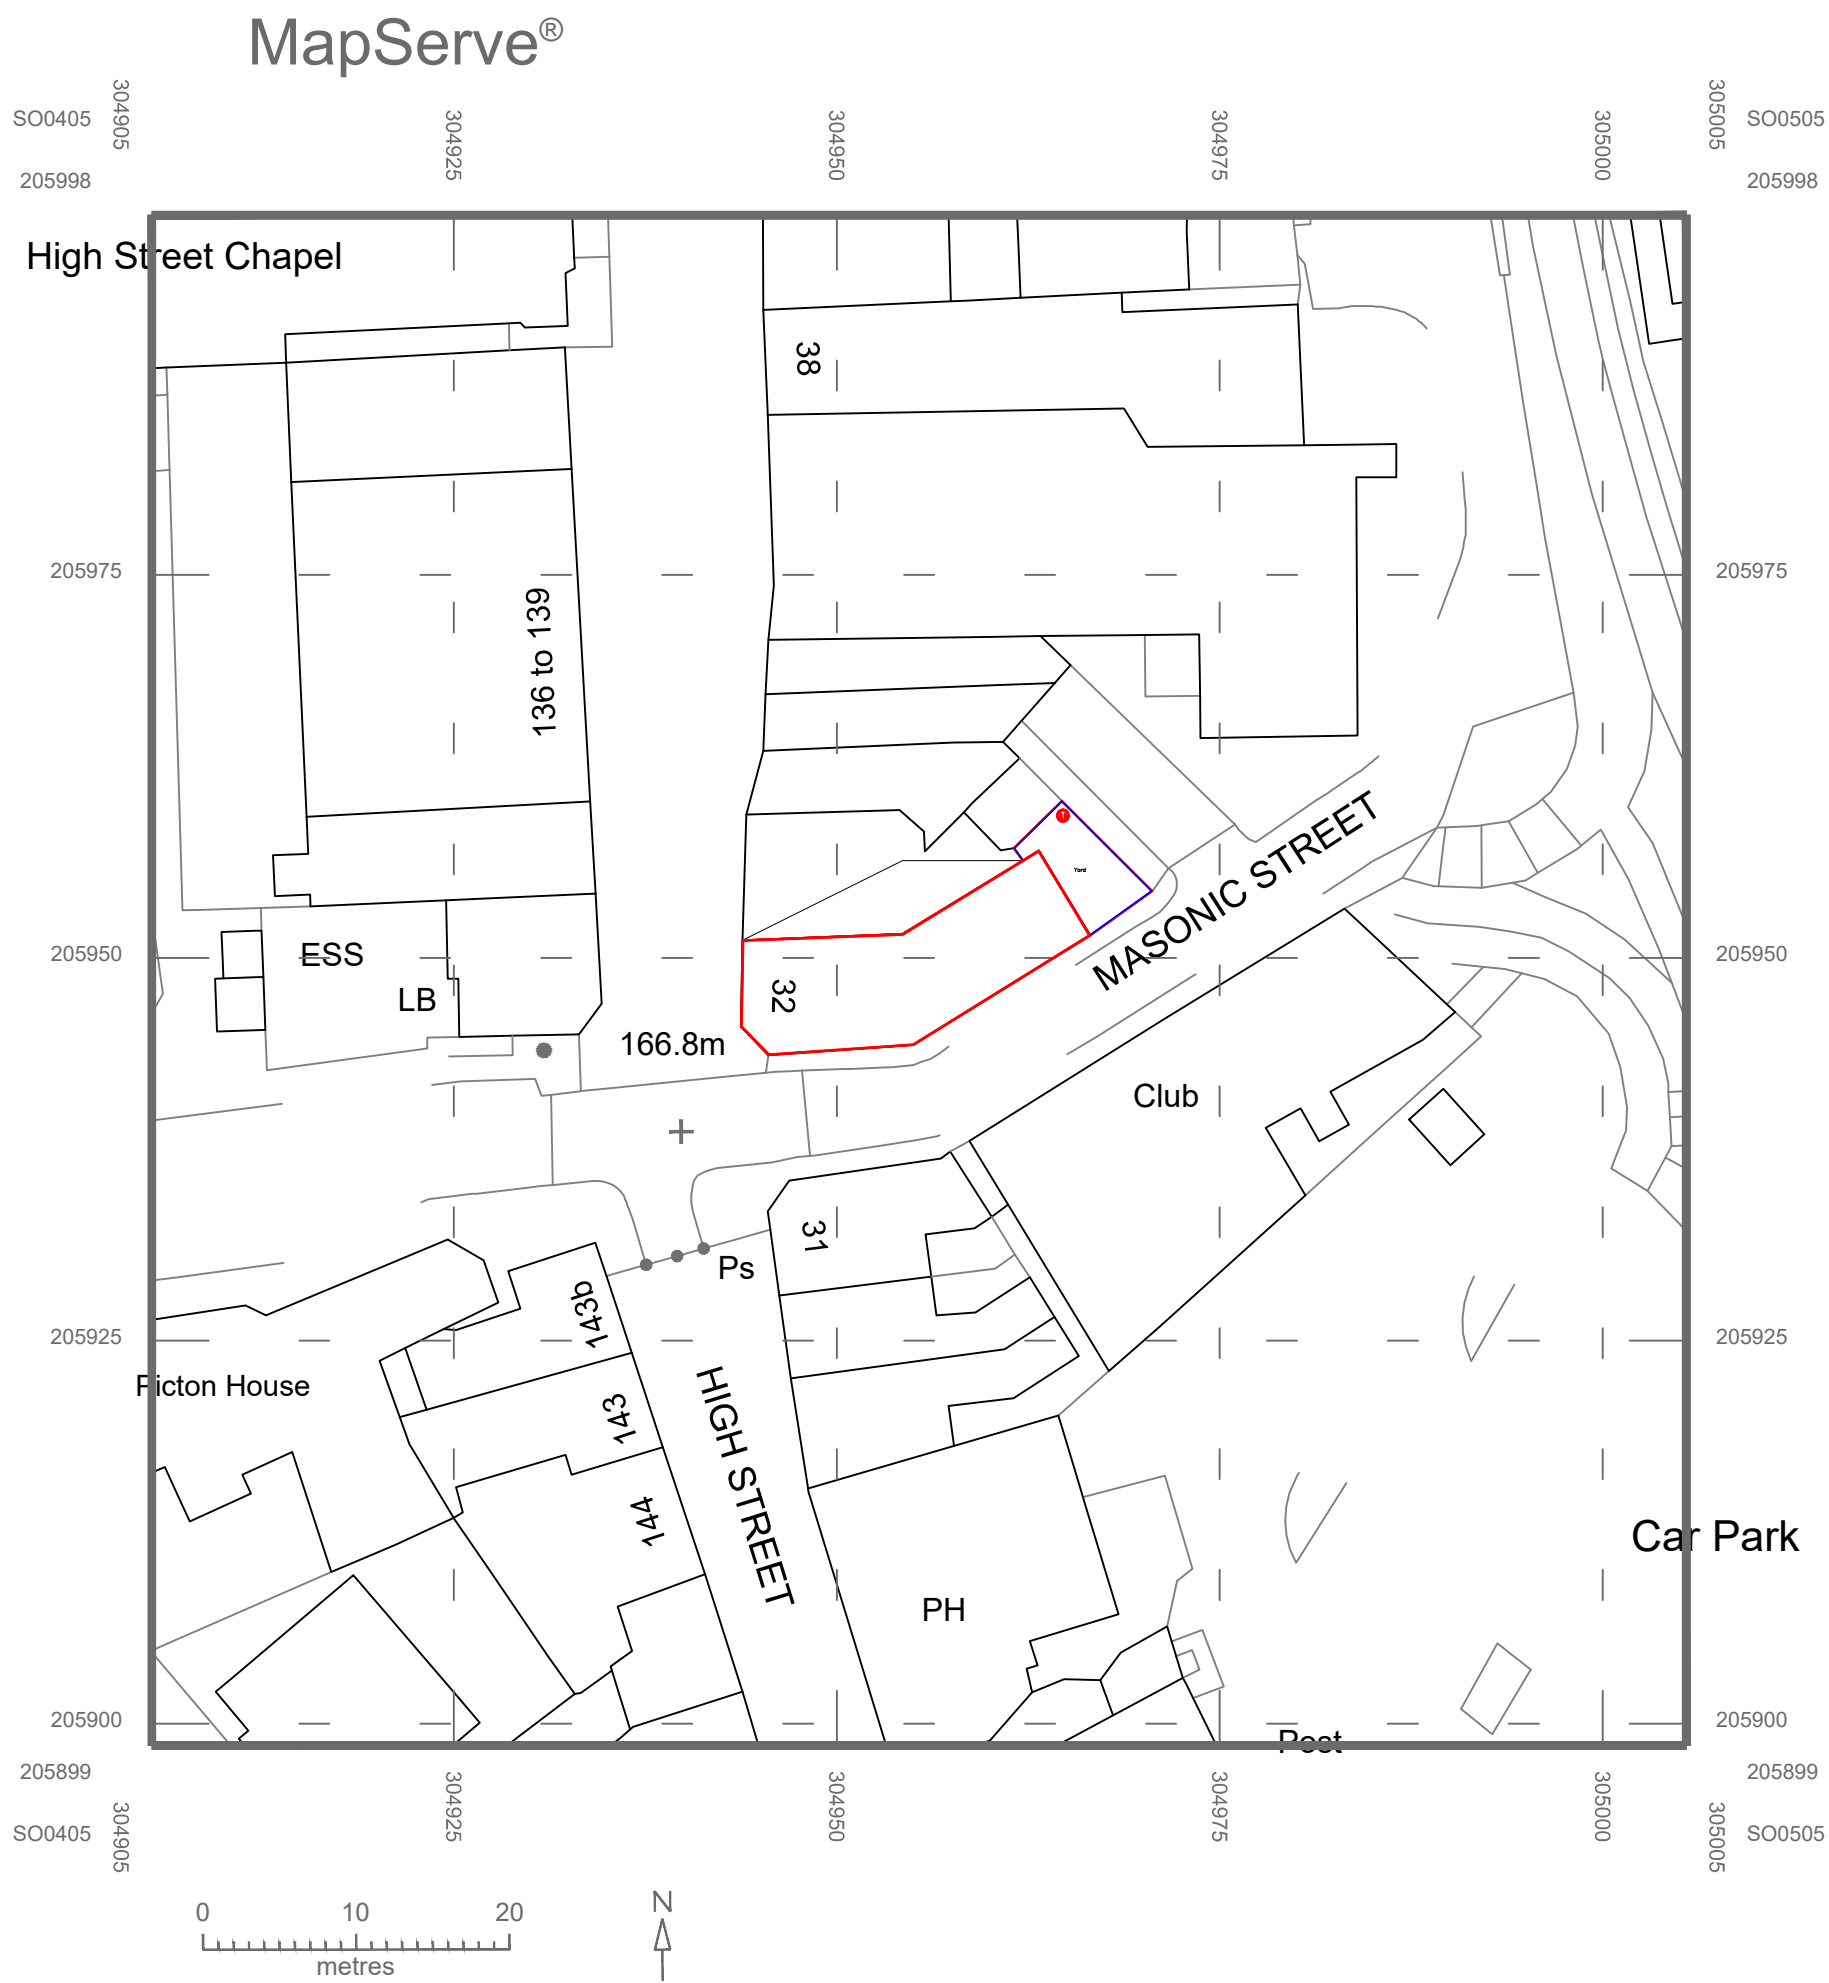

Location Plan
1:500