


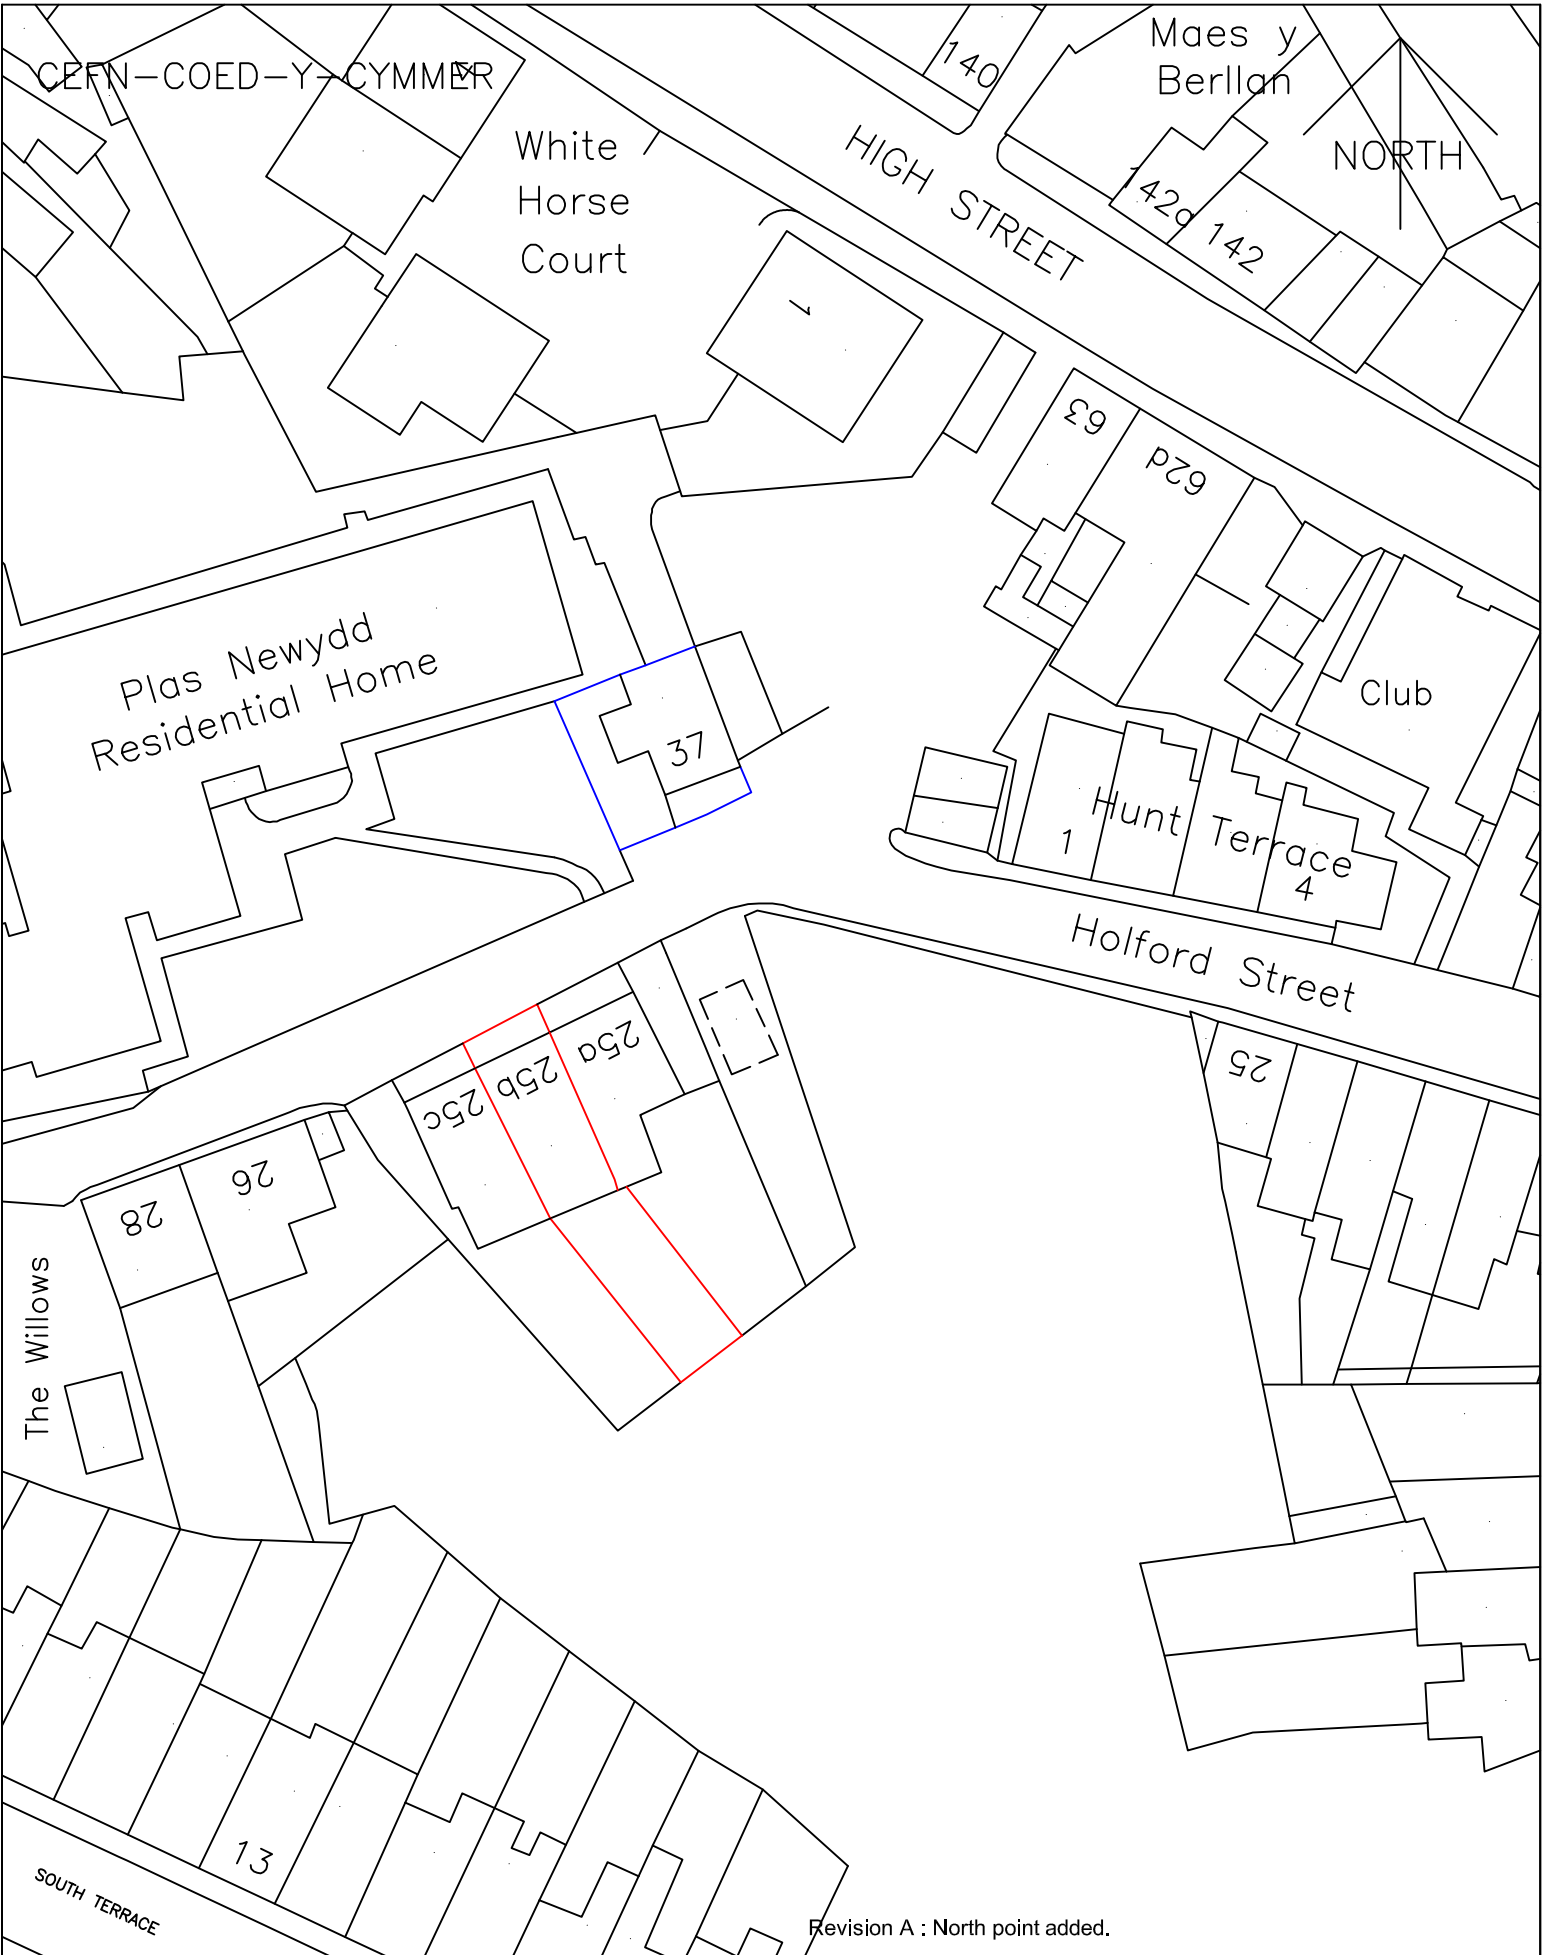

Revision A : North point added.

Philip Griffiths - Architect. 3 Saint Johns Close, Cefn Coed, Merthyr Tydfil. CF48 2PE. Tel & Fax 01685 370812. Email : Philip@Philipgriffiths.co.uk	Client - Mr. Josua Evans, 28, Holford St, Cefn Coed, Merthyr Tydfil CF48 2RW. Tel : 07773 712988.	PROPOSED FIRST FLOOR EXTENSION. No 25b, Holford St, Cefn Coed Merthyr Tydfil CF48 2RW. SITE LOCATION PLAN.	Date.	May 2023.
			Drawn by.	PG.
			Scale.	1:500 mm
			Drawing Number.	01