
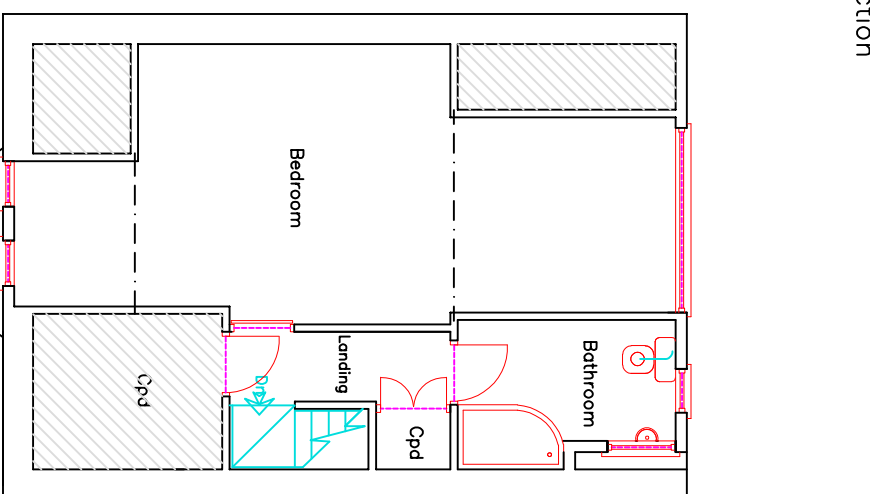
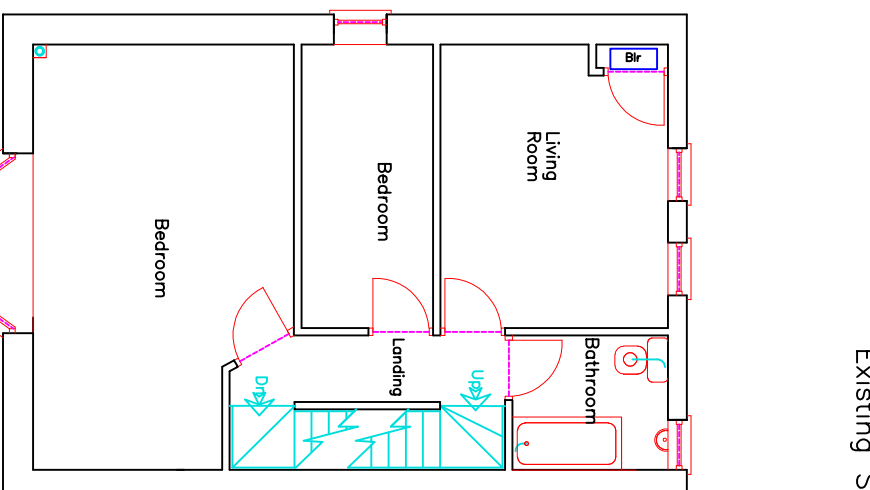
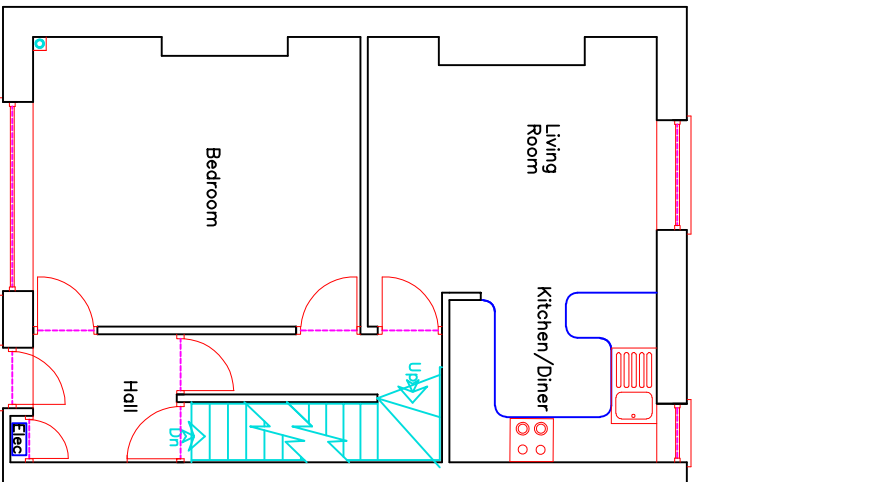
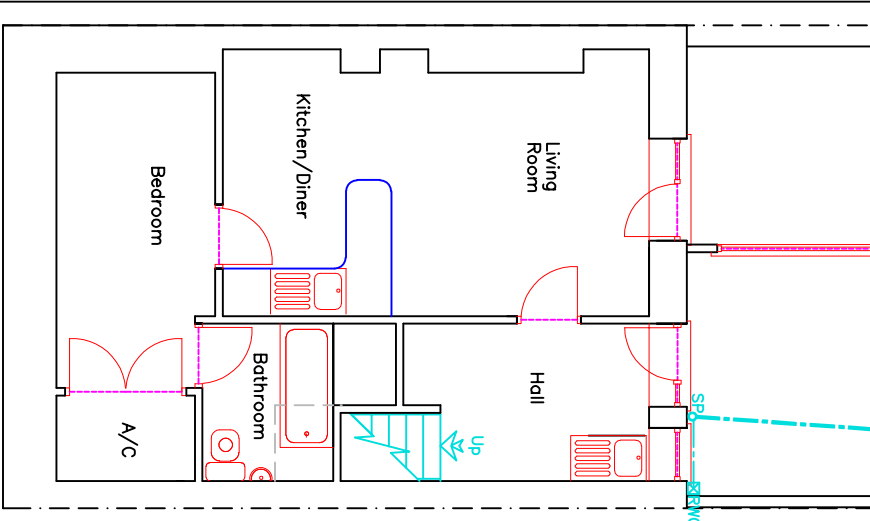
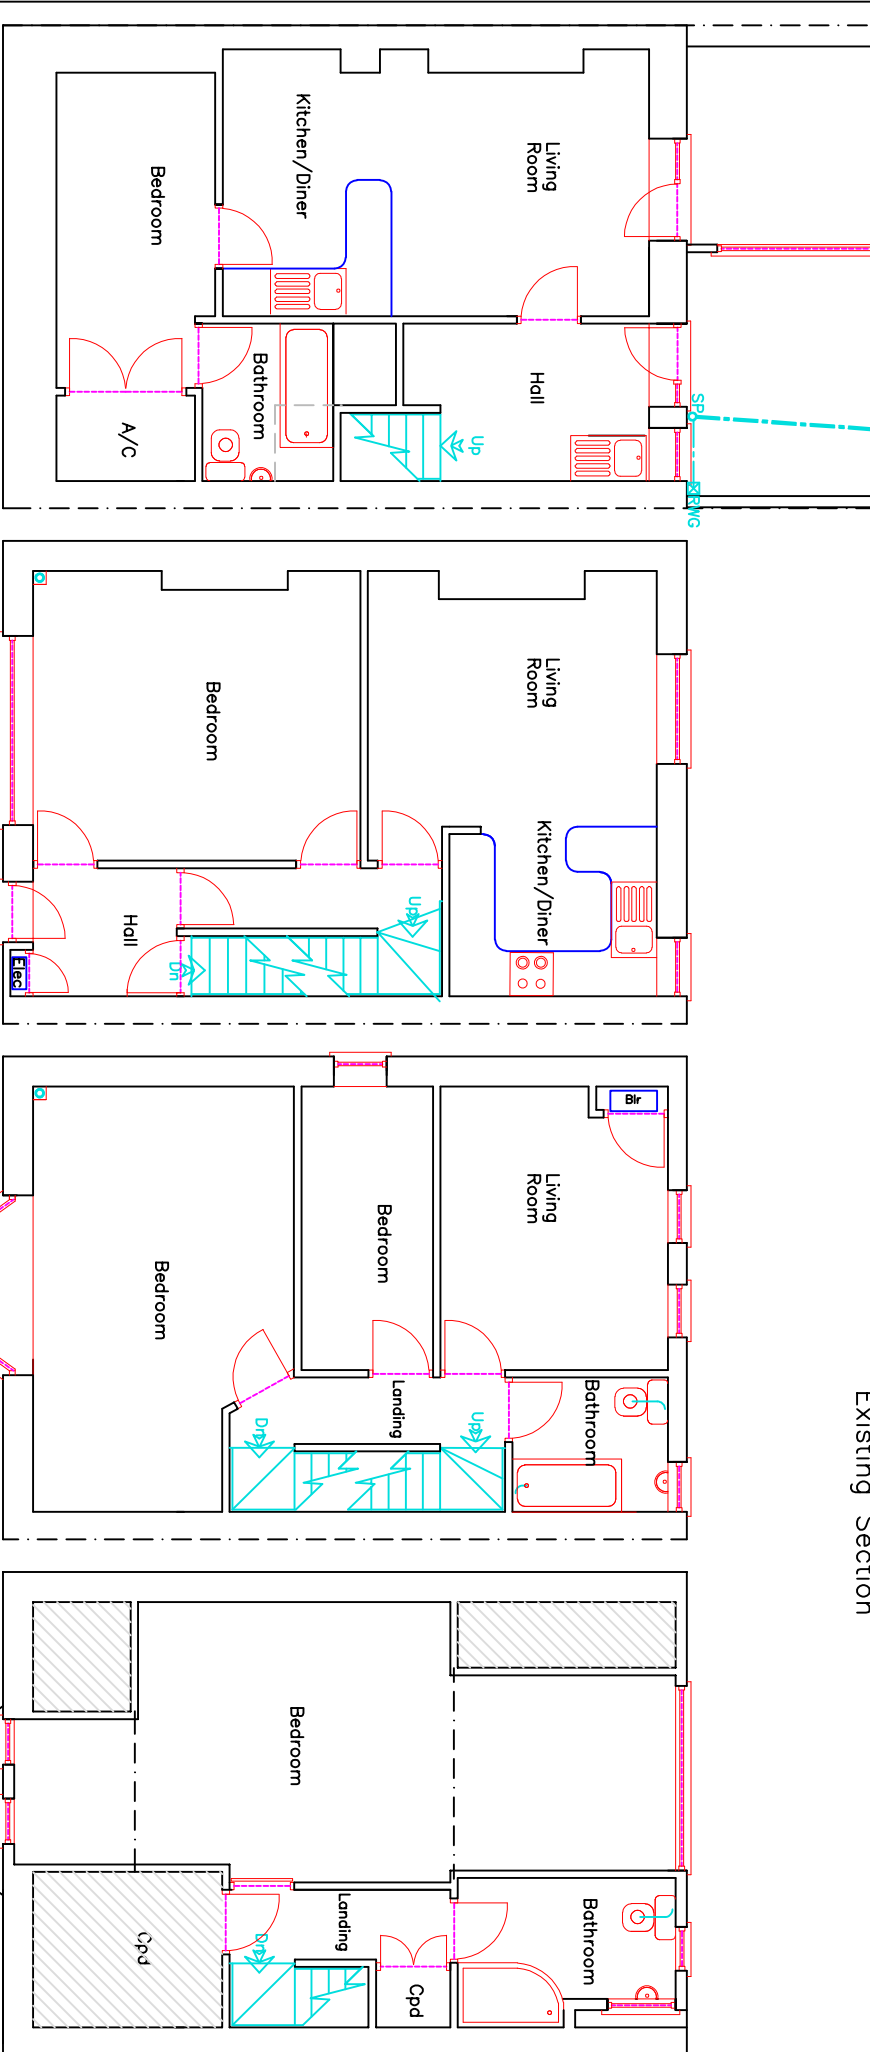
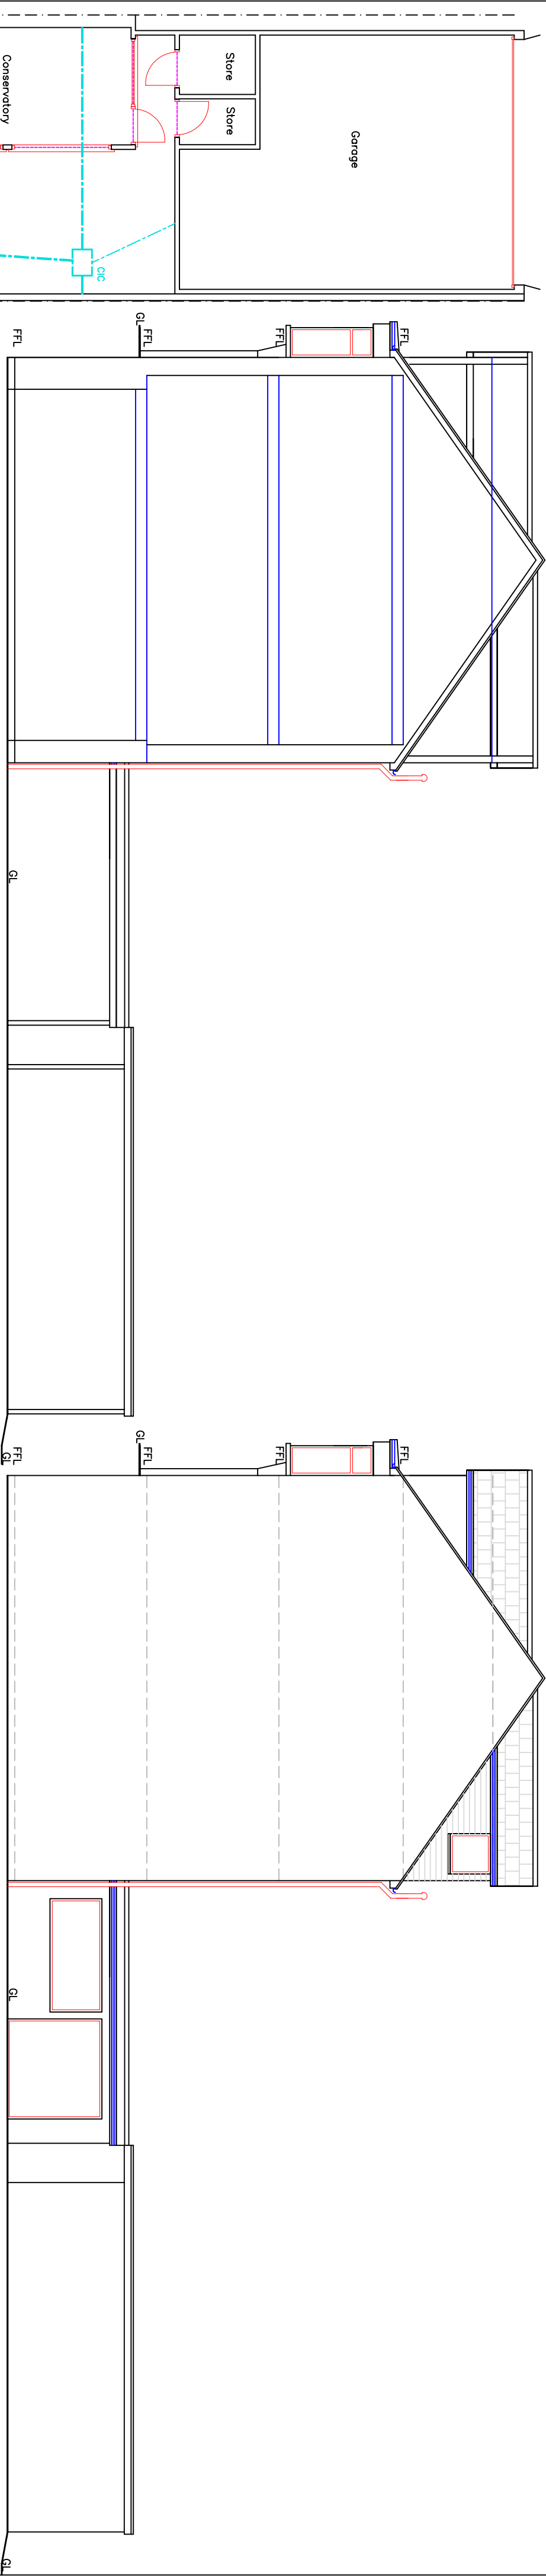
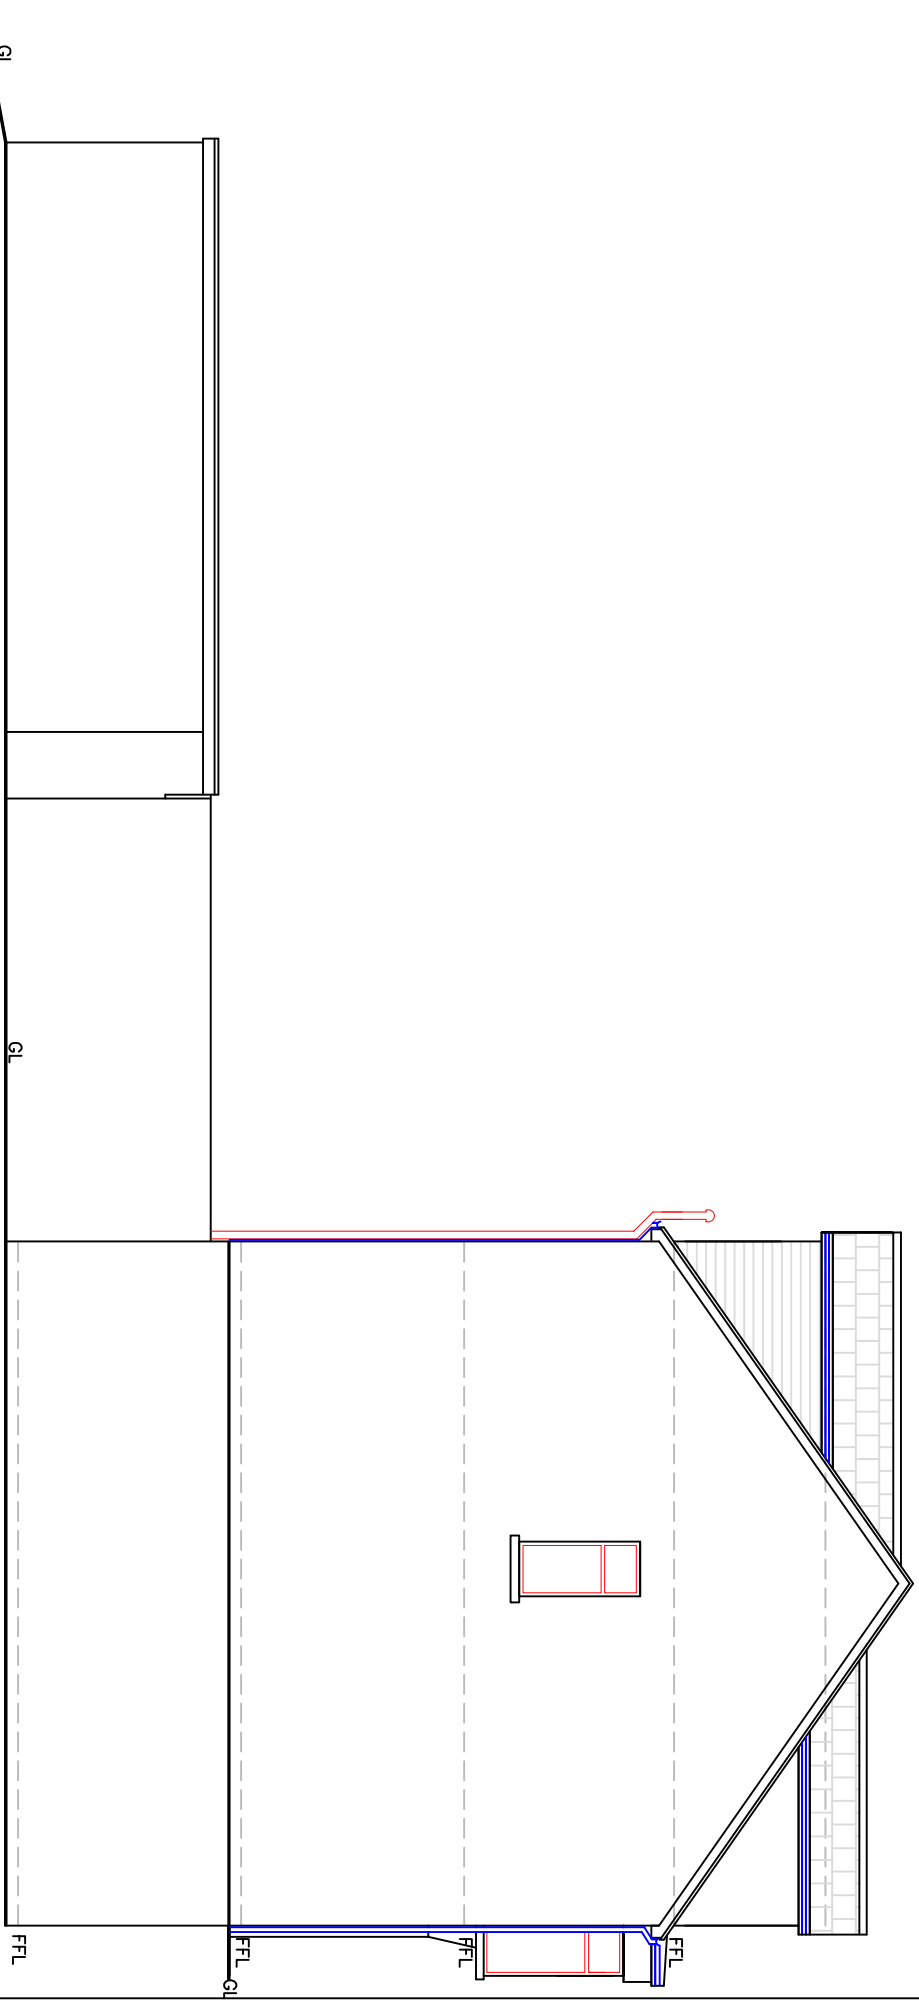
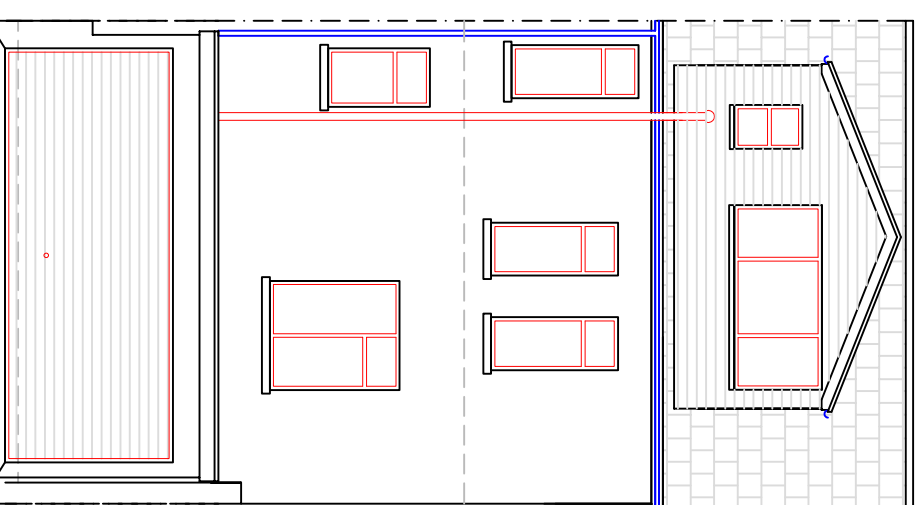
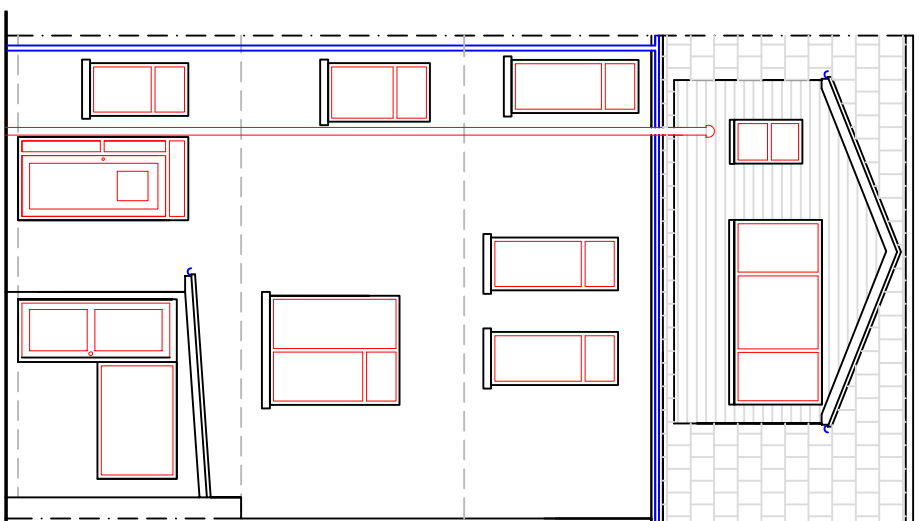


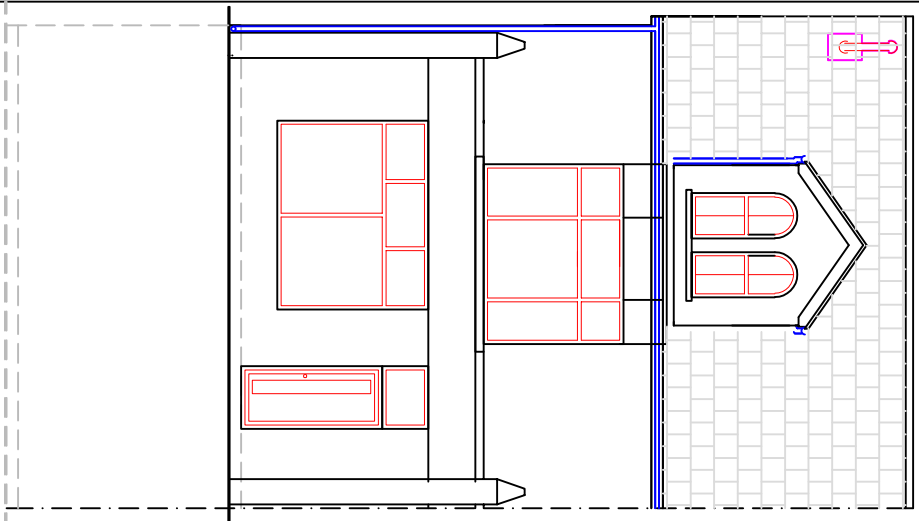

 Utopia Design <i>International Services</i>			
Utopia Design Architectural Services			
Building Planning Administration Support Paul Thomas: BSc. (Hons) Tel: 01685 559220. Mob: 07006 725065			
Issued Only for Purpose indicated Drawing Status: FOR PLANNING PURPOSES ONLY			
Address	1 Vulcan Buildings Brecon Road Metherly Tylfili CF47 8NH		
Project	Proposed Change of Use to include a new extension to with Proposed Change of Use of Rear Garage to Residential Unit & Proposed Three Storey Rear Extension with Internal Alterations to Remainder of Building		
Drawn by PL	Date 03.11.2010	Paper Scale	A2
Existing Plans, Elevations & Sections	Dwg No	1:100	Vulcan 01 07