

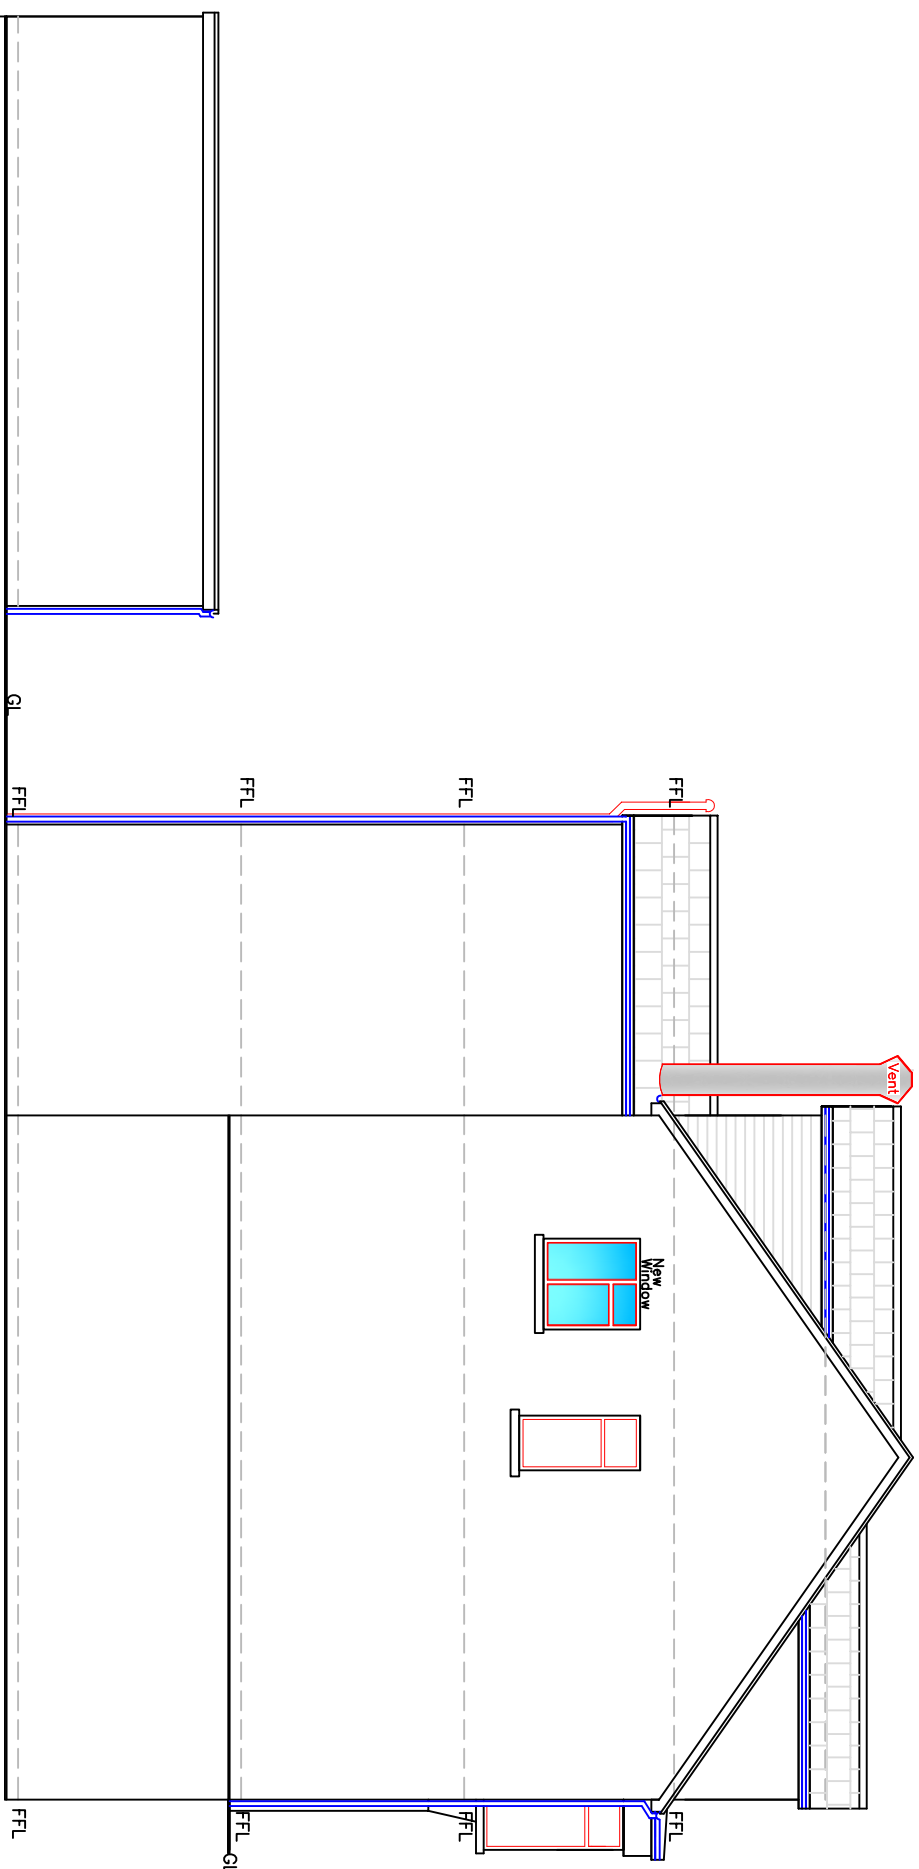
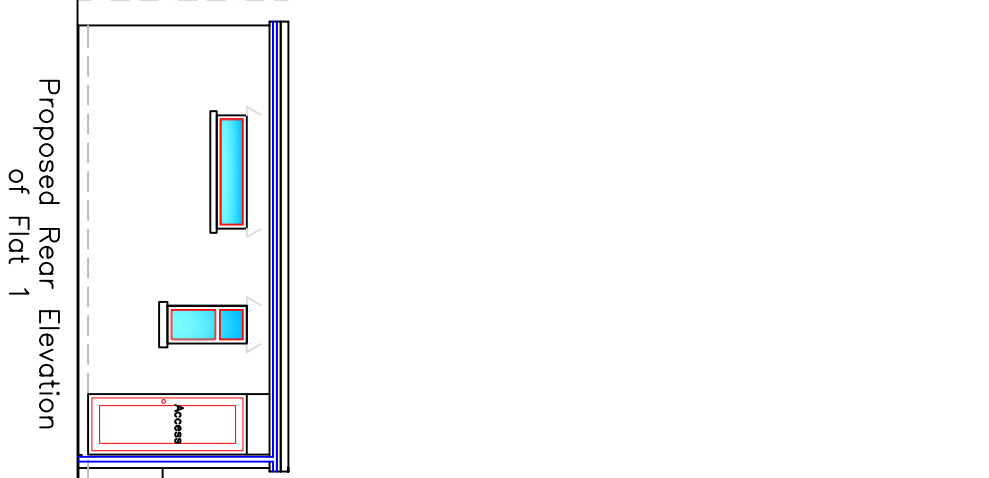
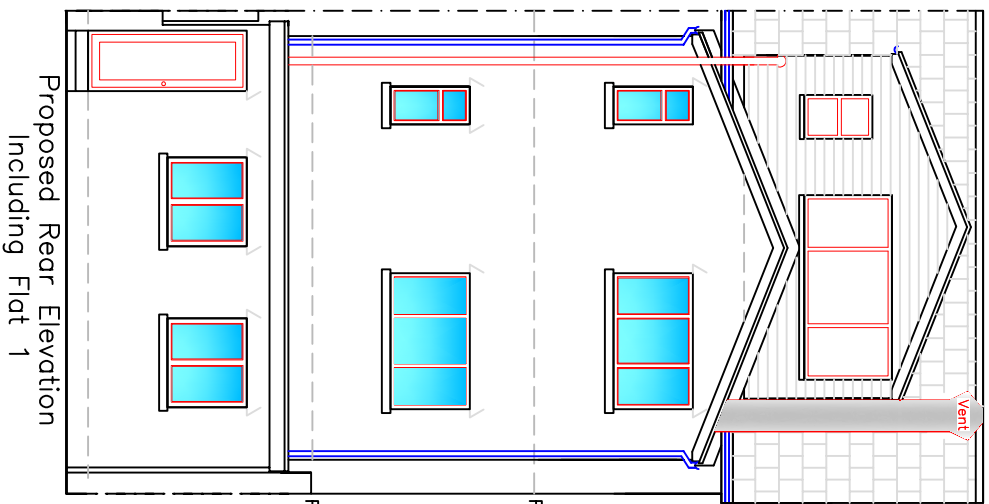
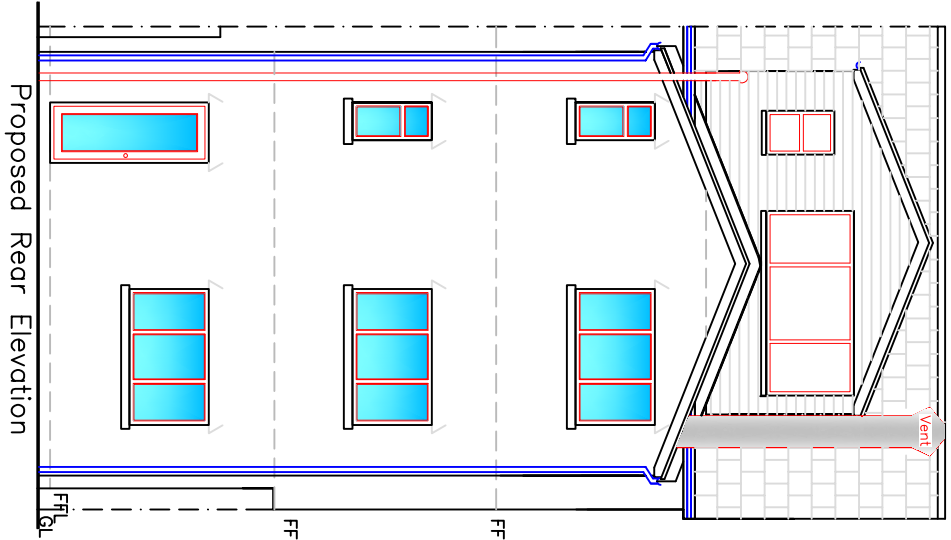


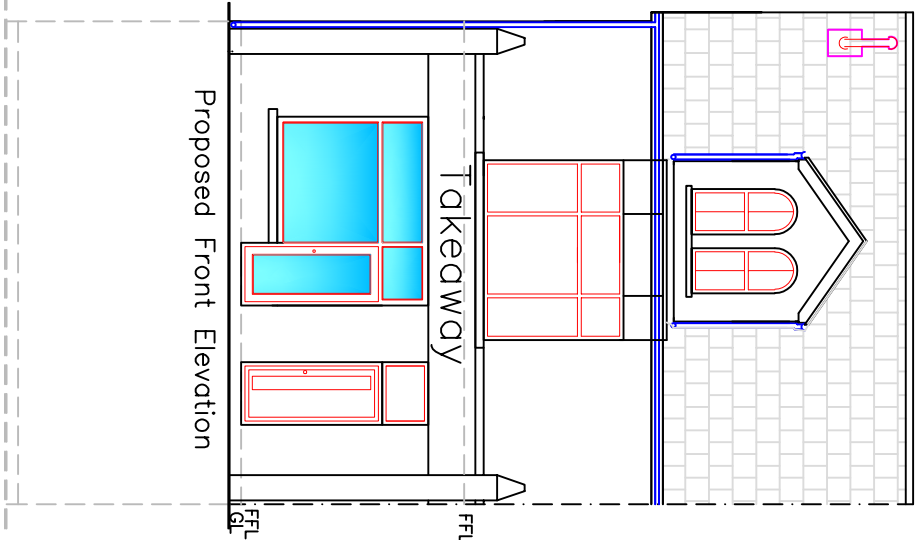


Proposed Side Elevation


	
Utopia Design	
Architectural Services	
Building Planning Application Support	
Paul Thomas: BSc (Hons)	
Tel: 01685 559230. Mob: 07908 725065	
Issued Only for Purpose Indicated	
Drawing Status: FOR PLANNING PURPOSES ONLY	
Address	
1 Vulcan Buildings	
Brecon Road	
Merthyr Tydfil	
CF47 8NH	
Project	
Proposed Change of Use to Commercial Takeaway on Gf with Proposed Change of Use of Rear Proposed Three Storey Rear Extension with Internal Alterations to Remainder of Building	
Drawn by	Date
PT	03.11.2020
Title	Scale
Proposed Plans, Elevations & Sections	1:100
	Drawg No
	Vulcan 1 02

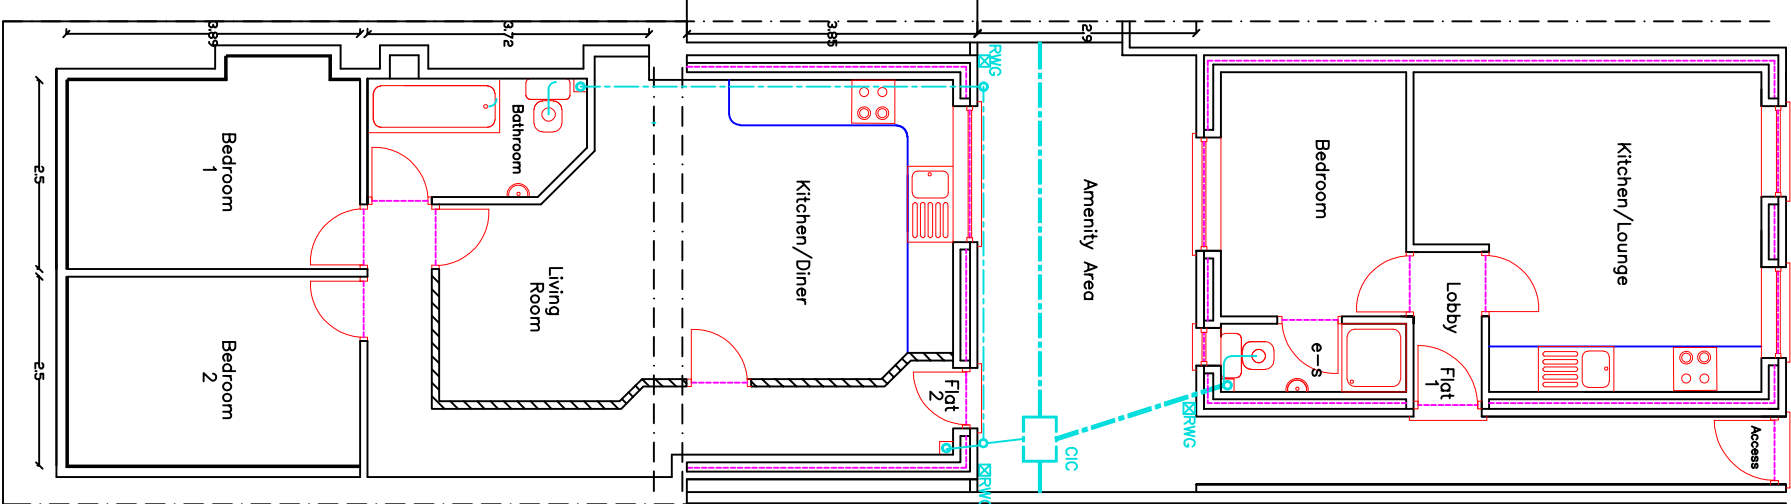


Proposed LGF Plan

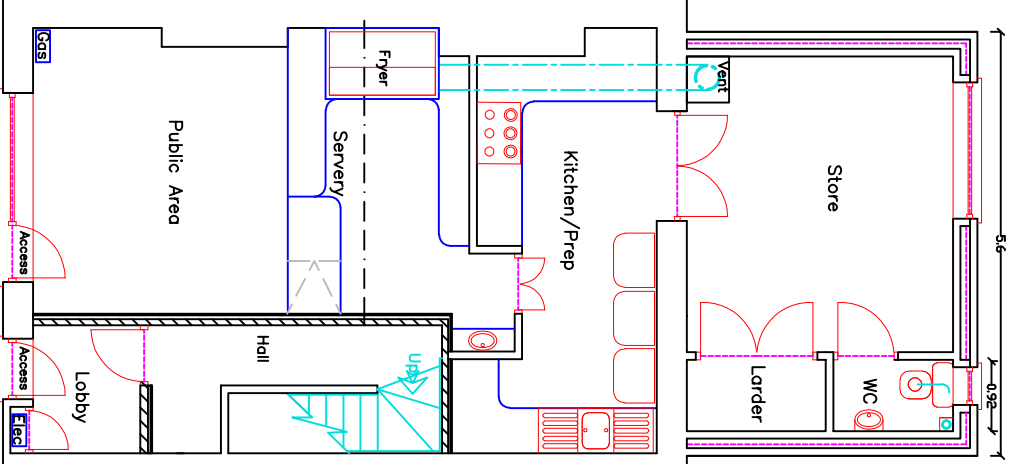


Proposed GF Plan

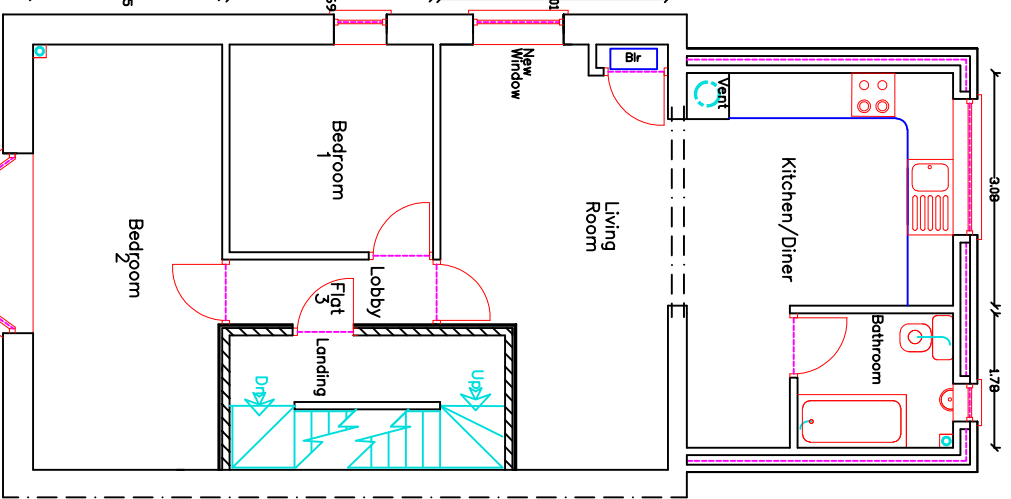

Proposed FF Plan

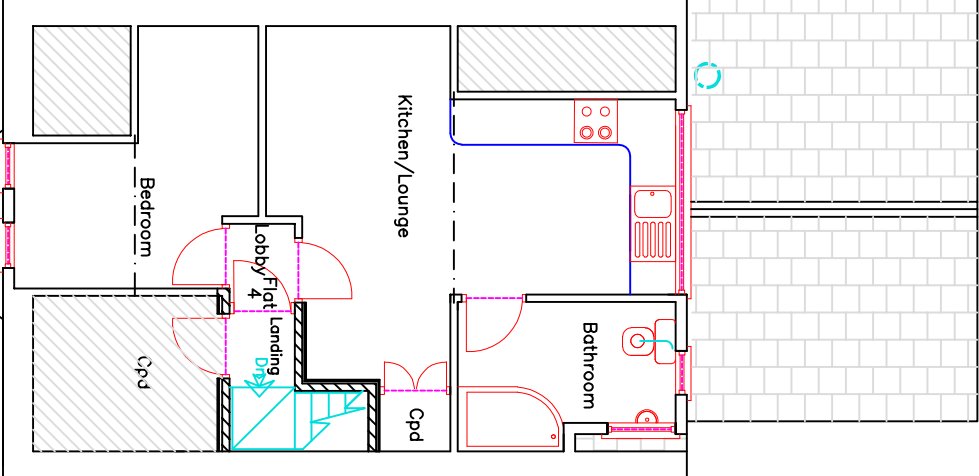

Proposed 2nd F Plan

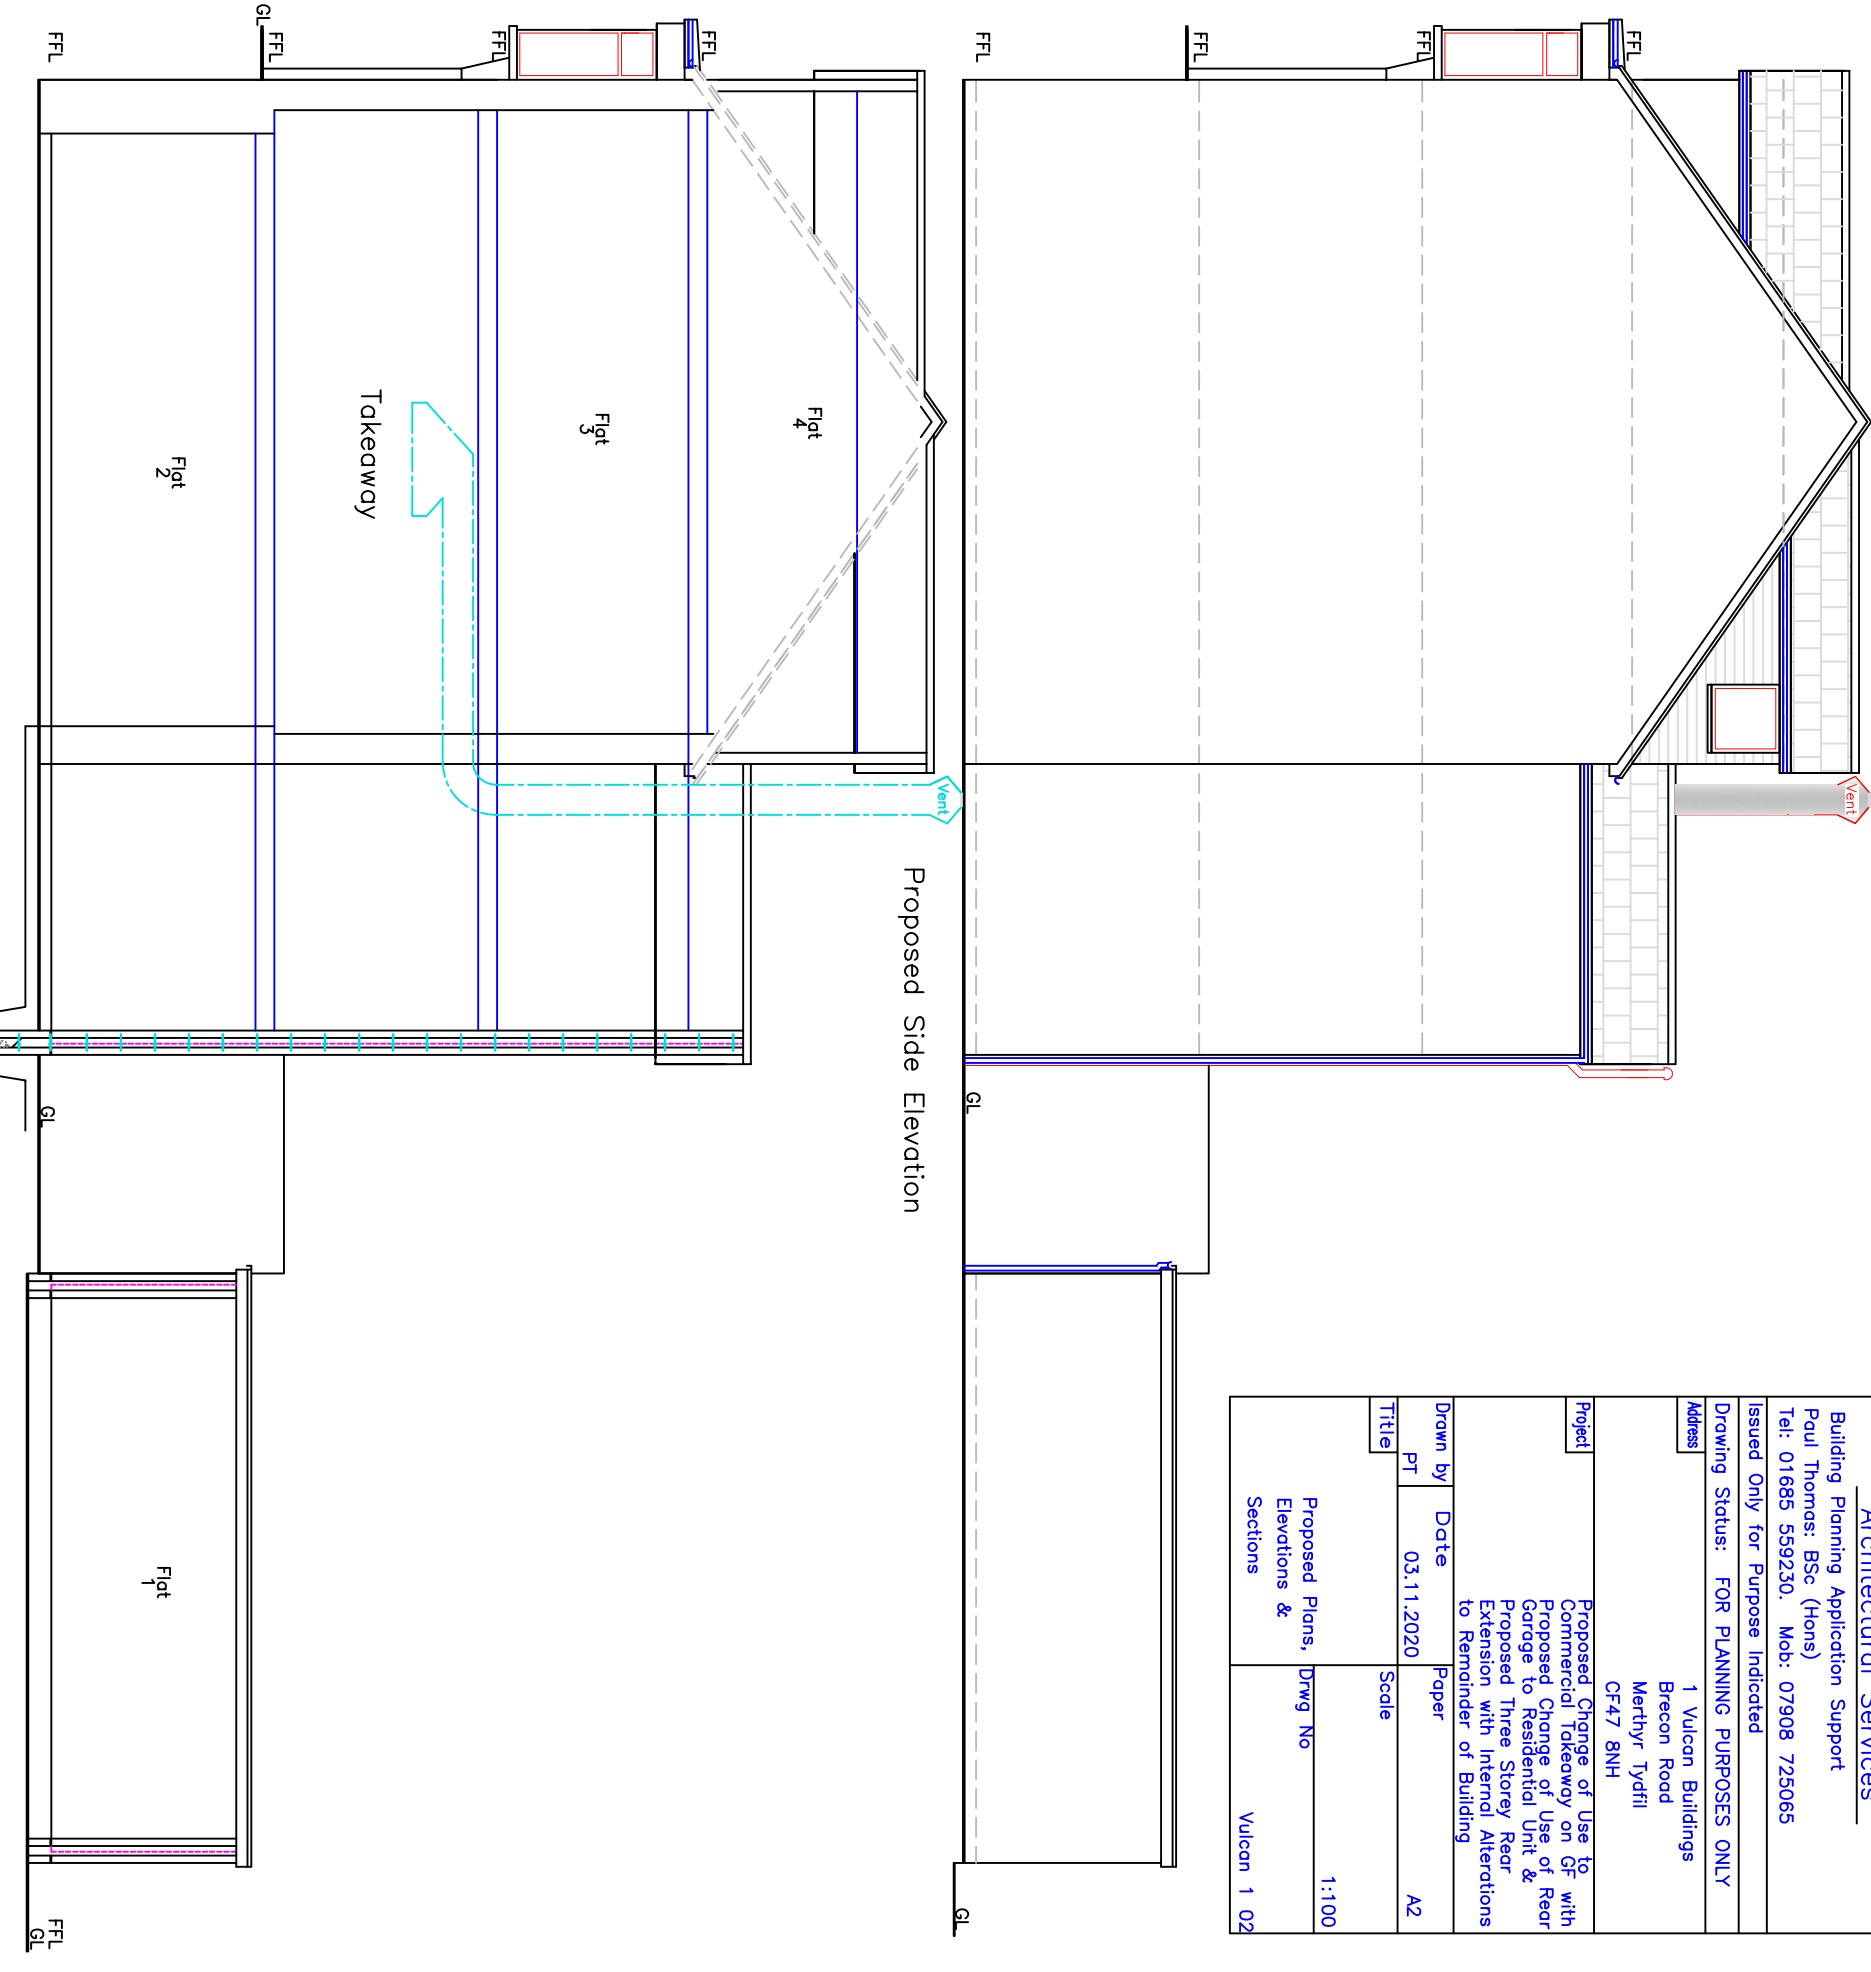

Proposed Section