



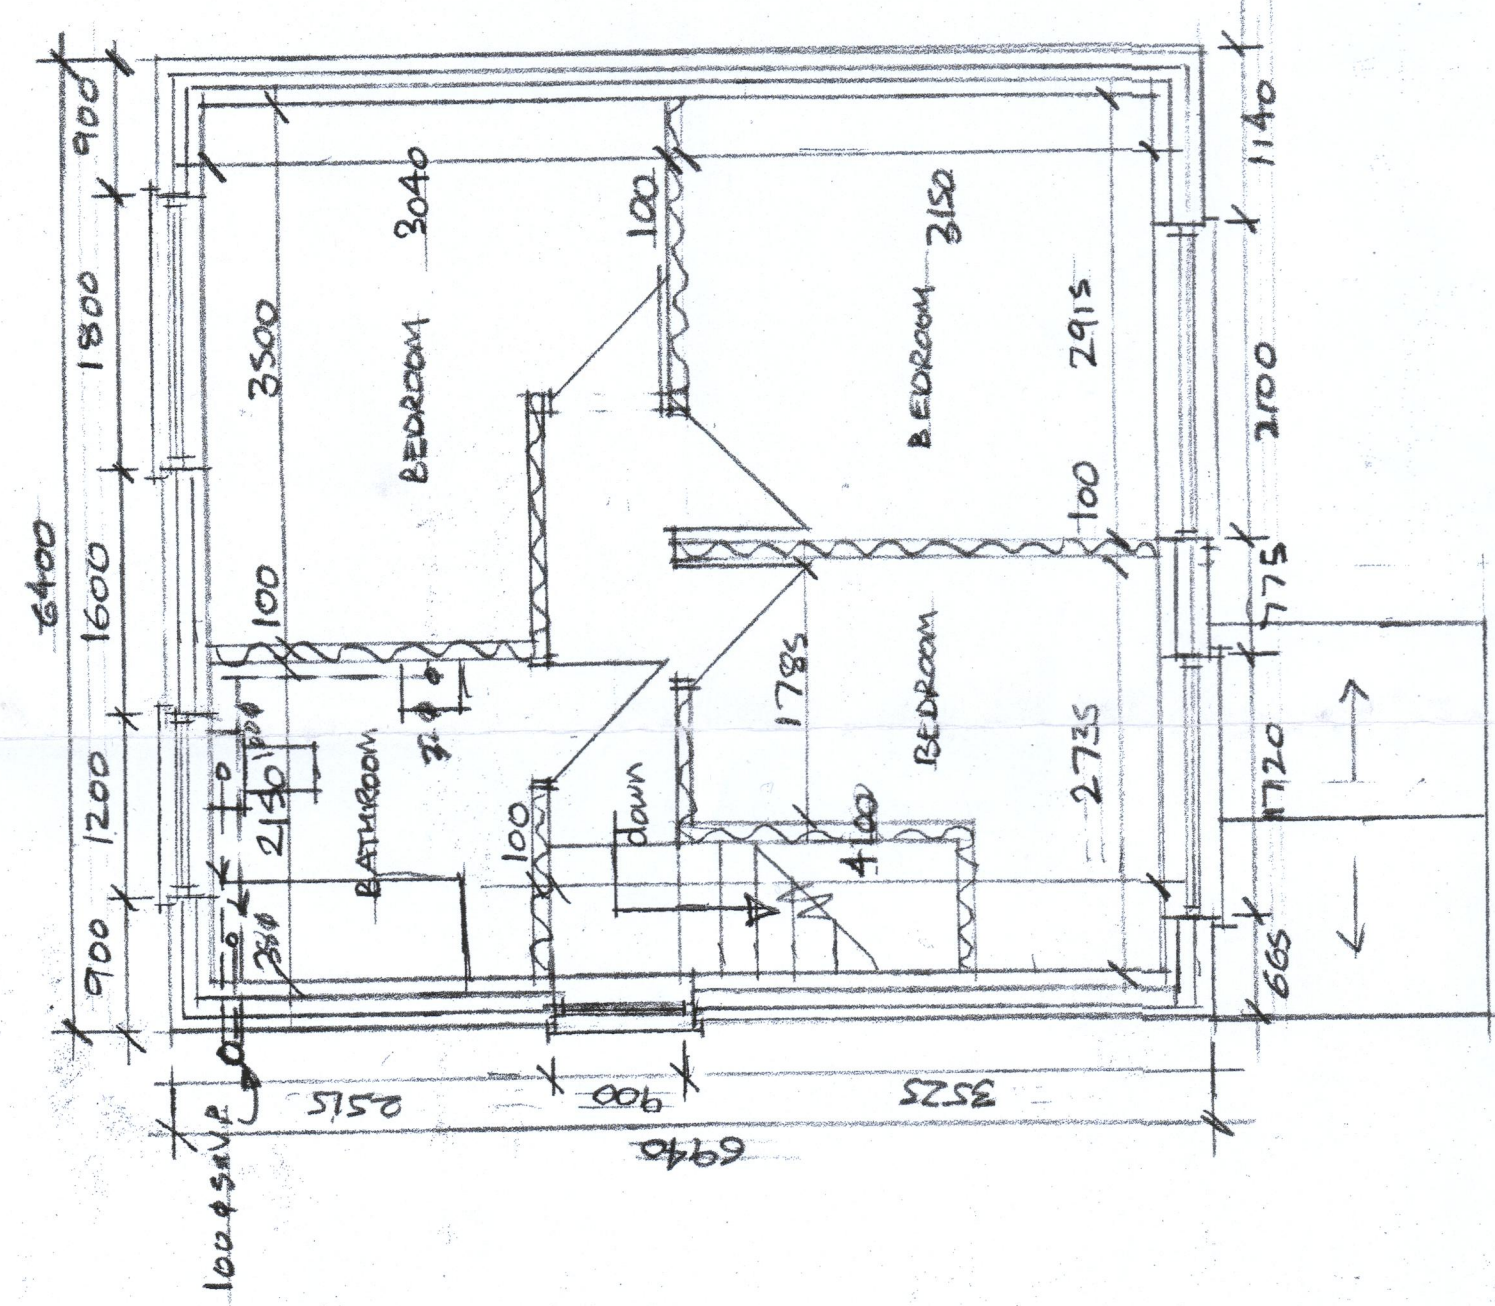


PROPOSED FIRST FLOOR PLAN 1150


PROPOSED GROUND FLOOR PLAN 1:50

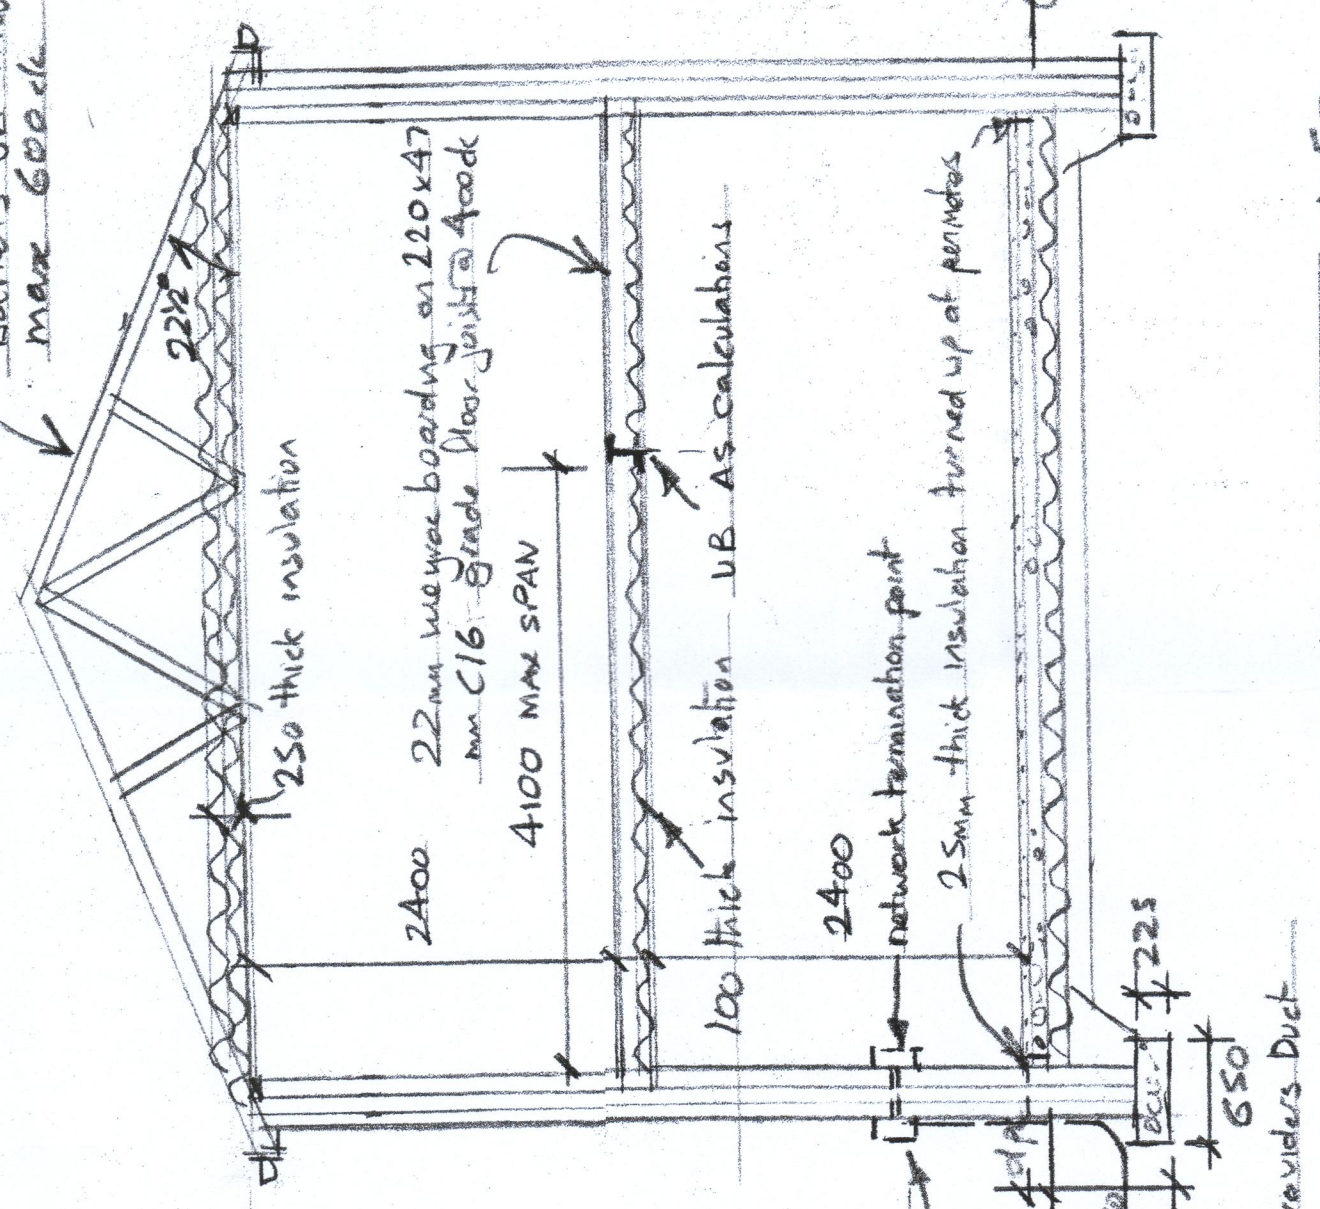


TYPICAL SECTION 1:50

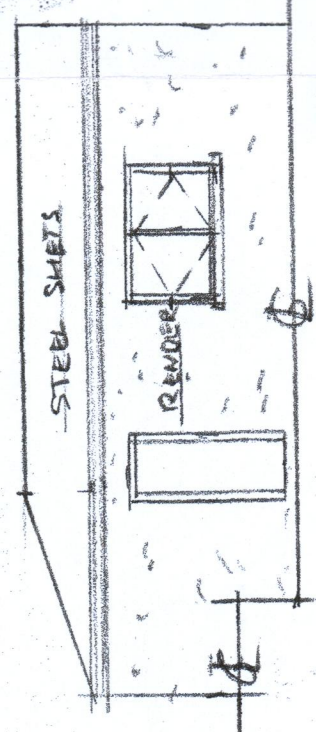


ELEVATION'S of PROPOSED SHED

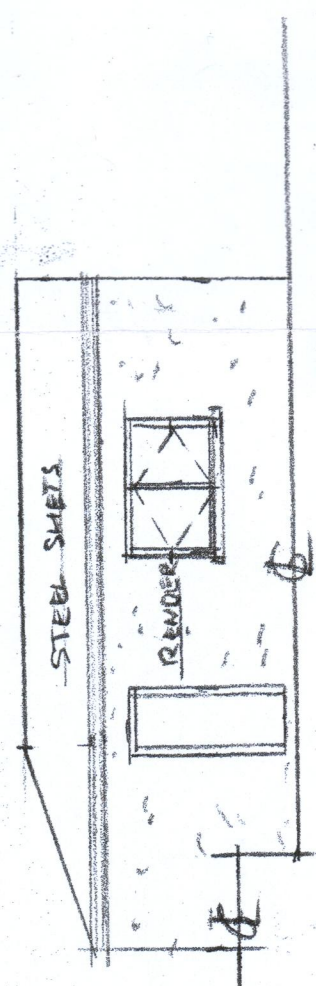


PROPOSED SOUTH WEST ELEVATION 1100

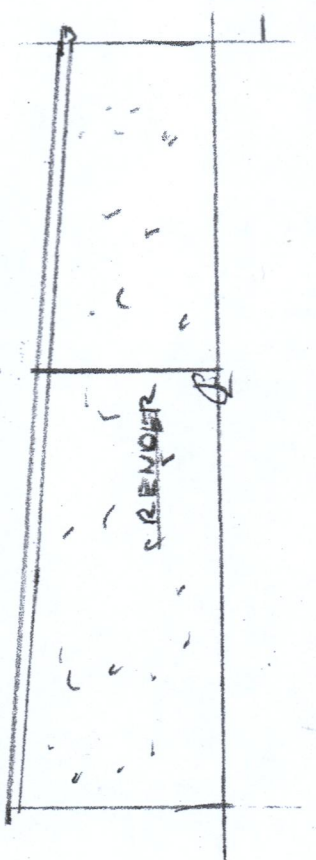

PROPOSED NORTH ELEVATION 1/100

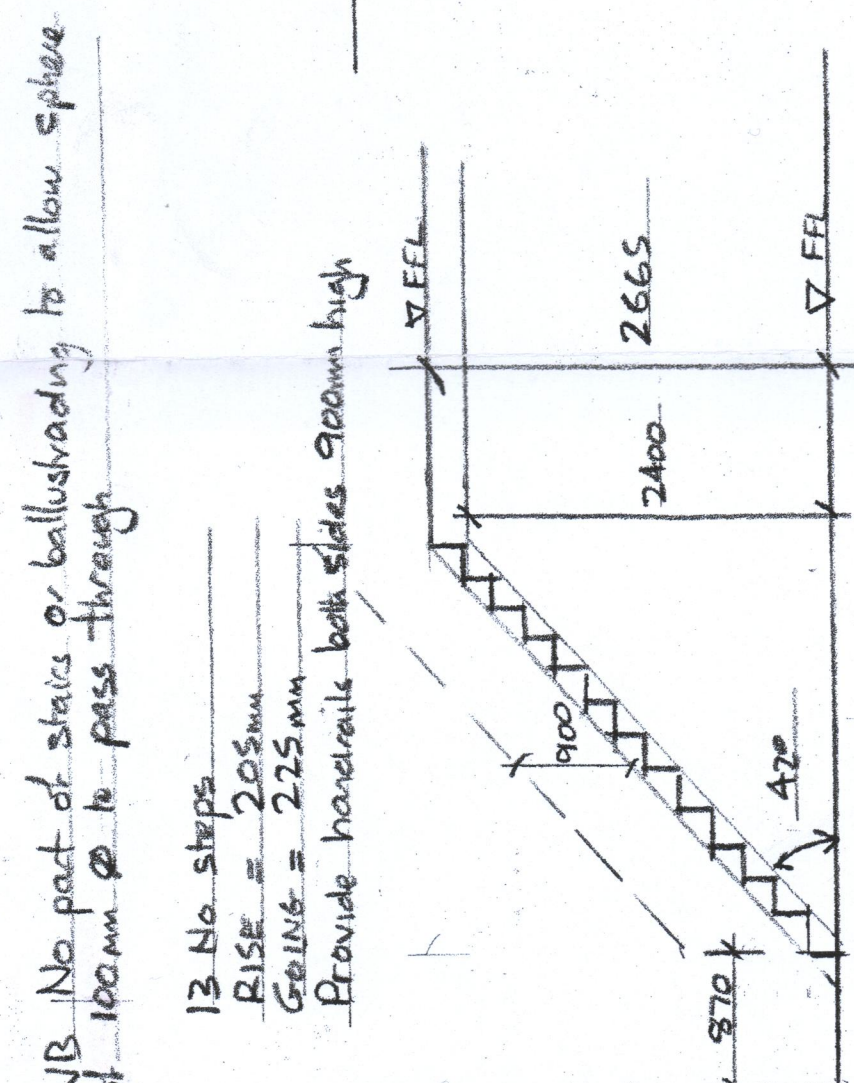

PROPOSED SOUTH EAST ELEVATION 1100

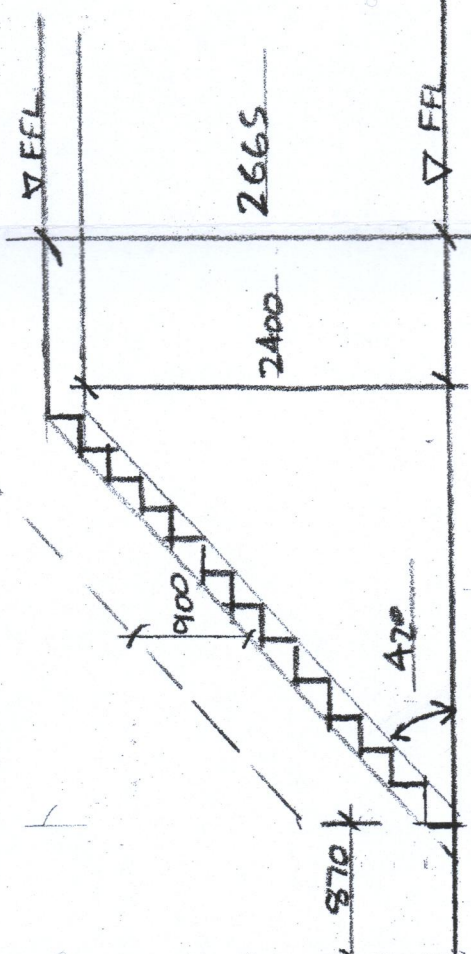

SECTION THROUGH STAIRS	1:50
------------------------	------

JOB	PROPOSED NEW HOUSE ADJACENT TO EXISTING HOUSE (ADJULDED)
ADDRESS	1 MANORAV, QUEENSDALE, MERTHWYN TYDFIL
DRAWG No	2 of 2
SCALE	1:50, 1:100
DATE	AVG 2020
DRAWN	A COLLINS

LEGEND

Coloured -  - Permeable Block Paving

As Attached Detail Sheet

PROPOSED SITE LAYOUT 1'100