


PERMEABLE PAVING

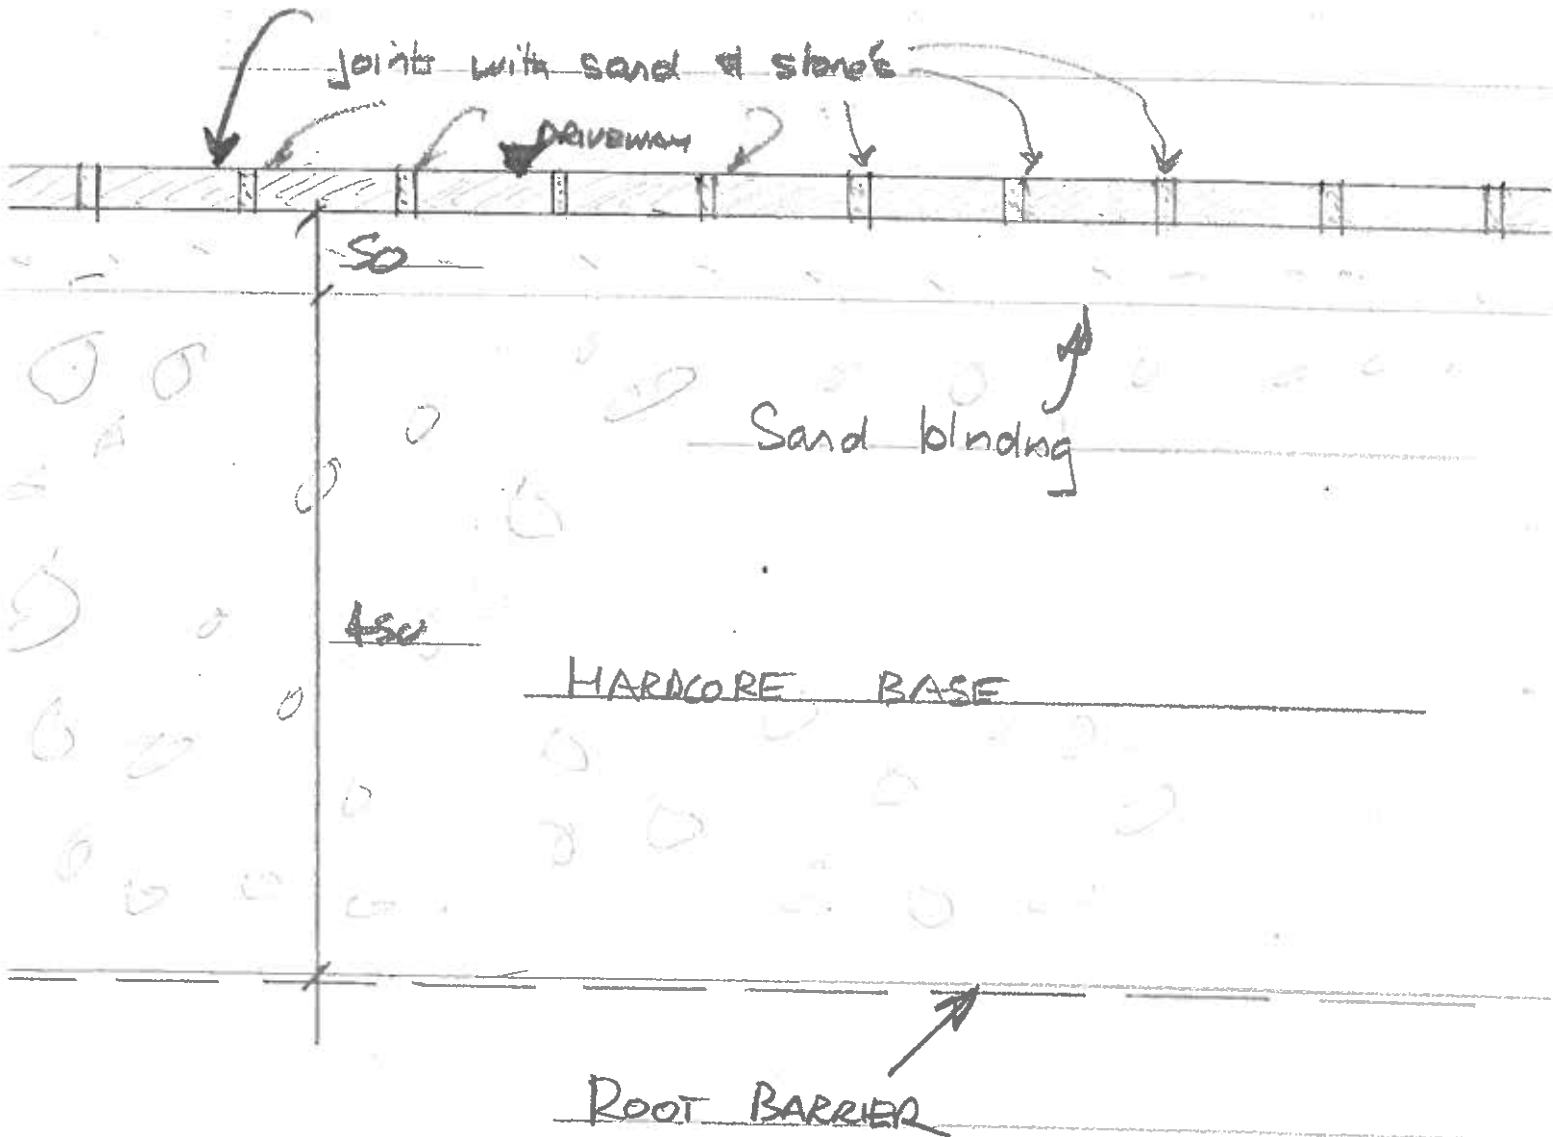

SUB

PROPOSED NEW HOUSE

EXTERNAL PAVING TO DRIVES (AS SITE PLAN)

ADDRESS

1 MANORAV, QUEENS ROAD,
TWINYRODYN, MERTHYR

SCALE

1:5

DATE

FEB 2024

DRAWN

A. COLLINS